


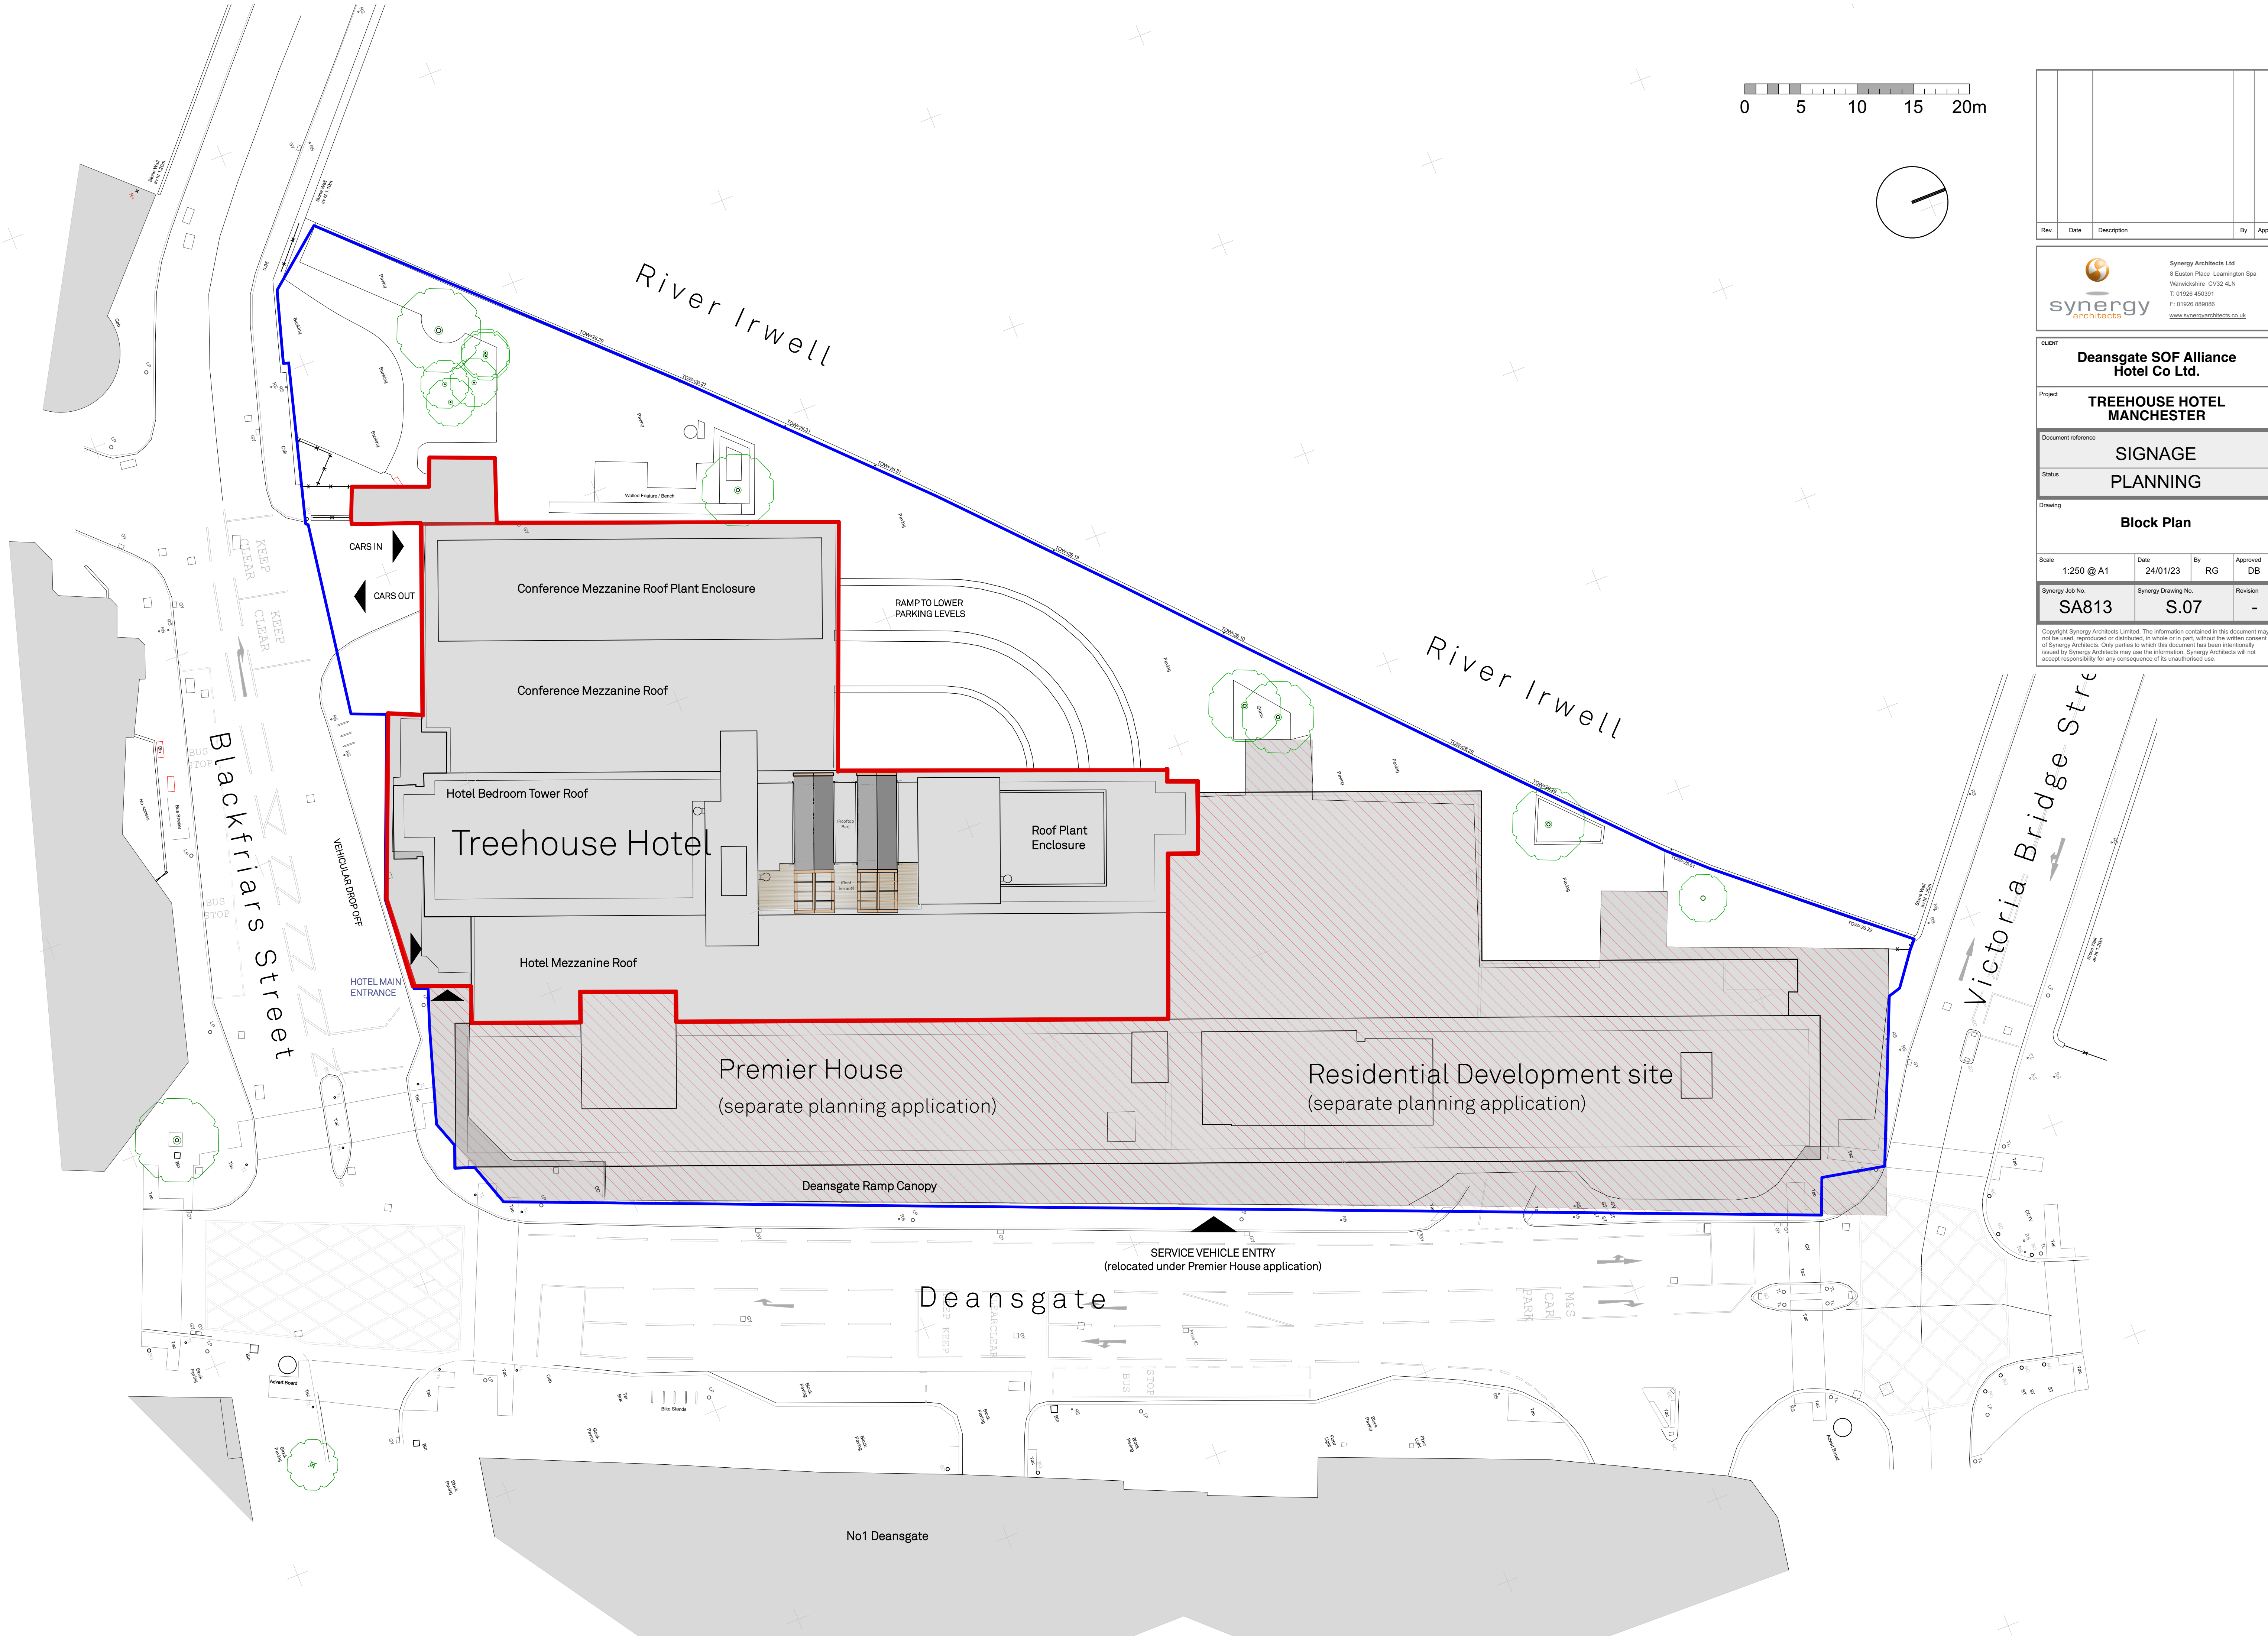

Rev.	Date	Description	By	Appr.



Synergy
architects

Synergy Architects Ltd
8 Euston Place, Leamington Spa
Warwickshire CV32 4LN
T: 01926 450391
F: 01926 889086
www.synergyarchitects.co.uk

CLIENT	Deansgate SOF Alliance Hotel Co Ltd.		
Project	TREEHOUSE HOTEL MANCHESTER		
Document reference	SIGNAGE		
Status	PLANNING		
Drawing	Block Plan		
Scale	1:250 @ A1	Date	24/01/23
		By	RG
		Approved	DB
Synergy Job No.	SA813	Synergy Drawing No.	S.07
		Revision	-
Copyright Synergy Architects Limited. The information contained in this document may not be used, reproduced or distributed, in whole or in part, without the written consent of Synergy Architects. Only parties to which this document has been intentionally issued by Synergy Architects may use the information. Synergy Architects will not accept responsibility for any consequence of its unauthorised use.			