

P02	17-02-2023	For Review and Comment	SP	DM	KL
P01	03-02-2023	For Review and Comment	RF	DM	KL
REV	DATE	DESCRIPTION	DWN	CHK	APP

Do not scale from this drawing. All dimensions to be verified on site prior to the commencement of any work or the production of any shop drawings. All discrepancies to be reported to Bryden Wood Technology Ltd. This drawing is to be read in conjunction with all related Consultant's drawings and any other relevant information. This drawing is the copyright of Bryden Wood Technology Ltd.

Key:

Project:


Victoria House

Drawing Title:
Facade - Bricks Setting Out - Level 01
Brick Course A

Drawing Number:

22017-BWT-ZZ-XX-GA-Y-0001

Scale:	Paper Size:	Status:	Revision:
1:50	A0	S3	P02

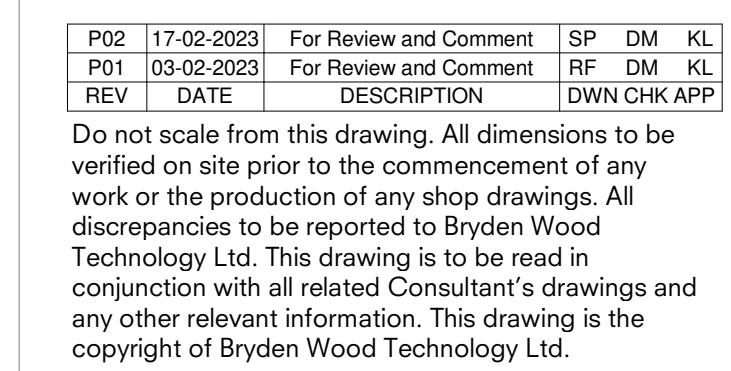

Project:
Victoria House

Drawing Title:
Facade - Bricks Setting Out - Level 01
Brick Course B

Drawing Number:
22017-BWT-ZZ-XX-GA-Y-0002


Scale:	Paper Size:	Status:	Revision:
1 : 50	A0	S3	P02

Hazard Identification (if none state 'None relevant')	Control and Mitigation Measures
---	---------------------------------------

Note:

Hazards listed above are only those considered significant risks and:

- a) not likely to be obvious to a competent contractor or other designers;
- b) unusual; or
- c) likely to be difficult to manage effectively

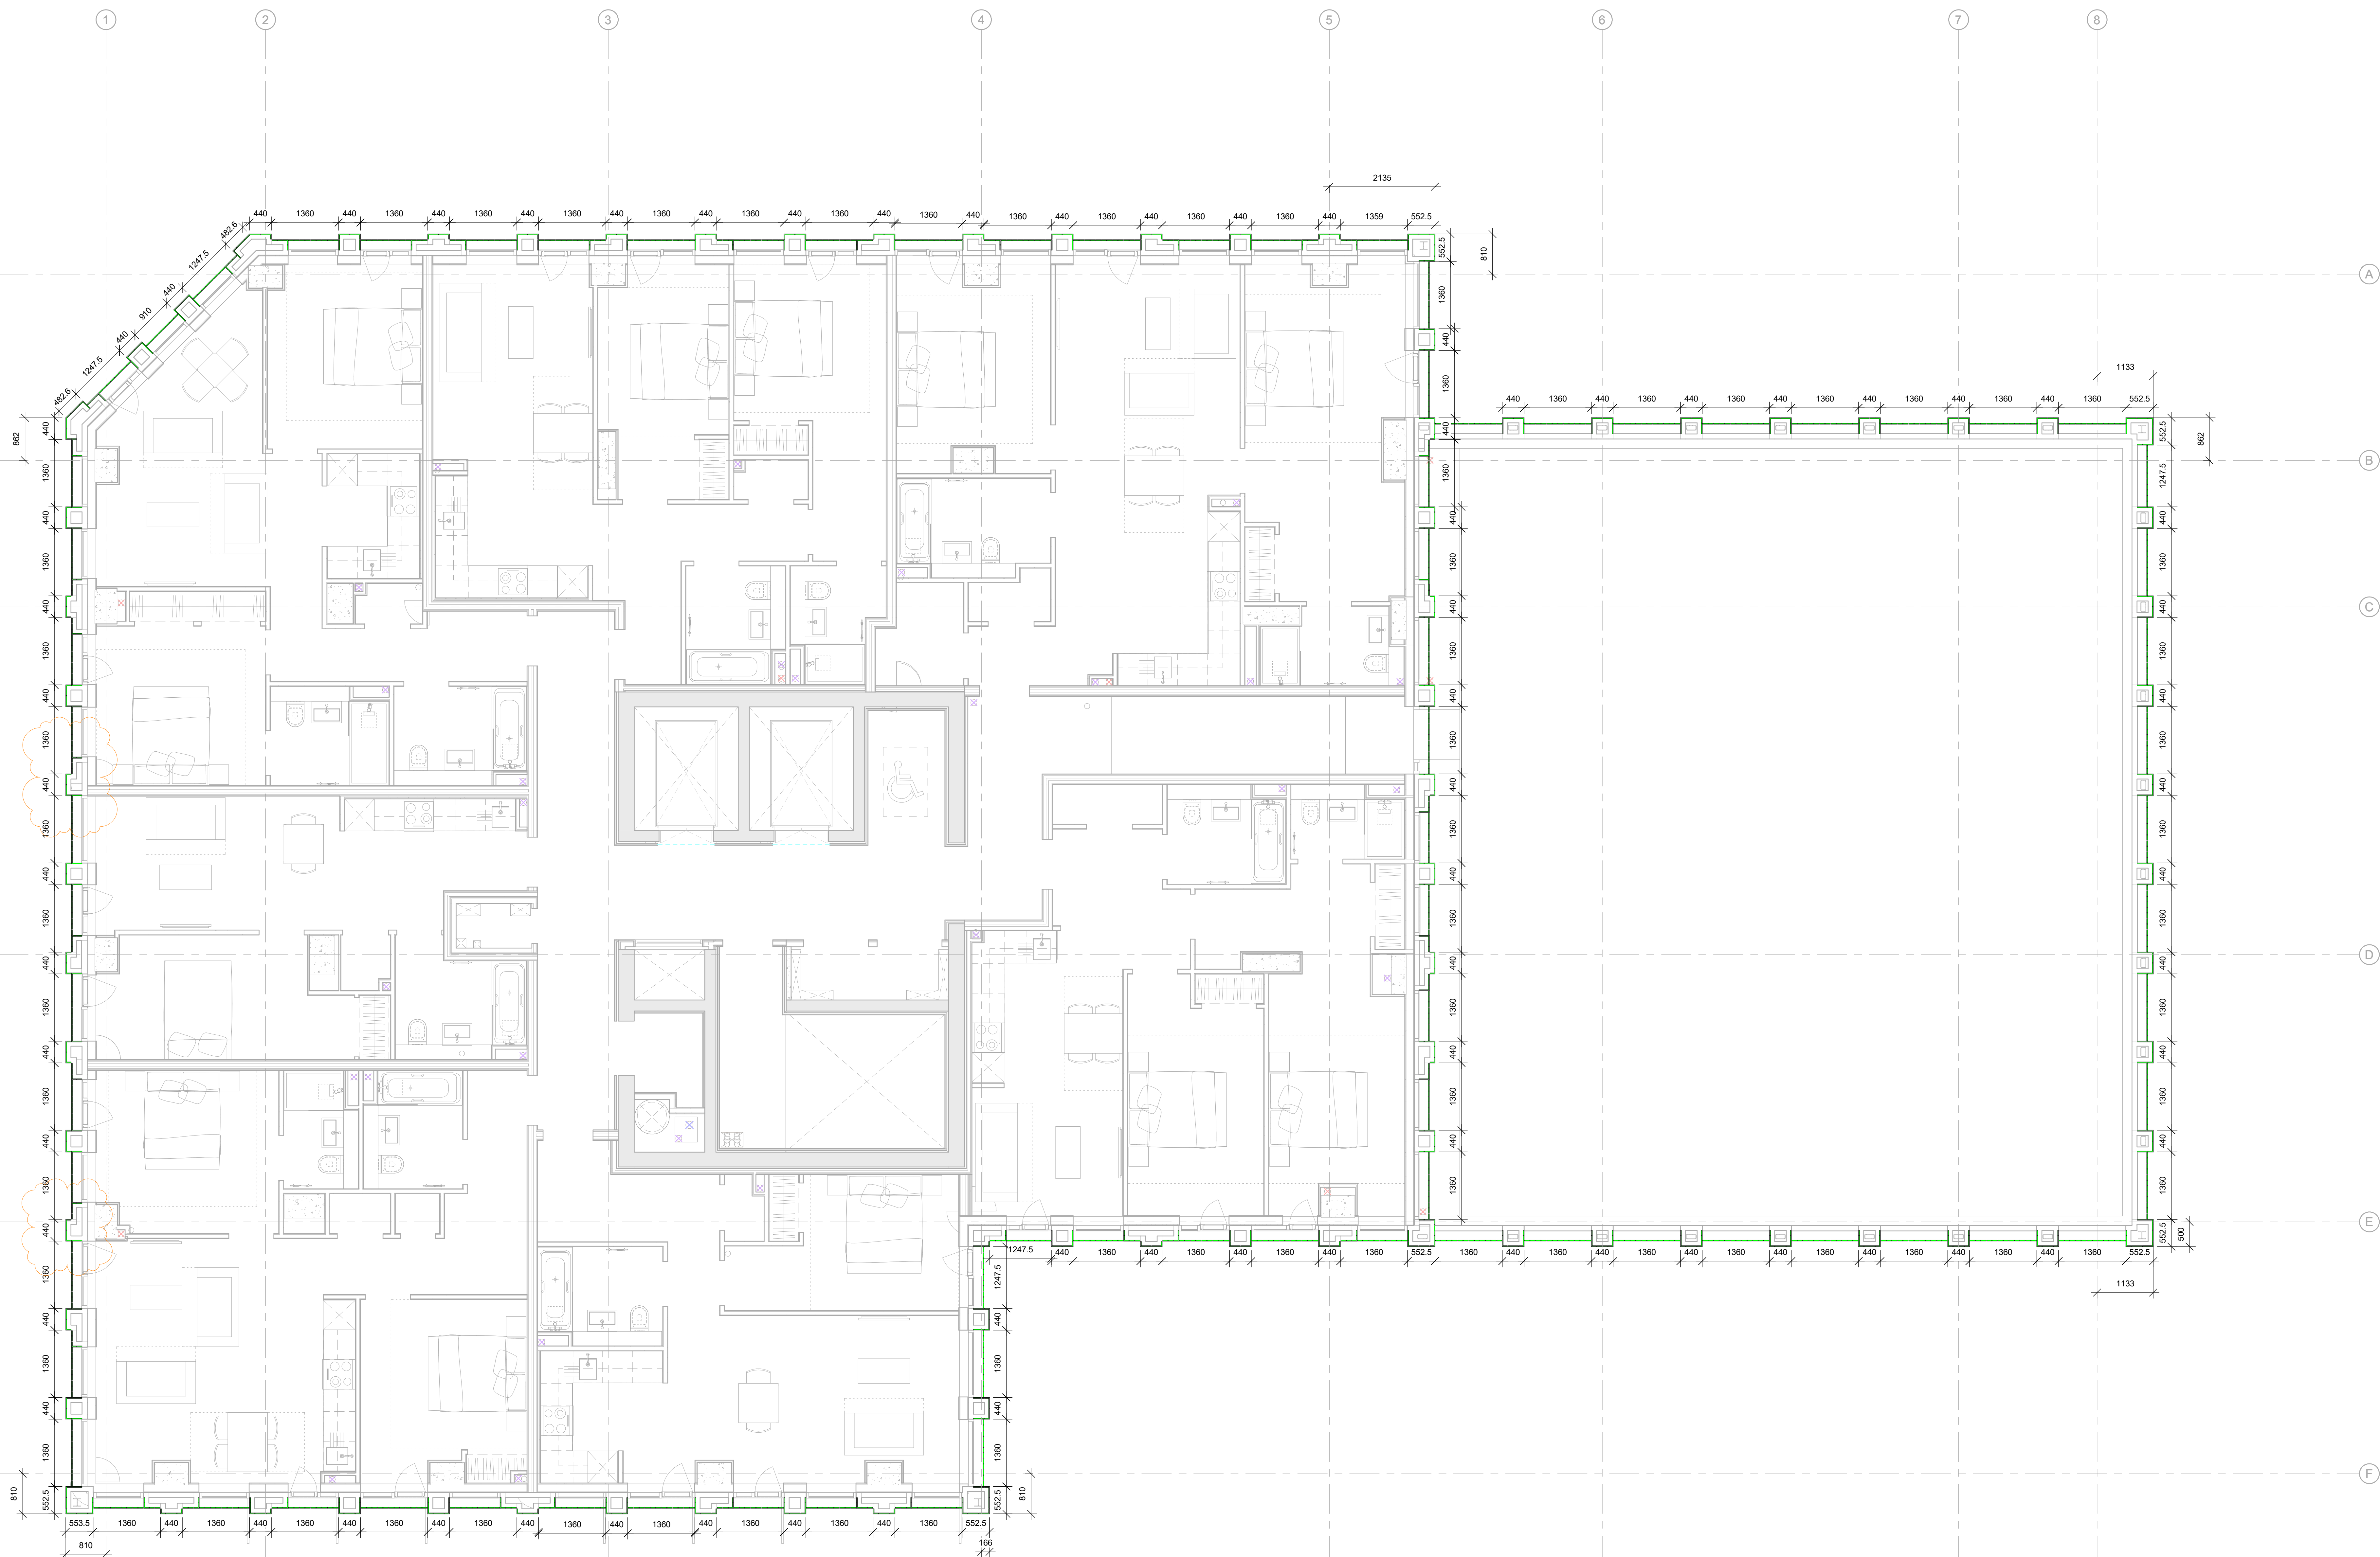

P03	08-03-2023	For Review and Comment	MB	DM	KL
P02	17-02-2023	For Review and Comment	SP	DM	KL
P01	03-02-2023	For Review and Comment	RF	DM	KL
REV	DATE	DESCRIPTION	OWN CHK APP		

Do not scale from this drawing. All dimensions to be verified on site prior to the commencement of any work or the production of any shop drawings. All discrepancies to be reported to Bryden Wood Technology Ltd. This drawing is to be read in conjunction with all related Consultant's drawings and any other relevant information. This drawing is the copyright of Bryden Wood Technology Ltd.

Key:

Project:

Victoria House

Drawing Title

Facade - Bricks Setting Out - Level 02
Brick Course A

Drawing Number:

22017-BWT-ZZ-XX-GA-Y-0003


Scale: Paper Size: Status: Revision:

1 : 50 A0 S3 P03

Hazard Identification (if none state 'None relevant')	Control and Mitigation Measures
---	---------------------------------------

Note:
Hazards listed above are only those considered significant risks and:

- a) not likely to be obvious to a competent contractor or other designers;
- b) unusual; or
- c) likely to be difficult to manage effectively

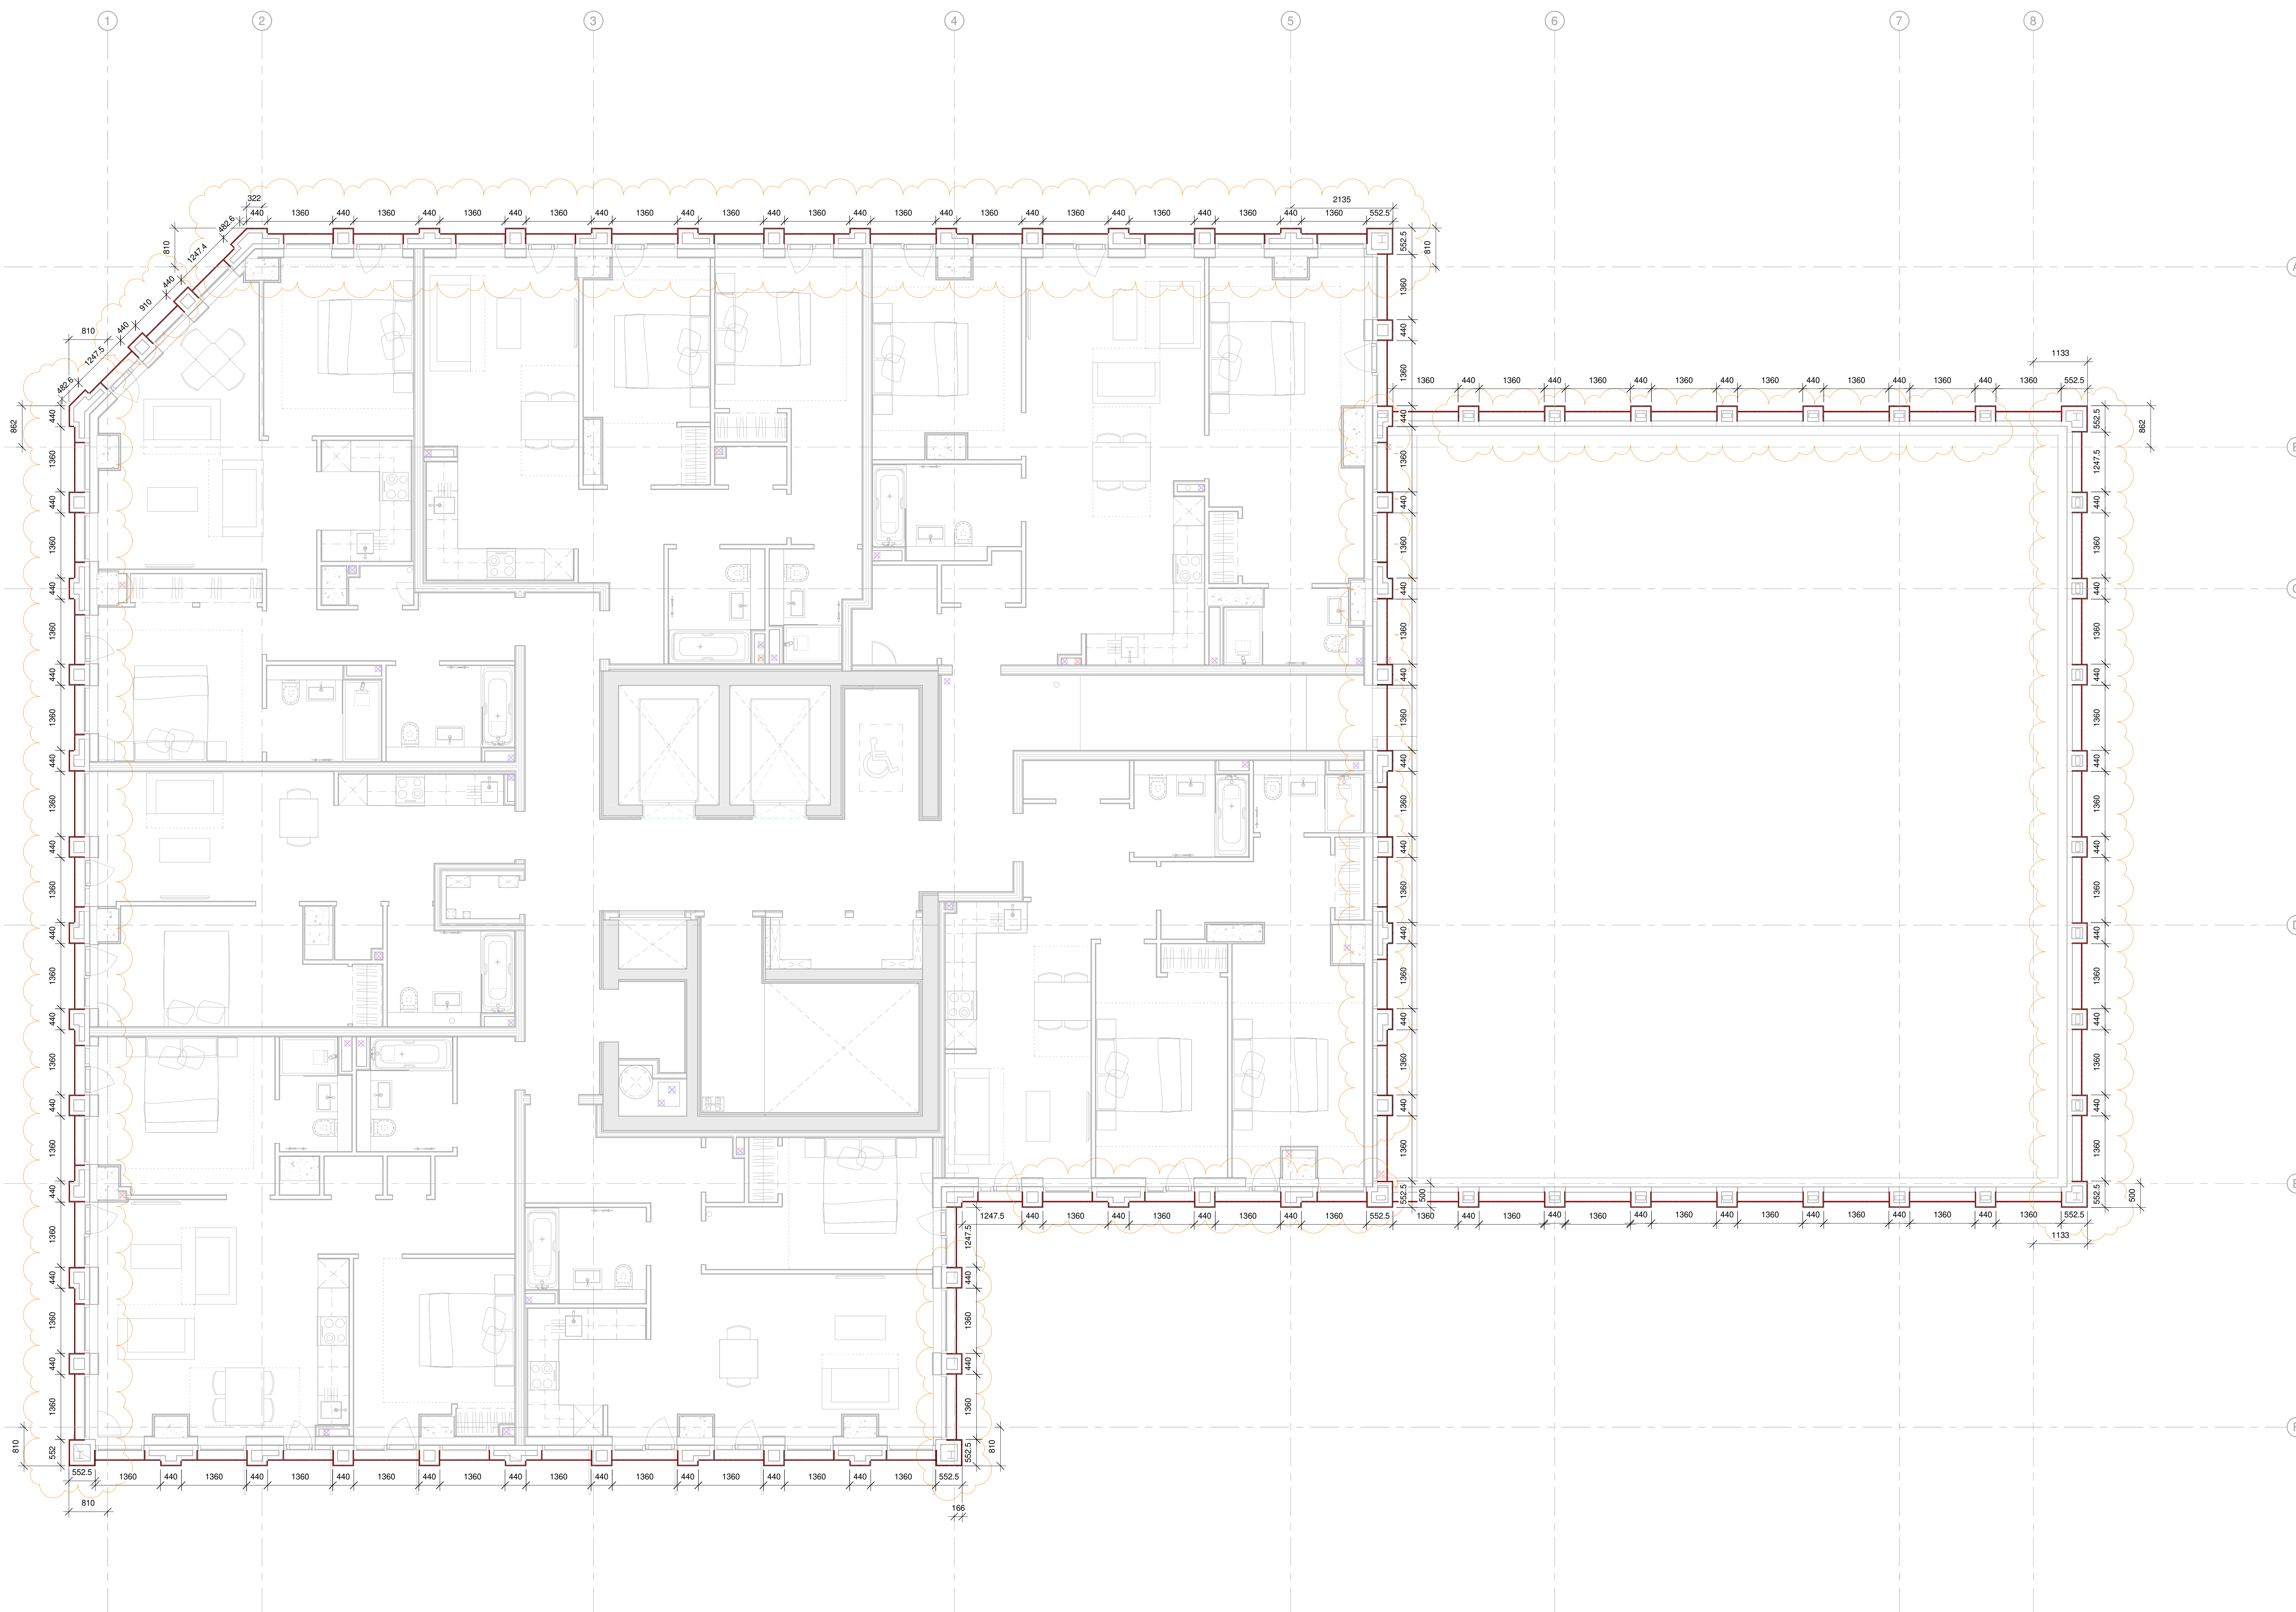

P02	17-02-2023	For Review and Comment	SP	DM	KL
P01	03-02-2023	For Review and Comment	RF	DM	KL
REV	DATE	DESCRIPTION	DWN	CHK	APP


Do not scale from this drawing. All dimensions to be verified on site prior to the commencement of any work or the production of any shop drawings. All discrepancies to be reported to Bryden Wood Technology Ltd. This drawing is to be read in conjunction with all related Consultant's drawings and any other relevant information. This drawing is the copyright of Bryden Wood Technology Ltd.

Drawing Title:
Facade - Bricks Setting Out - Level 02
Brick Course B

Scale:	Paper Size:	Status:	Revision:
1 : 50	A0	S3	P02

Hazard Identification (if none state 'None relevant')	Control and Mitigation Measures
Not assessed/used	

- a) not likely to be obvious to a competent contractor or other designers;
- b) unusual; or
- c) likely to be difficult to manage effectively

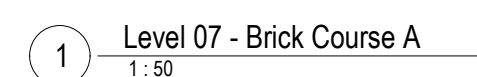

P02	17-02-2023	For Review and Comment	SP	DM	KL
P01	03-02-2023	For Review and Comment	RF	DM	KL
REV	DATE	DESCRIPTION	DWN	CHK	APP

Do not scale from this drawing. All dimensions to be verified on site prior to the commencement of any work or the production of any shop drawings. All discrepancies to be reported to Bryden Wood Technology Ltd. This drawing is to be read in conjunction with all related Consultant's drawings and any other relevant information. This drawing is the copyright of Bryden Wood Technology Ltd.

Key:

Project:

Victoria House

Drawing Title:
Facade - Bricks Setting Out - Level 07
Brick Course A


Drawing Number:
22017-BWT-ZZ-XX-GA-Y-0005

Scale:	Paper Size:	Status:	Revision:
1 : 50	A0	S3	P02

Hazard Identification (if none state 'None relevant')	Control and Mitigation Measures
---	---------------------------------------

Note:
Hazards listed above are only those considered significant risks and:

- a) not likely to be obvious to a competent contractor or other designers;
- b) unusual; or
- c) likely to be difficult to manage effectively

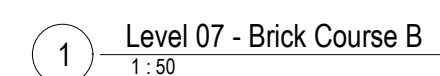

Hazard Identification (if none state 'None relevant')	Control and Mitigation Measures
---	---------------------------------------

Note:
Hazards listed above are only those considered significant risks and:

- a) not likely to be obvious to a competent contractor or other designers;
- b) unusual; or
- c) likely to be difficult to manage effectively



P01	13-02-2023	For Review and Comment	MB	DM	KL
P02	17-02-2023	For Review and Comment	SP	DM	KL
P01	03-02-2023	For Review and Comment	RF	DM	KL
REV	DATE	DESCRIPTION	DWN	CHK	APP

Do not scale from this drawing. All dimensions to be verified on site prior to the commencement of any work or the production of any shop drawings. All discrepancies to be reported to Bryden Wood Technology Ltd. This drawing is to be read in conjunction with all related Consultant's drawings and any other relevant information. This drawing is the copyright of Bryden Wood Technology Ltd.

Key:

Project:

Victoria House

Drawing Title:
Facade - Bricks Setting Out - Level 08
Brick Course A

Drawing Number:
22017-BWT-ZZ-XX-GA-Y-0007


Scale:	Paper Size:	Status:	Revision:
1 : 50	A0	S3	P01

Hazard Identification (if none state 'None relevant')	Control and Mitigation Measures
---	---------------------------------------

Note:

Hazards listed above are only those considered significant risks and:

- a) not likely to be obvious to a competent contractor or other designers;
- b) unusual; or
- c) likely to be difficult to manage effectively

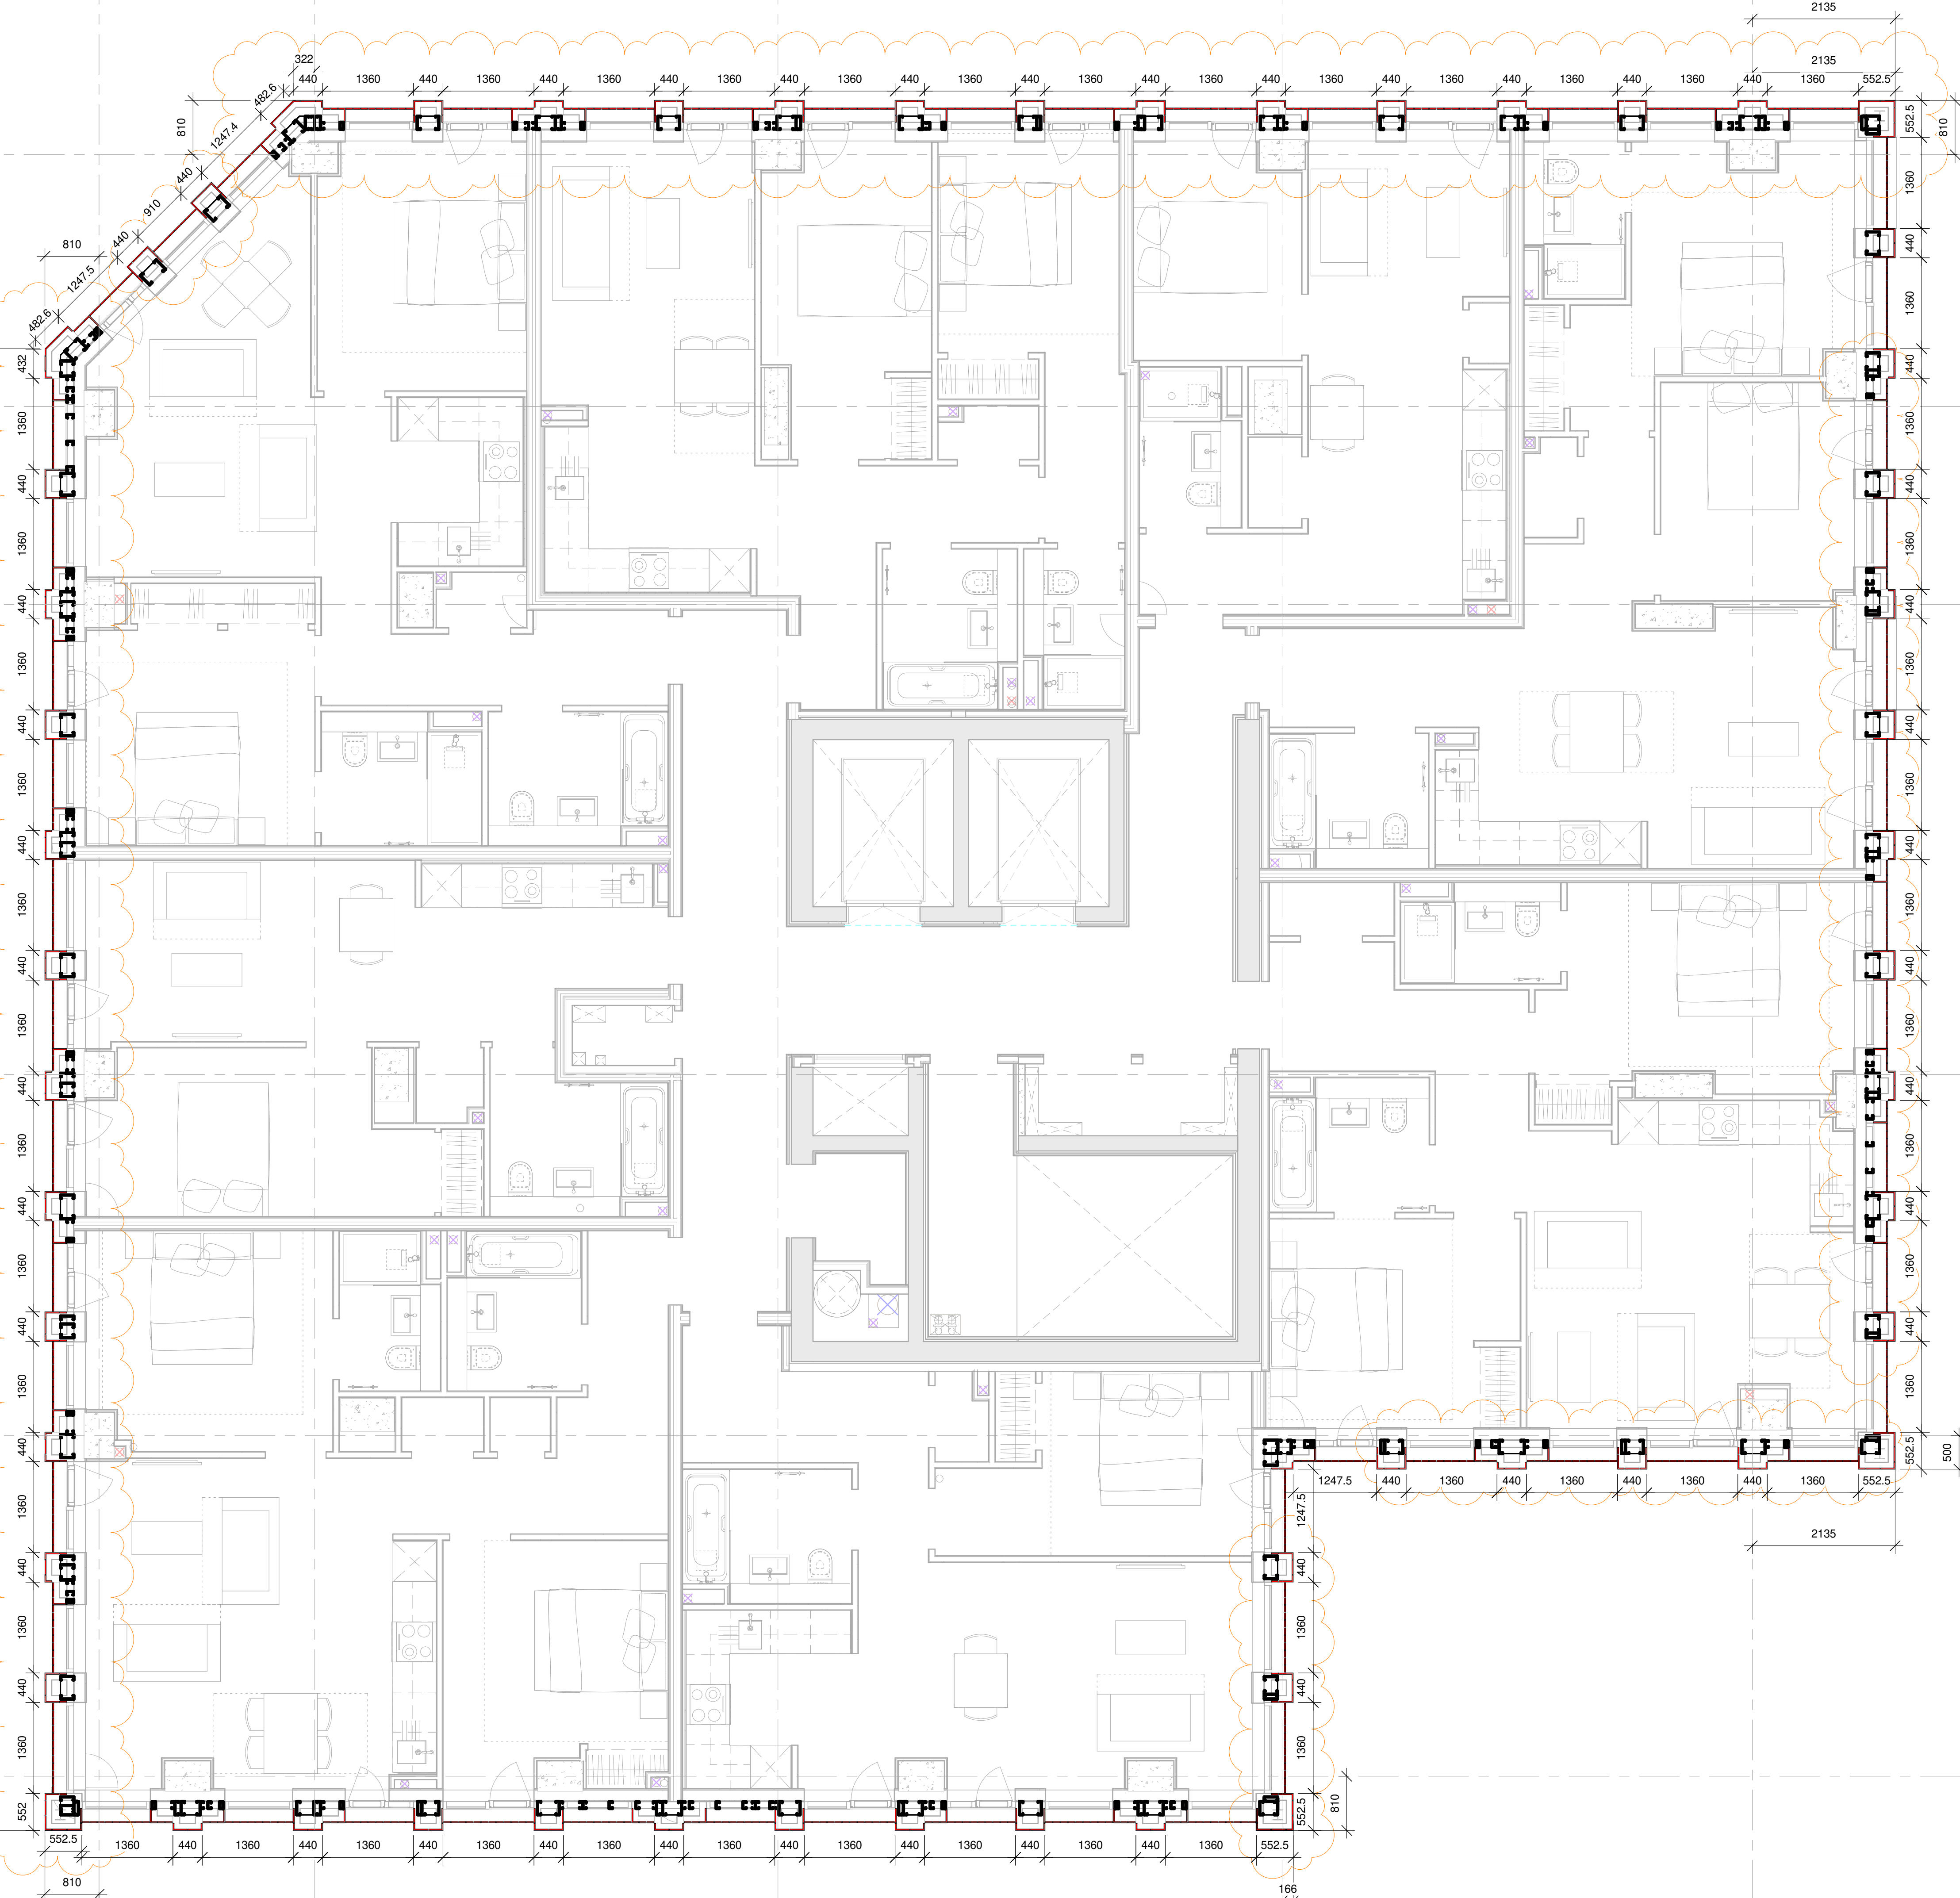

P02	17-02-2023	For Review and Comment	SP	DM	KL
P01	03-02-2023	For Review and Comment	RF	DM	KL
REV	DATE	DESCRIPTION	DWN	CHK	APP

Do not scale from this drawing. All dimensions to be verified on site prior to the commencement of any work or the production of any shop drawings. All discrepancies to be reported to Bryden Wood Technology Ltd. This drawing is to be read in conjunction with all related Consultant's drawings and any other relevant information. This drawing is the copyright of Bryden Wood Technology Ltd.

Key:

Project:

Victoria House

Drawing Title:
Facade - Bricks Setting Out - Level 08
Brick Course B

Drawing Number:


22017-BWT-ZZ-XX-GA-Y-0008

Scale:	Paper Size:	Status:	Revision:
1 : 50	A0	S3	P02

Note:


Hazards listed above are only those considered significant risks and:

- a) not likely to be obvious to a competent contractor or other designers;
- b) unusual; or
- c) likely to be difficult to manage effectively

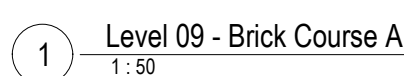

Hazard Identification (if none state 'None relevant')	Control and Mitigation Measures
---	---------------------------------------

- a) not likely to be obvious to a competent contractor or other designers;
- b) unusual; or
- c) likely to be difficult to manage effectively

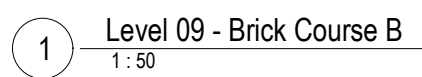

Do not scale from this drawing. All dimensions to be verified on site prior to the commencement of any work or the production of any shop drawings. All discrepancies to be reported to Bryden Wood Technology Ltd. This drawing is to be read in conjunction with all related Consultant's drawings and any other relevant information. This drawing is the copyright of Bryden Wood Technology Ltd.


Scale:	Paper Size:	Status:	Revision:
1 : 50	A0	S3	P01

Hazard Identification (if none state 'None relevant')	Control and Mitigation Measures
---	---------------------------------------

Note:

Hazards listed above are only those considered significant risks and:

- a) not likely to be obvious to a competent contractor or other designers;
- b) unusual; or
- c) likely to be difficult to manage effectively

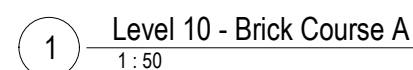

P01	13-02-2023	For Review and Comment	MB	DM	KL
P02	17-02-2023	For Review and Comment	SP	DM	KL
P01	03-02-2023	For Review and Comment	RF	DM	KL
REV	DATE	DESCRIPTION	OWN	CHK	APP

Do not scale from this drawing. All dimensions to be verified on site prior to the commencement of any work or the production of any shop drawings. All discrepancies to be reported to Bryden Wood Technology Ltd. This drawing is to be read in conjunction with all related Consultant's drawings and any other relevant information. This drawing is the copyright of Bryden Wood Technology Ltd.

Key:

Project:

Victoria House

Drawing Title:
Facade - Bricks Setting Out - Level 10
Brick Course A


Drawing Number:
22017-BWT-ZZ-XX-GA-Y-0011

Scale:	Paper Size:	Status:	Revision:
1 : 50	A0	S3	P01

Hazard Identification (if none state 'None relevant')	Control and Mitigation Measures
---	---------------------------------------

Note:
Hazards listed above are only those considered significant risks and:

- a) not likely to be obvious to a competent contractor or other designers;
- b) unusual; or
- c) likely to be difficult to manage effectively

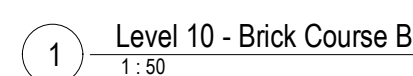

Key:

Drawing Title:
Facade - Bricks Setting Out - Level 10
Brick Course B

Scale:	Paper Size:	Status:	Revision:
1 : 50	A0	S3	P02