


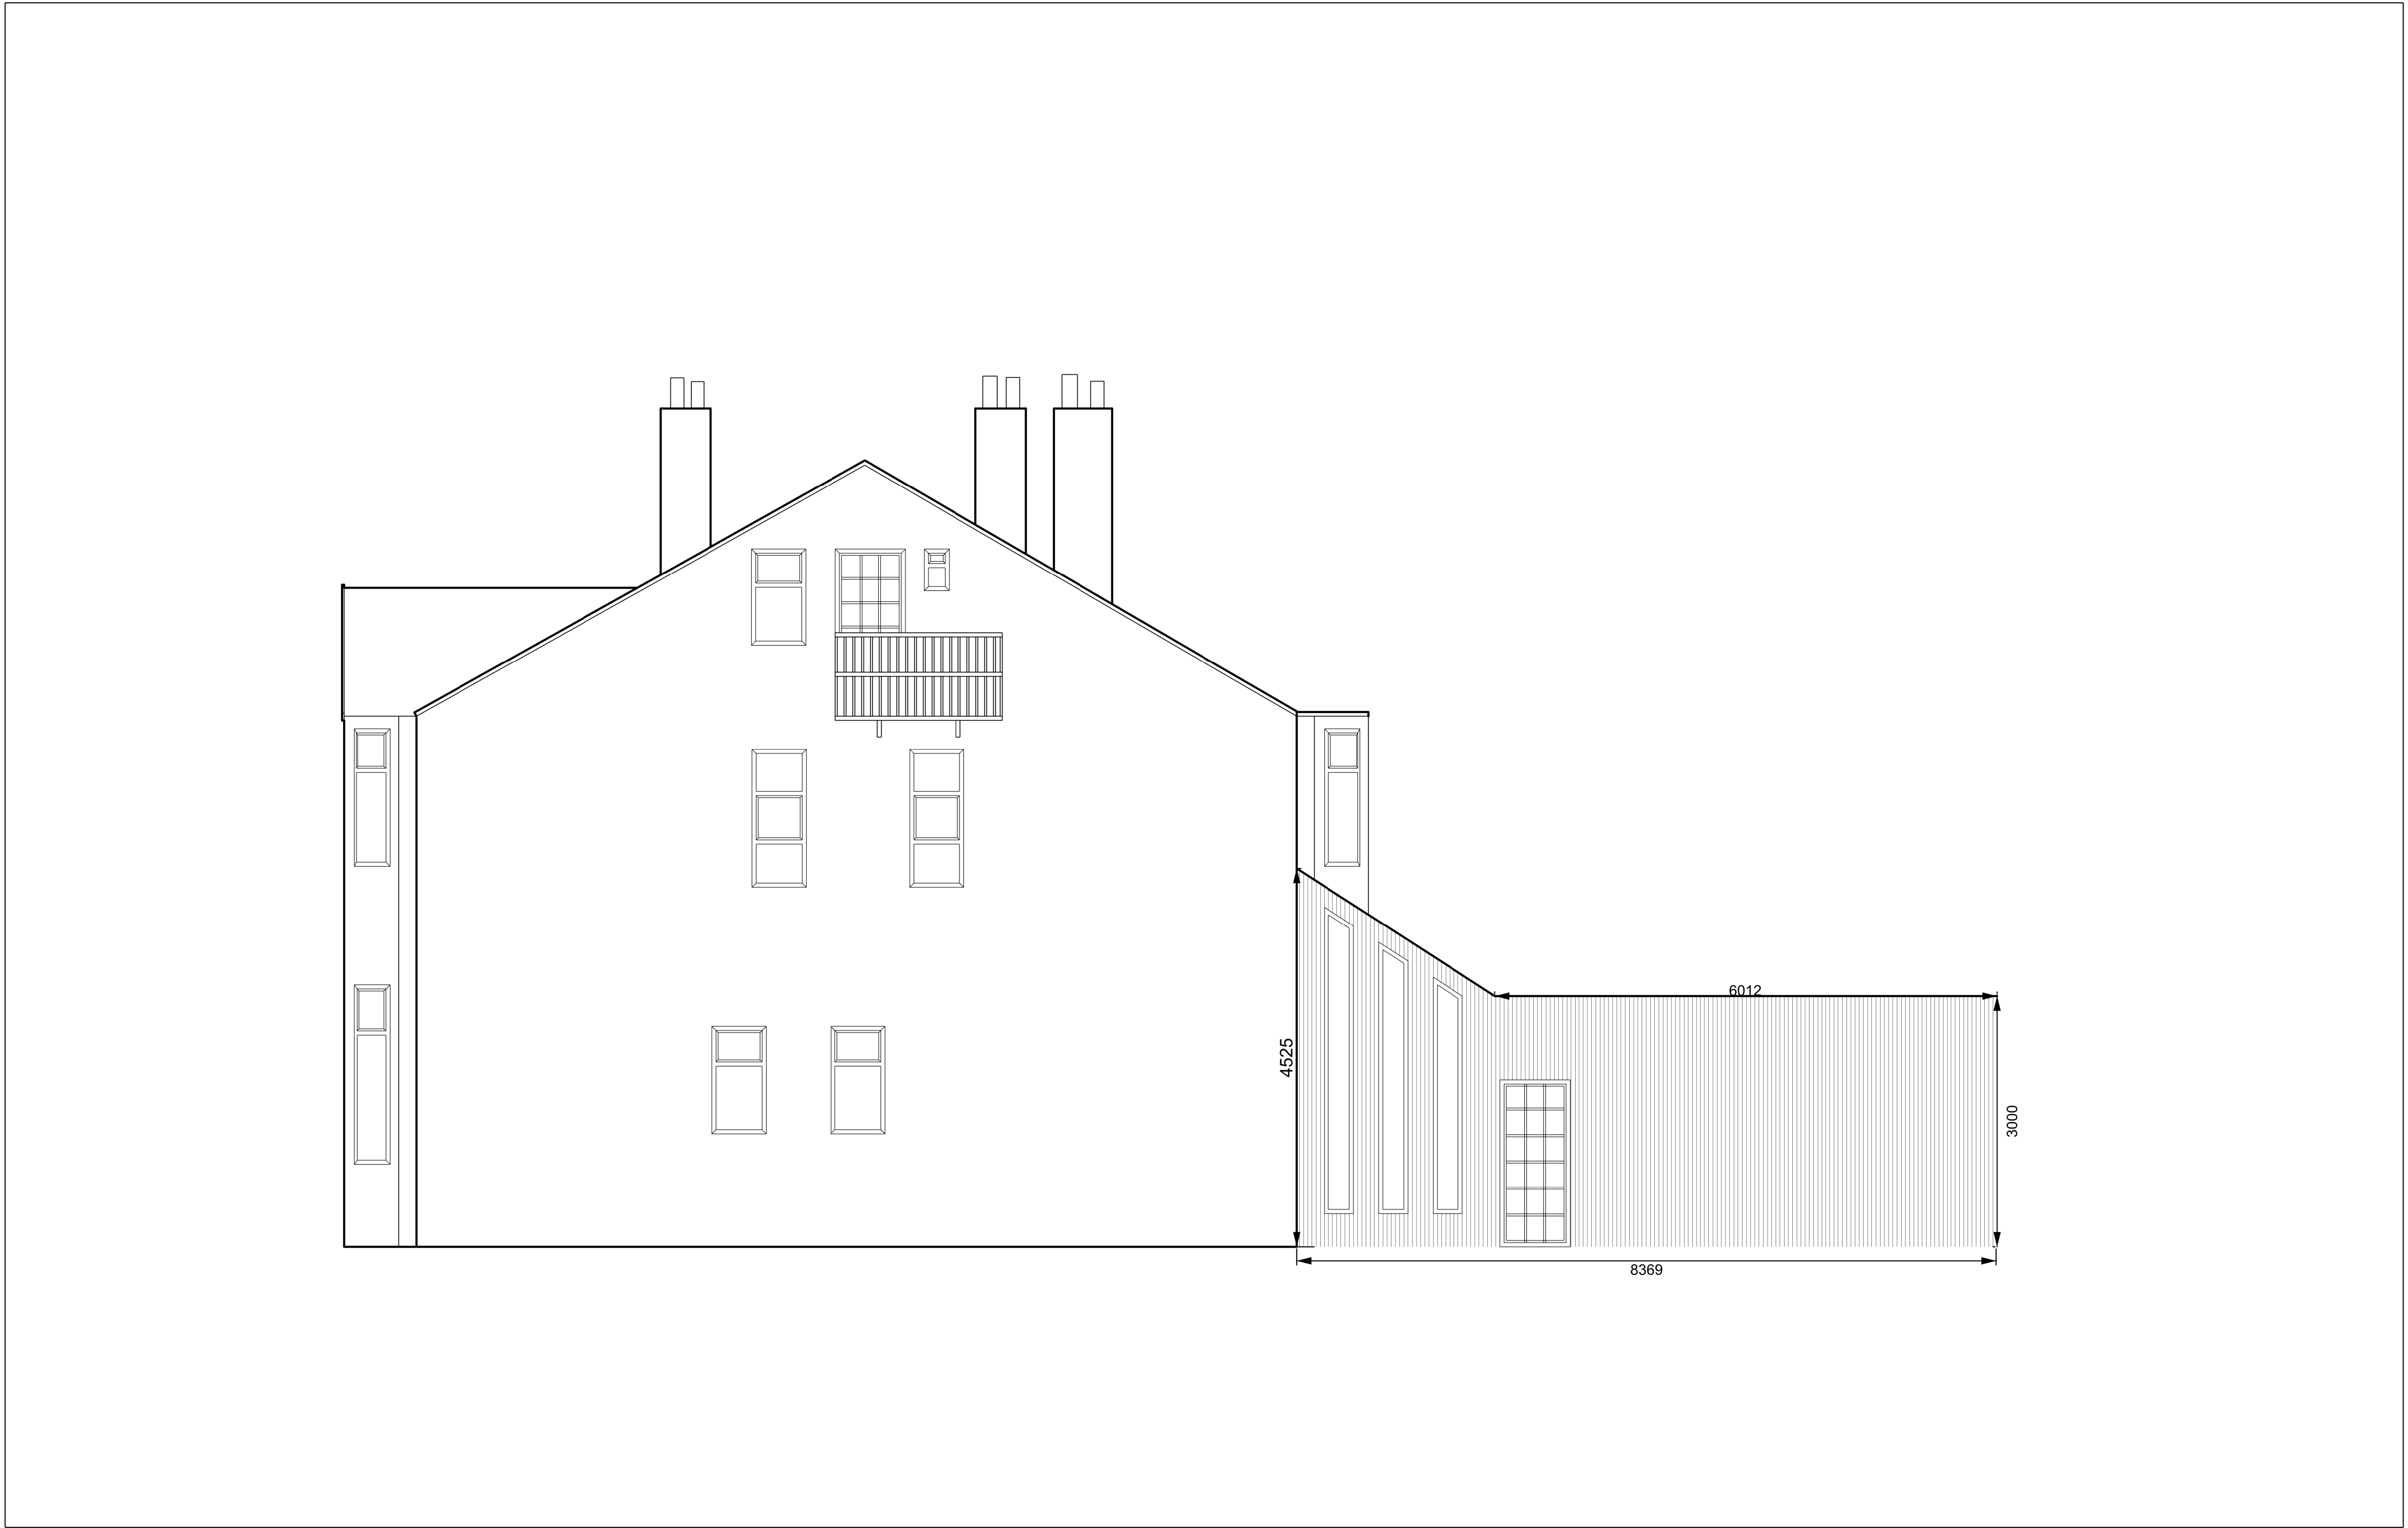

SITE		47 DUDLEY ROAD, MANCHESTER, M16 8FW										REVISIONS	DATE	DESCRIPTION
TITLE		PROPOSED ELEVATION												
DR.NO	EV_01	REV	01	SCALE	1:50 @A2	DRAWN	FB	CHECKED	FB					