



• DO NOT SCALE FROM THIS DRAWING.
• ALL DIMENSIONS MUST BE CHECKED ON SITE.
• ALL RIGHTS RESERVED. NO REPRODUCTION IN ANY MATERIAL FORM IS PERMITTED WITHOUT CONSENT.
• THIS DRAWING IS COPYRIGHT OF CUMMING-GROUP.

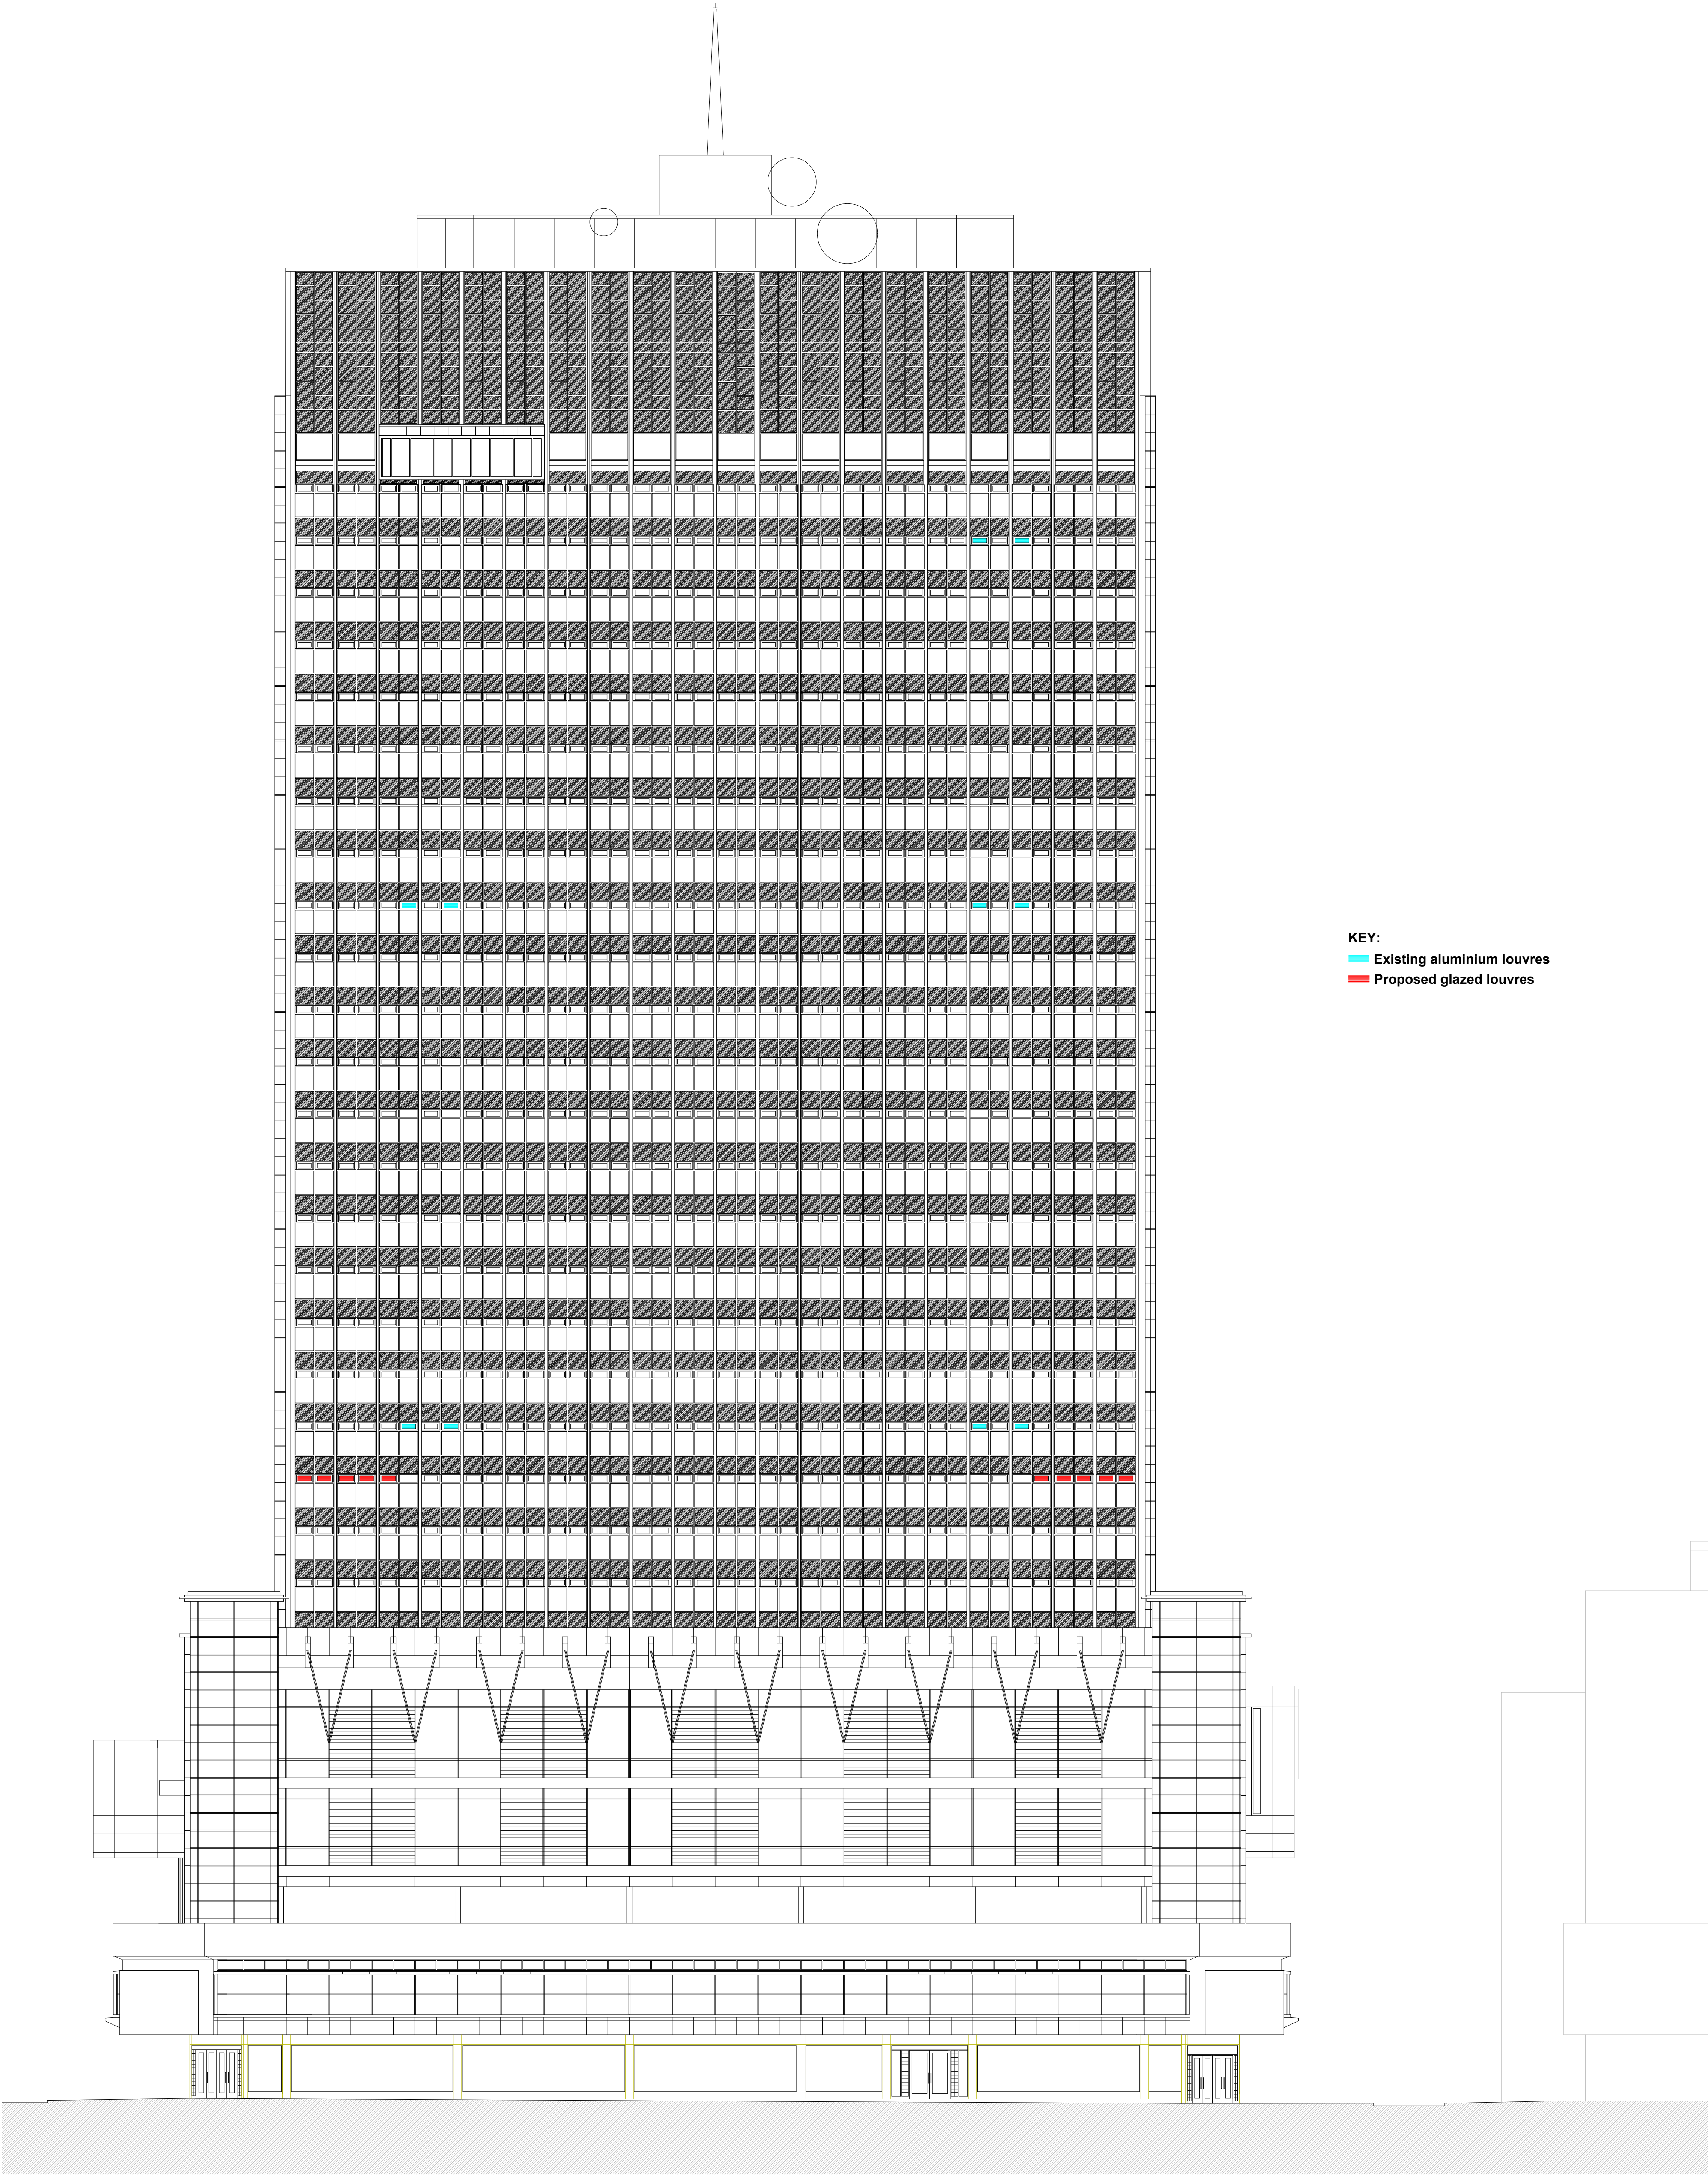

MOSLEY STREET ELEVATION (1:200 @A1)

PLANNING

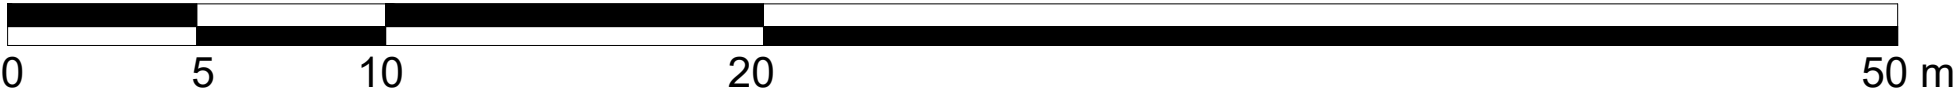

SCALE BAR 1:200

project
CITY TOWER, PICCADILLY PLAZA, MANCHESTER
ADDITIONAL LOUVRES APPLICATION

title
MOSLEY STREET ELEVATION AS PROPOSED

CUMMING
Building Value Through Expertise

1 Fellmongers Path, Tower Bridge Road, London SE1 3LY
Tel : 020 7029 3888 - E: info@cumming-group.com
www.cumming-group.com

client
CITY TOWER TRUST

scales
1:200 @ A1

date
05.10.22

drawn
AS

checked
TI

drawing no.
907 - 608 - 6

revision
P5

REVISIONS

No.	DATE	DETAILS	BY
P1	07.10.2022	PLANNING ISSUE	AS
P2	09.12.2022	REVISED PLANNING ISSUE	AS
P3	14.12.2022	LOUVRE DETAIL REVISED	AS
P4	14.02.2023	9th FLOOR LOUVRES OMITTED	AS
P5	24.02.2023	EXISTING & PROPOSED LOUVRES IDENTIFIED. COLOUR KEY ADDED.	AS