


front

side

side

rear

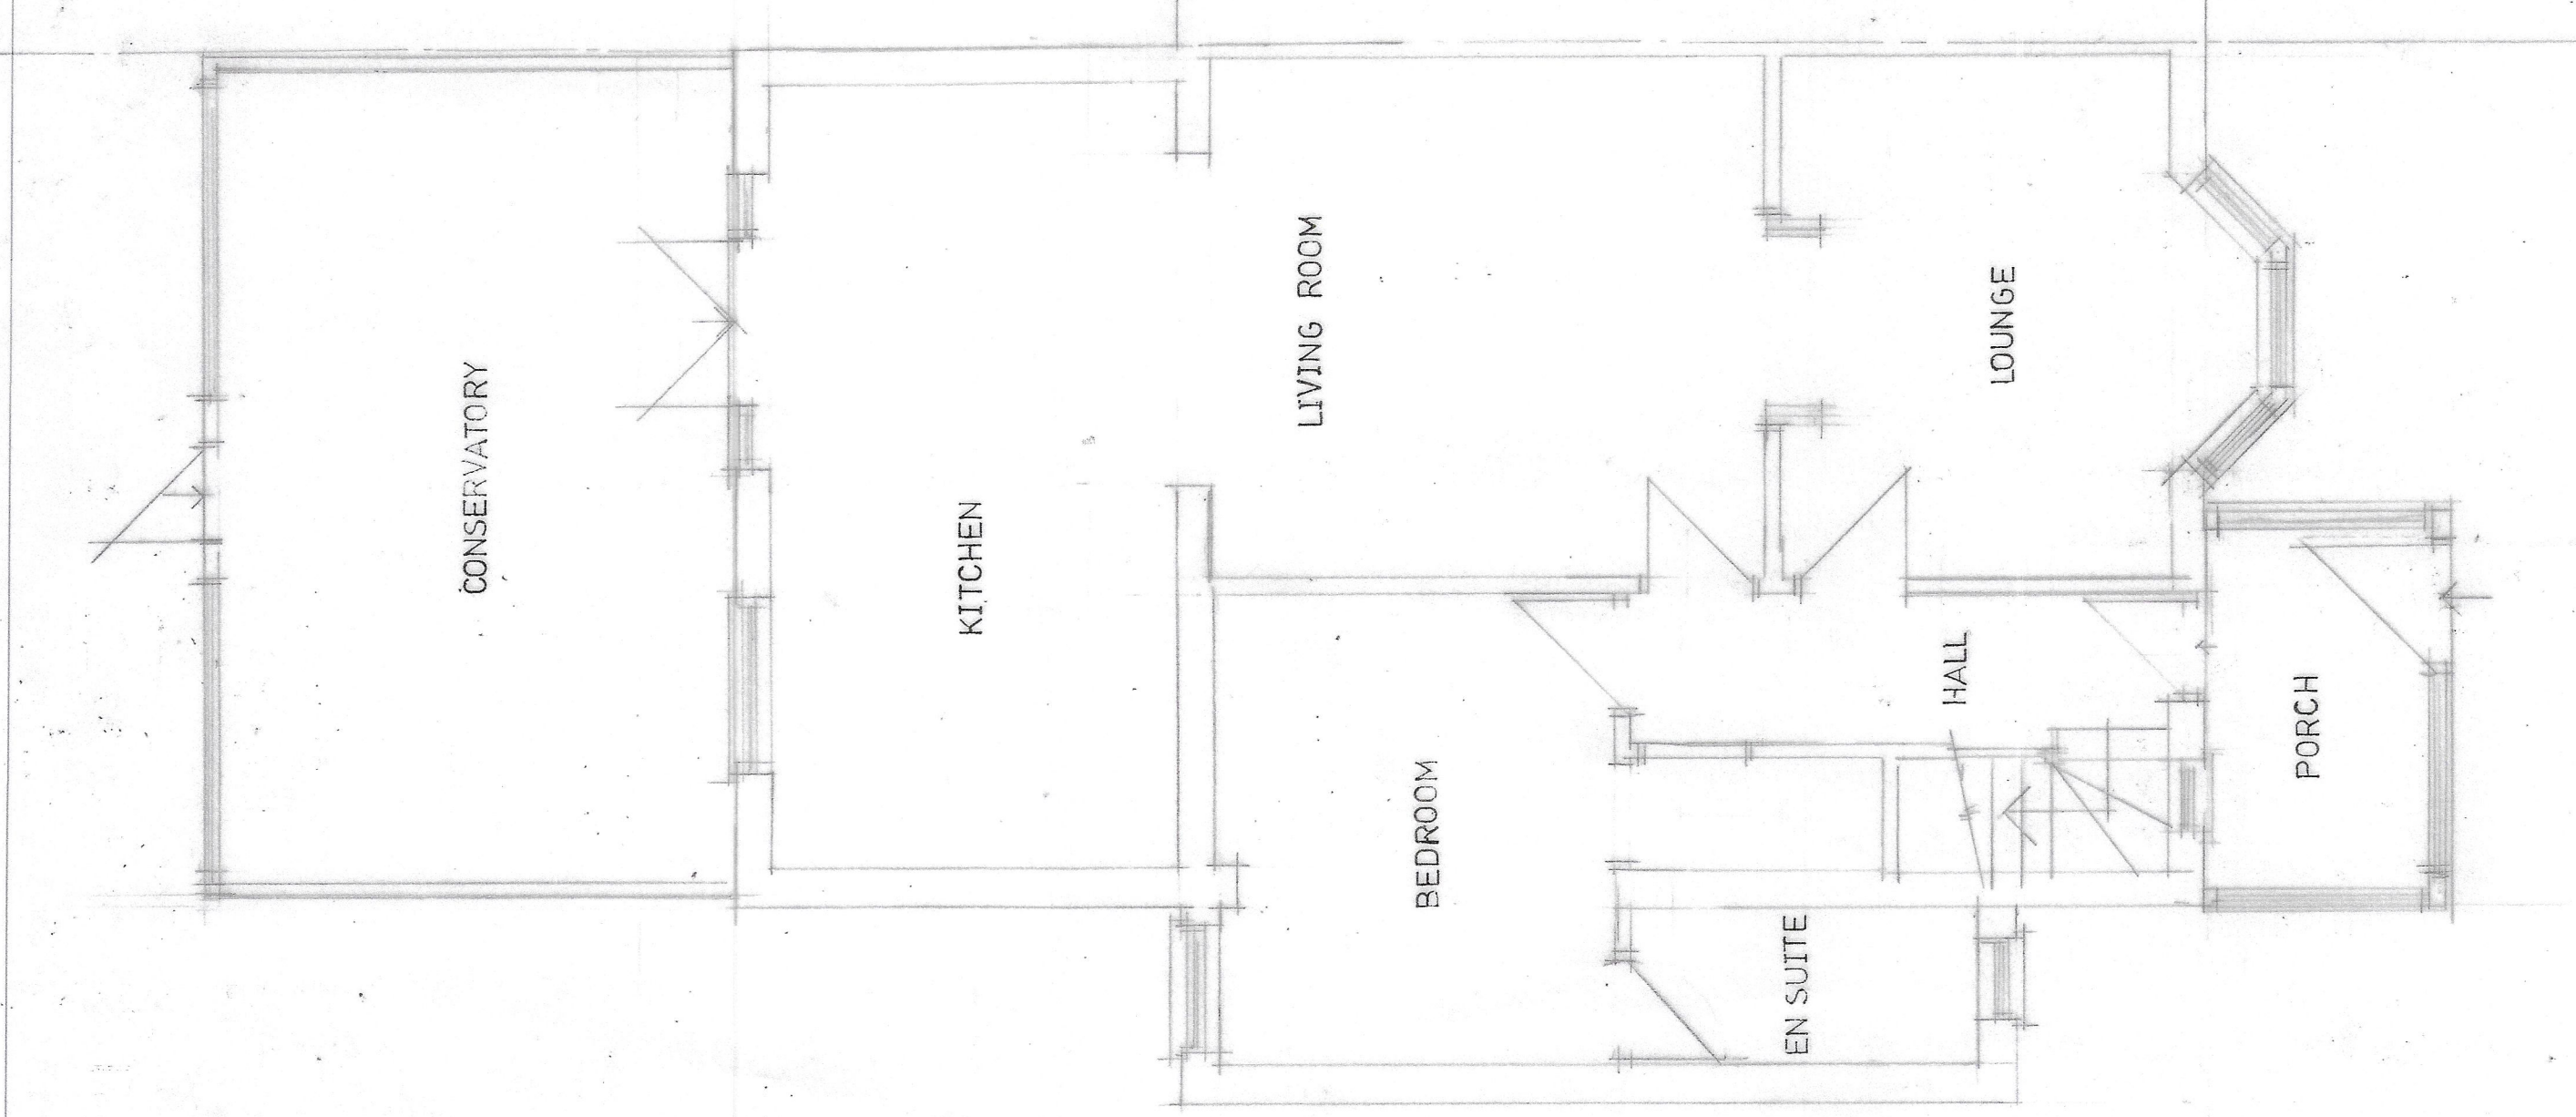

KITCHEN

LIVING ROOM


LOUNGE

BEDROOM

EN SUITE

PORCH

CONSERVATORY

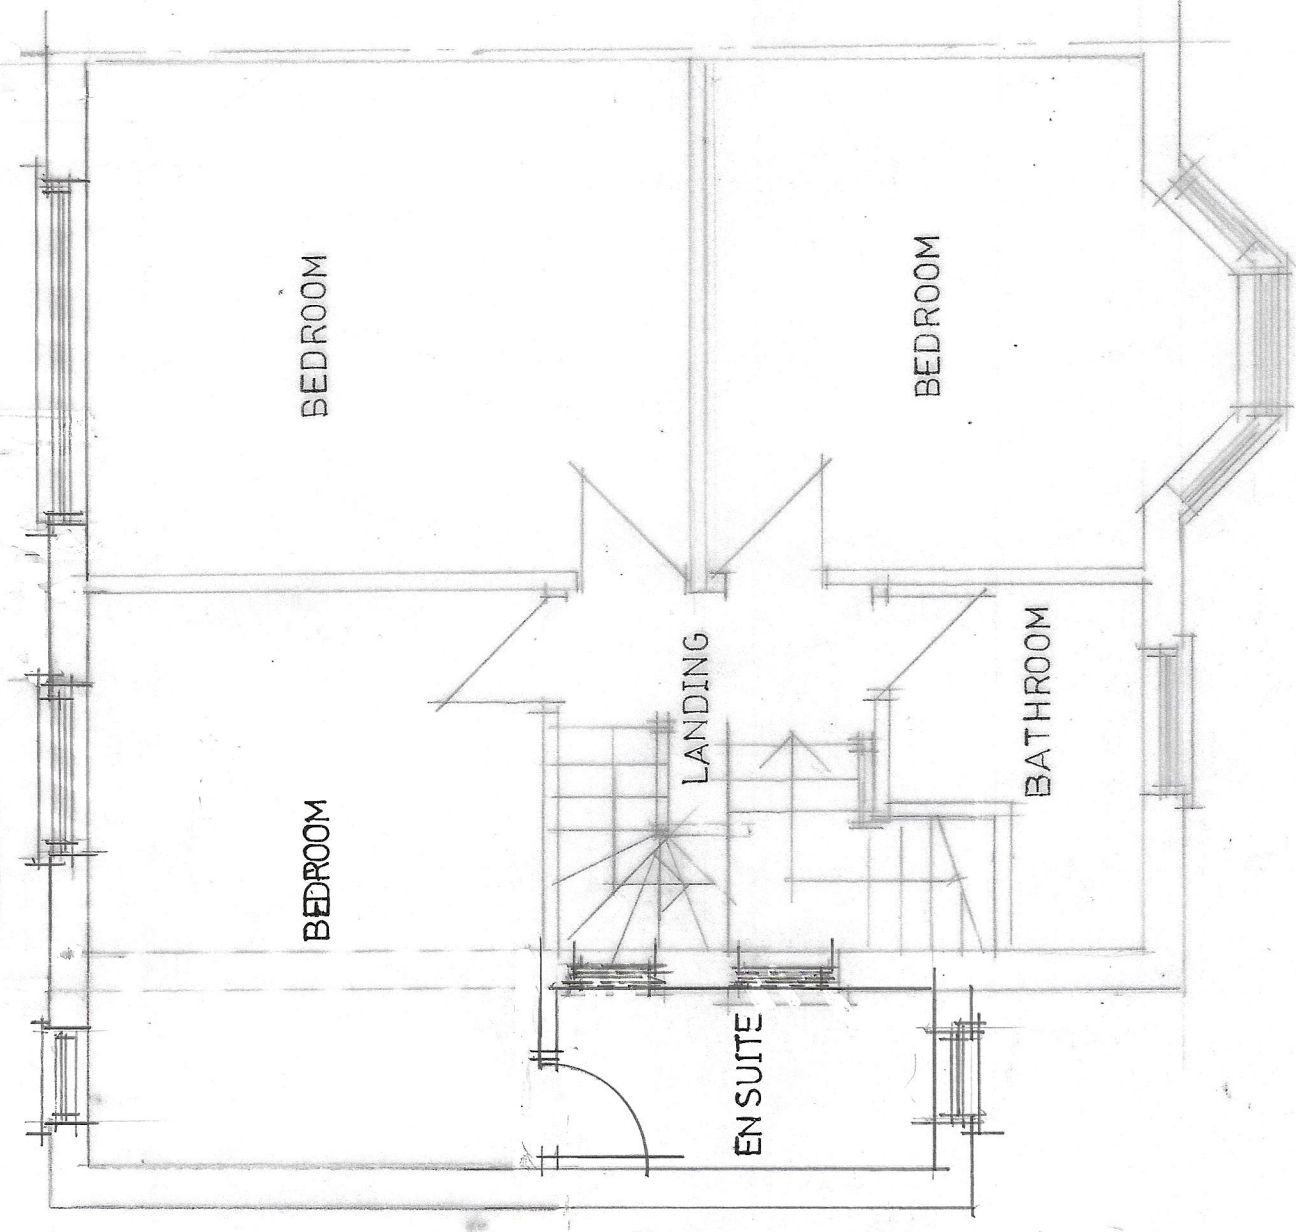

BEDROOM


LANDING

BATHROOM

BEDROOM

BEDROOM

EN SUITE

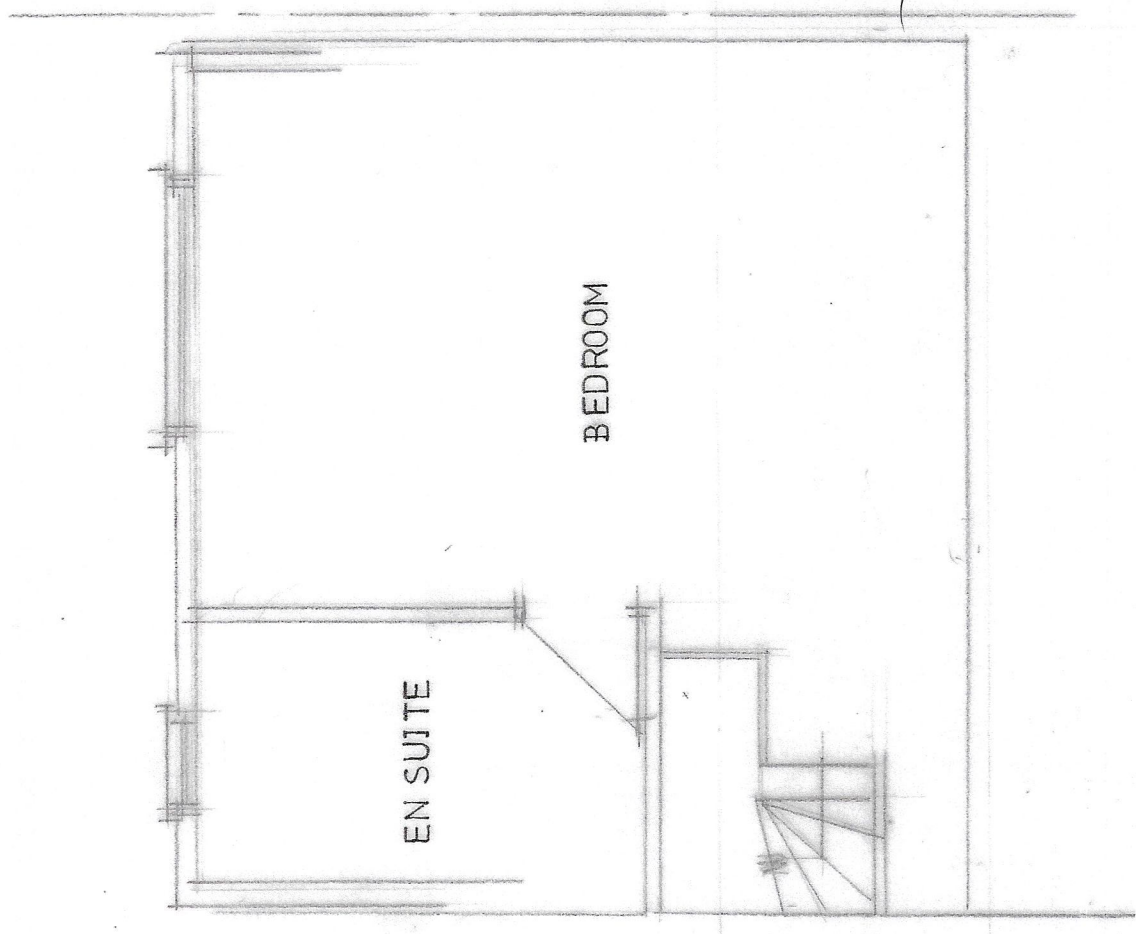

EN SUITE

BEDROOM

FIRST

SECOND

GROUND

CLIENT		MRS A SHUAIB 13 HARDON GROVE MANCHESTER M13 0TX							
JOB TITLE		PROPOSED FIRST FLOOR SIDE EXTENSION							
DRG. TITLE		PLANS AND ELEVATIONS AS PROPOSED							
HOLBOROW + ORMESHER <i>Limited</i> architectural & interior design 15 OVERTON CLOSE MIDDLEWICH CHESHIRE CW10 0PZ phone: 07770 834939									
ISSUE	ORIGINAL	1	2	3	4	5	6	7	
REVISION		A							
DATE		2004							
DRAWN		pac							
CHECKED									
APPROVED									
SCALE		1:50 & 1:100 at A1							
DRAWING NUMBER		2270/22/02 ^A							