





EXISTING VIEW ON FORMER LOADING PLATFORM

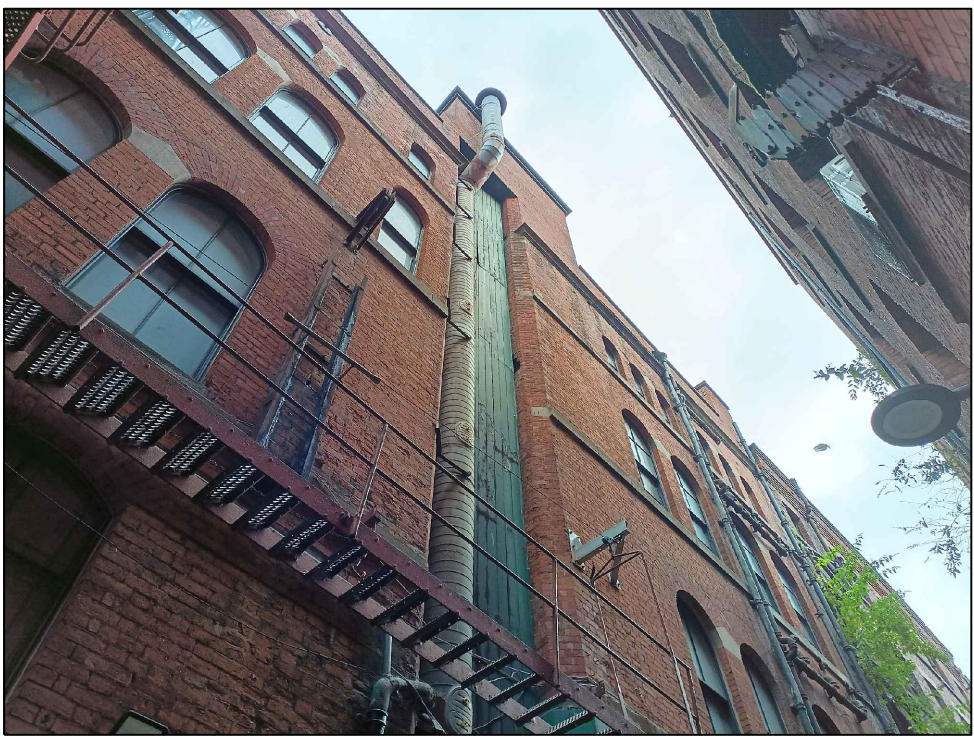

VIEW ON EXISTING EXTRACT DUCTWORK - TO BE REMOVED



CURRENT VIEW - REYNER STREET

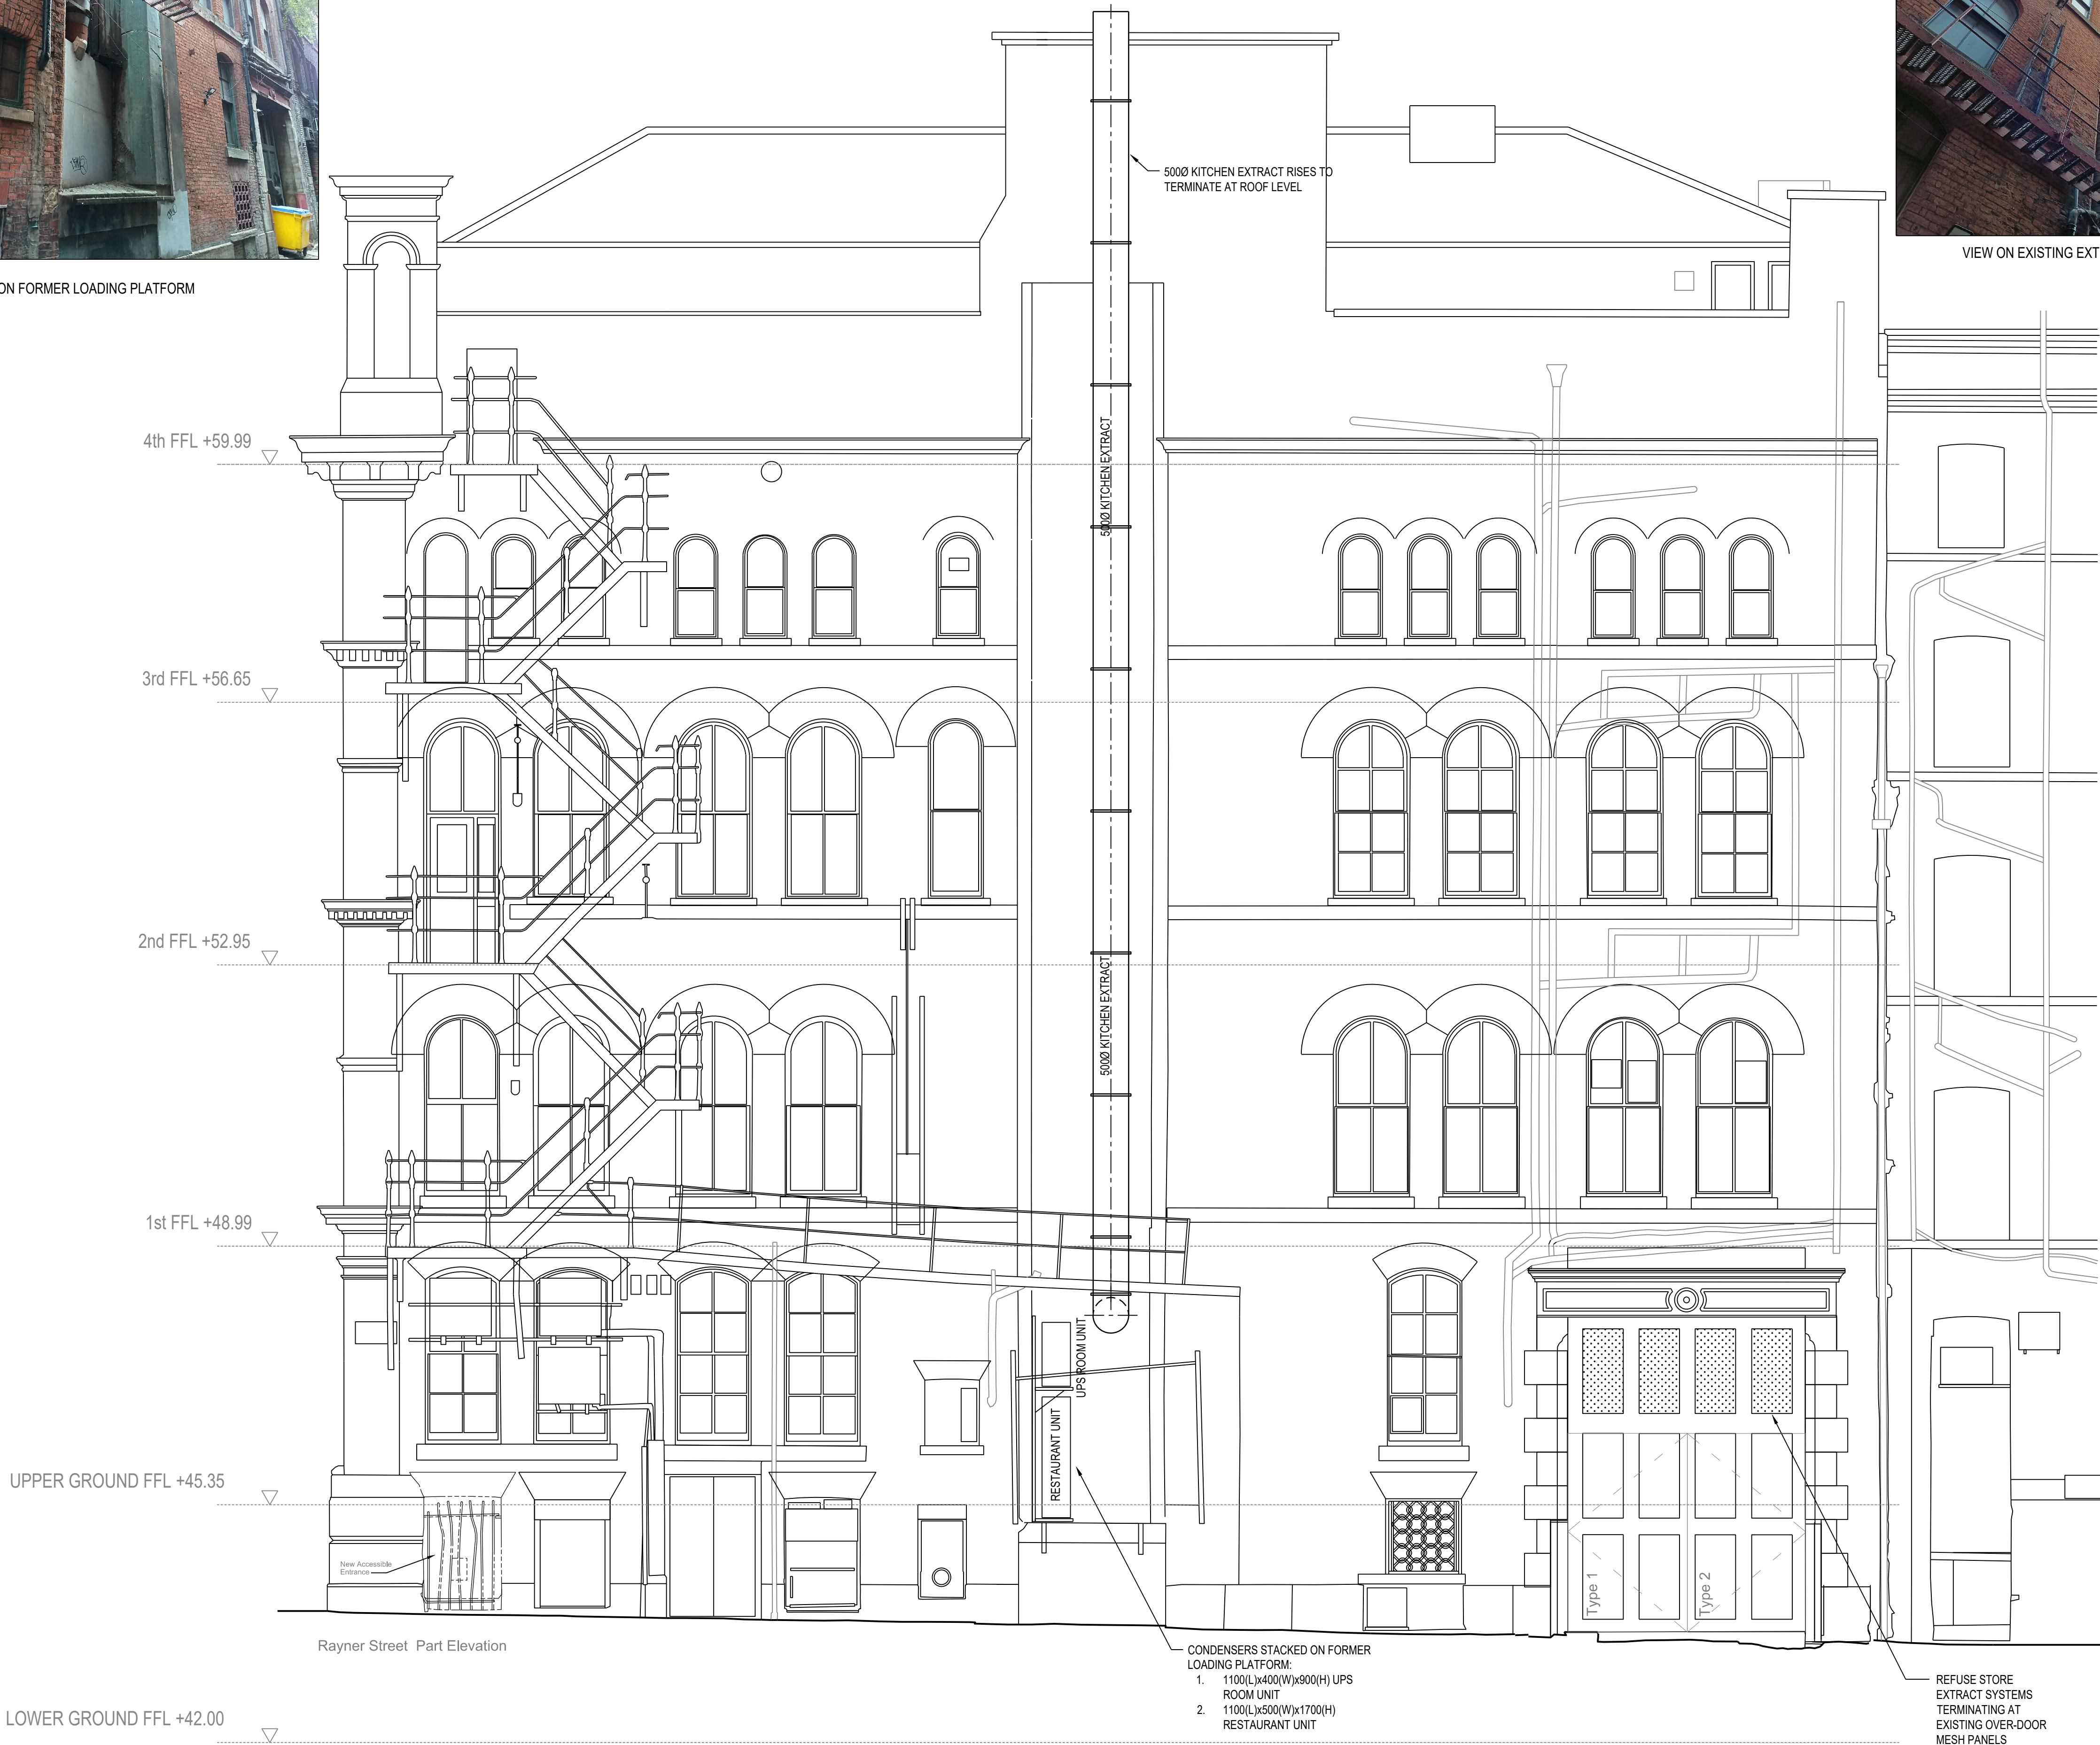

Reyner Street Part Elevation

ELEVATION 1
REAR - Reyner Street

NOTES

1. ALL SERVICE ROUTES DETAILED ARE APPROXIMATE. THE CONTRACTOR SHALL BE RESPONSIBLE FOR DETERMINING THE EXACT ROUTES AND POSITIONS OF ALL INSTALLED SERVICES AND EQUIPMENT.
2. THE EXACT POSITION OF ALL SERVICES AND EQUIPMENT SHALL BE AGREED BY THE CONTRACT ADMINISTRATOR.
3. THE CONTRACTOR SHALL BE RESPONSIBLE FOR FULLY CO-ORDINATING ANY SERVICES INSTALLED WITH THE BUILDING FABRIC AND SERVICES INSTALLED BY OTHERS.
4. THIS DRAWING SHALL BE READ IN CONJUNCTION WITH ALL MECHANICAL, ELECTRICAL, ARCHITECTURAL AND STRUCTURAL DRAWINGS, CONTRACT DOCUMENTATION AND SPECIFICATION FOR THE WORKS.
5. THIS DRAWING FORMS PART OF THE SPECIFICATION FOR THE WORKS.
6. ALL DIMENSIONS SHOWN ARE IN MILLIMETRES.
7. DO NOT SCALE FROM THIS DRAWING.
8. EXISTING SERVICES SHOWN FAINT.

P4	03-07-23	ISSUED FOR INFORMATION
P3	03-07-23	ISSUED FOR INFORMATION
P2	21-12-22	ISSUED FOR INFORMATION
P1	16-12-22	ISSUED FOR INFORMATION
REV	DATE	REVISION DESCRIPTION

CLIENT
THE SPACE STUDIO

PROJECT
FRASER HOUSE
36 CHARLOTTE STREET
MANCHESTER

TITLE
MECHANICAL SERVICES -
EXTERNAL ELEVATION



■ Burnham House, 373 Bury New Road,
Manchester, M25 1AW
T: 0161 773 1177 F: 0161 773 9977
manchester@parker-wilson.co.uk

□ 2nd Floor, 72, Cannon Street.
London EC4N 6AE
T: 0207 251 4500
london@parker-wilson.co.uk
www.parker-wilson.co.uk

DRAWN BY J.F.	CHECKED B.P.	APPROVED BY P.G.
SCALE 1:50	SIZE A1	DATE November 2022
DRAWING No 4193-0-SK118	REV P4	

PRELIMINARY

PLOT TIME: 03 July 2023 15:33:35