

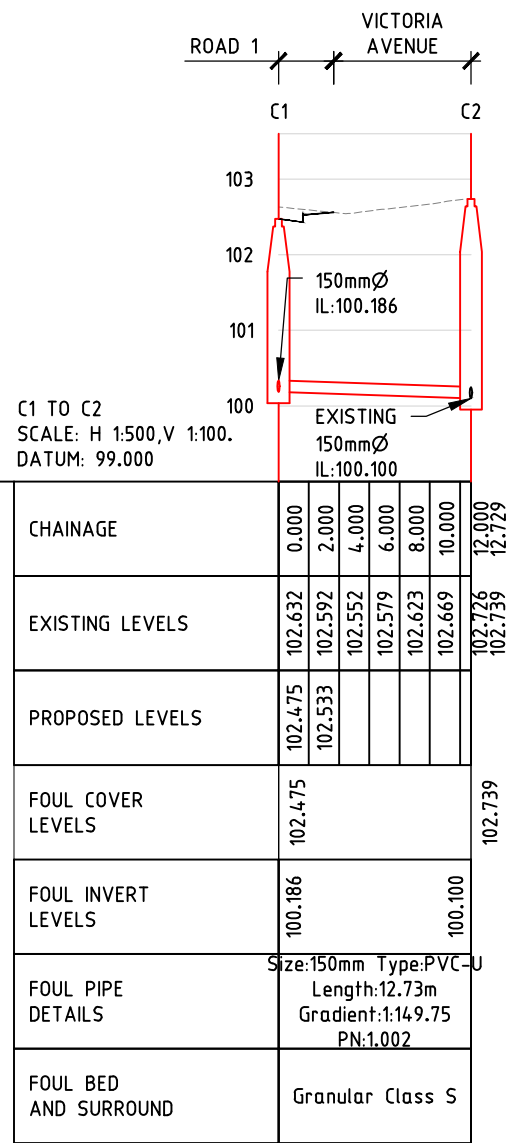


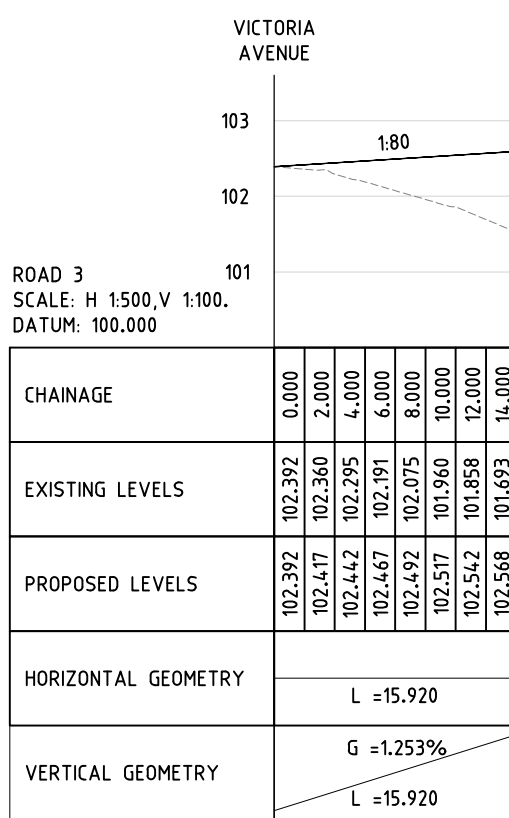

- | | VICTORIA AVENUE C1 | S3 HYDROBRAKE | F2S2 ROAD 2 |
|--------------------------------|---|--|-------------|
| HORIZONTAL GEOMETRY | L = 25.205 | R = 12.000
L = 3.406
R = 3.455 | |
| VERTICAL GEOMETRY | G = -3.287% | G = +2.14% | |
| SURFACE WATER COVER LEVELS | 102.317 | | |
| SURFACE WATER INVERT LEVELS | 99.300 | | |
| SURFACE WATER PIPE DETAILS | | Size: 900mm Type: Concrete
Length: 28.14m Gradient: 1:402.06
PN: 1.001 | |
| SURFACE WATER BED AND SURROUND | | Granular Class S | |
| FOUL COVER LEVELS | 102.265 | | |
| FAUL INVERT LEVELS | 99.252 | | |
| FAUL PIPE DETAILS | | Size: 150mm Type: PVC-U
Length: 27.15m Gradient: 1:138.27
PN: 1.001 | |
| FAUL BED AND SURROUND | | Granular Class S | |

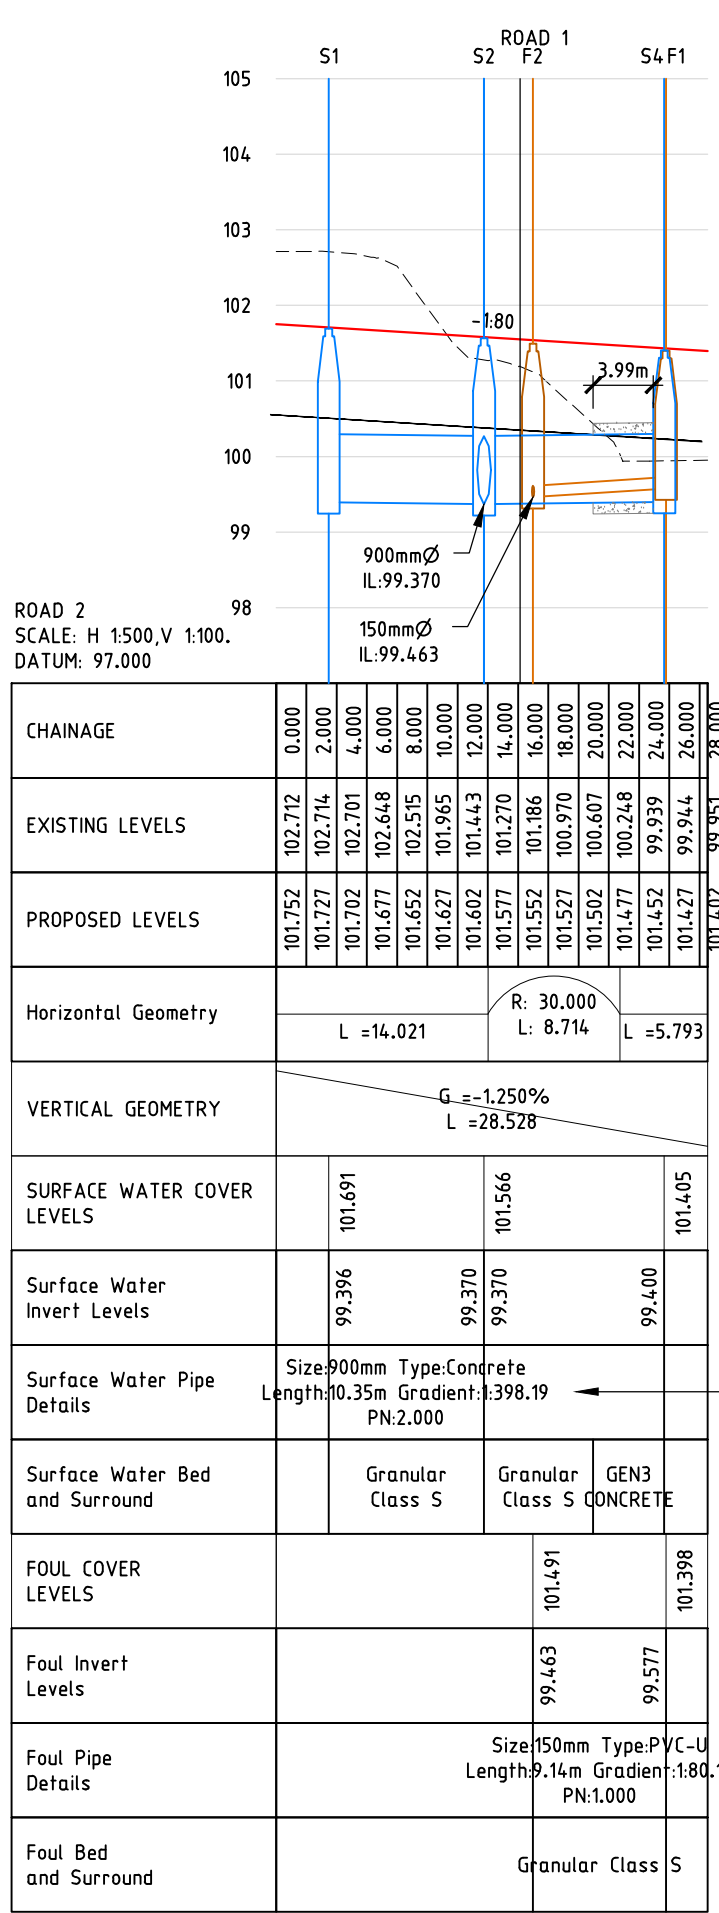

P08	03.03.23	Updated clay pipes to PVC-U	H.S	R.A
P05	07.02.23	Updated client info	H.S	R.A
P04	24.01.22	Updated in line with latest drainage	J.C	R.A
P03	19.05.21	Updated to latest drainage redesign	D.A	R.A
P02	02.03.21	Updated to latest site redesign	J.C	R.A
P01	05.06.19	PRELIMINARY - Issued for Information	L.T	R.A
Rev	Date	Description	By	Chk

		Manchester, UK 3rd Floor, Conyation Court, 12 Blackfriars Street, Manchester, M3 9SD, United Kingdom	
T: +44 (0) 161 834 1938 E: manchester@edgece.com			
www.edgece.com			
The concepts + information contained in this document are the copyright of EDGE Consulting Engineers. Use or copying of this document in whole or in part without the written permission of EDGE Consulting Engineers constitutes an infringement of copyright. DO NOT SCALE DRAWINGS. IF IN DOUBT, ASK!			
Project Name			
VICTORIA AVENUE			
BLACKLEY			
Client			
JOHN SOUTHWORTH			
Designed		Drawn	
L.T		L.T	
Checked		Scale @ A1	
R.A		1:250	
Drawing Title			
LONGITUDINAL SECTIONS			
Project No			
19238			
PRELIMINARY NOT FOR CONSTRUCTION			
Drawing No		Revision	
C2101		P06	