
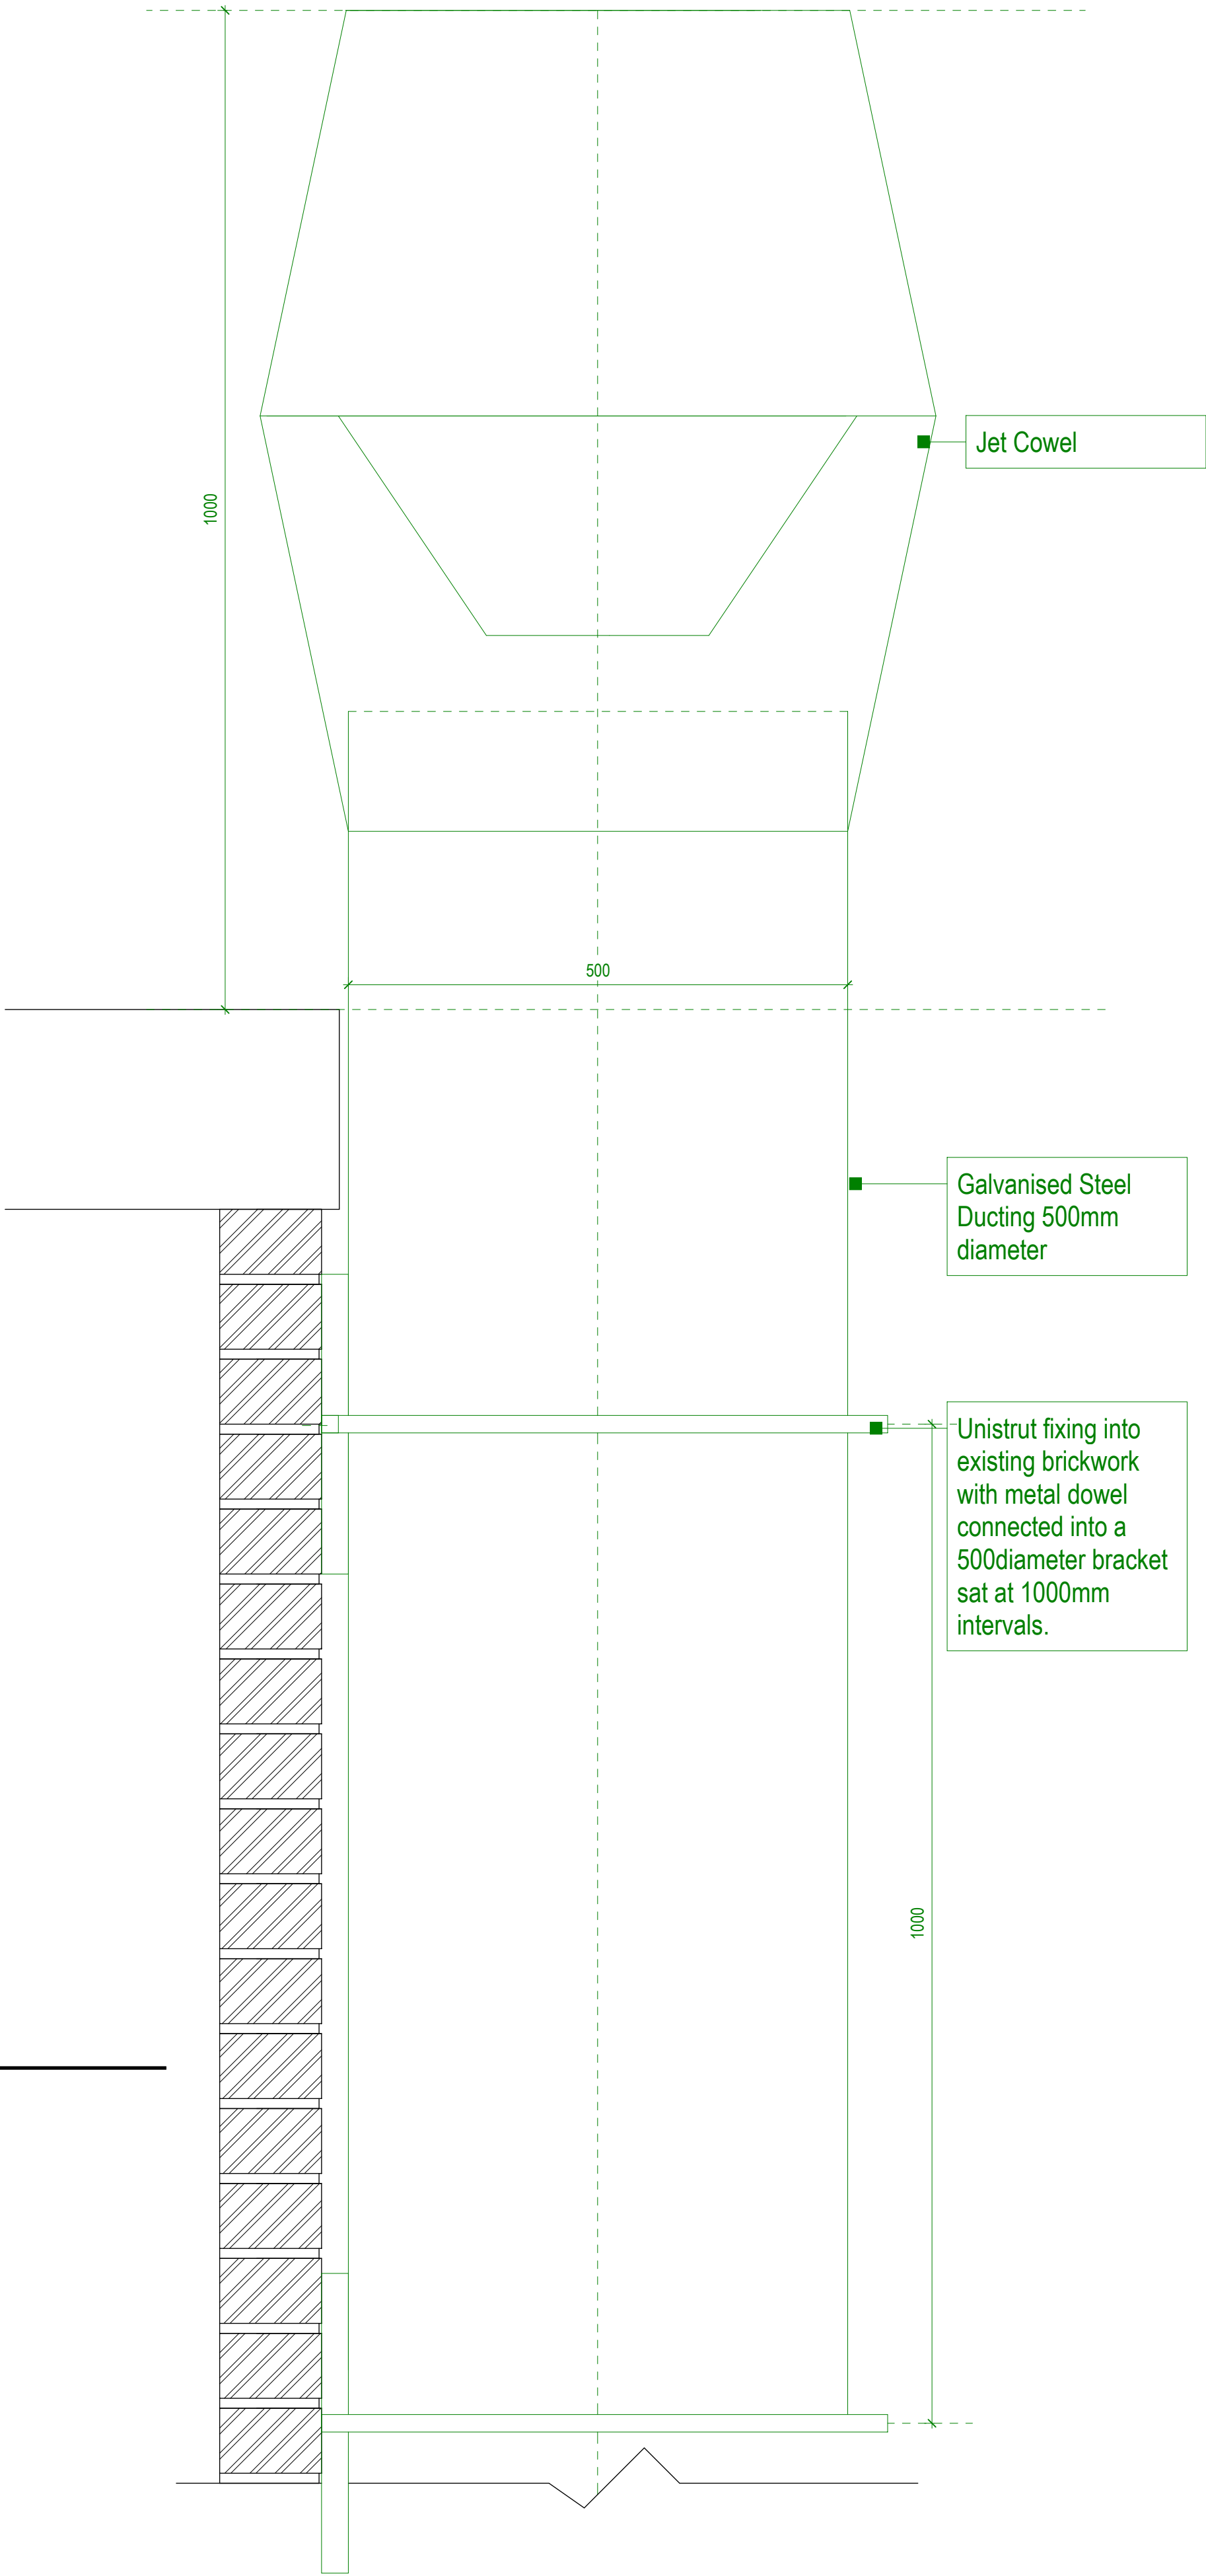


Note: Proposed Mechanical Extraction system to be erected by a suitably qualified professional company using scaffolding wherever possible.  
Overhead cables to be taken into consideration when erecting scaffold.  
Satellite dishes to be relocated.

NOTES:  
This drawing is not a working drawing, and is only for the purpose of the following:  
A- Planning Submission  
B- Building Regulations Submission  
The client/contractor is responsible for obtaining the best design of any discrepancy or, otherwise, the drawing and any other relevant documents.  
All existing walls, foundations and drains or other structures are to be confirmed and verified.  
Any existing walls to be removed are to be confirmed and verified prior to removal.  
Boundaries, angles, and dimensions are to be confirmed by the main contractor prior to work commencing.  
Working dimensions only to be used for this drawing. It is the client's responsibility to confirm the dimensions of the building.

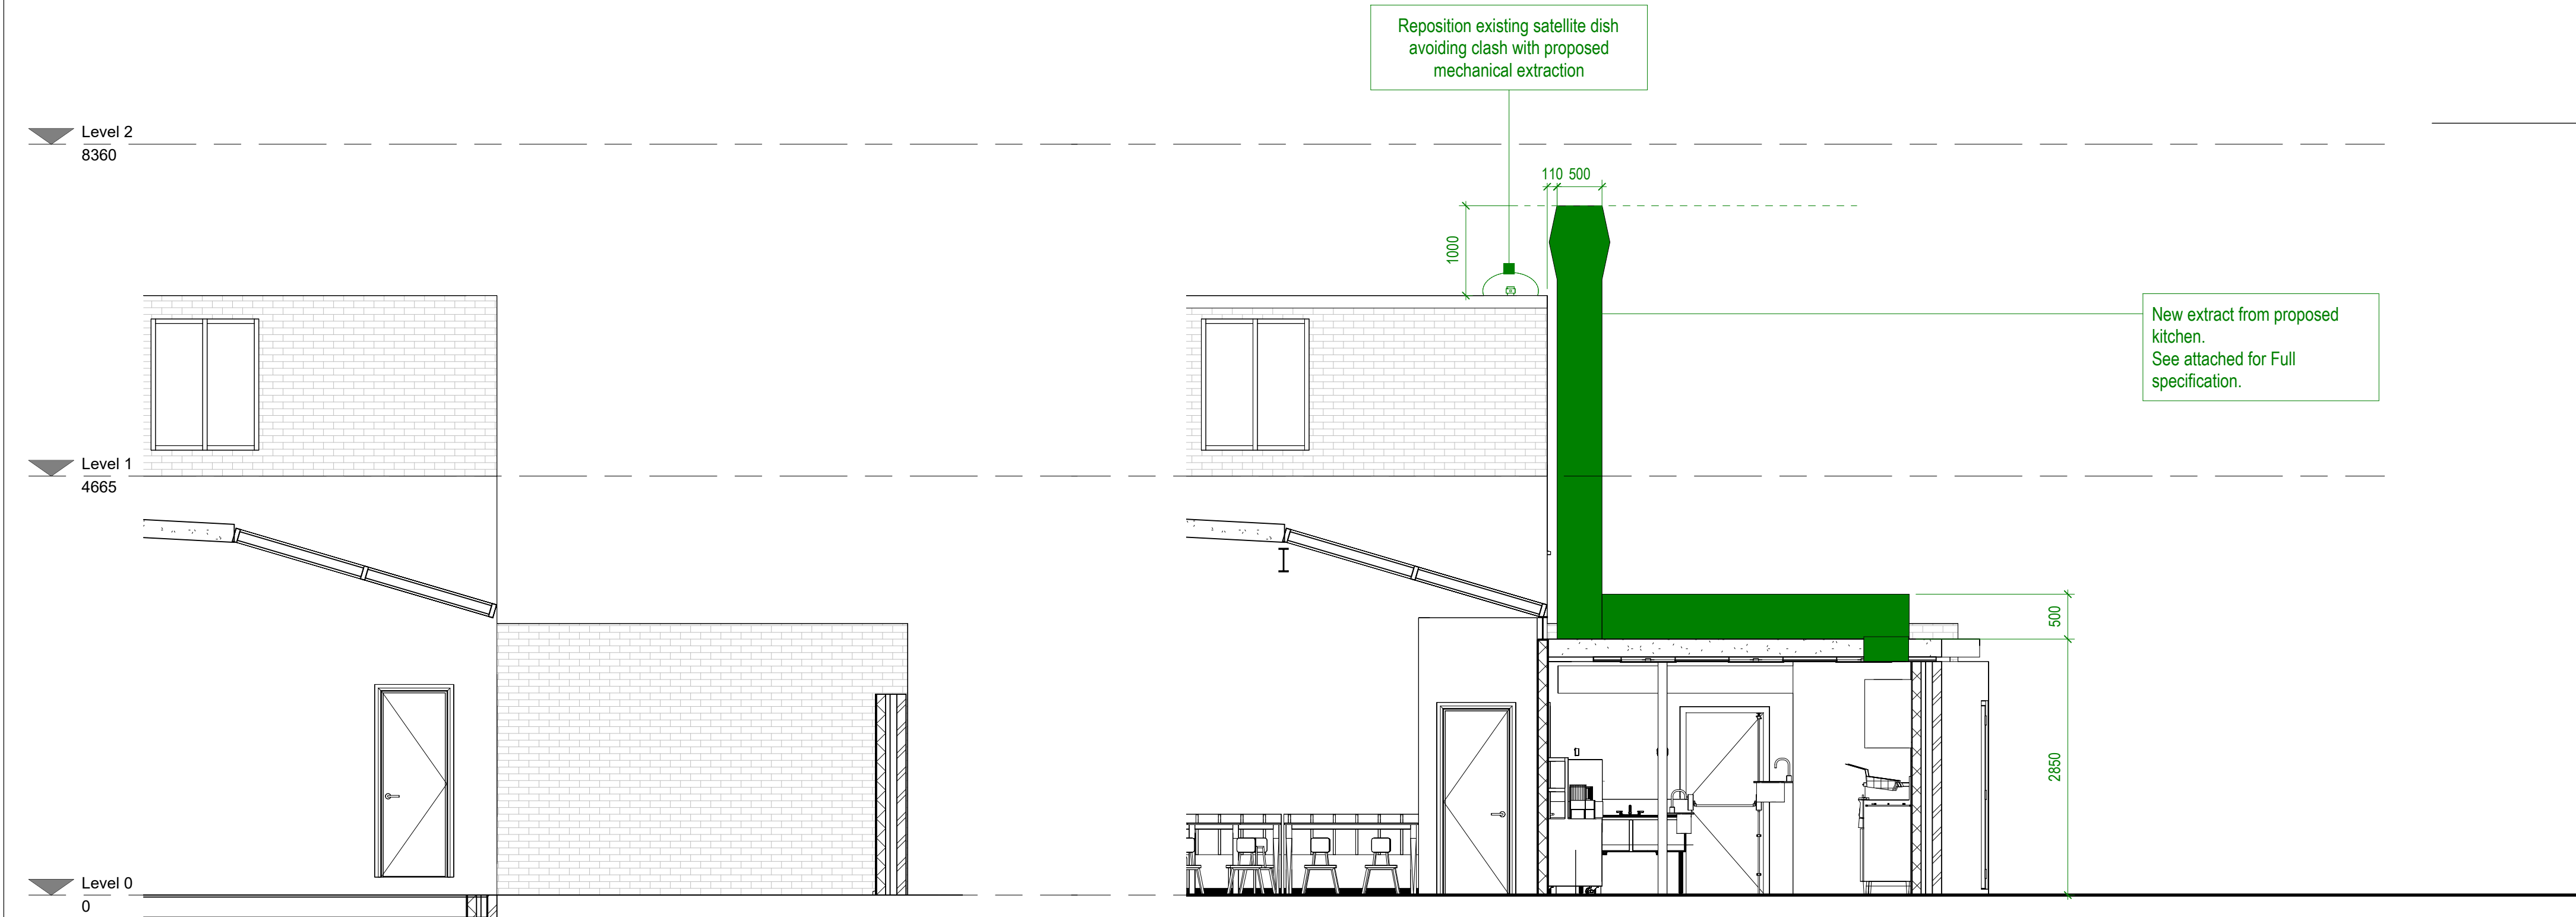

1 Existing Side 1 Elevation  
1 : 50

2 Proposed Side 1 Elevation  
1 : 50

3 Cowel Side  
1 : 5



|   |                        |
|---|------------------------|
| M83   |                        |
| Project Title   |                        |
| 010 Barrow Moor Road Chorlton-cum-Hardy, Manchester M21 4AB                                                                                        |                        |
| Drawing No   |                        |
| Existing and Proposed Side Elevation A1   |                        |
| Drawn By   | Rev                    |
| 010   | 1                      |
| Drawn By: Rachel Miley   | Drawn By: Rachel Miley |
| Check By: Rachel Miley   | Check By: Rachel Miley |
| Drawn By: Rachel Miley   | Drawn By: Rachel Miley |
| Check By: Rachel Miley   | Check By: Rachel Miley |
| The client/contractor is responsible for obtaining the best design of any discrepancy or, otherwise, the drawing and any other relevant documents. |                        |
| All existing walls, foundations and drains or other structures are to be confirmed and verified.                                                   |                        |
| Any existing walls to be removed are to be confirmed and verified prior to removal.                                                                |                        |
| Boundaries, angles, and dimensions are to be confirmed by the main contractor prior to work commencing.                                            |                        |
| Working dimensions only to be used for this drawing. It is the client's responsibility to confirm the dimensions of the building.                  |                        |