



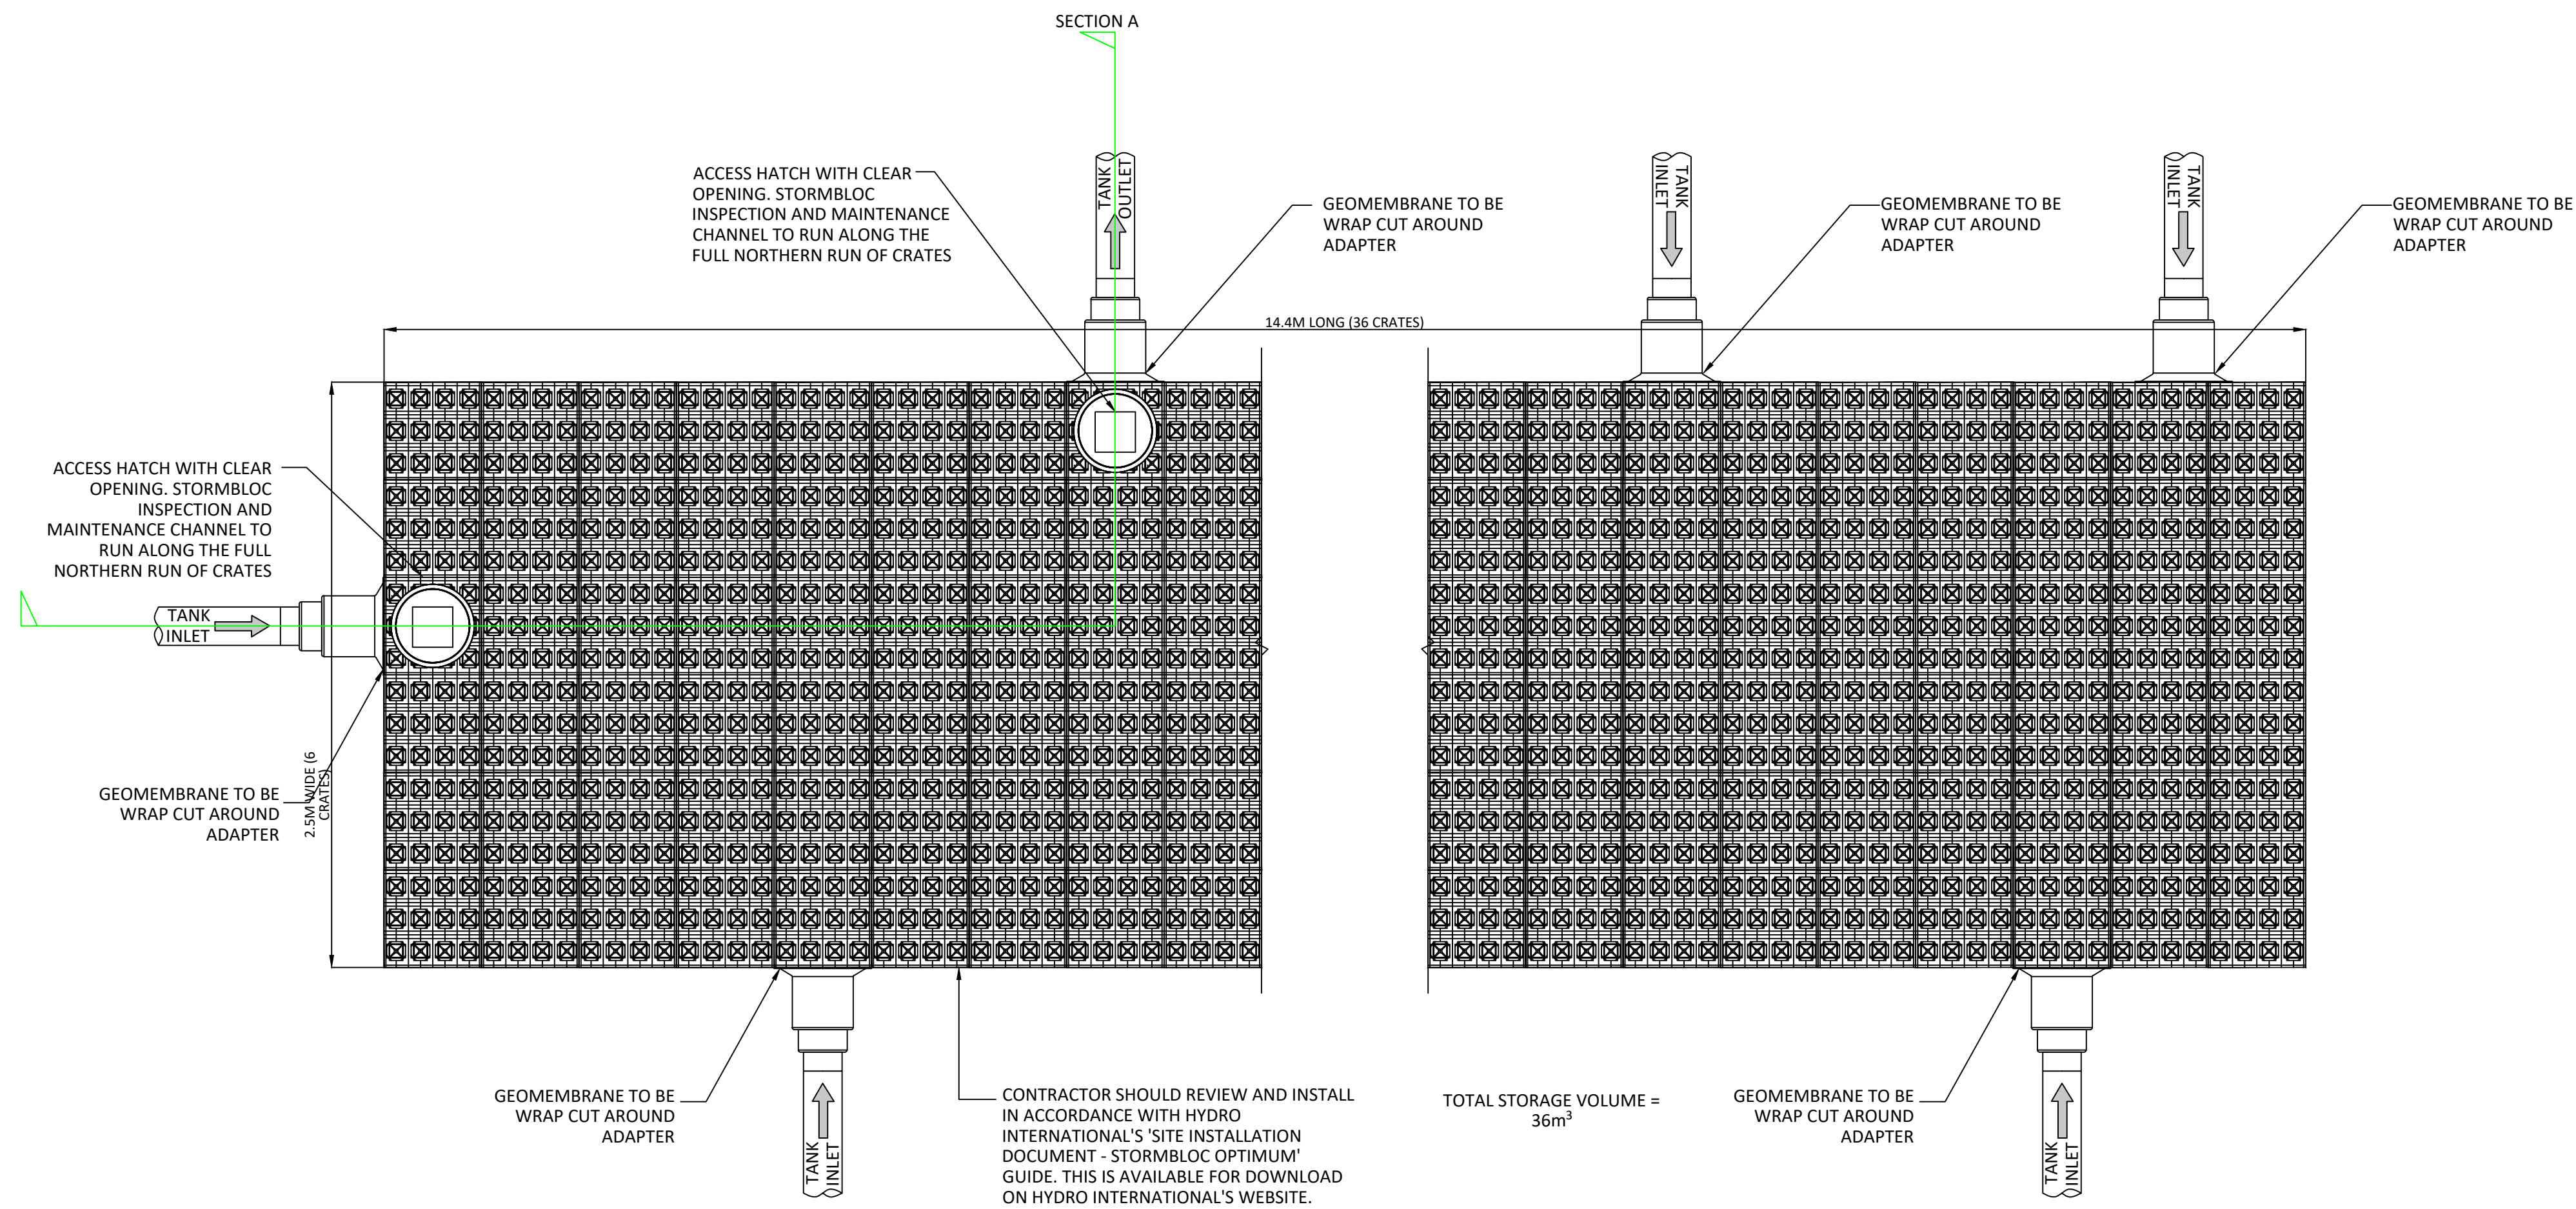

PLAN OF TYPICAL STORMBLOC
OPTIMUM ATTENUATION TANK

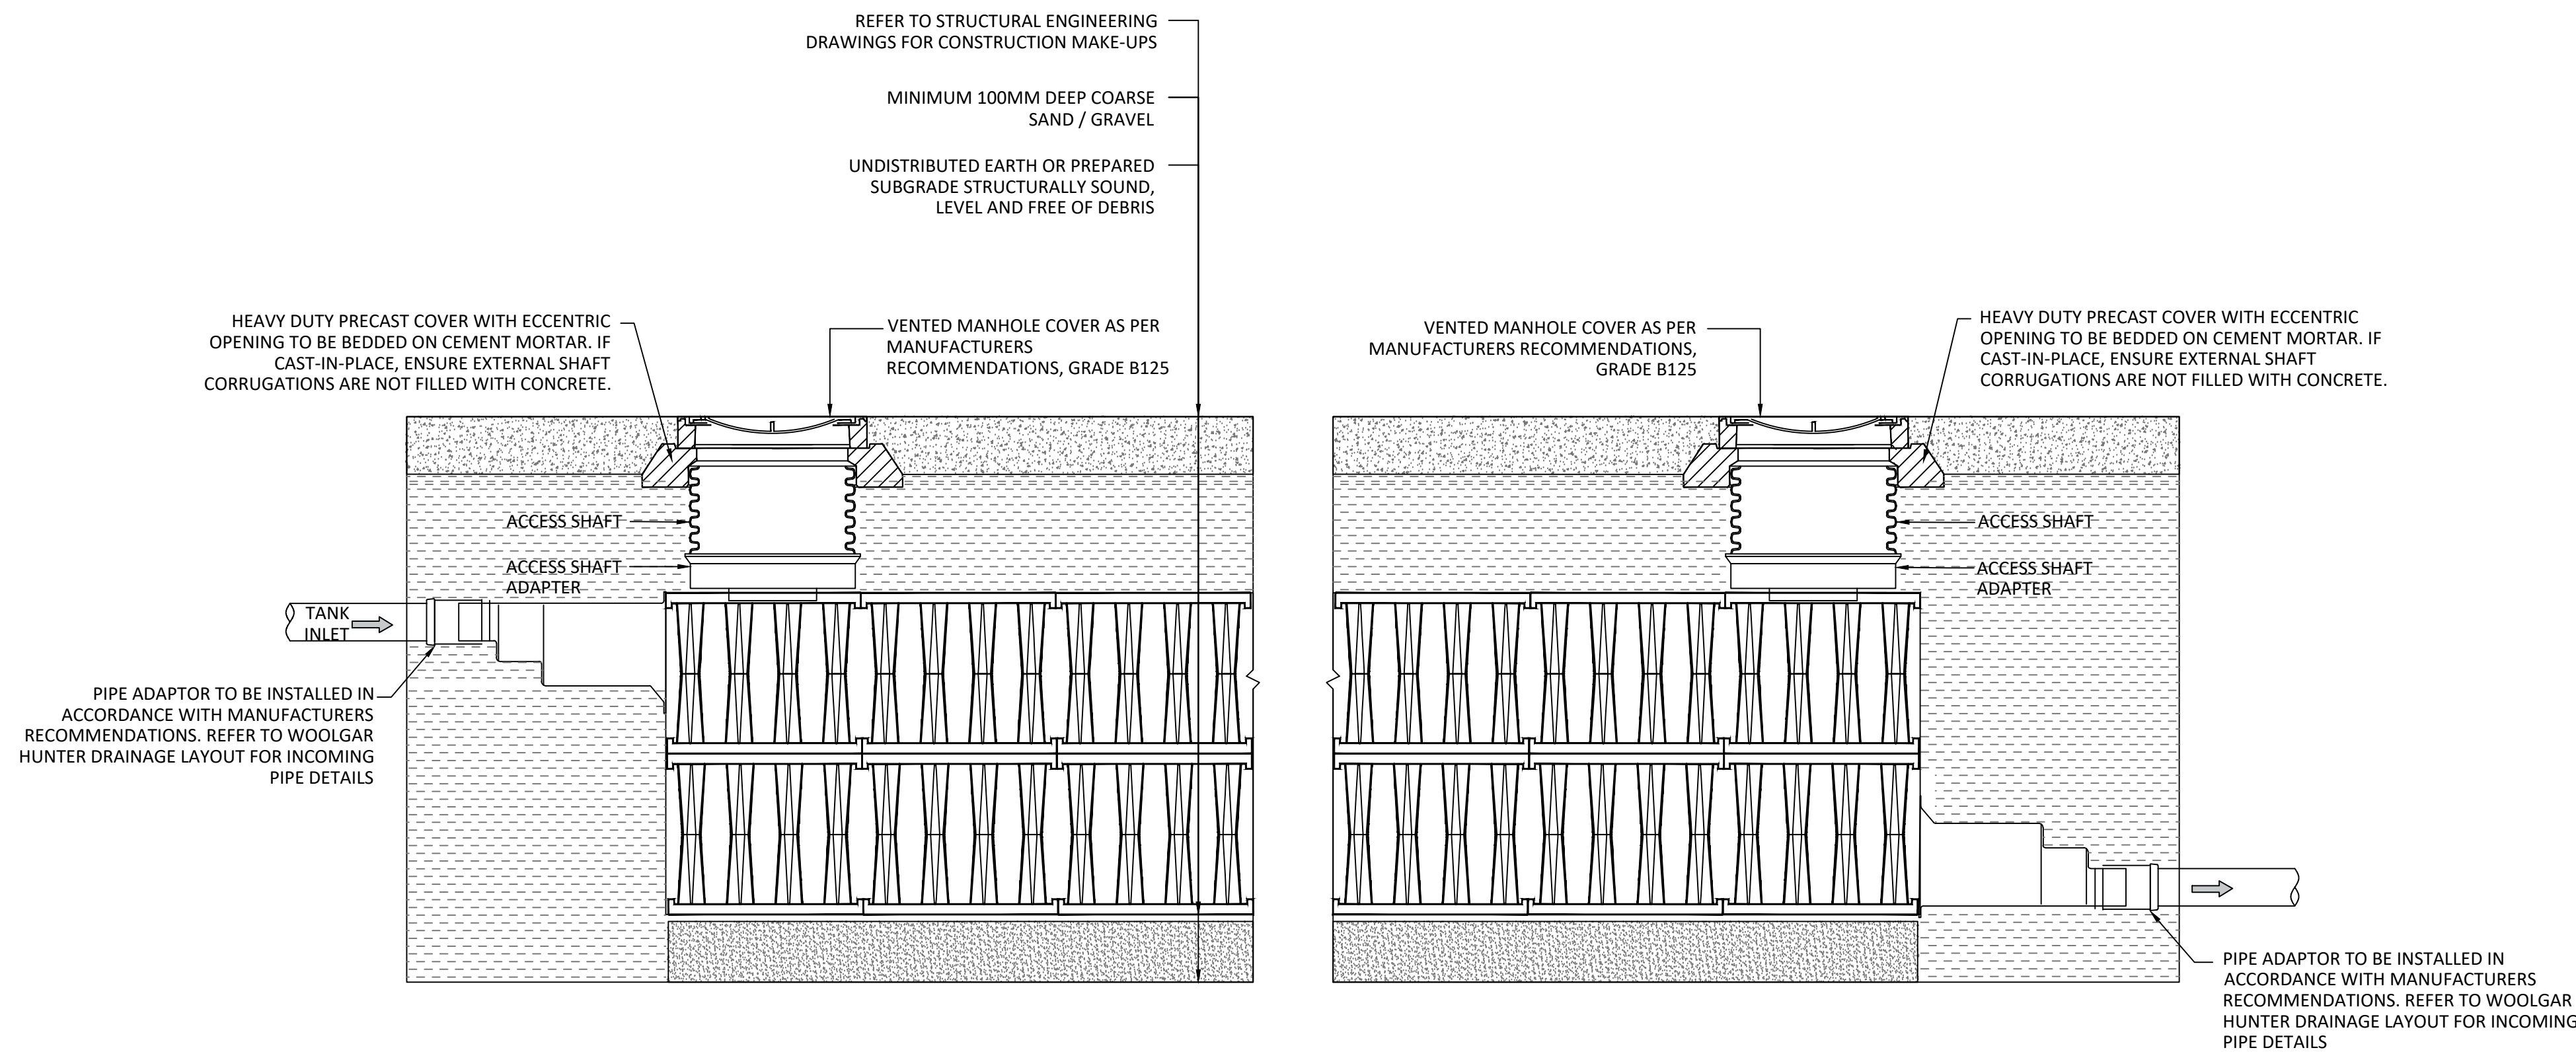

SECTION A TYPICAL STORMBLOC
OPTIMUM ATTENUATION TANK

- Standard Notes
1. This drawing is to be read in conjunction with all relevant Architect's and Engineer's drawings and the specification.
 2. This drawing should not be scaled.
 3. All dimensions are to be verified by the contractor on site.
 4. All discrepancies should be reported to the C.A. prior to the commencement of the works.

© CIVIC ENGINEERS LIMITED

Notes and Keys

15.08.22	P01	ISSUED FOR STAGE 3 SUBMISSION	CW	NH
Date	Rev	Description	Drawn	Chkd



MANCHESTER
LONDON
LEEDS
GLASGOW

www.civicengineers.com

Project
25 ROCHDALE ROAD

Title
DRAINAGE DETAILS
SHEET 4

Status
STAGE 3

Project Number	Scale @ A1	Date Created	Drawn	Checked	Suitability
870-02	1:20	AUG 22	CW	NH	S3

Drawing Number	Revision
870-02-CIV-XX-00-D-C-10004	P01