
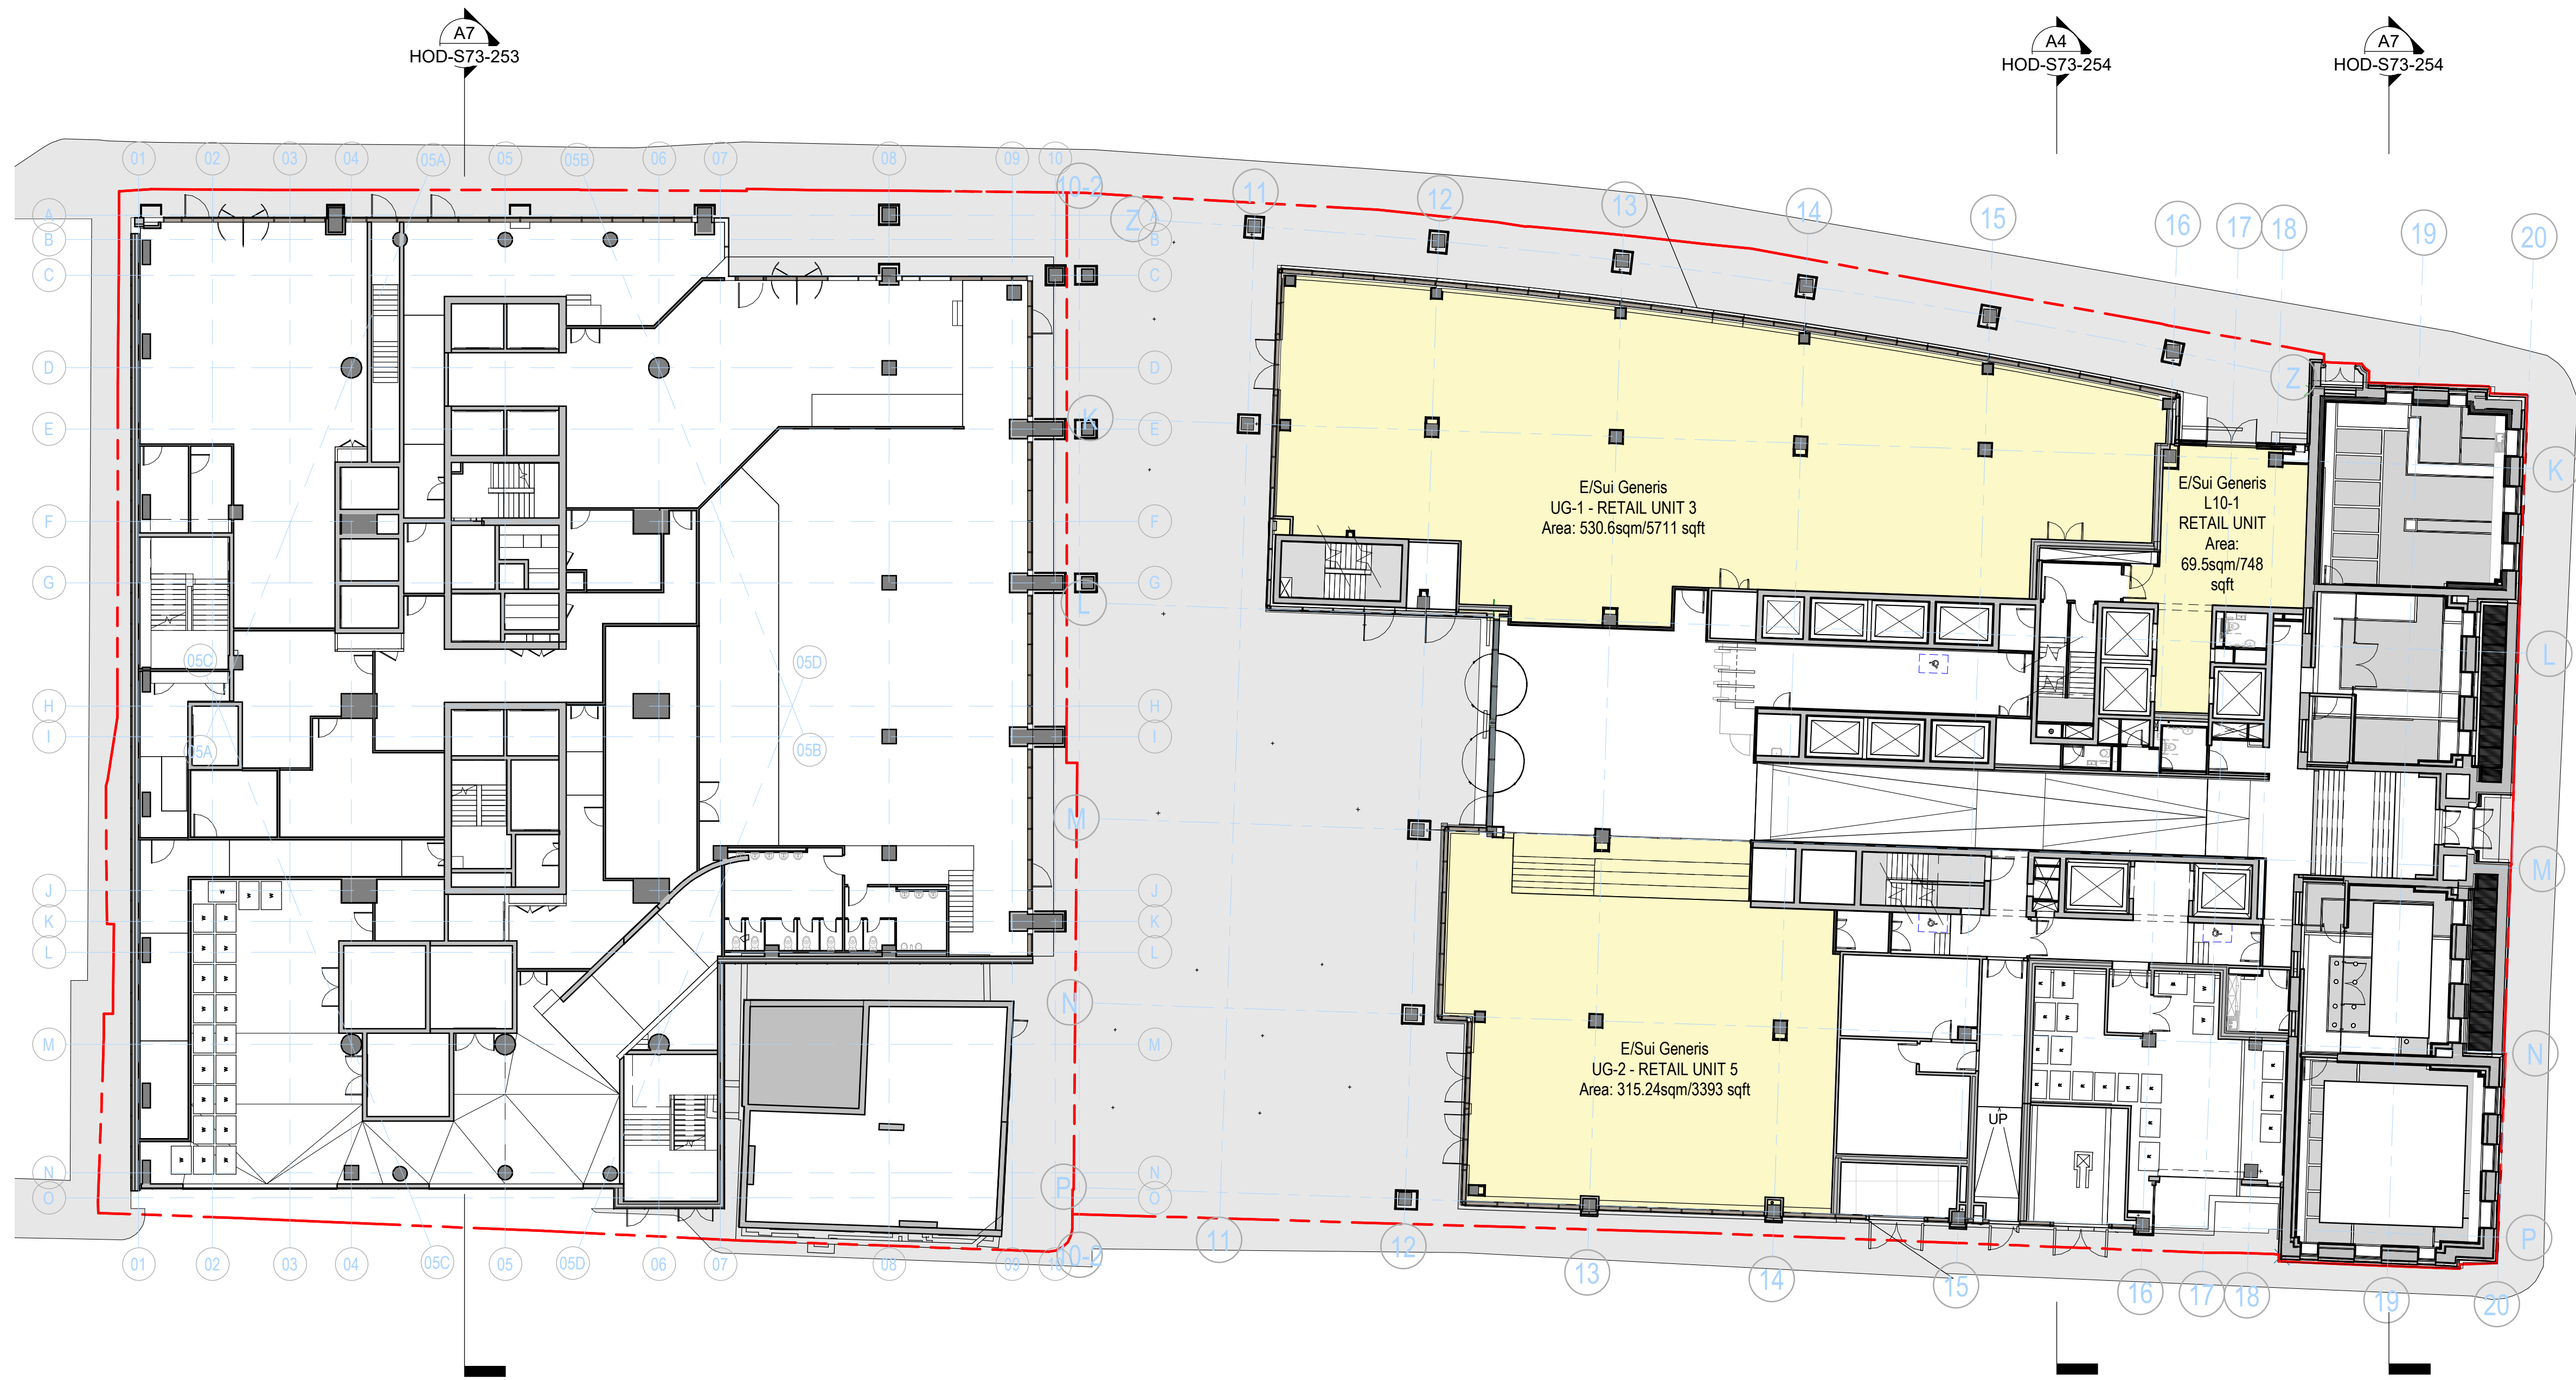


DO NOT SCALE
Work to annotated dimensions only. Read drawings in conjunction with relevant specification, Structural Engineers' and Services Engineers' drawings. Confirm all dimensions before commencement of any work on site or fabrication.

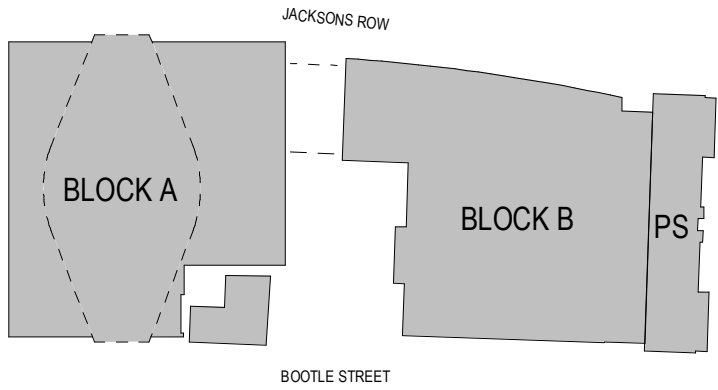

1 RETAIL PLAN - GROUND FLOOR
1 : 200

Unit Name	Unit Level	Unit Area (sqm)	Unit Area (sqft)	Use Class
UG-1	0UG	530.6sqm	5711 sqft	E/Sui Generis
UG-2	0UG	315.2sqm	3393 sqft	E/Sui Generis
L10-1 (Entrance Lobby)	0UG	69.5sqm	748 sqft	E/Sui Generis
L10-1	L10	882.2sqm	9496 sqft	E/Sui Generis
L10-1 (Exterior Area - Grey	L10	776.6sqm	8359. sqft	E/Sui Generis

RETAIL AREA SCHEDULE

P01 Oct 22 - S73 First Issue
Rev: Details: 14/10/22
Date:

client:
ST. MICHAEL'S
project:
ST. MICHAEL'S
job number:
0643
status:
PLANNING

title:
Retail Unit Plan - Level 0UG

scale: drawn by:
As indicated Author
@ A1

drawing number:
HOD-S73-500

current revision date: revision:
14/10/22 P01

SGI Studios
1 Kelso Place
Marine Parade, M15 4LE
t: +44(0)161 832 9842
e: mail@hodderandpartners.com
w: www.hodderandpartners.com

hodder+partners