



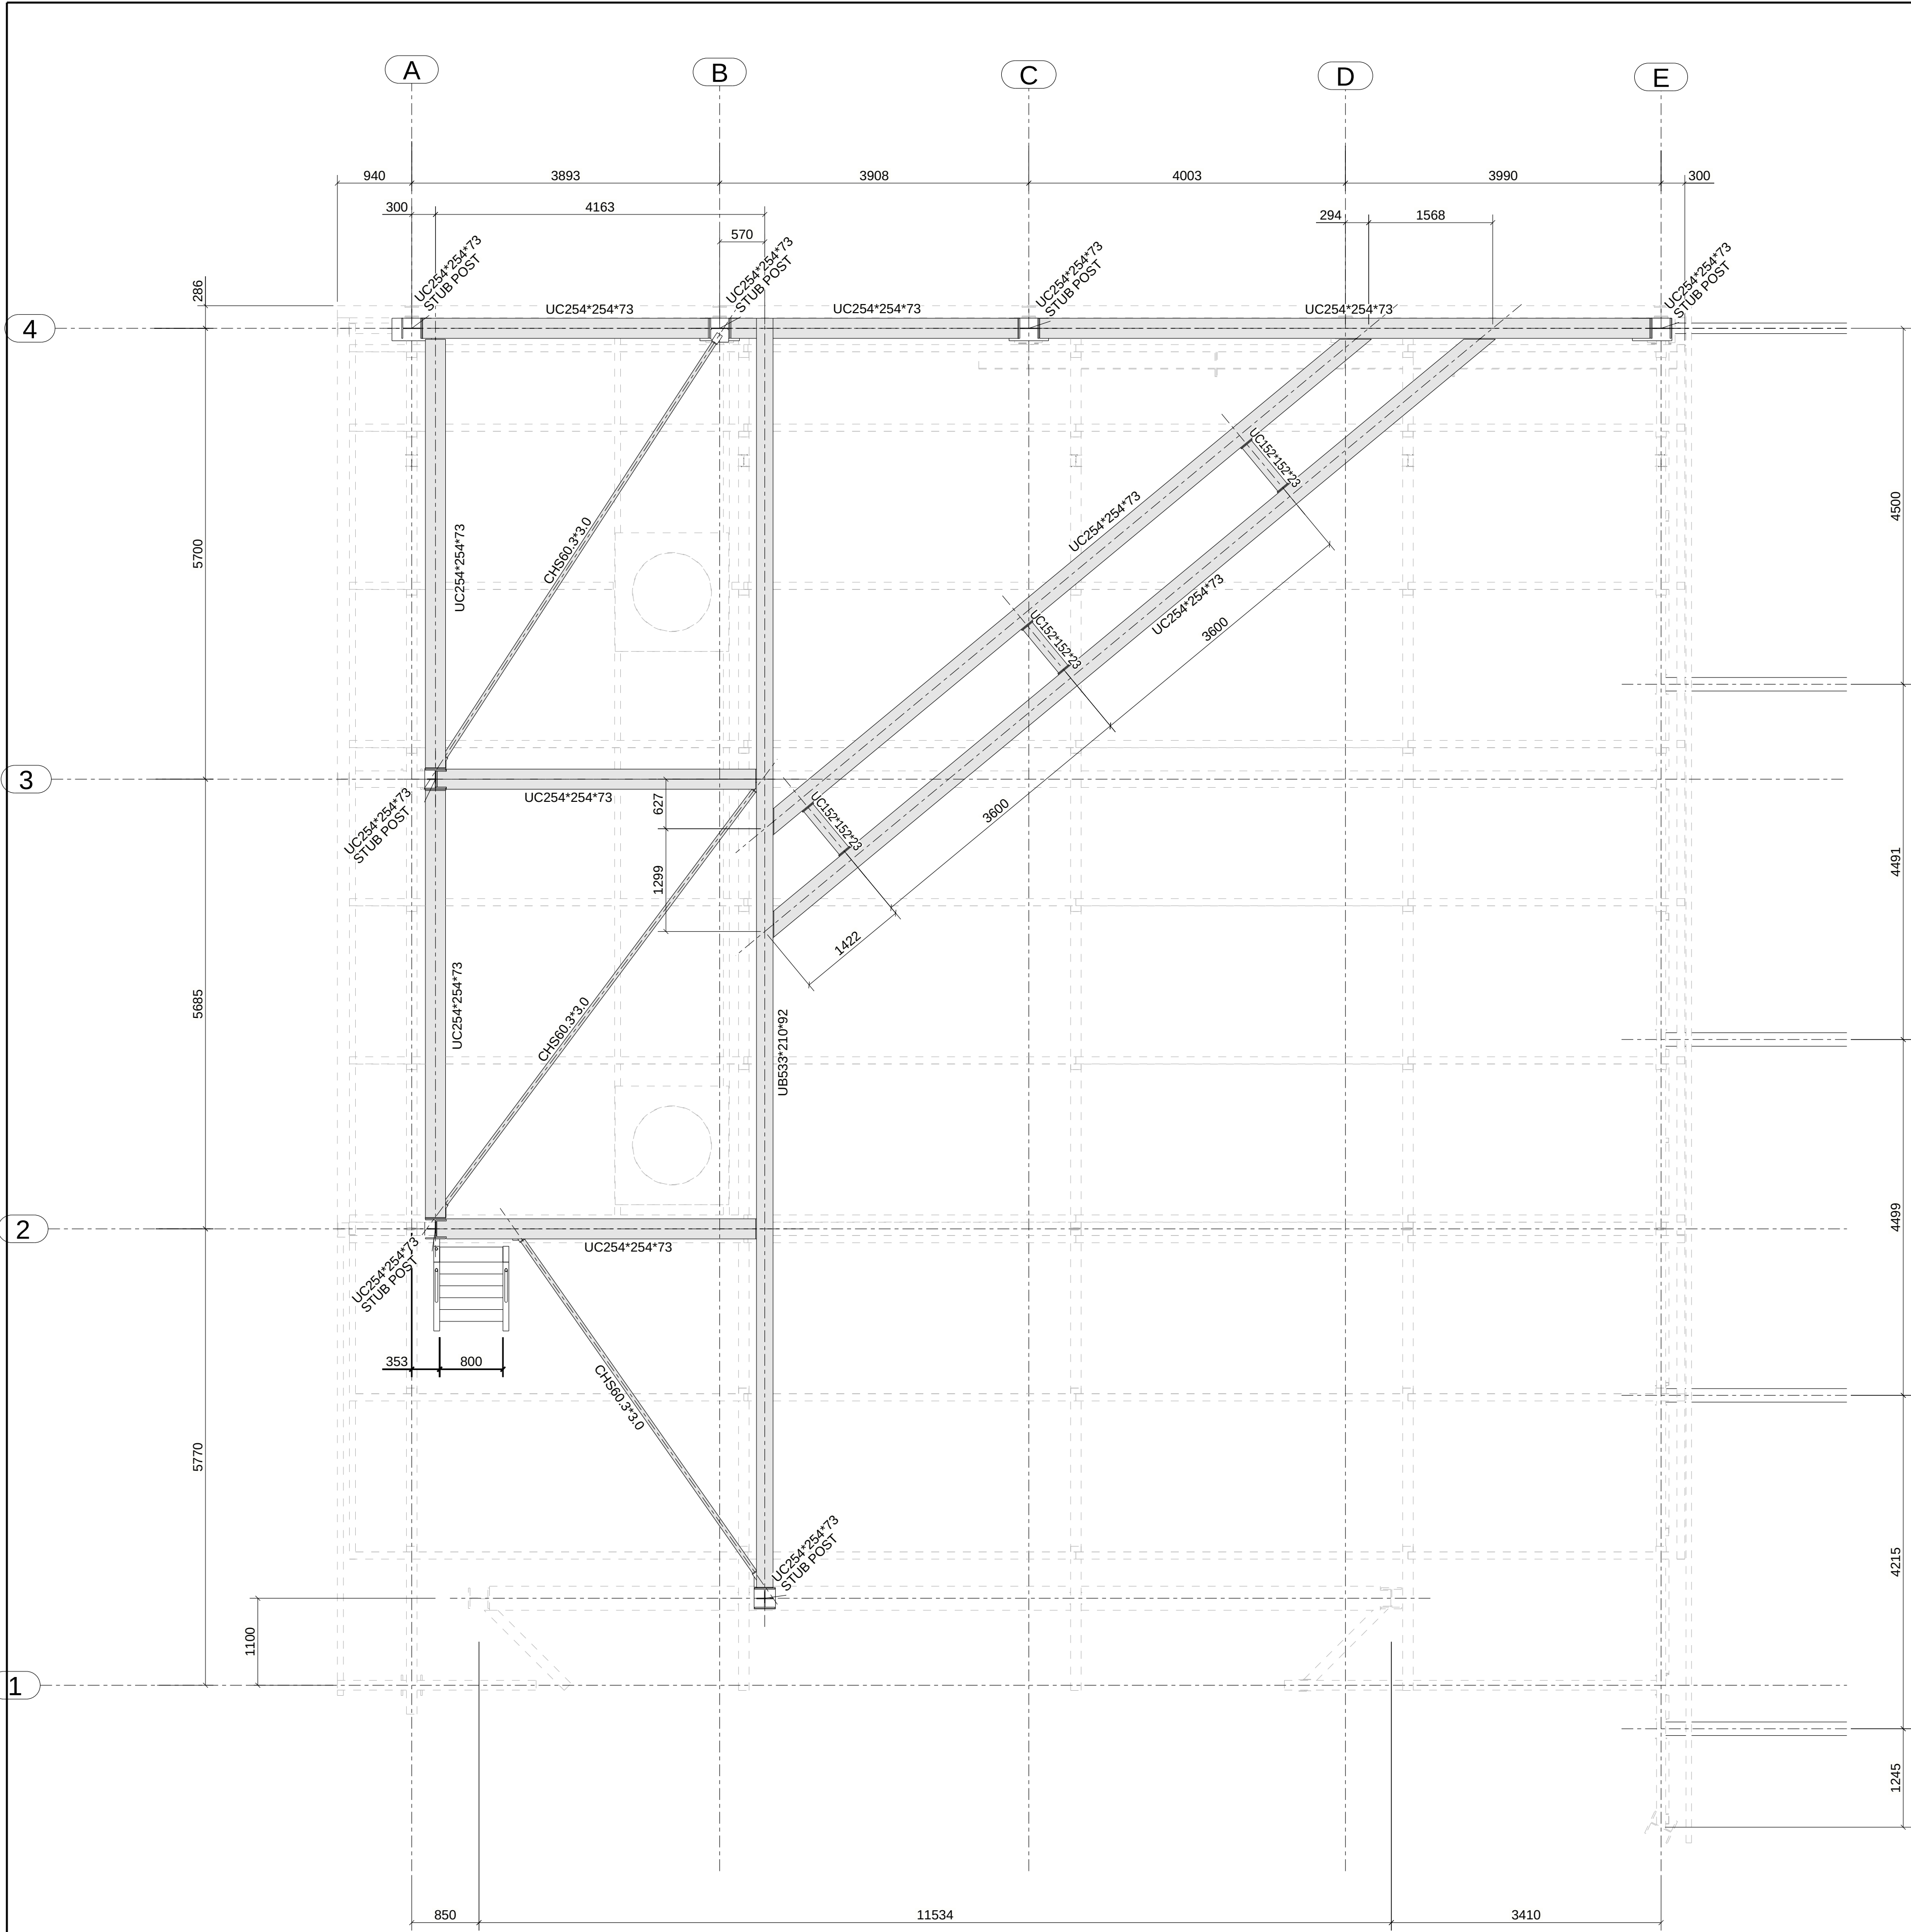

PLAN ON SUB-FRAME

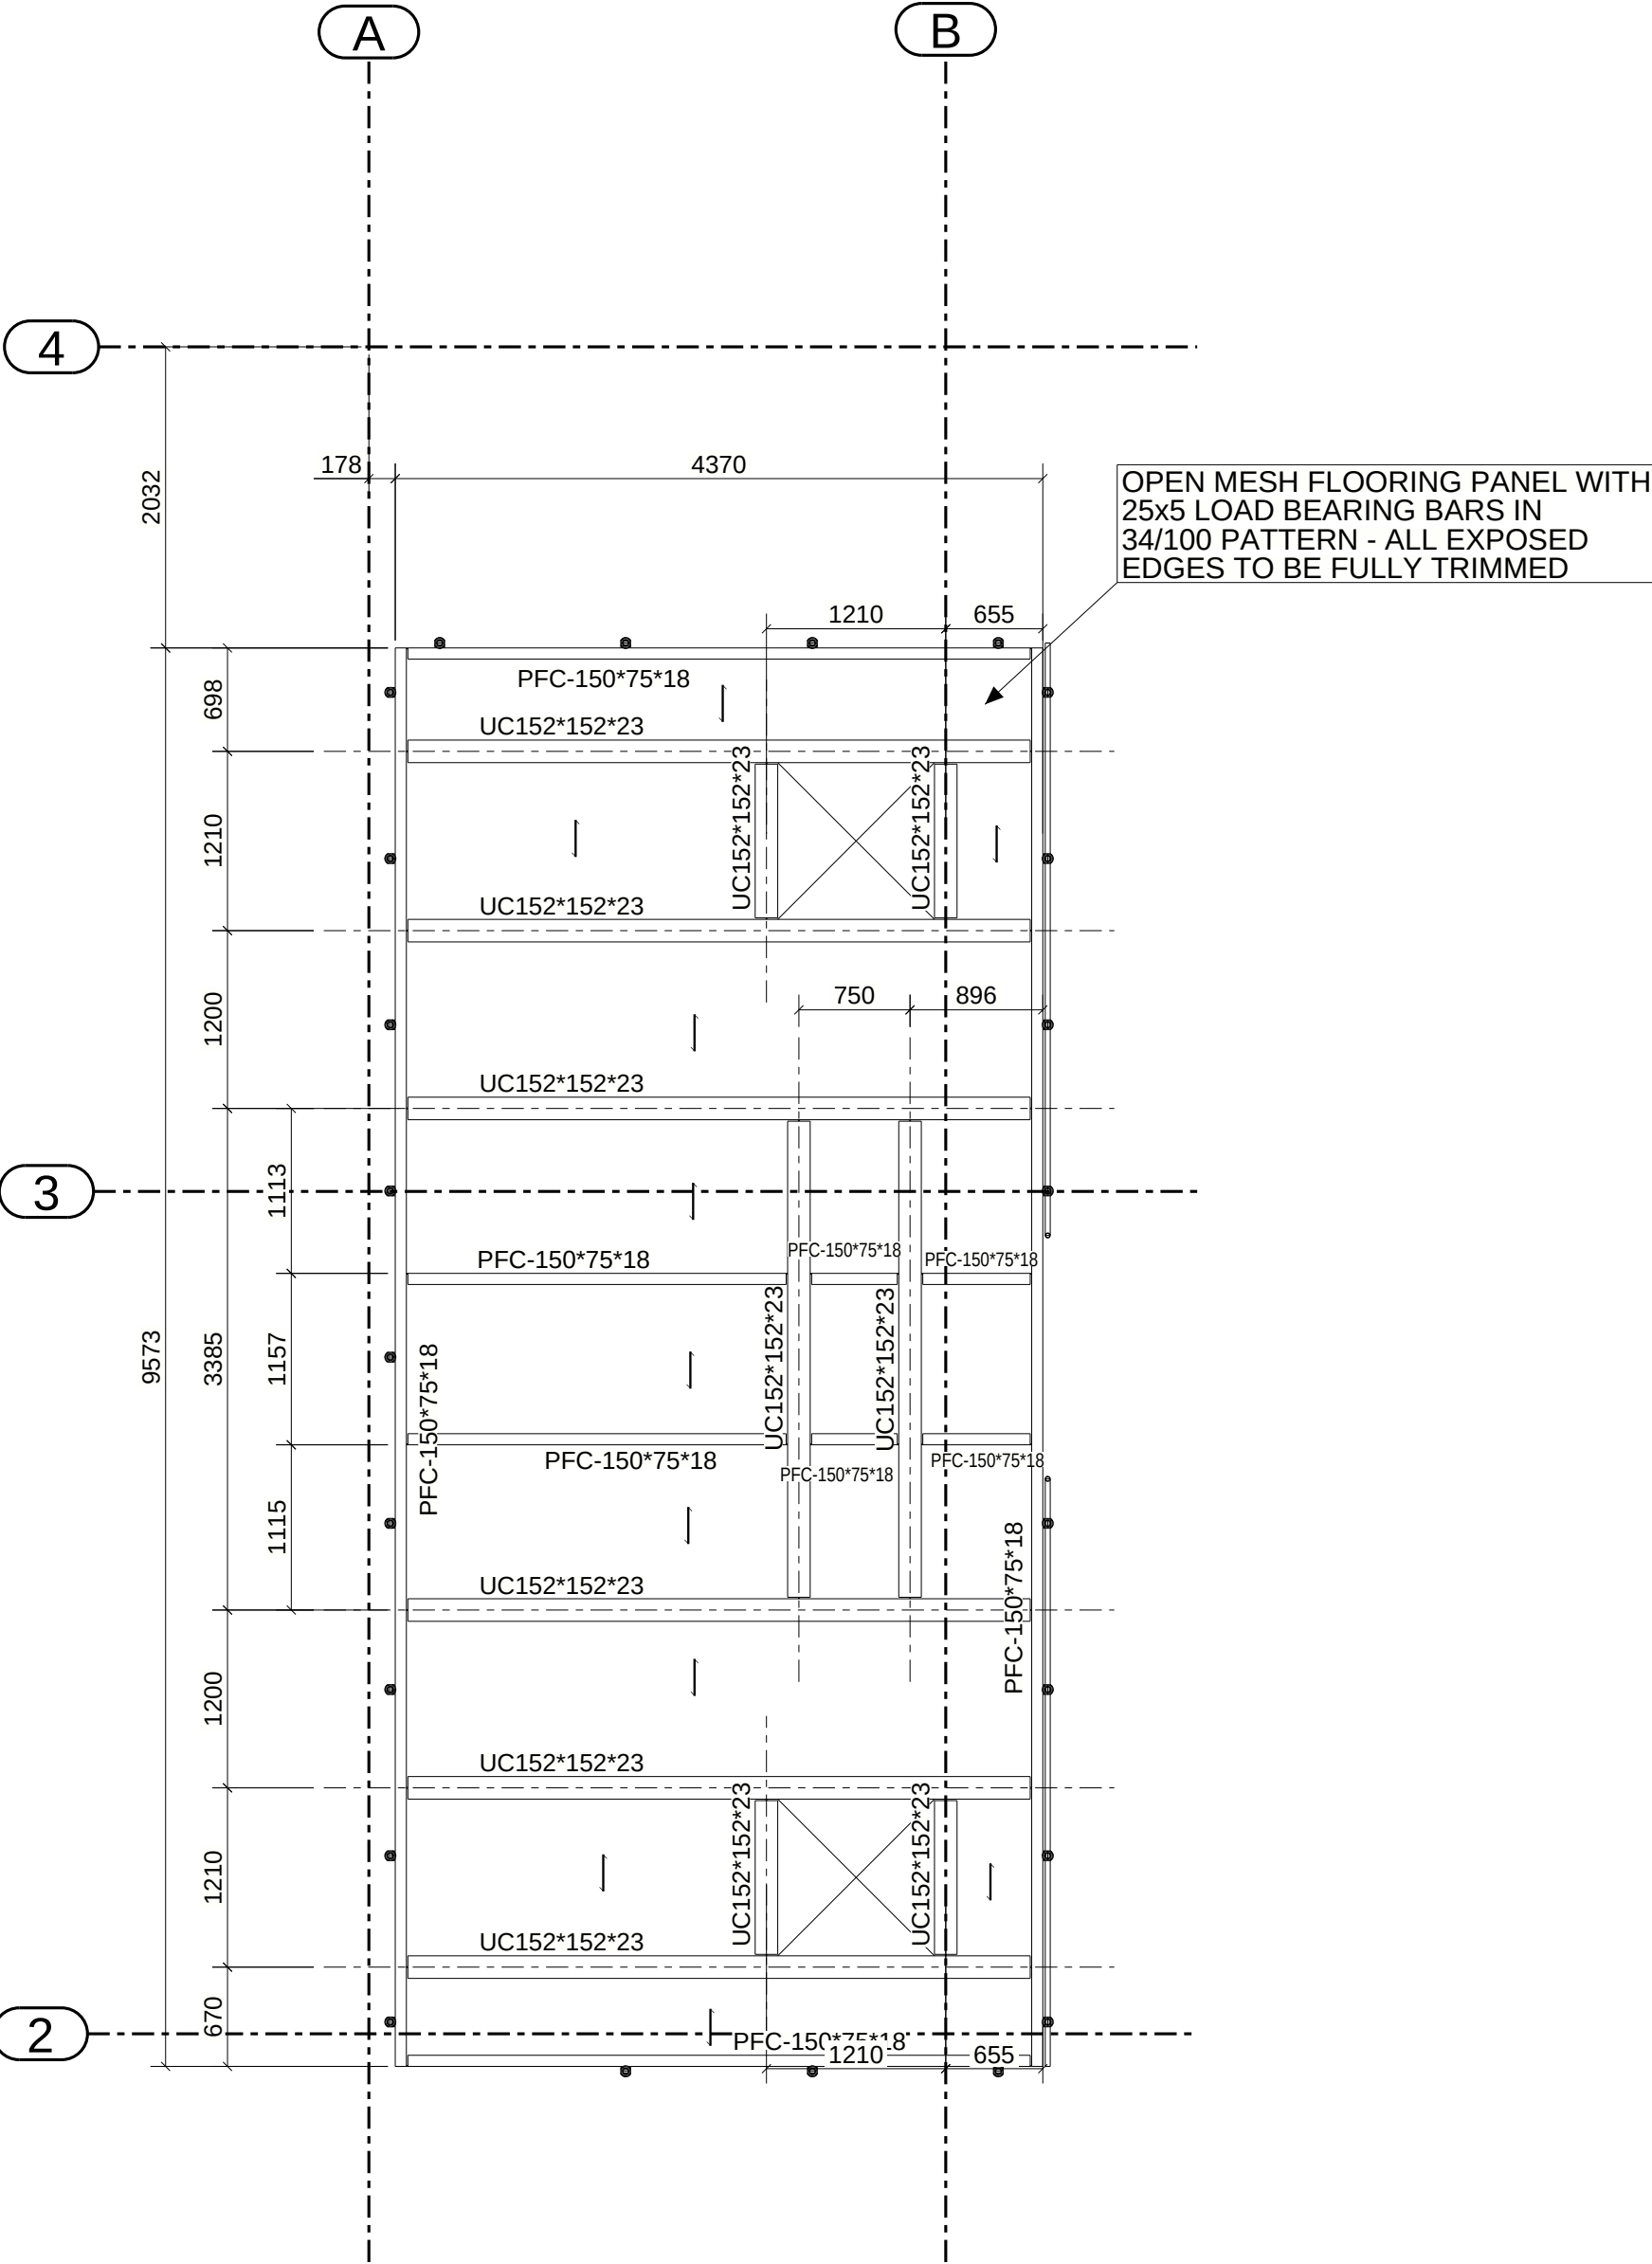

PLAN ON MESH SUPPORT STEEL

MATERIAL

ALL UB, UC AND PFC SECTIONS GRADE S355JR
ALL CHS, RHS AND SHS SECTIONS GRADE S355J2H
ALL RSA SECTIONS AND PLATES GRADE S275JR

FINISH: GALVANISED

A		UPDATED TO LATEST INFORMATION		15.07.2020		
REV	MARK	REVISION DESCRIPTION			REVISION DATE	
		 ISO 9001:2015 BS EN 1090-1:2009				14 CROPSTON CLOSE HASLAND CHESTERFIELD S41 0YD TEL: 07710 997 350
DRAWING TITLE		PLAN ON NEW PLATFORM				
CONTRACT		BREWHOUSE ROOF				
MODELLED BY		ADL		ISSUE DATE		
CONTRACT NO		2359		SCALE 1:50		
DRAWING No		2359-GA4		REVISION No. A		