
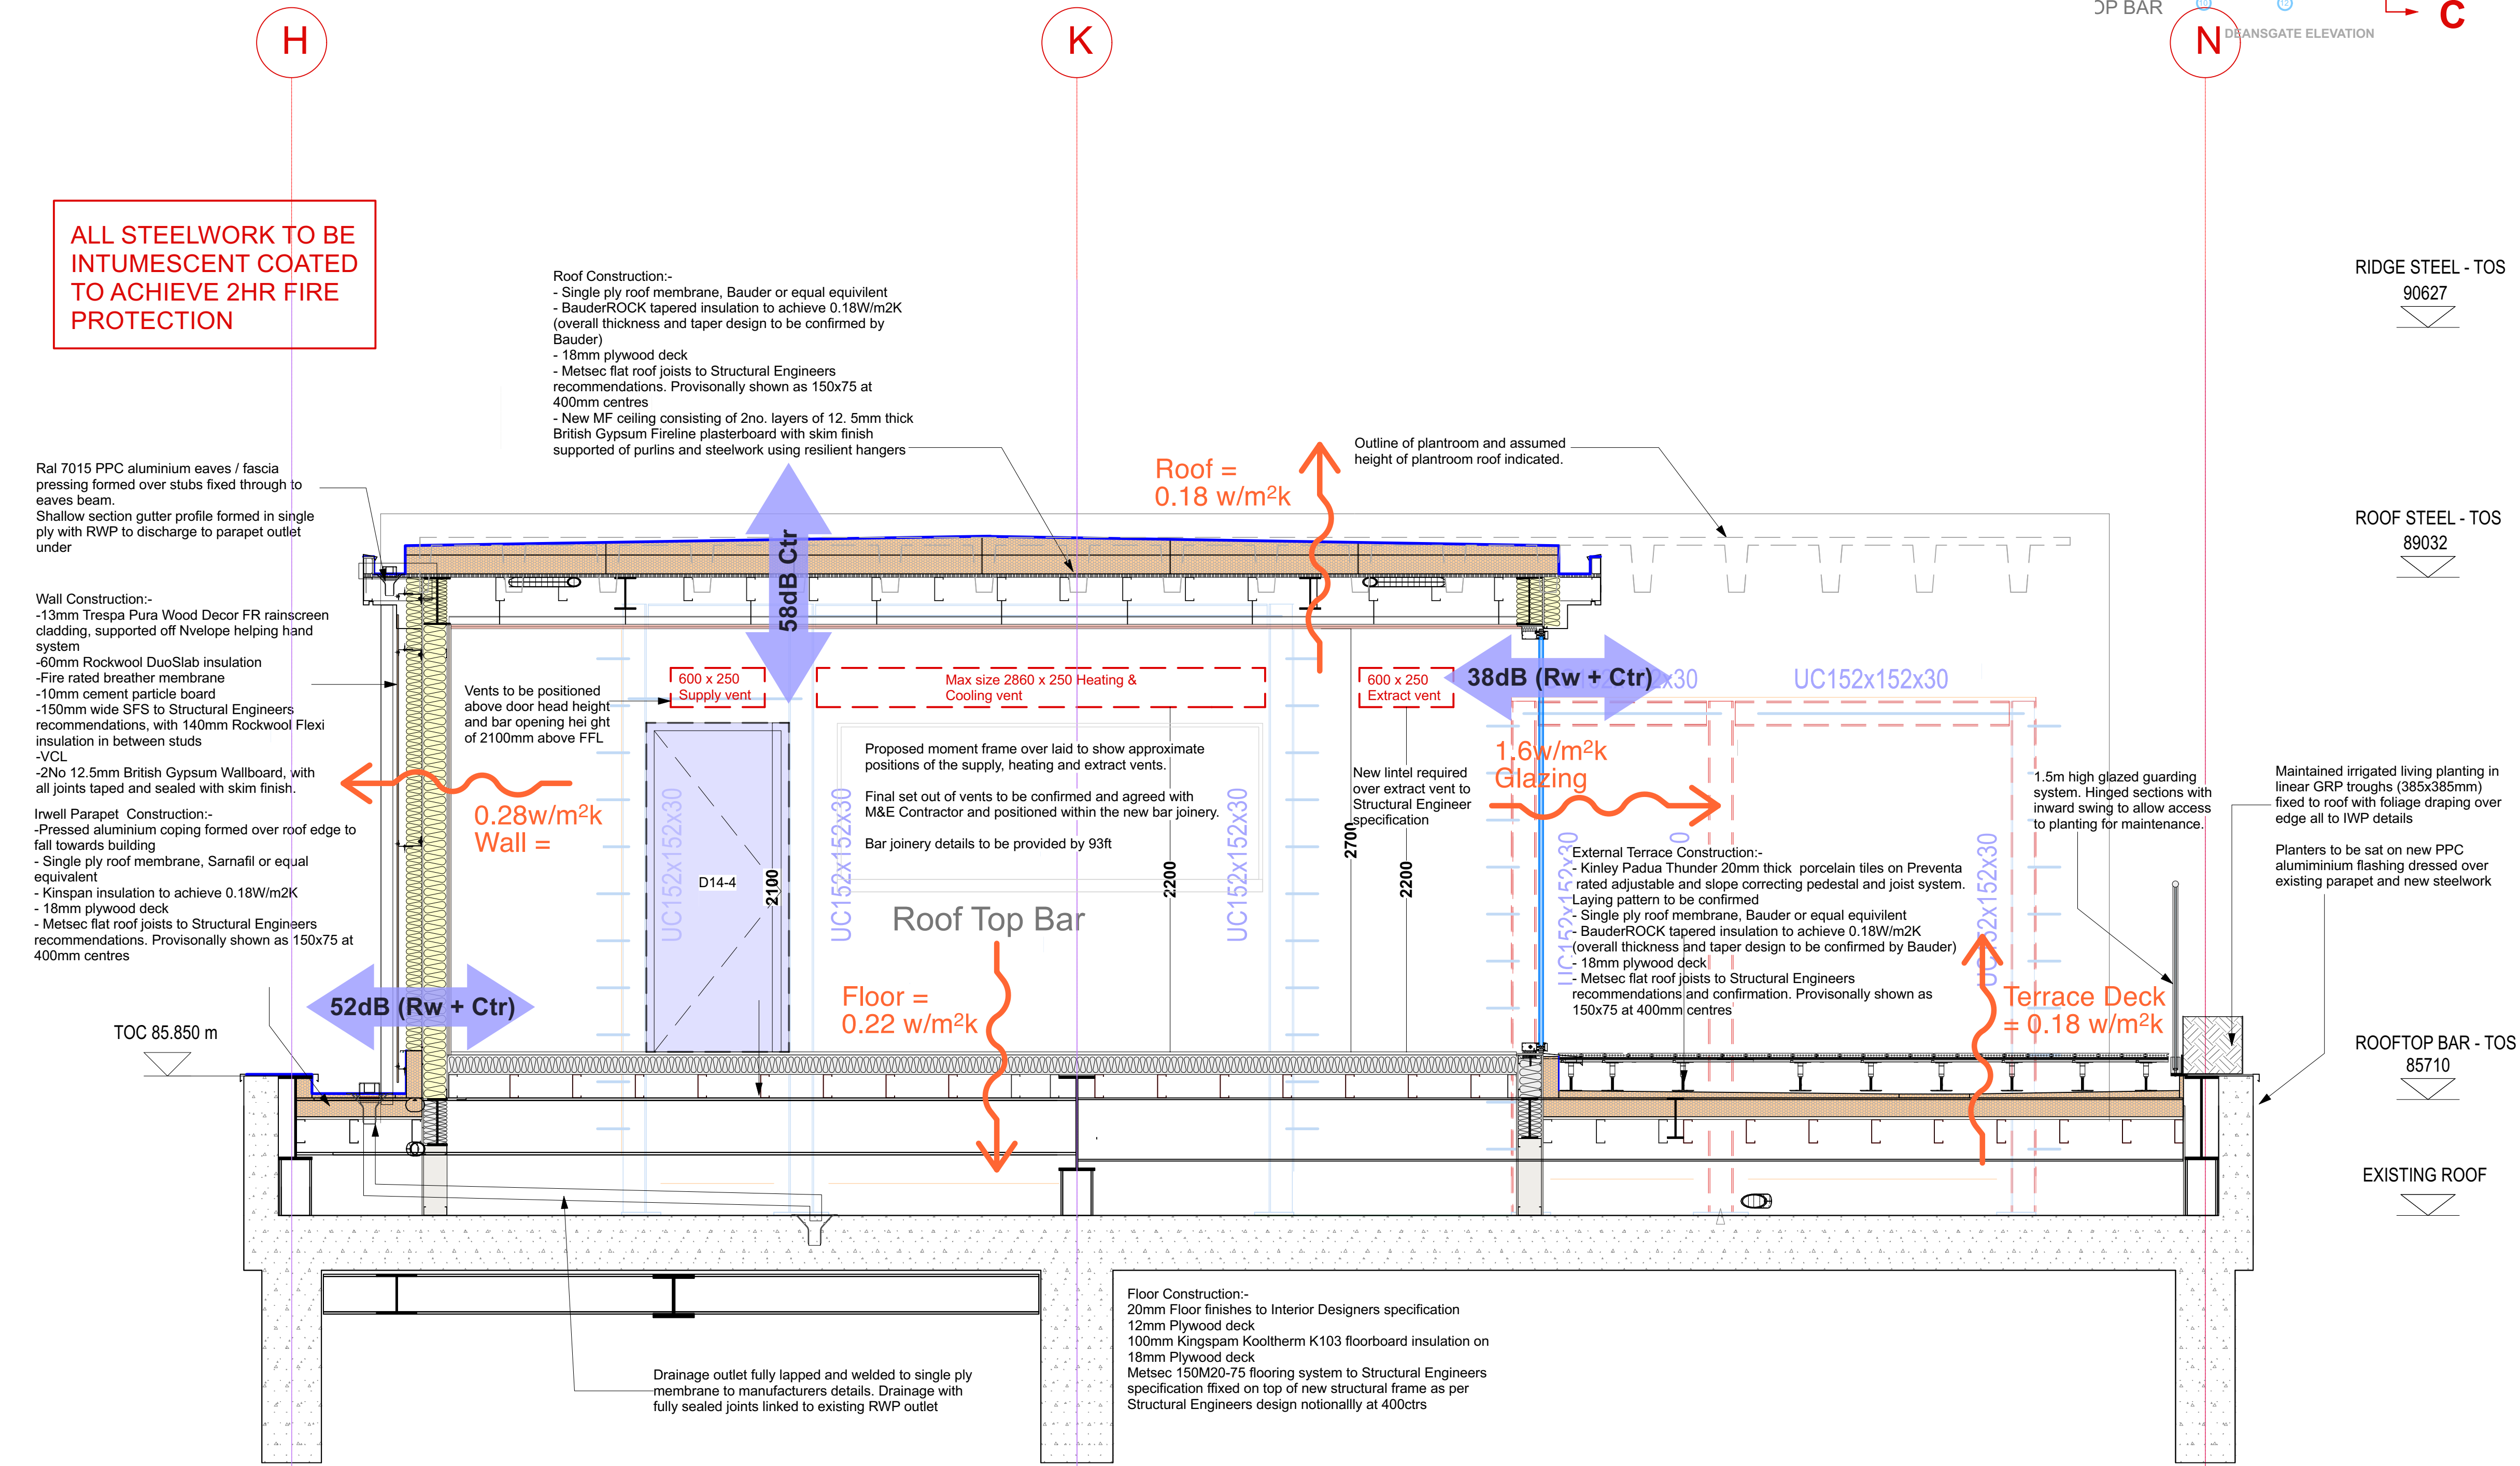


PRELIMINARY ISSUE FOR OUTLINE PRICING AND CO-ORDINATION

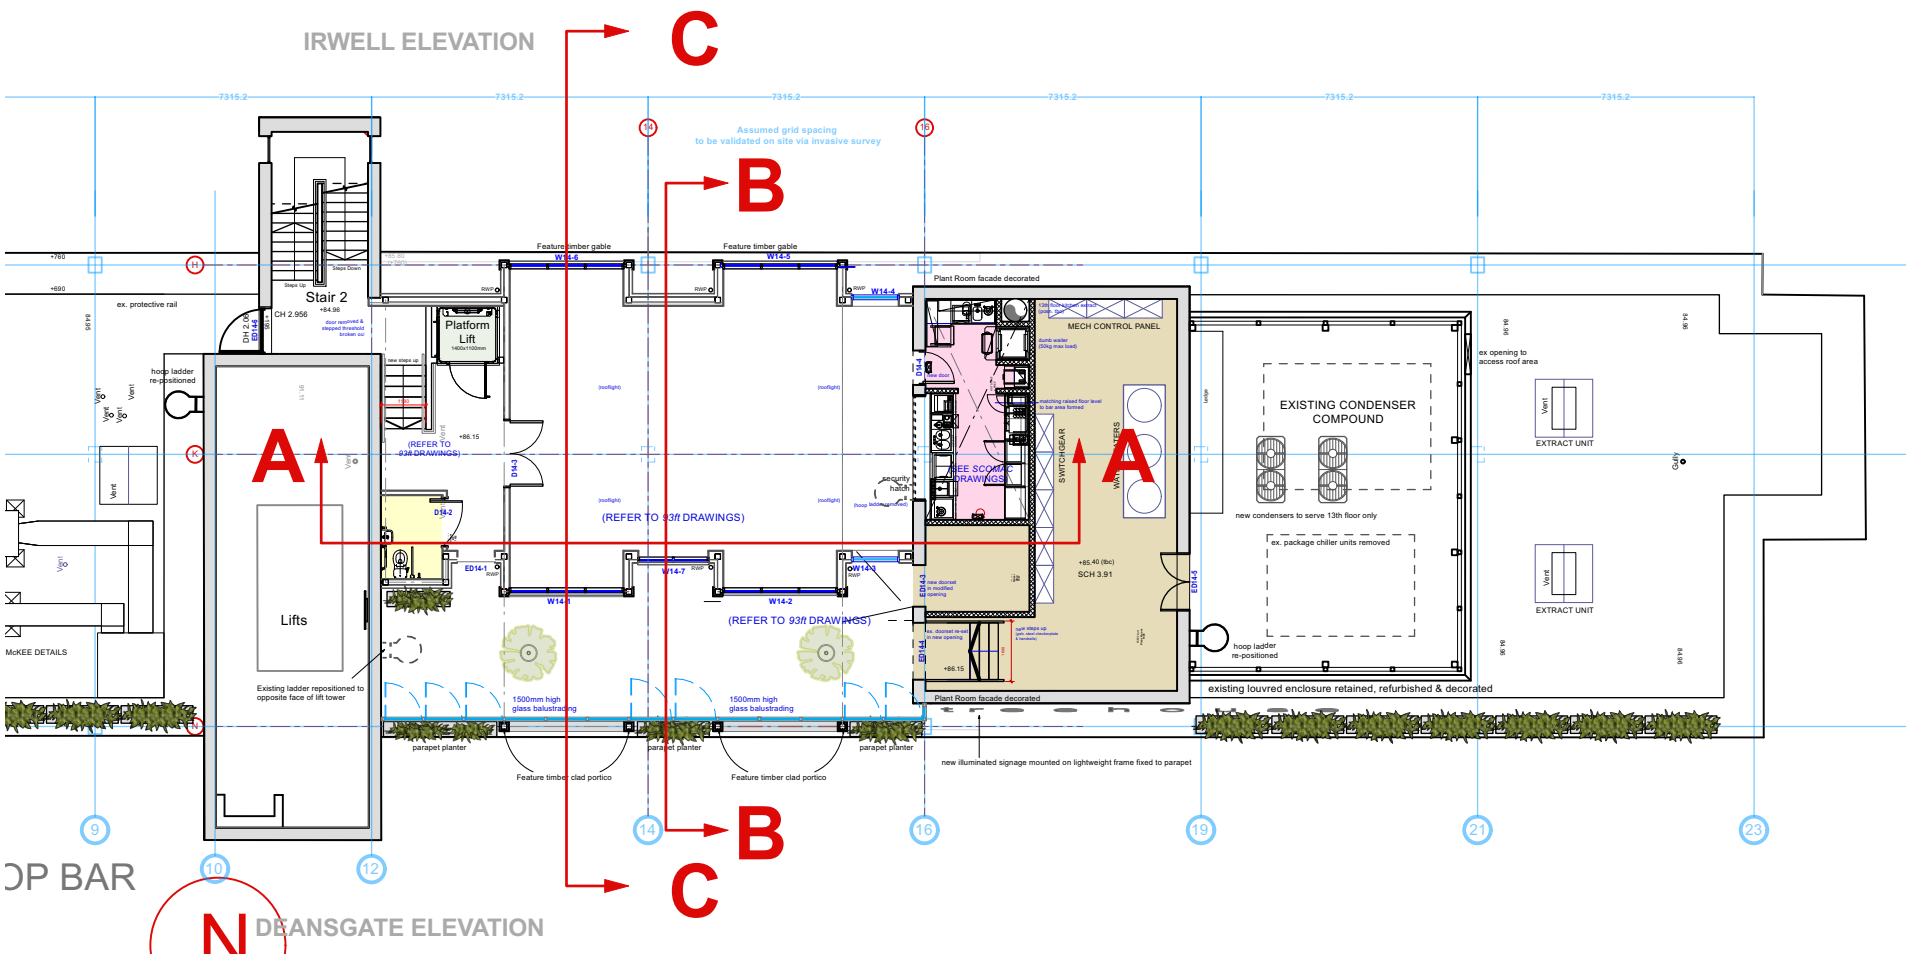

Proposed Roof Terrace Section B-B
(1:25@A1)

ALL SETTING OUT SUBJECT TO COORDINATION OF MEP AND STEELWORK.
PLEASE REFER TO CLASHES HIGHLIGHTED IN SYNERGY EMAIL DATED 19TH OCTOBER 2021

P1	30.03.22	Drawing and titleblock updated to Calma Group naming conventions for Aconex	PB	PB
Rev.	Date	Description	By	Appr.
G	04.11.21	Roof covering changed to be all single ply. Heights of steelwork adjusted	PB	RG
B	13.09.21	Heights of steelwork adjusted	PB	RG
A	06.09.21	Moment frame for bar openings overlaid	PB	RG
Rev.	Date	Description	By	Appr.



Synergy Architects Ltd
8 Euston Place, Leamington Spa
Warwickshire, CV32 4LN
T: 01926 450391
F: 01926 889006
www.synergyarchitects.co.uk

CLIENT	Deansgate SOF Alliance Hotel Co Ltd.
Project	TREEHOUSE HOTEL MANCHESTER
Document reference	THM1-001-014-DR-A-2.60
Status	PRELIMINARY
Drawing	Proposed Roof Terrace Section B-B
Scale	1:25 @ A1
Date	10/08/21
By	PB
Approved	DB
Synergy Job No.	SA813
Synergy Drawing No.	2.61
Revision	P1
Copyright Synergy Architects Limited. The information contained in this document may not be used, reproduced or distributed, in whole or in part, without the written consent of Synergy Architects. Only parties to which this document has been intentionally issued by Synergy Architects may use the information. Synergy Architects will not accept responsibility for any consequence of its unauthorised use.	