


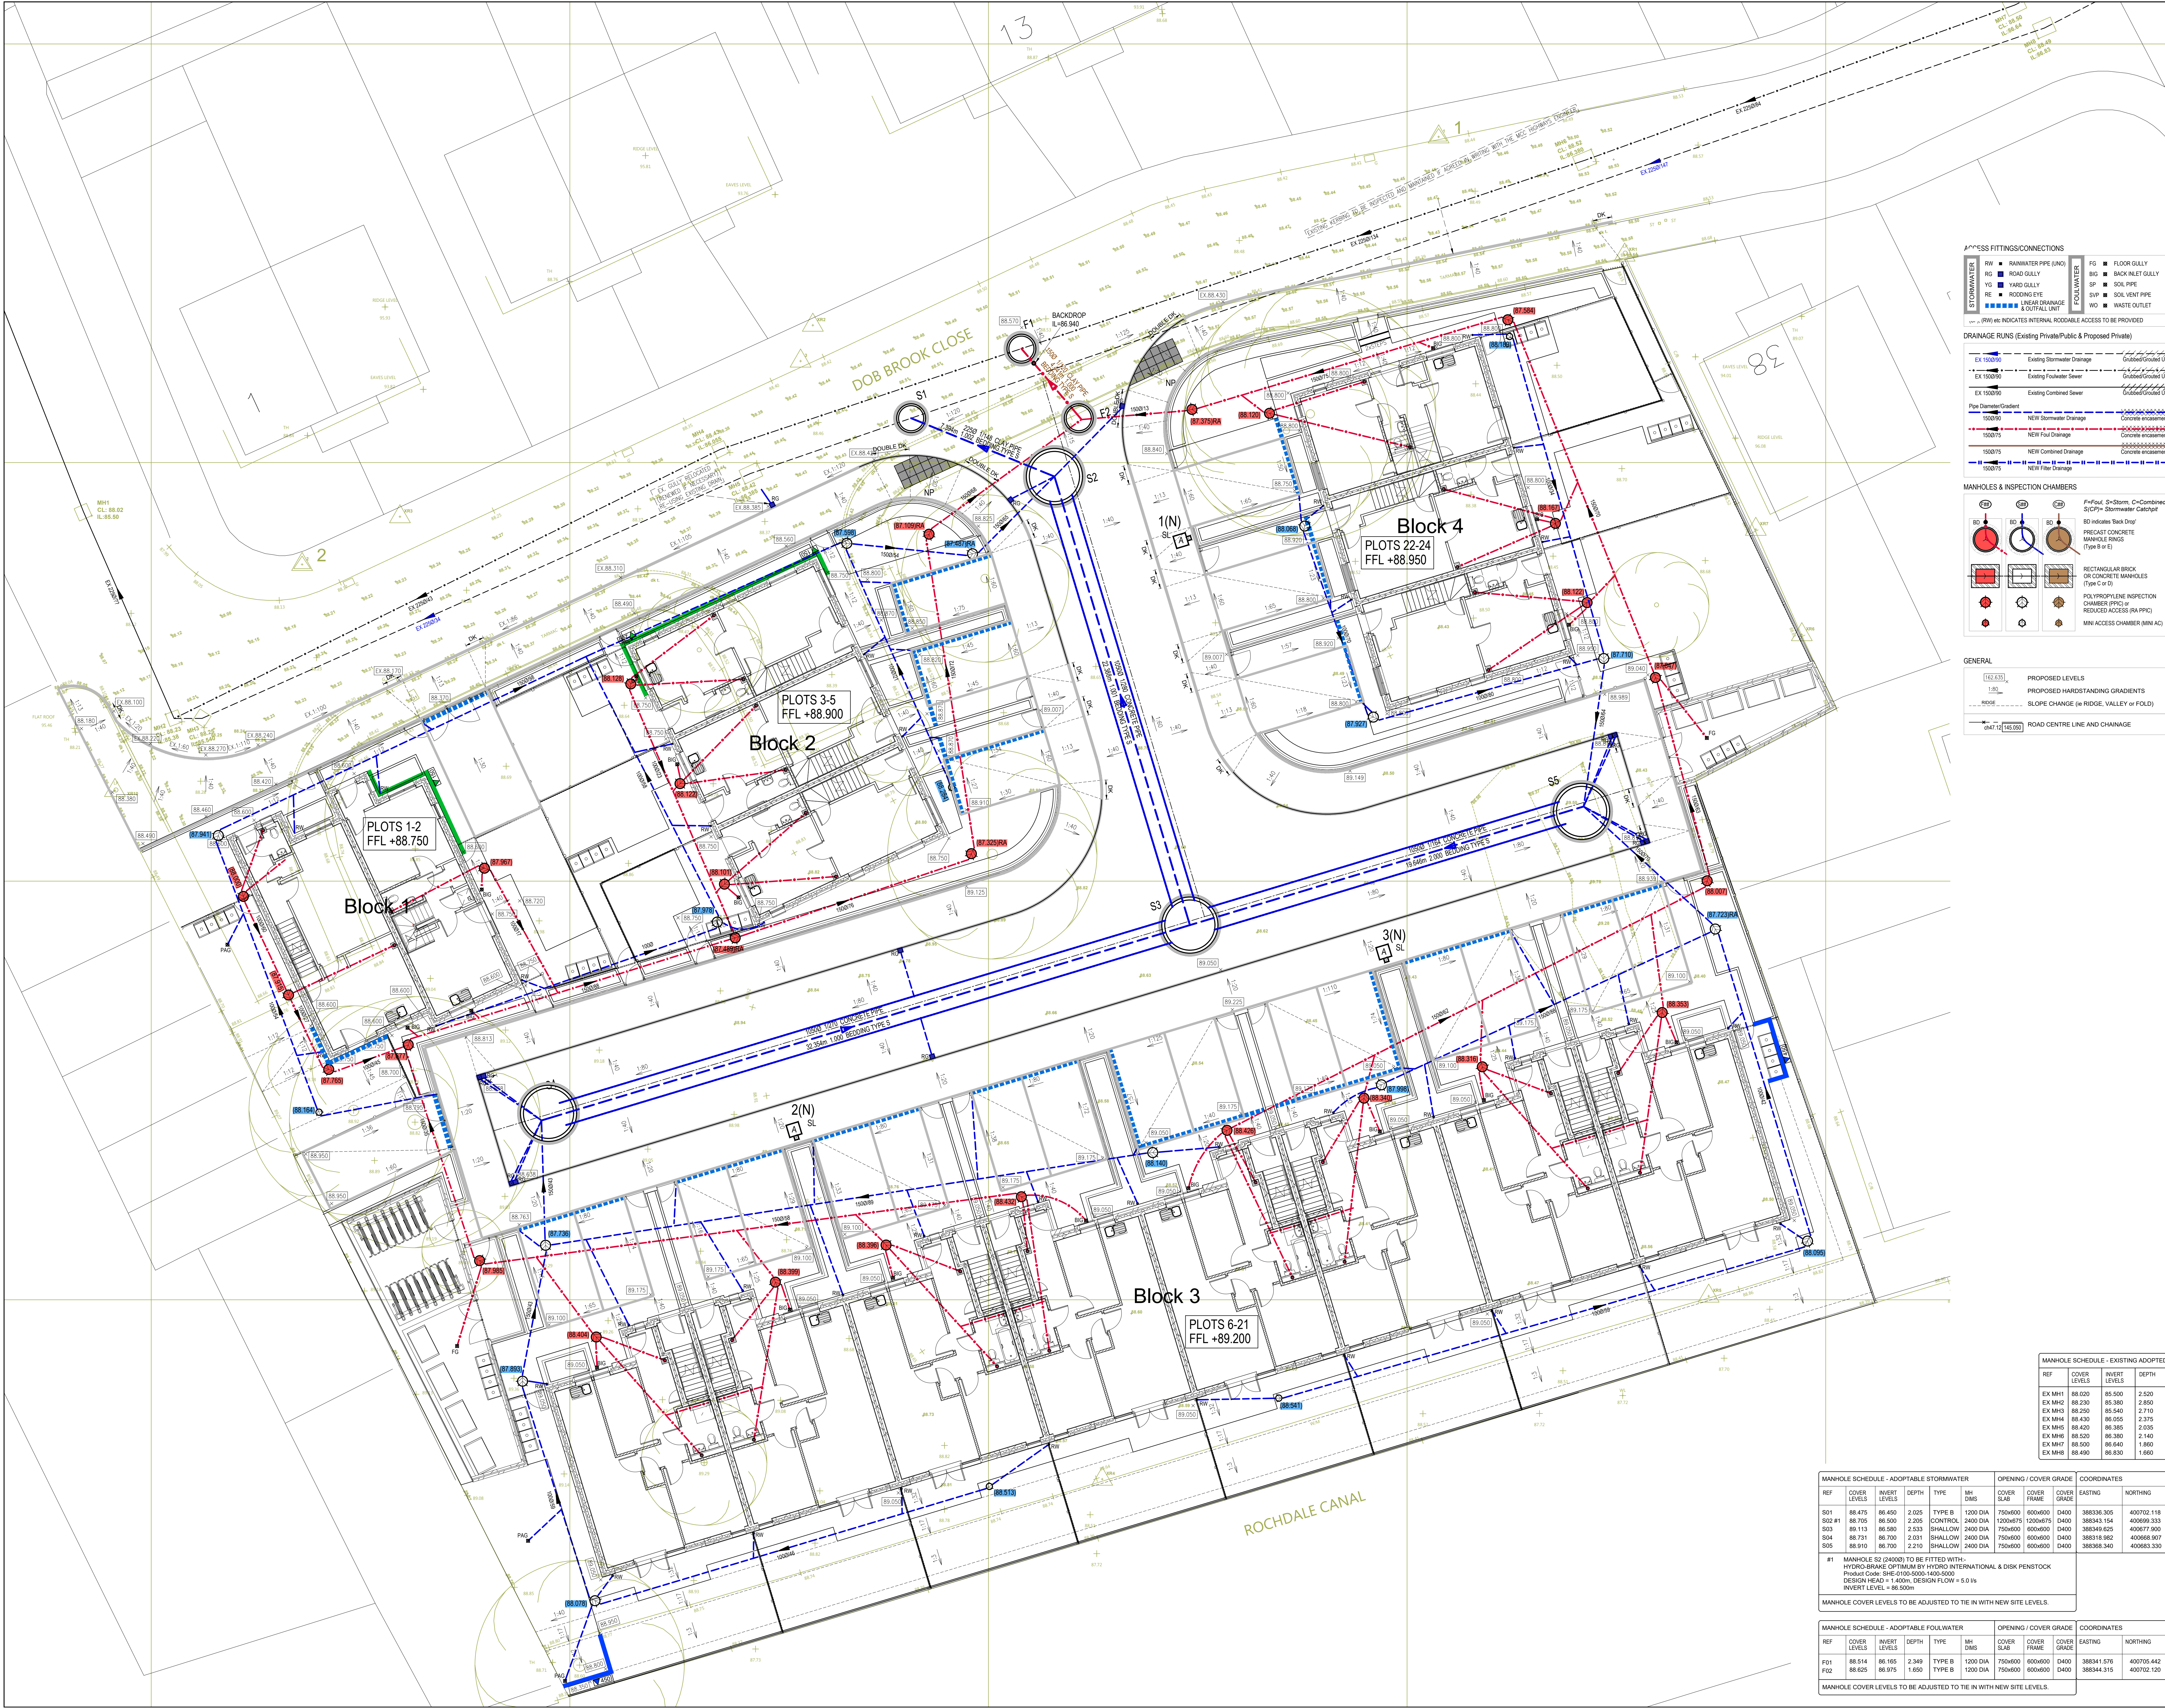

400720N

NOTES -

1.0 GENERAL

1.1 THIS DRAWING TO BE READ IN CONJUNCTION WITH ALL RELEVANT ARCHITECTS, ENGINEERS AND SPECIALIST DRAWINGS & SPECIFICATIONS.

1.2 WORK TO BE CARRIED OUT IN ACCORDANCE WITH CURRENT GOOD PRACTICE, BUILDING REGULATIONS AND SUBSIDIARY AMENDMENTS. THE PROJECT SPECIFICATION, RELEVANT BRITISH STANDARDS AND CODES OF PRACTICE, MATERIALS AND COMPONENTS TO BE SUITABLE FOR THEIR INTENDED USE.

1.3 FOR SETTING OUT REFER TO ARCHITECTS DRAWINGS.

2.0 EXISTING SERVICES

2.1 SERVICE MEDIA INDICATED IS BASED ON INFORMATION AVAILABLE TO DATE & IS REPRODUCED IN GOOD FAITH. NO RESPONSIBILITY CAN BE ACCEPTED FOR THE LOCATION OF UNKNOWN SERVICES NOT INDICATED.

2.2 STATUTORY SERVICES INDICATED (PRIOR TO ANY WORKS TAKING PLACE) ARE FOR INFORMATION PURPOSES ONLY AND MUST BE CONFIRMED.

2.3 IT IS THE CONTRACTORS RESPONSIBILITY TO LOCATE AND PROTECT EXISTING SERVICES MEDIA AFFECTED BY THE PROPOSED WORKS.

2.4 ANY EXISTING DRAINAGE ON SITE IS TO BE INVESTIGATED, SURVEYED AND AS FOUND TO BE NECESSARY EITHER MAINTAINED, DIVERTED OR ABANDONED (SUBJECT TO APPROVAL OF THE SEWERAGE UNDERTAKER).

3.0 PRIVATE DRAINAGE

3.1 VITRIFIED CLAY DRAINAGE GOODS TO BE HEPWORTH SUPERLEVEE OR SIMILAR TO BS EN 295-1. PLASTIC DRAINAGE GOODS TO BE HEPWORTH PLASTIC DRAINAGE OR SIMILAR. STRENGTH CLASS & BEDDING TO BE AS INDICATED ON THE TYPICAL DRAINAGE DETAILS DRAWING.

3.2 DRAINAGE BENEATH SOFT LANDSCAPING WITH LESS THAN 600mm COVER TO BE CONCRETE ENCASED. DRAINAGE BENEATH ASPHALT/ROADS/PARKING WITH LESS THAN 150mm COVER TO BE CONCRETE ENCASED.

3.3 DRAINS WHICH ARE CONCRETE ENCASED TO HAVE 180mm FIBREGLASS OR POLYSTYRENE JOINTS AT 5m (MAX) CENTRES.

3.4 ALL NEW HOUSING TO BE PILE FOUNDATIONS WITH ALL PILE DEPTHS GREATER THAN ALLOWED DRAINAGE.

3.5 ALL SURFACE WATER DRAINS TO BE MINIMUM 100mm DIA AT MINIMUM 1:100 GRADIENT U.N.O. ALL Foul WATER DRAINS TO BE MINIMUM 100mm DIA AT MINIMUM 1:40 GRADIENT UNLESS A TOILET IS LOCATED UPSTREAM WHERE MINIMUM GRADIENT SHOULD BE 1:80.

3.6 COVER LEVELS ARE APPROXIMATE AND TO BE VERIFIED ON SITE.

3.7 INTERNAL INSPECTION CHAMBERS TO BE PROVIDED WITH DOUBLE SEAL ANTI-UP OPEN DOWN COVERS.

3.8 POLYPROPYLENE (PP) TO INCLUDE 100mm MINIMUM CONCRETE SURROUND WHEN LOCATED IN HARSH STANDINGS (SEE DETAILS).

3.9 PP/Cs DEEPER THAN 1.2m TO HAVE REDUCED ACCESS (RA COVER-3500).

4.0 ADAPTABLE DRAINAGE (UNITED UTILITIES)

4.1 ALL ADAPTABLE SEWER WORKS AND MATERIAL TO BE IN ACCORDANCE WITH DESIGN AND CONSTRUCTION GUIDANCE FOR Foul AND SURFACE WATER SERVICES OFFERED FOR ADOPTION UNDER THE CODE FOR ADOPTION AGREEMENTS FOR WATER AND SEWERAGE COMPANIES (CURRENTLY ORIGINALLY OWNED BY THE COUNCIL). THE RELEVANT BRITISH/EUROPEAN STANDARDS AND UNITED UTILITIES REQUIREMENTS.

4.2 THIS DRAWING TO BE READ IN CONJUNCTION WITH THE FOLLOWING UNITED STANDARD DETAILS >

- STN010001A - DETAIL 1 - MANHOLE TYPE 1
- STN010001A - DETAIL 2 - MANHOLE TYPE 2
- STN010001A - DETAIL 3 - MANHOLE TYPE 4
- STN010001A - DETAIL 4 - MANHOLE TYPE 5
- STN010001A - DETAIL 5 - MANHOLE TYPE 6
