



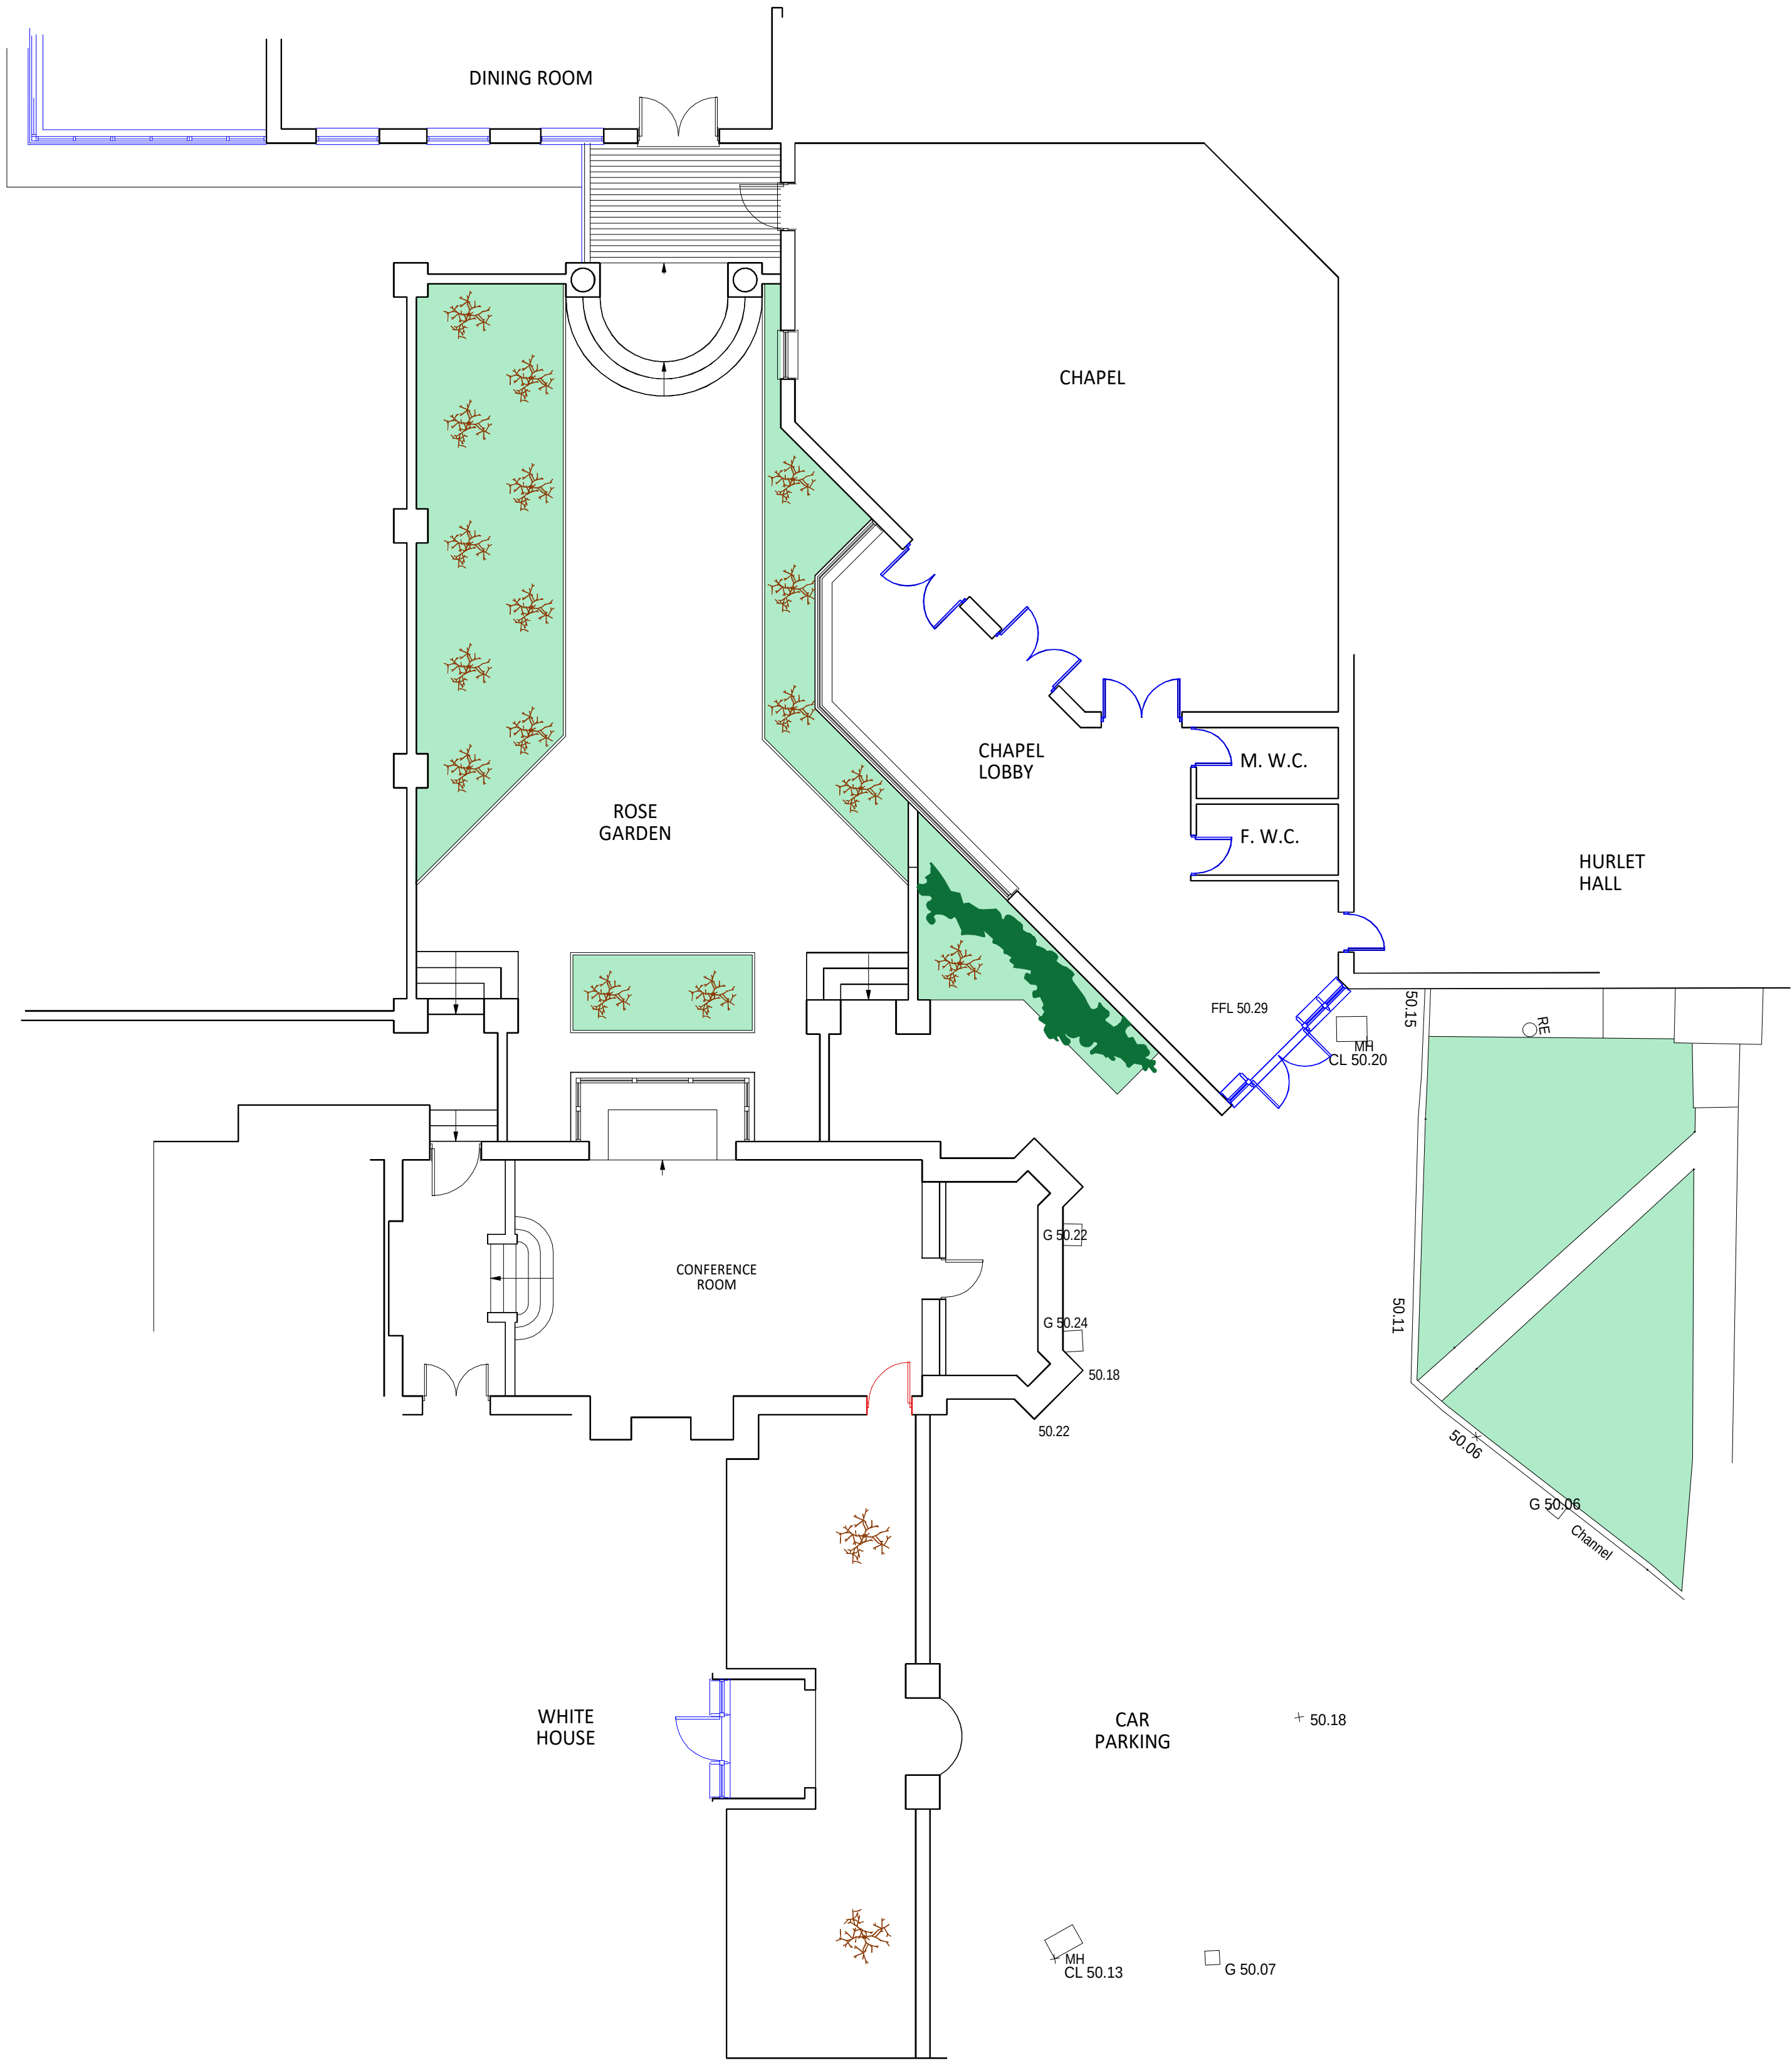

EXISTING

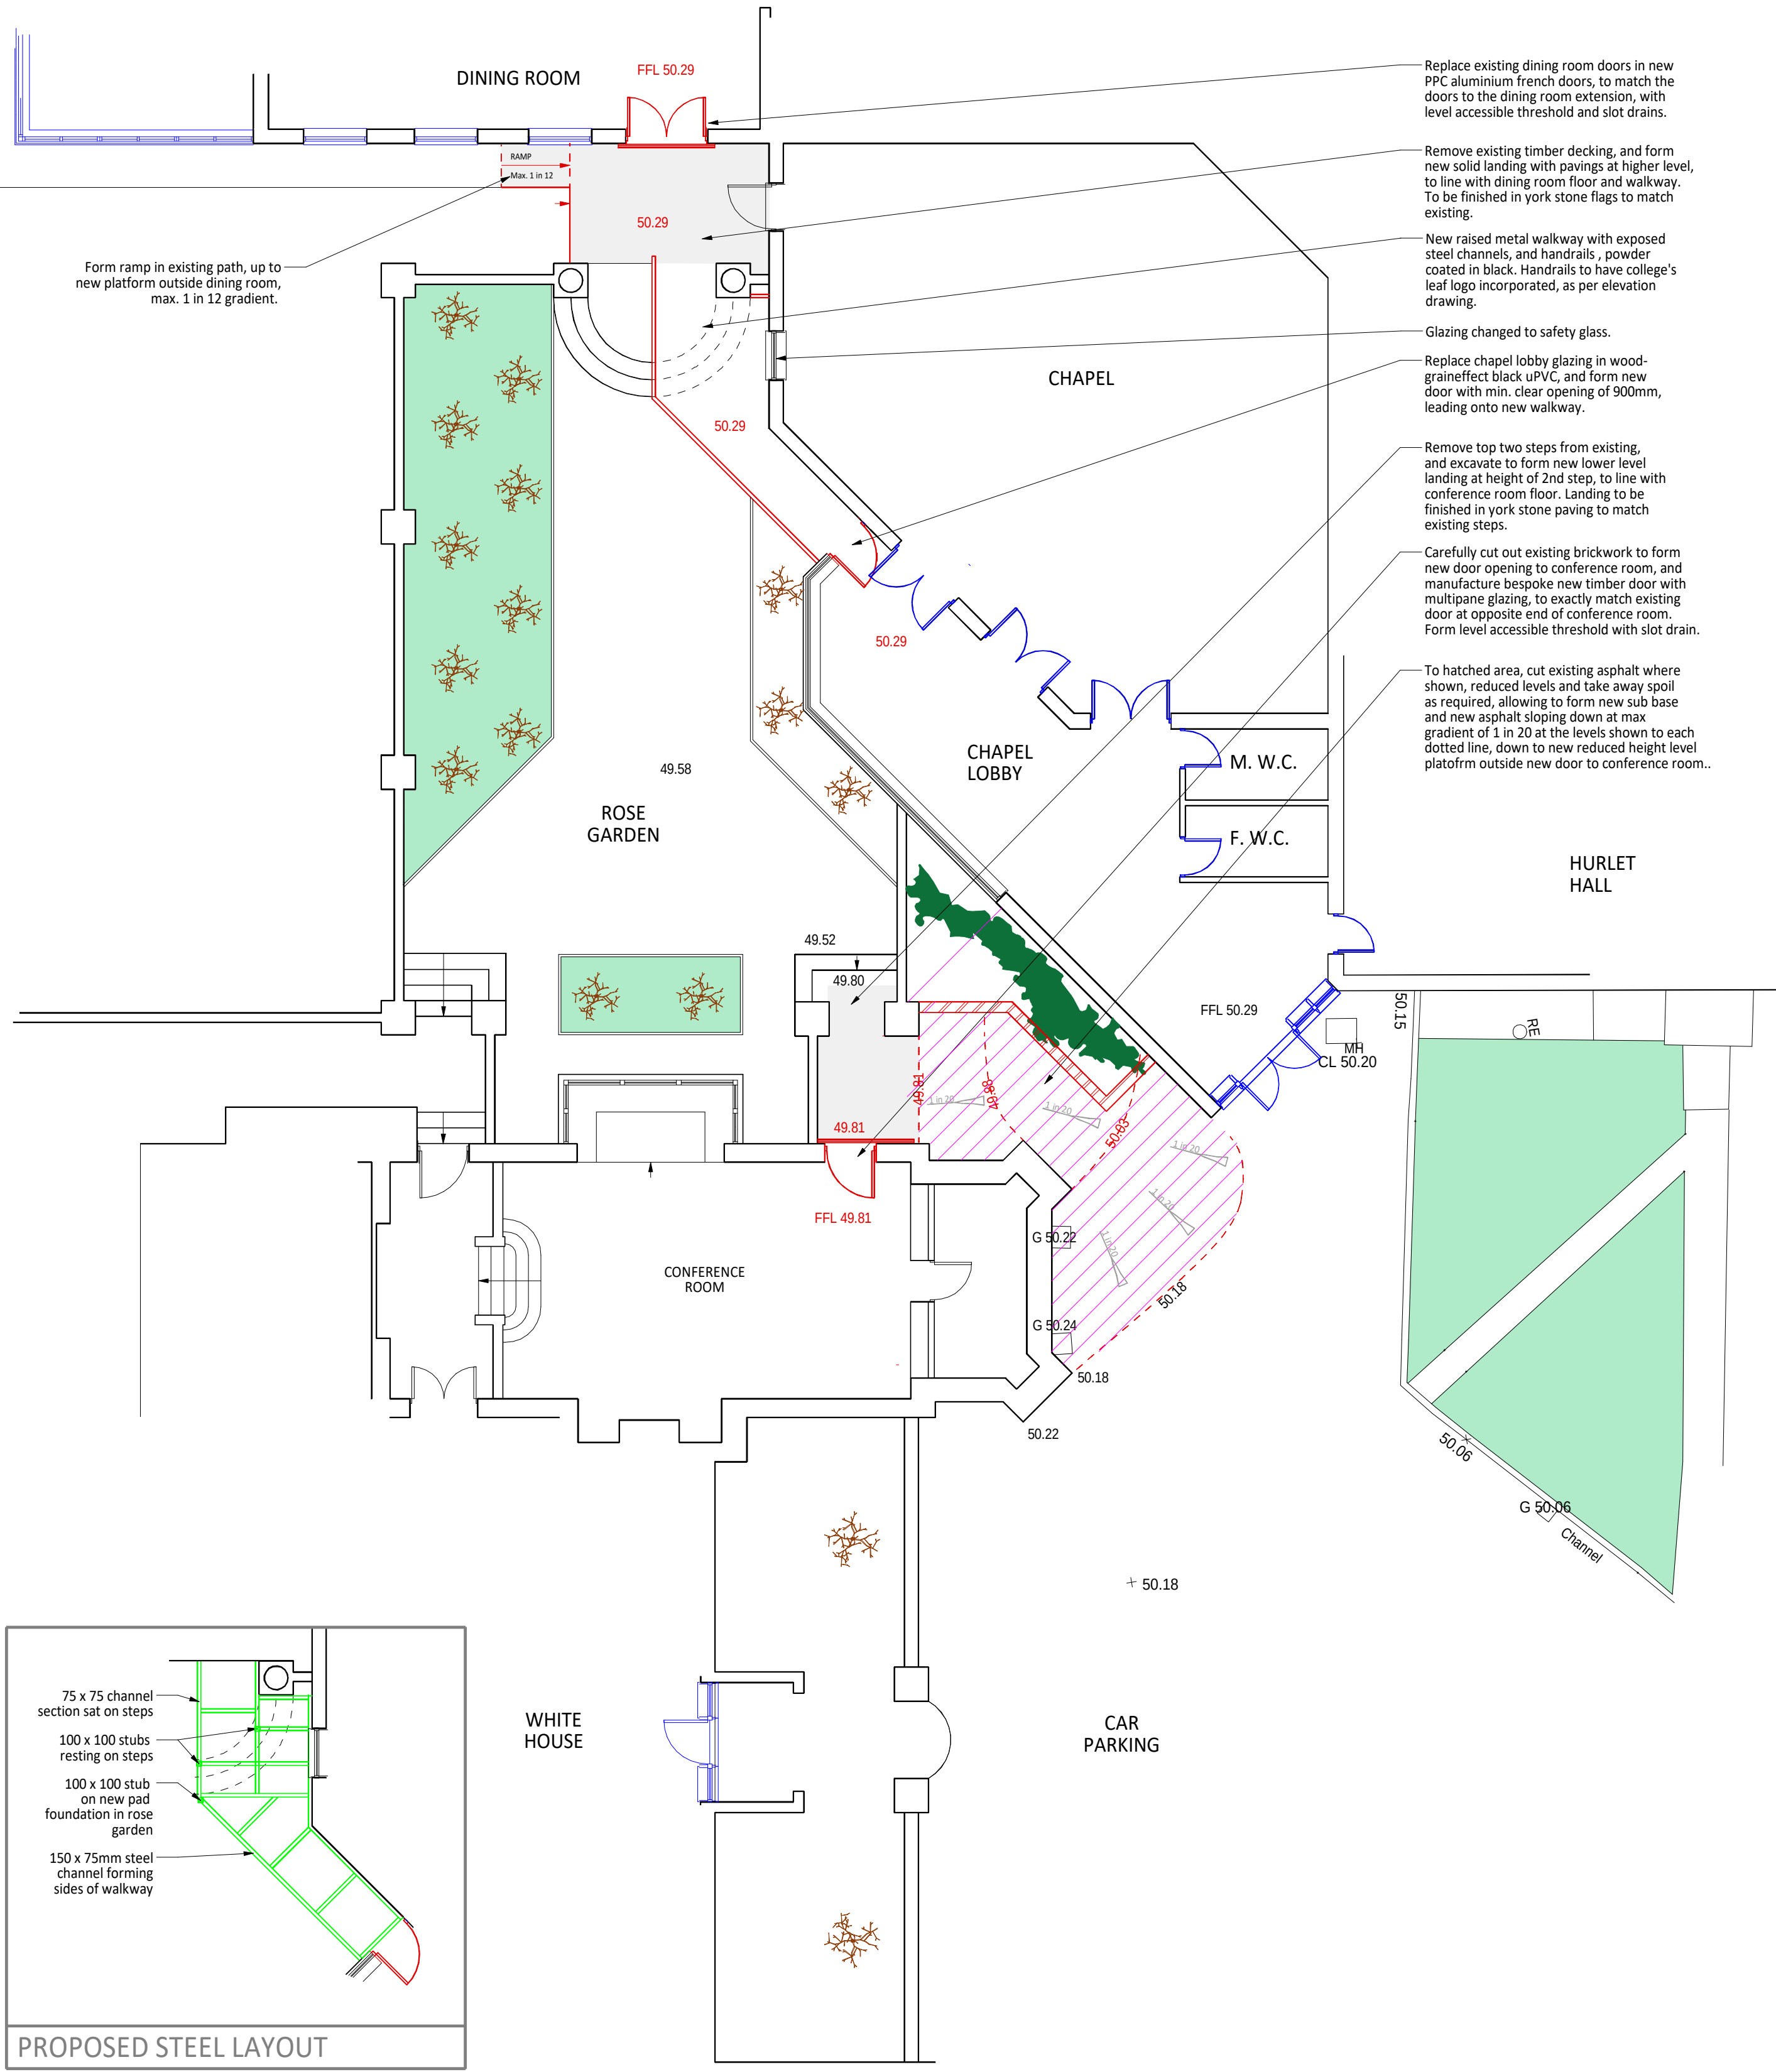


PROPOSED

KEY

Existing Elements

Proposed Elements

1 in 20 Gradient

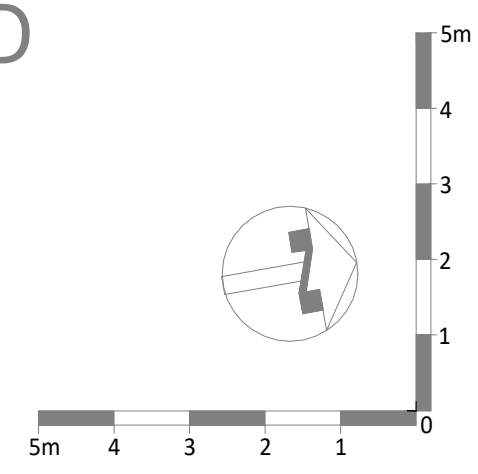

PROJECT: Nazarene Theological College Dene Road Manchester M20 2GU		
CLIENT: Nazarene Theological College		
TITLE: Accessibility Improvements: Plans - Dining Room Walkway - Conference Room Access		
DRAWN: MKN	CHECKED: MKN	DATE: 07/12/2018
SCALE: 1:100 @ A1	DRAWING NO. 18007.01	REV: C

REV	DESCRIPTION	DATE	INITIAL
Do not scale. All dimensions and levels must be verified on site and discrepancies reported to Building Sense Limited, prior to commencing works or preparing site drawings. Any conflicting information must be reported for clarification. If in doubt, ask.			
STAGE:			
PLANNING & LBC			
Building Sense Chartered Surveyors			
T: 0161 215 1229			
E: mark.newman@buildingsense.co.uk			
W: buildingsense.co.uk			