
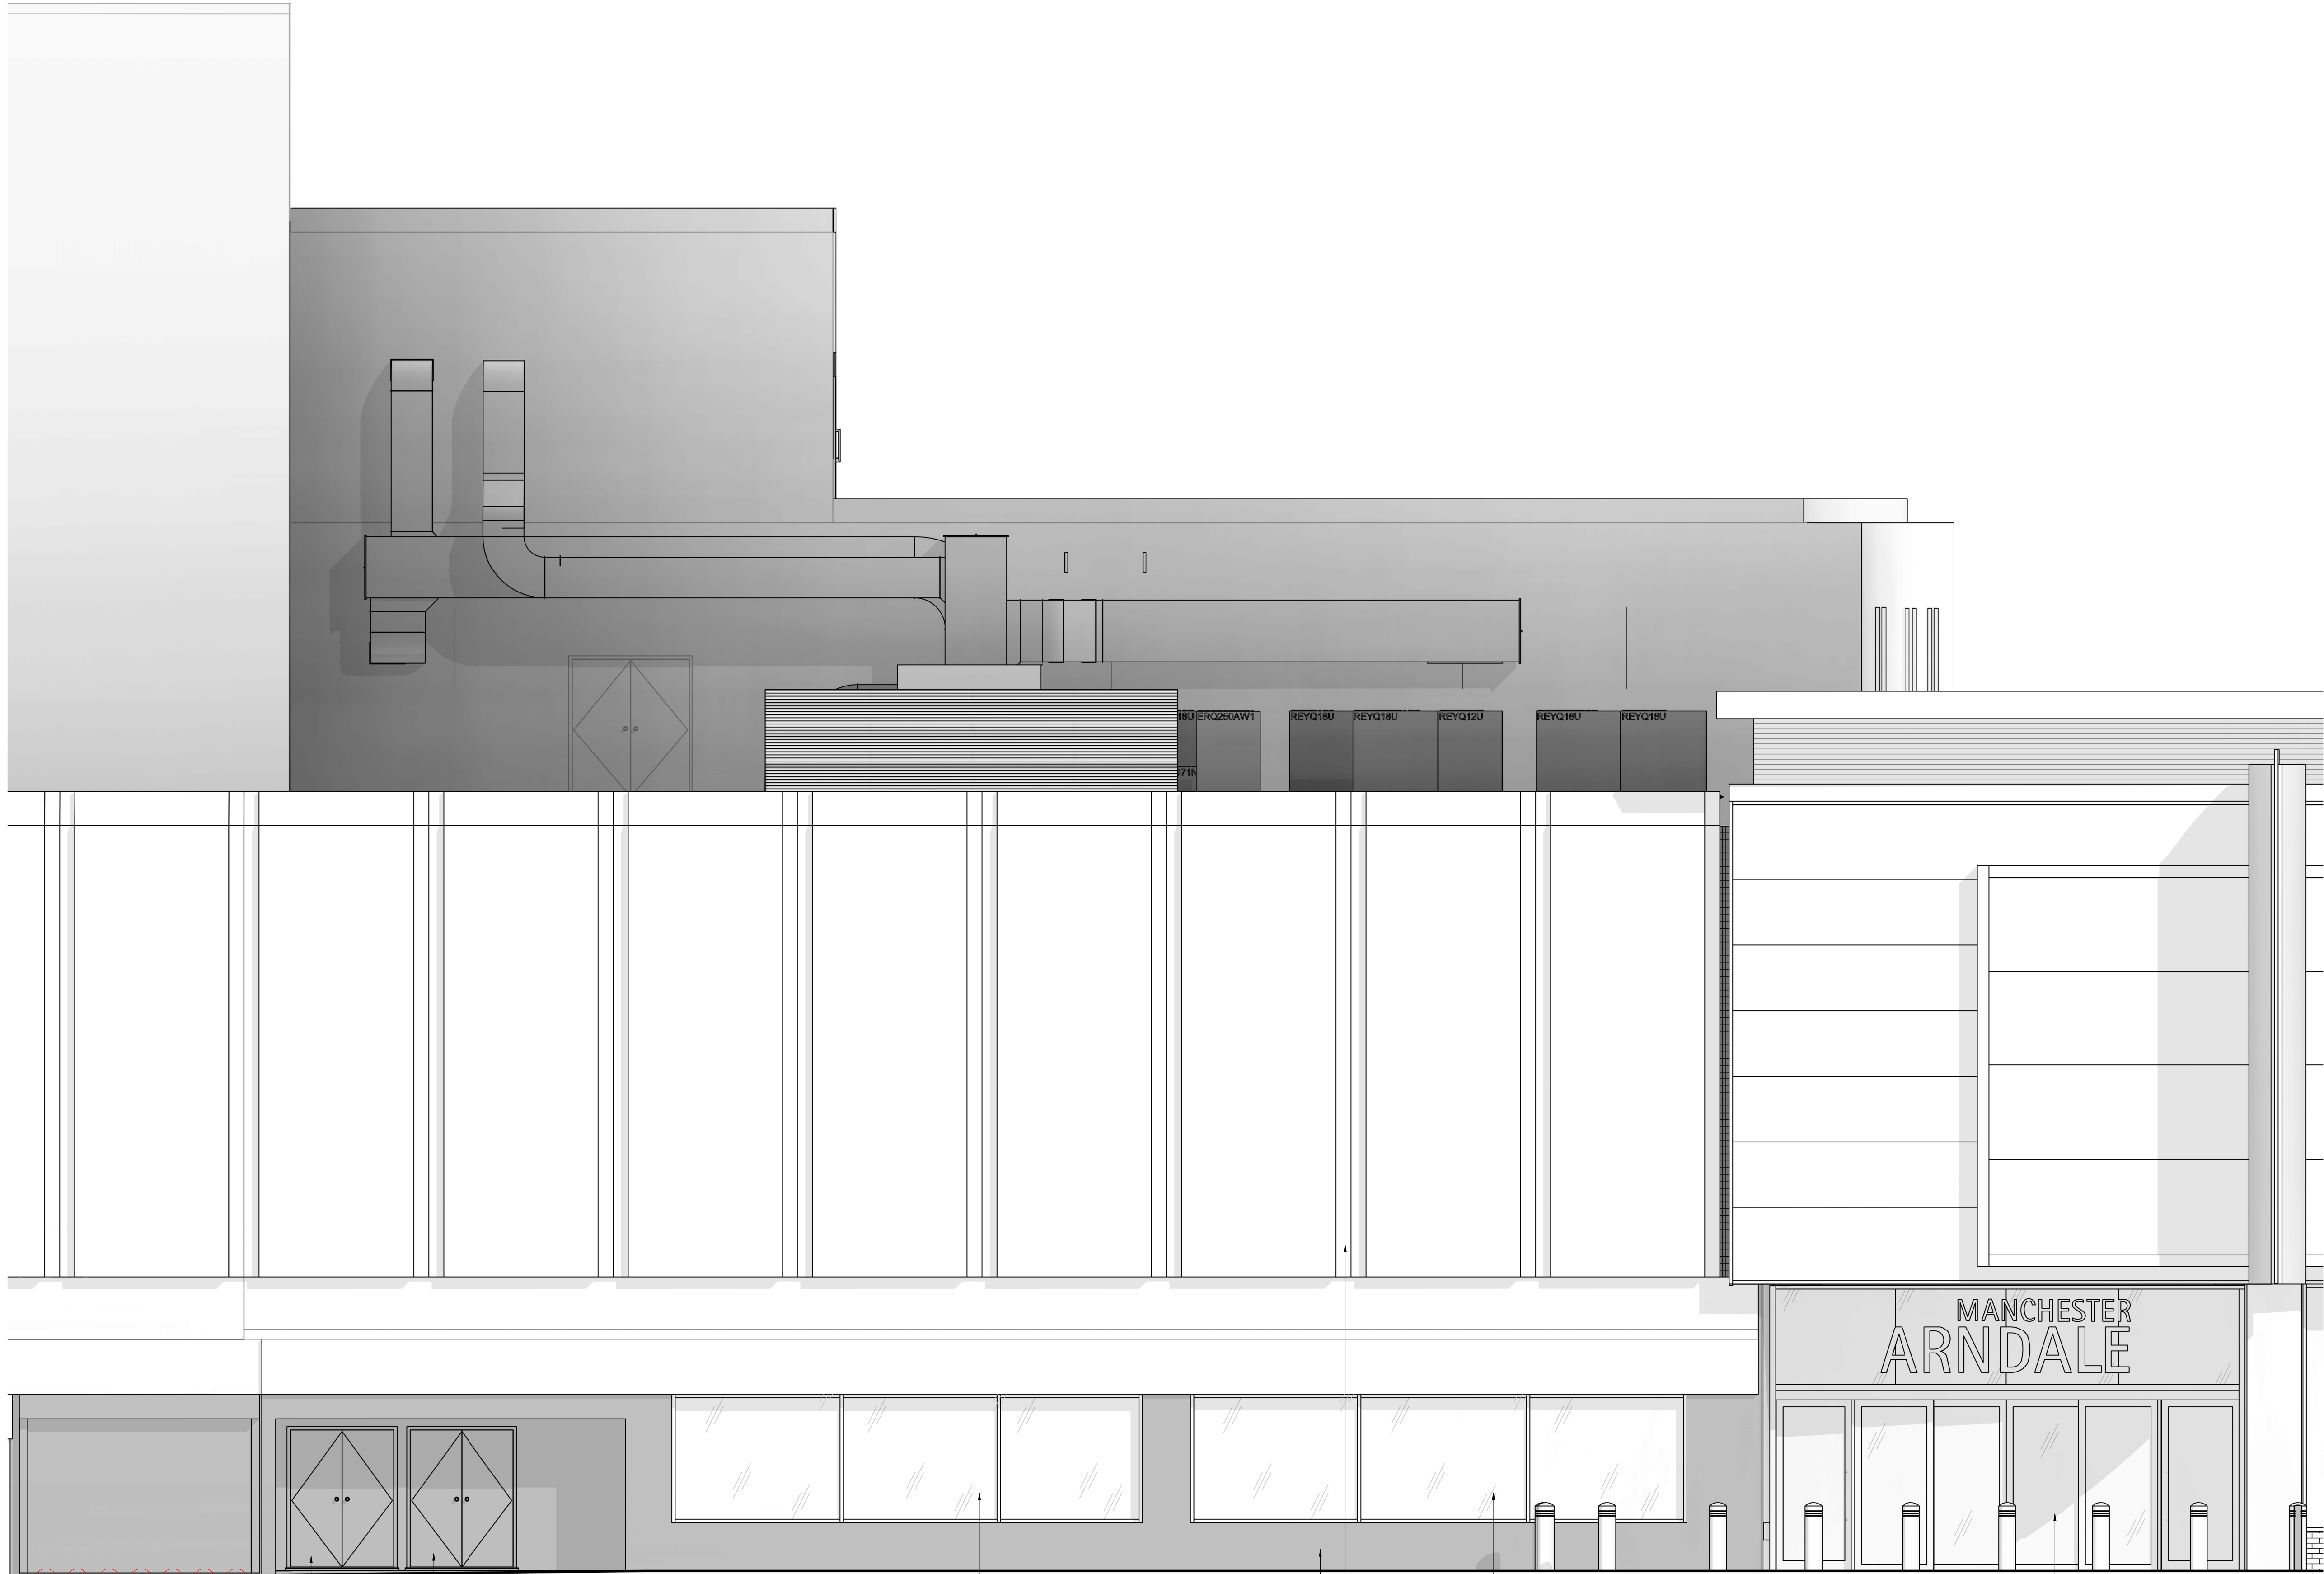


IMPORTANT NOTE:
ALL DIMENSIONS AND LEVELS SHOWN ON THIS DRAWING ARE TO BE CHECKED BY THE CONTRACTOR MANUFACTURER PRIOR TO THE COMMENCEMENT OF ANY WORKS ON SITE OR THE MANUFACTURE OF ANY SITE COMPONENTS.
THIS DRAWING IS NOT TO BE SCALED.
DIMENSIONS ARE INDICATED IN MILLIMETRES UNLESS CLEARLY STATED OTHERWISE.
COPYRIGHT OF THIS DRAWING BELONGS SOLELY TO CUBE PSL.
LIMITATIONS & THIRD PARTY CLAUSE:
WHERE PARTS OF THE PROPERTY WERE COVERED OR INACCESSIBLE AT TIME OF SURVEY POSITIONS OF ELEMENTS ARE MARKED "ASSUMED" ACCORDINGLY.

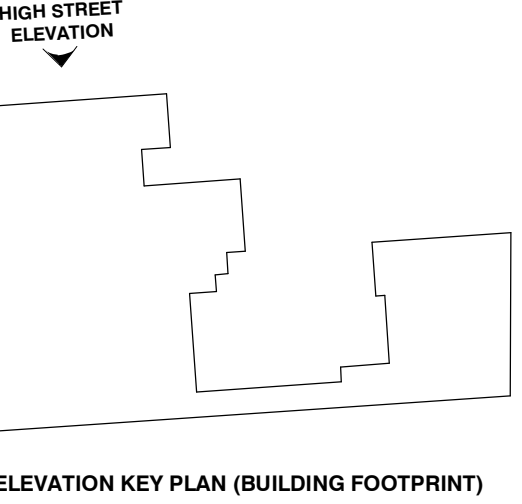

EXISTING FIRE EXIT DOOR FROM SHARED ESCAPE ROUTE. FINISHED AS REST OF SHOPFRONT


EXISTING SHOPFRONT GLAZING TO BE RETAINED

EXISTING SHOPFRONT GLAZING TO BE RETAINED

CREAM TILED EXTERNAL WALL FINISH TO BE RETAINED AS EXISTING AND CLEANED

NEW ALUMINIUM COMPOSITE CLADDING TO BE BONDED TO EXISTING FACADE MARBLE CLADDING PANELS. REFER TO ALLUSIGNPANEL DATASHEET FOR DETAILS.

HIGH STREET ENTRANCE TO MANCHESTER ARNDALE UPPER MALL LEVEL

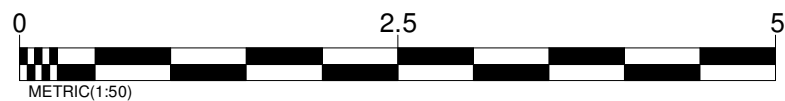

PROPOSED HIGH STREET ELEVATION WORKS

Scale: 1 : 50

E	ADDITIONAL FACADE DETAILS ADDED FOR PLANNING	22 02 2023	RG
D	ANNOTATION AMENDMENTS FOR PLANNING	07 09 2022	RG
C	ELEVATION DRAWINGS AMENDED FOR PLANNING	02 09 2022	RG
B	SIGNAGE DRAWINGS AMENDED FOR PLANNING	16 08 2022	RG
A	UPDATED ELEVATIONS TO MATCH LATEST PROPOSALS FOR PLANNING ISSUE	24 03 2022	RG
REV	DESCRIPTION	DATE	BY

REVISIONS

CLIENT			
FRASERS GROUP			
PROJECT			
MANCHESTER ARNDALE			
DRAWING TITLE			
PROPOSED HIGH ST ELEVATION WORKS			
DRAWN BY	RG	DATE	28 06 2021
CHECKED BY	SP	SCALE	As indicated @ A1
DRAWING NO.	CPS 20 077 110 E		

PROPOSED

cube.
Project Management | Building Surveyors
Heritage Consultants | Design Services

502 Birchwood One | Dewhurst Road | Warrington | WA3 7GB
t: 01925 831 710
e: admin@cube-psl.co.uk | w: www.cube-psl.co.uk