

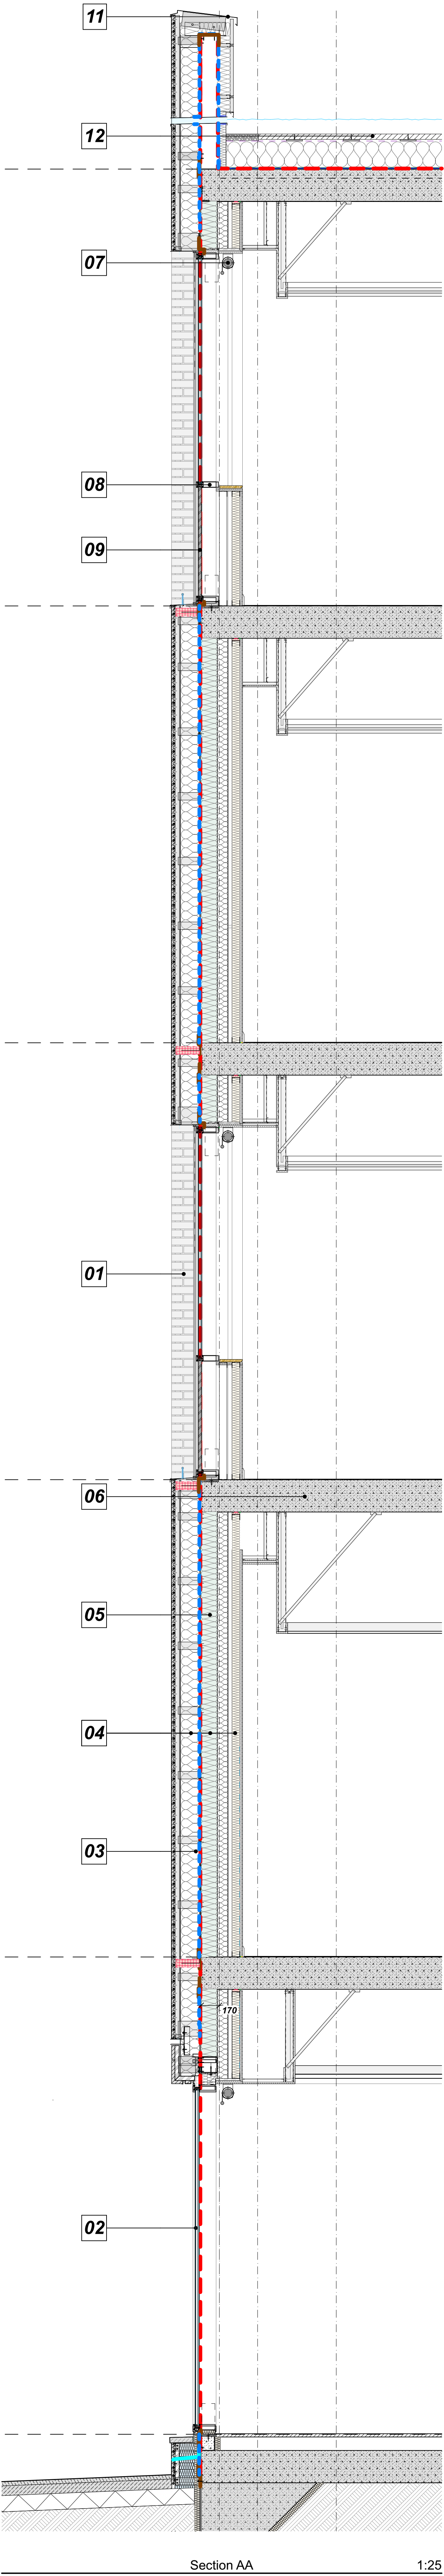
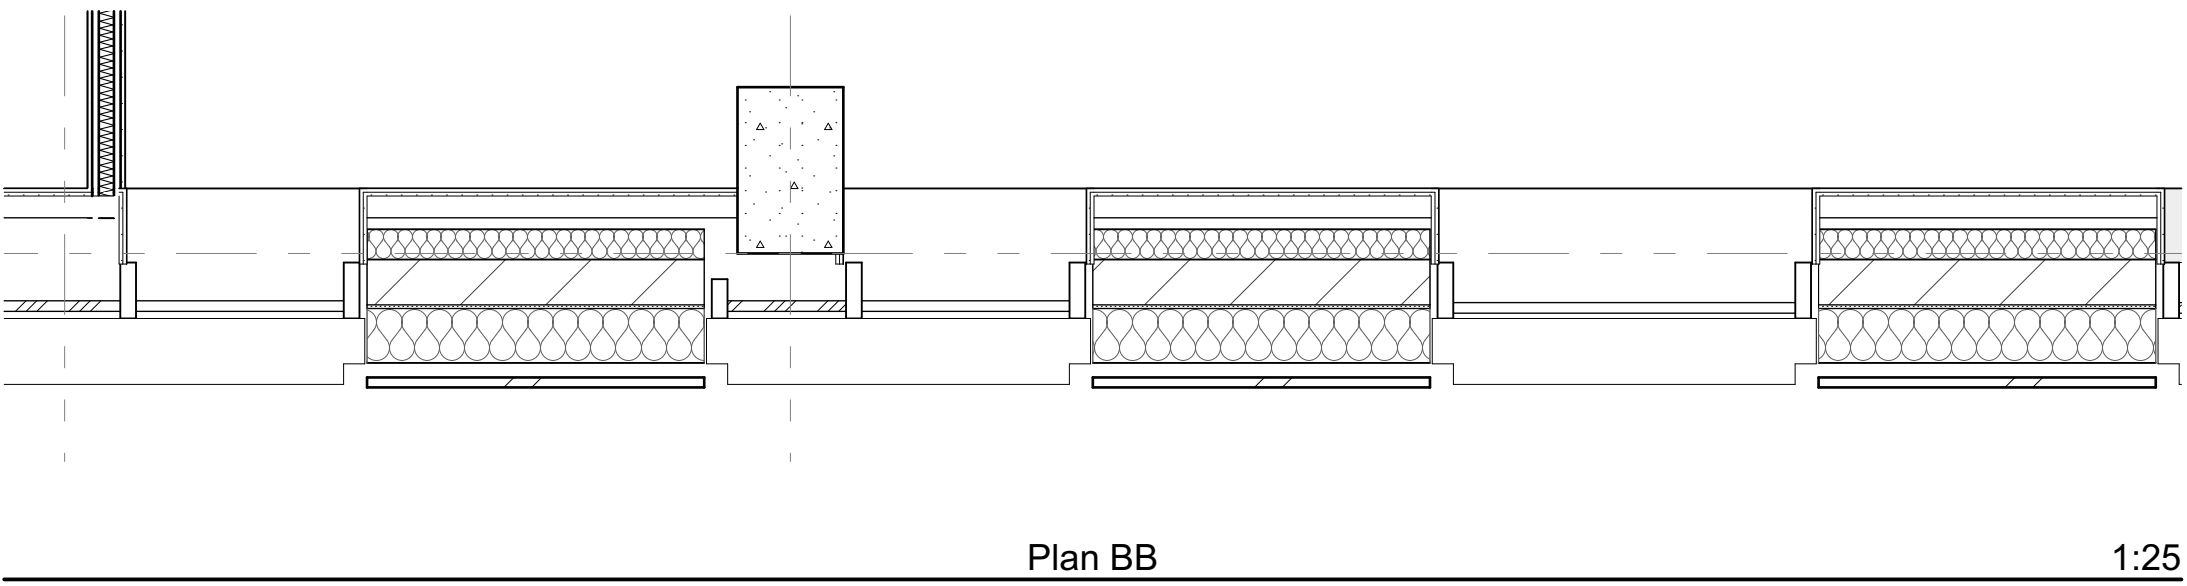



FACADE STUDY

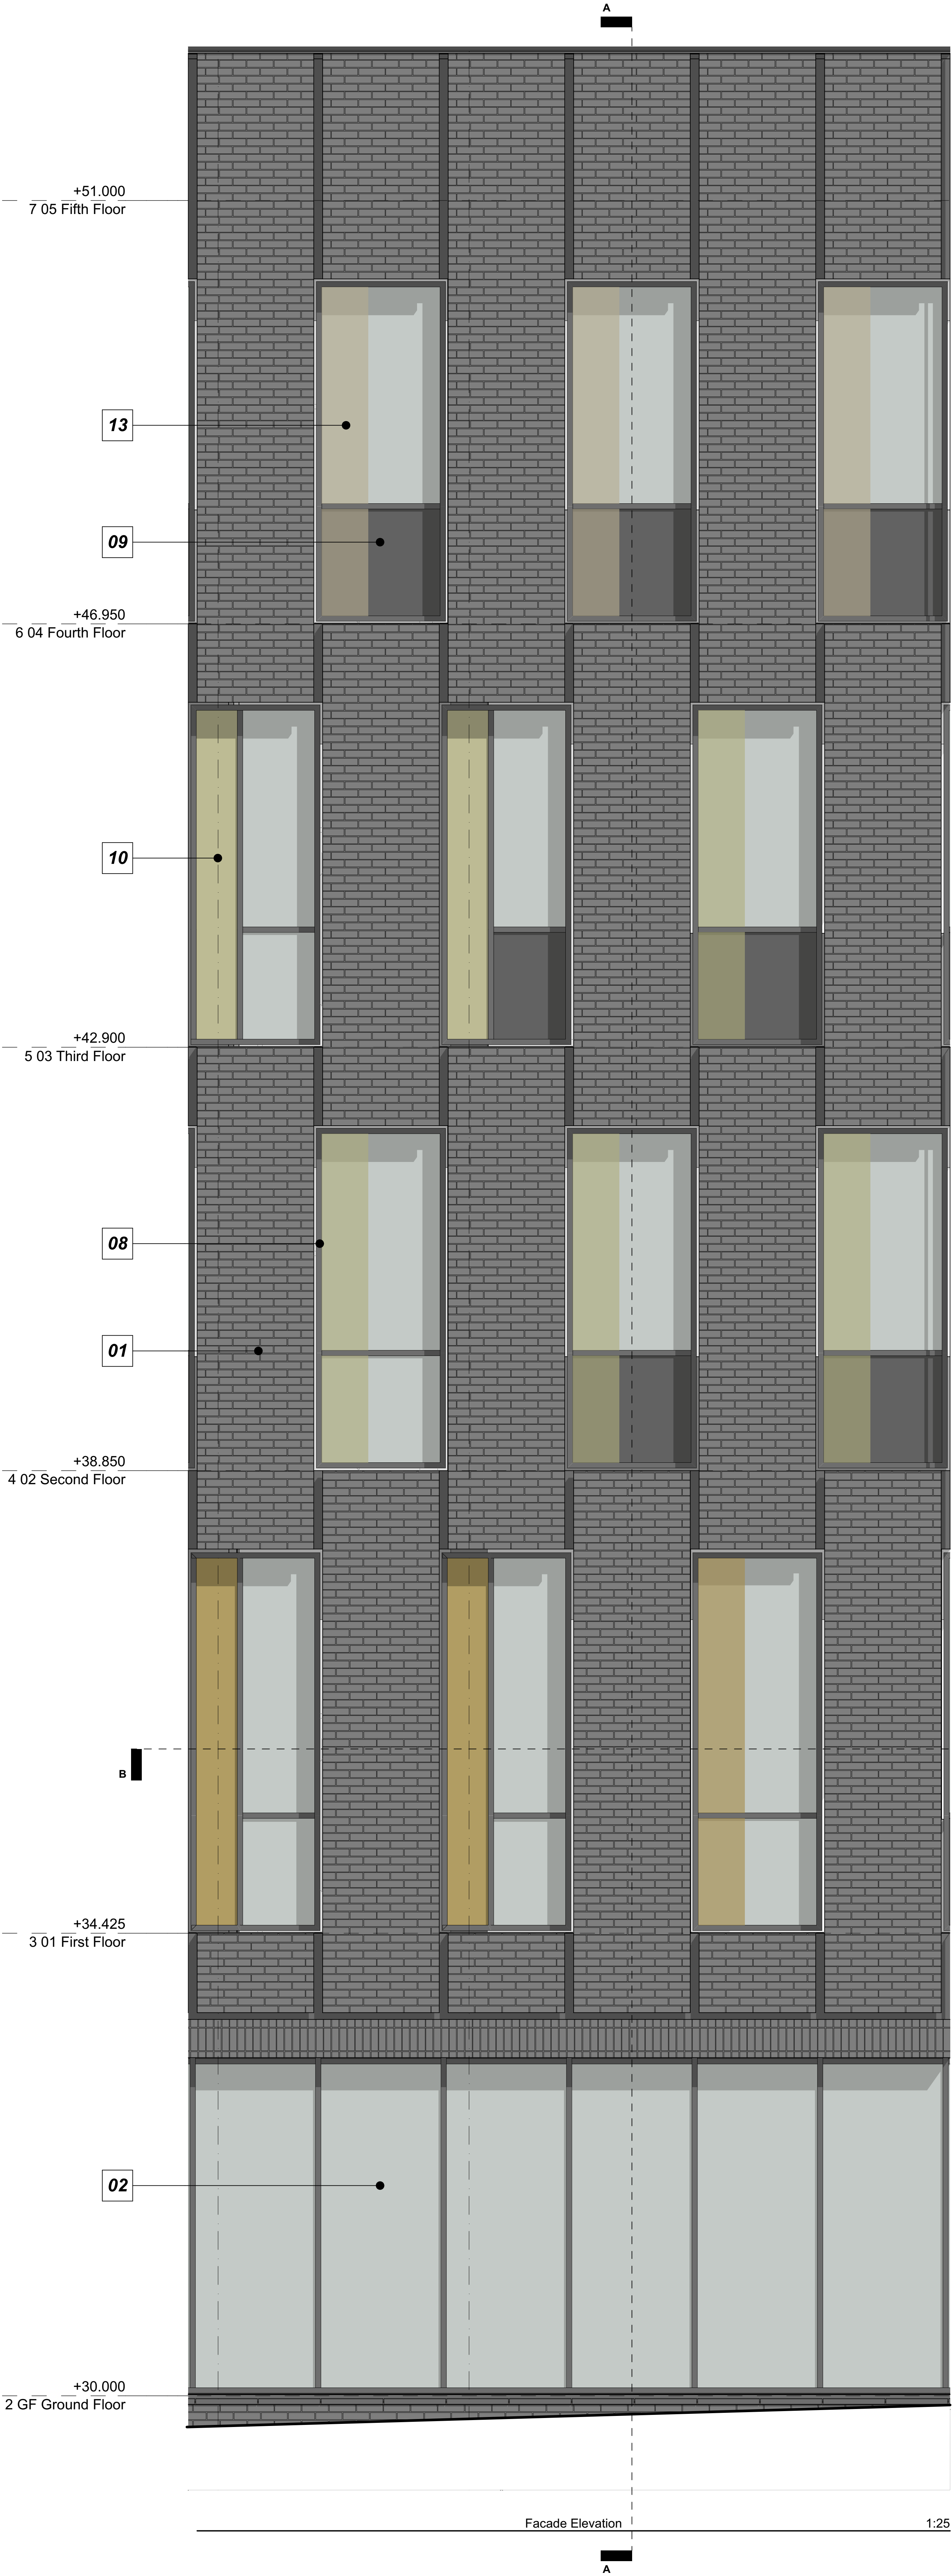

Key Plan

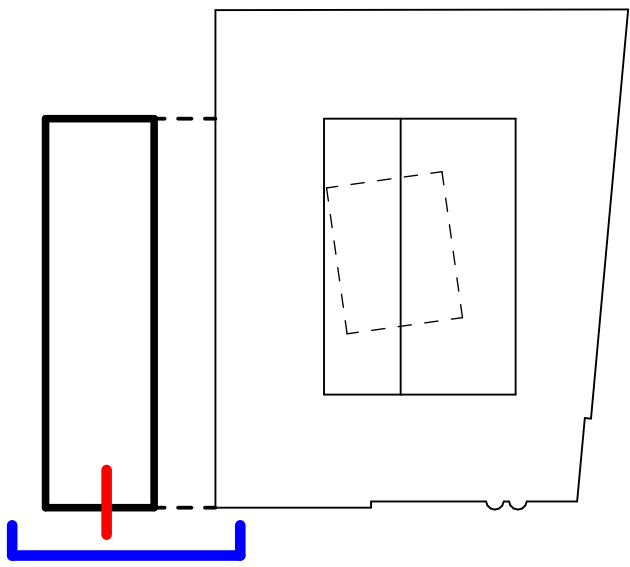

This document is © Bond Bryan Architects Ltd & © Simpsonhaugh and Partners - If in doubt ASK. Drawing measurements shall not be obtained by scaling. Verify all dimensions prior to construction. Immediately report any discrepancies on this document to the Originator. This document shall be read in conjunction with associated models, specifications and related consultant's documents.

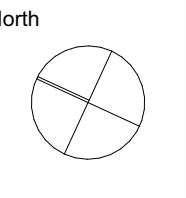

Notes

Elevation Key:

- 01 - Corium brick cladding system
- 02 - Capped curtain wall system
- 03 - Rockwool / Rainscreen duo to achieve overall U-Value
- 04 - Sheathing board
- 05 - Structural backing wall comprising 150mm SFS.
- 06 - Cast in-situ concrete frame to SE details.
- 07 - Glare control roller blind system
- 08 - Aluminium window frame
- 09 - Back painted glass spandrel
- 10 - Anodised aluminium panel
- 11 - Proprietary insulated roof membrane system
- 12 - PPC aluminium parapet coping
- 13 - Ceramic Frit applied to glazing

P02	Issued for Planning	TP	RM	15.02.23
P01	First Issue - Stage 3 Submission	TP	RM	18.11.22

rev	description	drawn	checked	date
-----	-------------	-------	---------	------

B BOND BRYAN
The Church Studio Springvale Road Sheffield S10 1LP
t 0114 266 2040
e TMC-City@bondbryan.co.uk
w www.bondbryan.co.uk

simpsonhaugh
Riverside 4 Commercial Street Manchester M15 4RQ
t 0161 835 2345
e mail@simpsonhaugh.com
w www.simpsonhaugh.com

City Centre Phase 2
City Centre Site
-

The Manchester College



Facade Study

project	originator	volume	level	type	role	number
---------	------------	--------	-------	------	------	--------

CCPH2 - BBA - ZZ - XX - DR - A - 3200

Originator project ref 21187	Purpose of Issue: DESIGN
scale(s) 1:25	status : S4 SUITABLE FOR STAGE
original paper size A0	APPROVAL revision : P02 PRELIMINARY