

BUILDING DESIGN PARTNERSHIP SHALL HAVE NO RESPONSIBILITY FOR ANY USE MADE OF THIS DOCUMENT OTHER THAN FOR THAT WHICH IT WAS PREPARED AND ISSUED.

ALL DIMENSIONS SHOULD BE CHECKED ON SITE













DO NOT SCALE FROM THIS DRAWING

ANY DRAWING ERRORS OR DIVERGENCES SHOULD BE BROUGHT TO THE ATTENTION OF BUILDING DESIGN PARTNERSHIP AT THE ADDRESS SHOWN BELOW.

NOTES

TO BE READ IN CONJUNCTION WITH:

- 9.10.001 - NBS LANDSCAPE SPECIFICATION
- 9.10.002 - LANDSCAPE GENERAL ARRANGEMENT PLAN
- 9.10.003 - LANDSCAPE LEVELS PLAN
- 9.10.004 - DETAILED PLANTING PLAN (SHEET 1 OF 2)
- 9.10.005 - DETAILED PLANTING PLAN (SHEET 2 OF 2)
- 9.10.006 - TREE CONSTRAINTS PLAN
- 9.10.007 - PROPOSED LANDSCAPE WORKS AND ZONES OF ARCHAEOLOGICAL POTENTIAL
- 9.10.008 - LANDSCAPE MASTER PLAN
- 9.10.009 - LANDSCAPE WORKS GROW BOX TYPICAL DETAILS
- 9.10.010 - LANDSCAPE WORKS DESIGN INTENT - TIMELINE
- 9.10.011 - LANDSCAPE WORKS DESIGN INTENT - TIMBER STAGE
- 9.10.012 - RED LINE BOUNDARY PLAN
- 9.10.013 - LANDSCAPE LONG SECTIONS
- 9.10.014 - LANDSCAPE FINISHING AMENDMENT PLAN
- 9.10.015 - LANDSCAPE PLANTING DETAILS SHEET 1 OF 2
- 9.10.016 - LANDSCAPE PLANTING DETAILS SHEET 2 OF 2

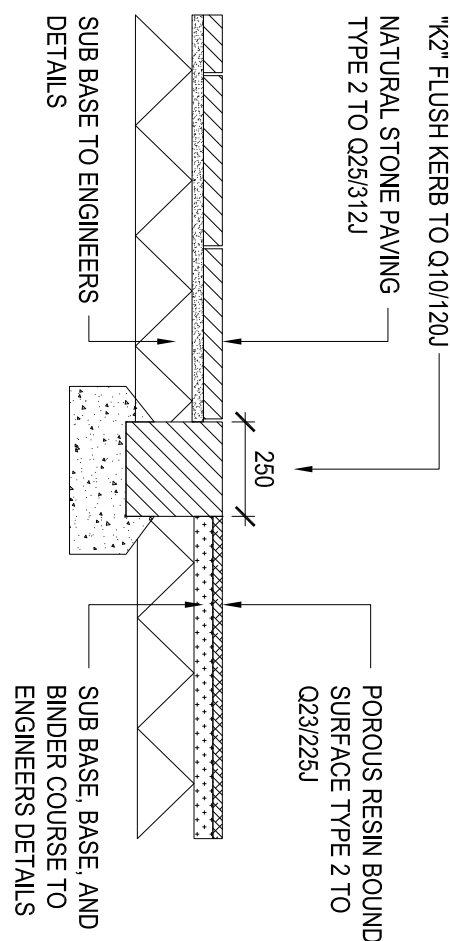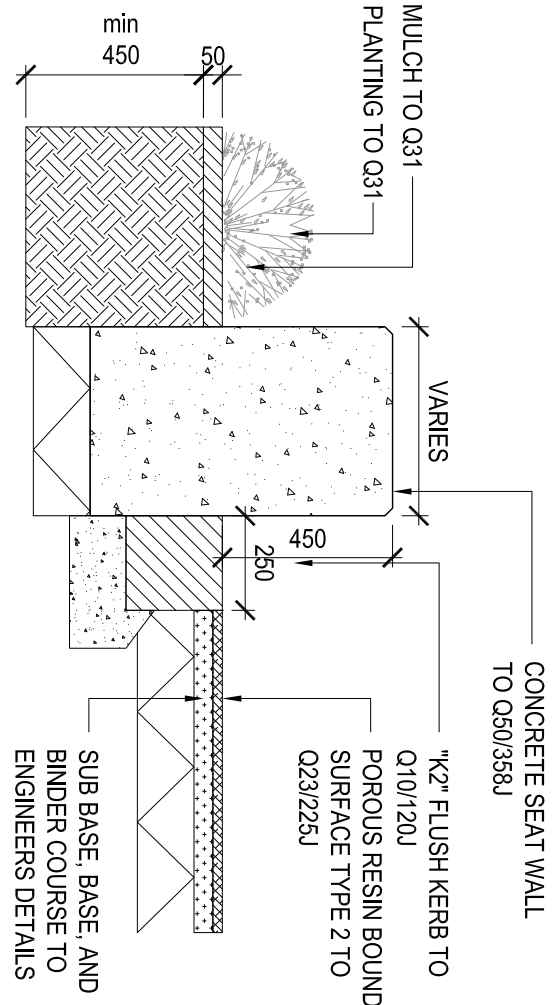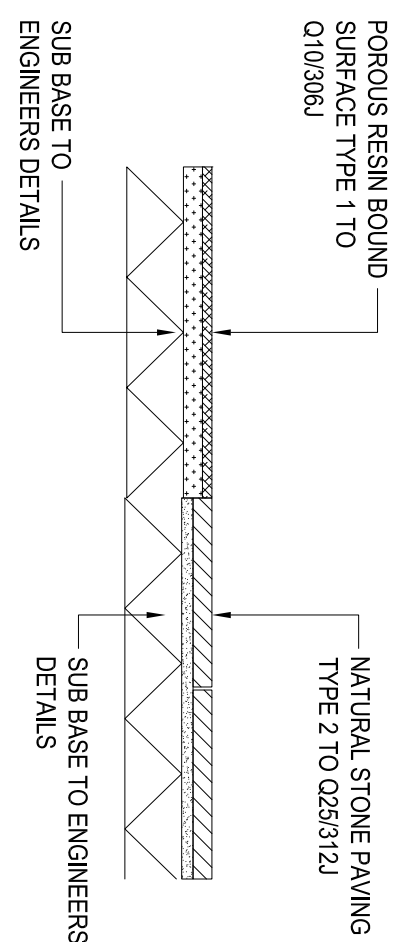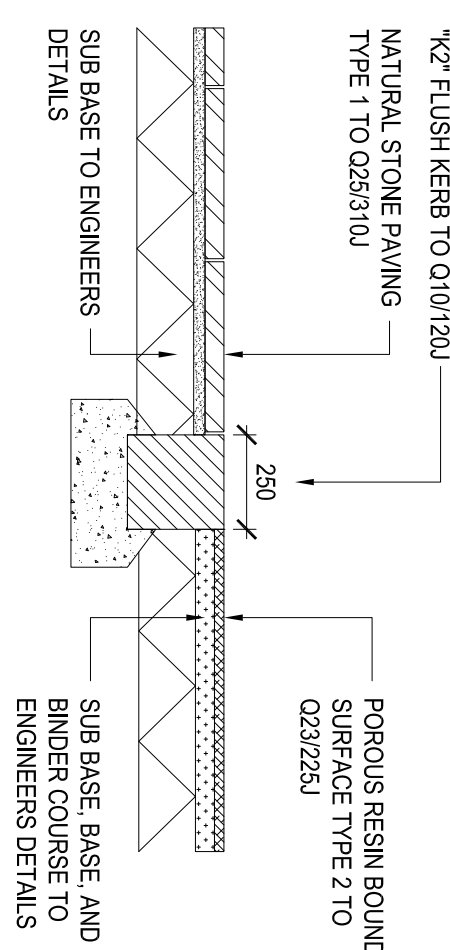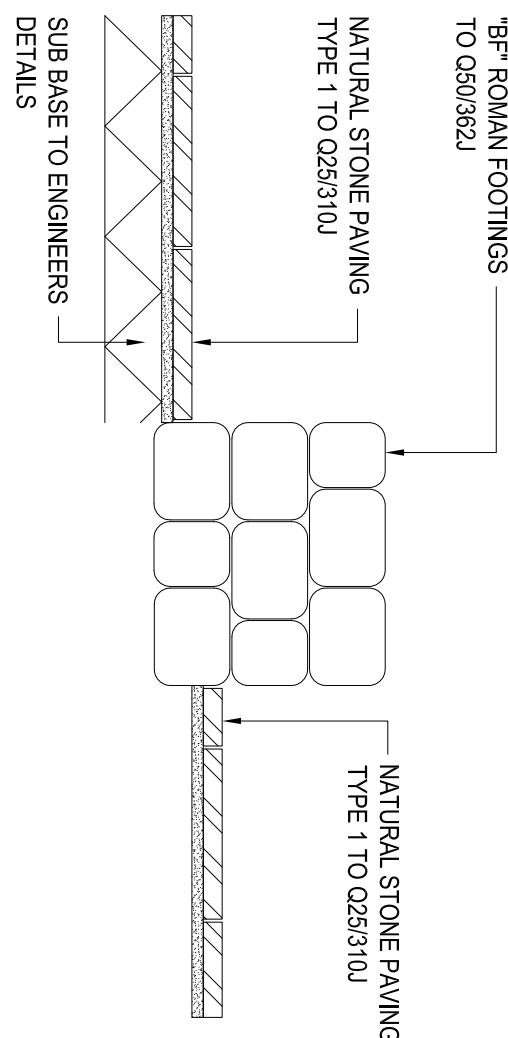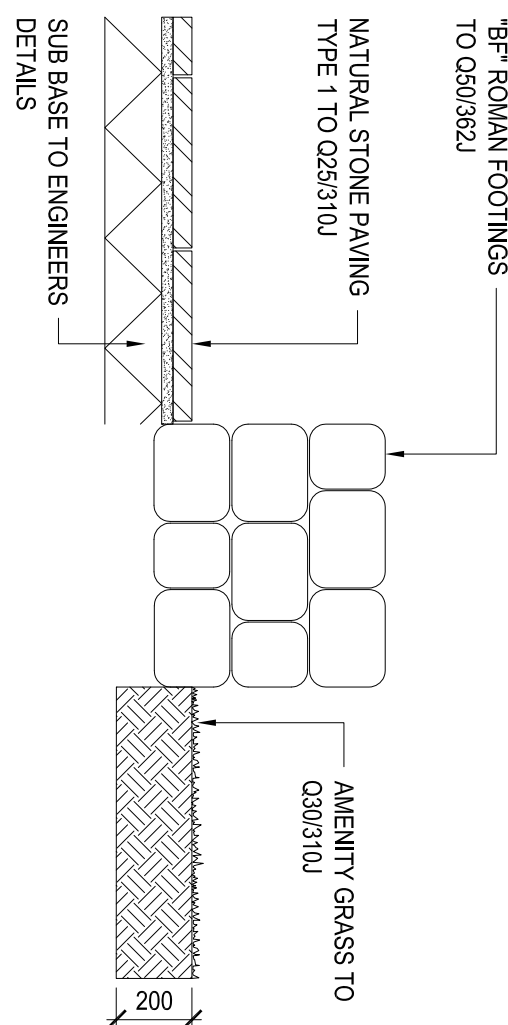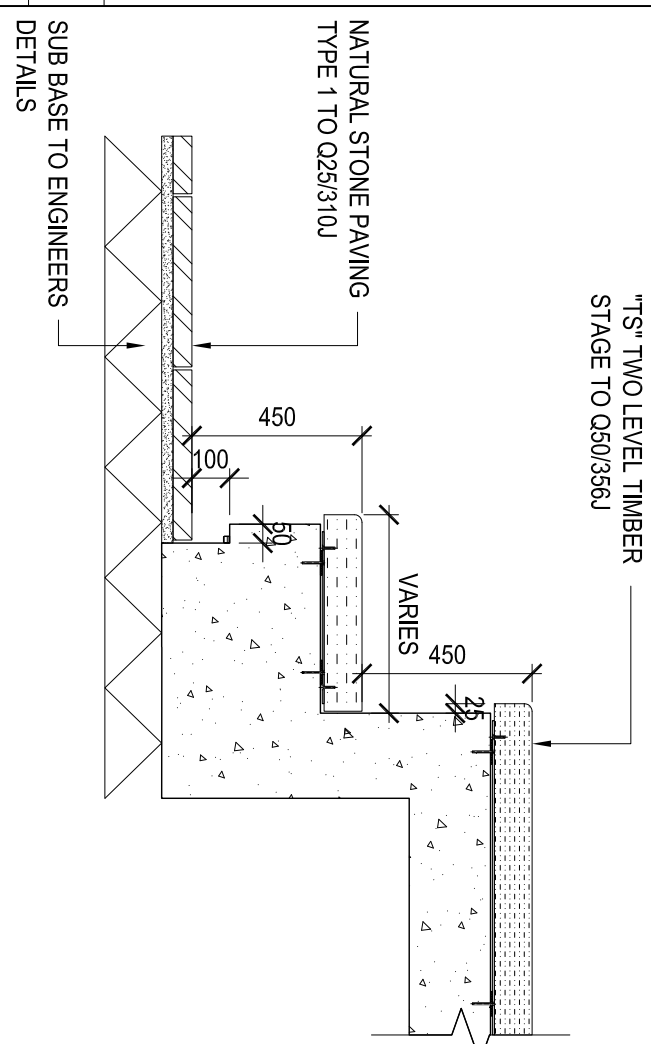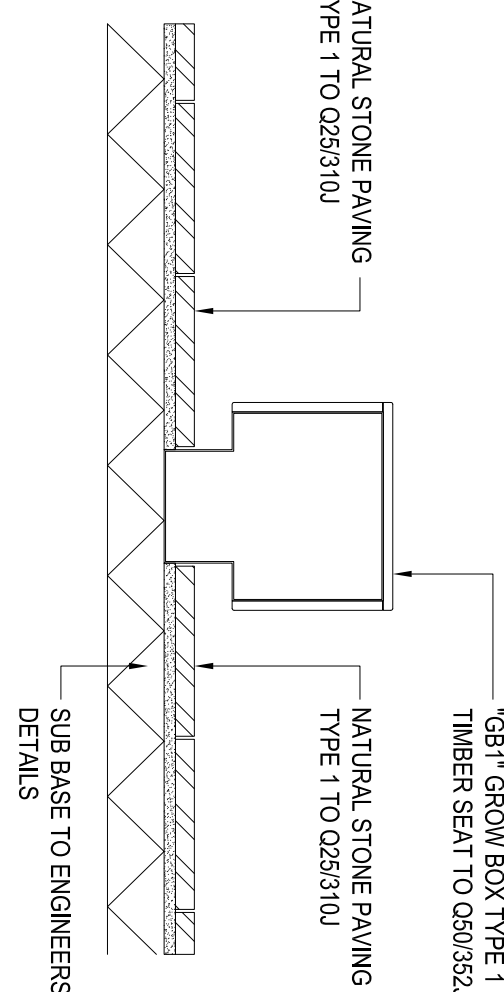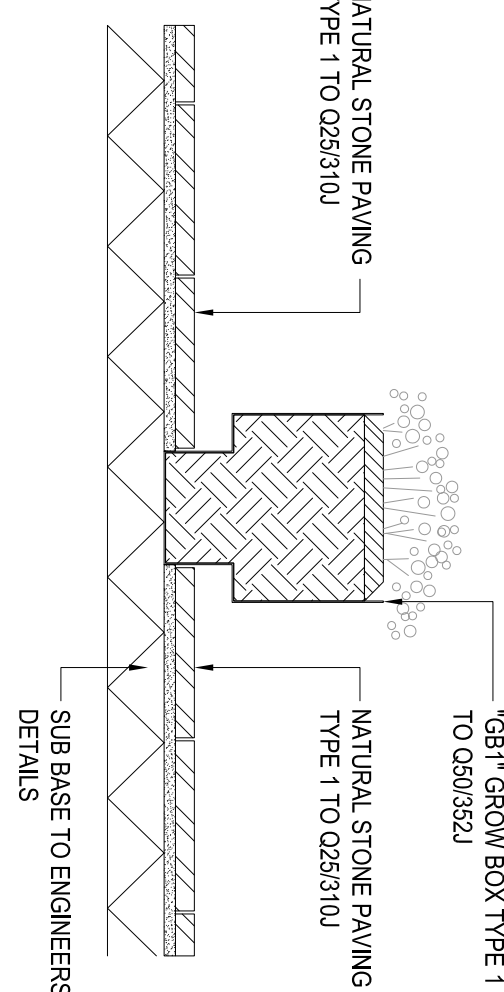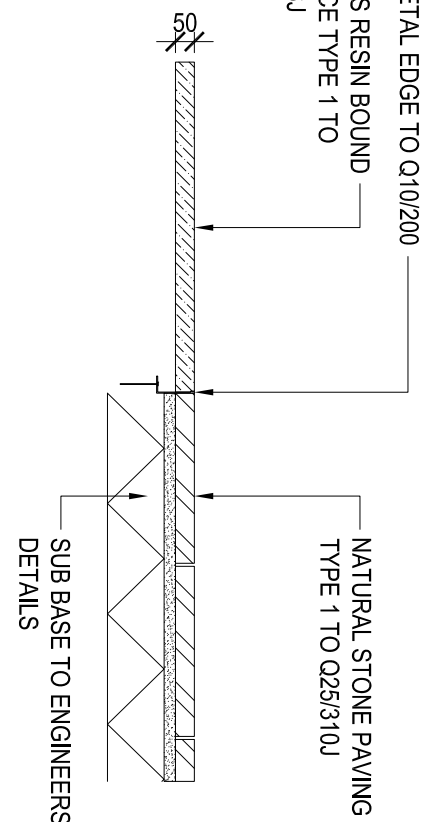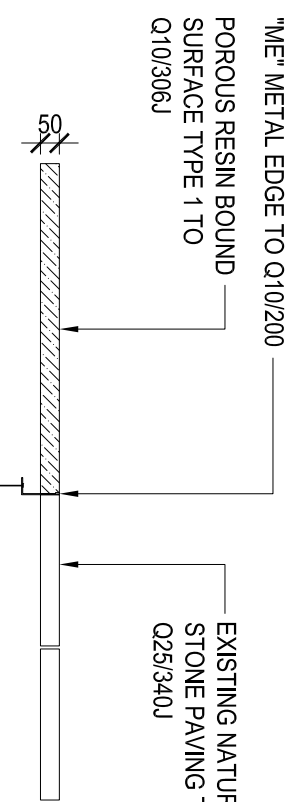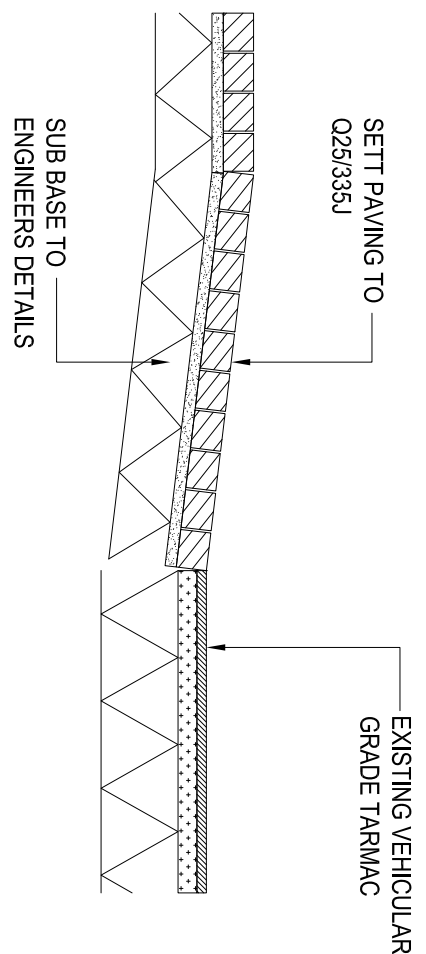

DETAIL 19

DETAIL 20

DETAIL 21

DETAIL 22

DETAIL 23

DETAIL 24

DETAIL 25

DETAIL 26

DETAIL 27

DETAIL 28

DETAIL 29

DETAIL 30

11 Duce Street
P.O. Box 85, Piccadilly Basin
Manchester M60 3JA
United Kingdom
T +44 (0)161 828 2200
F +44 (0)161 828 2235
www.bdp.com

BDP

CASTLEFIELD
FORUM
www.ourcastlefield.co.uk

PRODUCT TITLE
ROMAN GARDENS
CASTLEFIELD, MANCHESTER

DATE	JULY '16
SCALE	@A1 1:20
SHEET NO.	(9)-L017
PROJECT NAME	P2006915
DRAWN BY	-