



EXISTING GA ELEVATION - GREEN STRIP

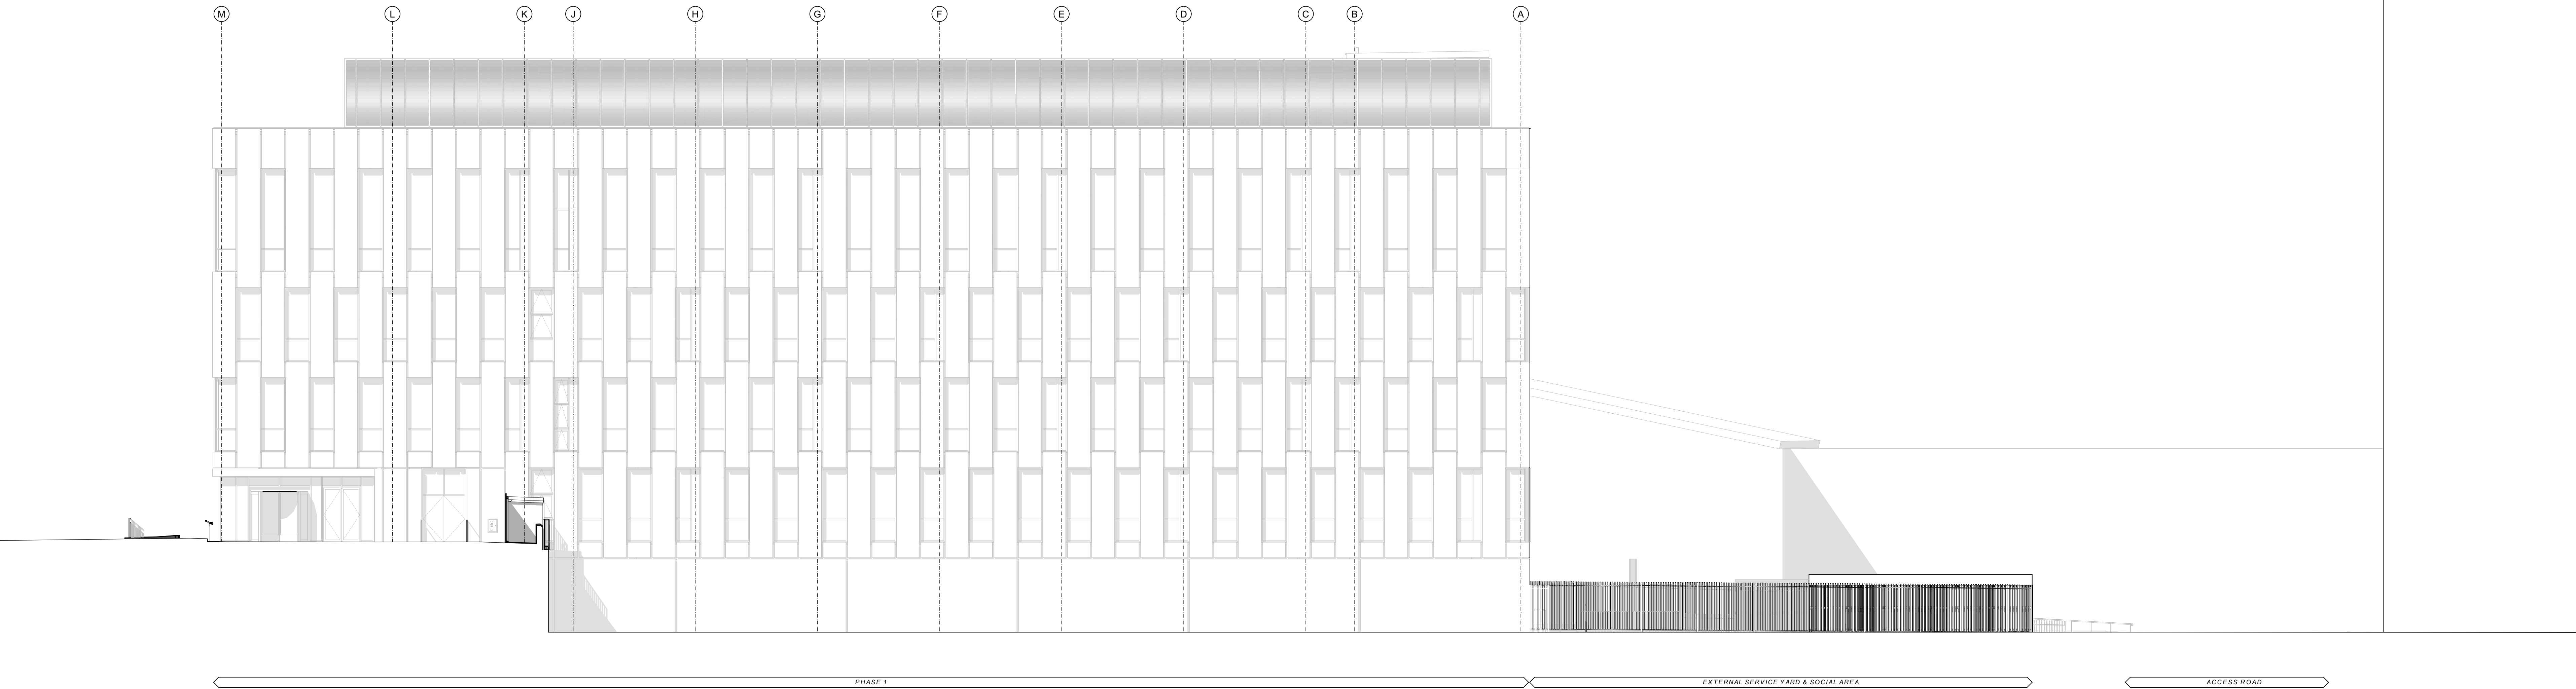

Key Plan

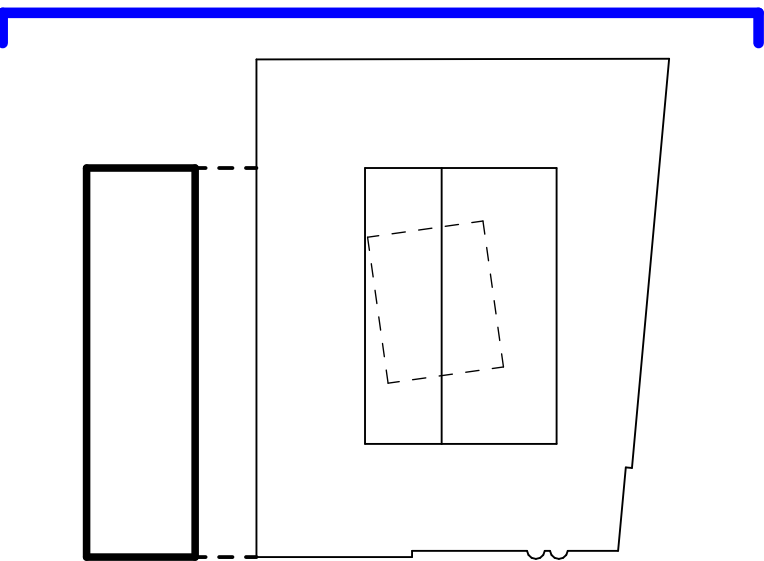

This document is © Bond Bryan Architects Ltd & © SimpsonHaugh and Planners. It is issued ASK. Drawing measurements shall not be obtained by scaling. Verify all dimensions prior to construction. Immediately report any discrepancies on this document to the Originator. This document shall be read in conjunction with associated models, specifications and related consultancy documents.

North

Notes

P03	Issued for Planning	TP	RM	15.02.23
P02	Draft Issue for Planning	TP	RM	31.01.23
P01	First Issue - Stage 3 Submission	TP	RM	18.11.22
rev	description	drawn	checked	date

B BOND BRYAN

The Church Studio Springvale Road Sheffield S10 1LP
t 0114 266 2040
e TMC-City@bondbryan.co.uk
w www.bondbryan.co.uk

simpsonhaugh

Riverside 4 Commercial Street Manchester M15 4RQ
t 0161 835 2345
e mail@simpsonhaugh.com
w www.simpsonhaugh.com

City Centre Phase 2
City Centre Site
-

The Manchester College



EXISTING GA ELEVATION (EAST) Greenstrip					
project	originator	volume	level	type	role number
CCPH2 - BBA - ZZ - XX - DR - A - 3101					
Originator project ref		Purpose of Issue:			
21187		DESIGN			
scale(s)		status : S2			
1:125		SUITABLE FOR INFORMATION			
original paper size		revision : P03			
A0		PRELIMINARY			