



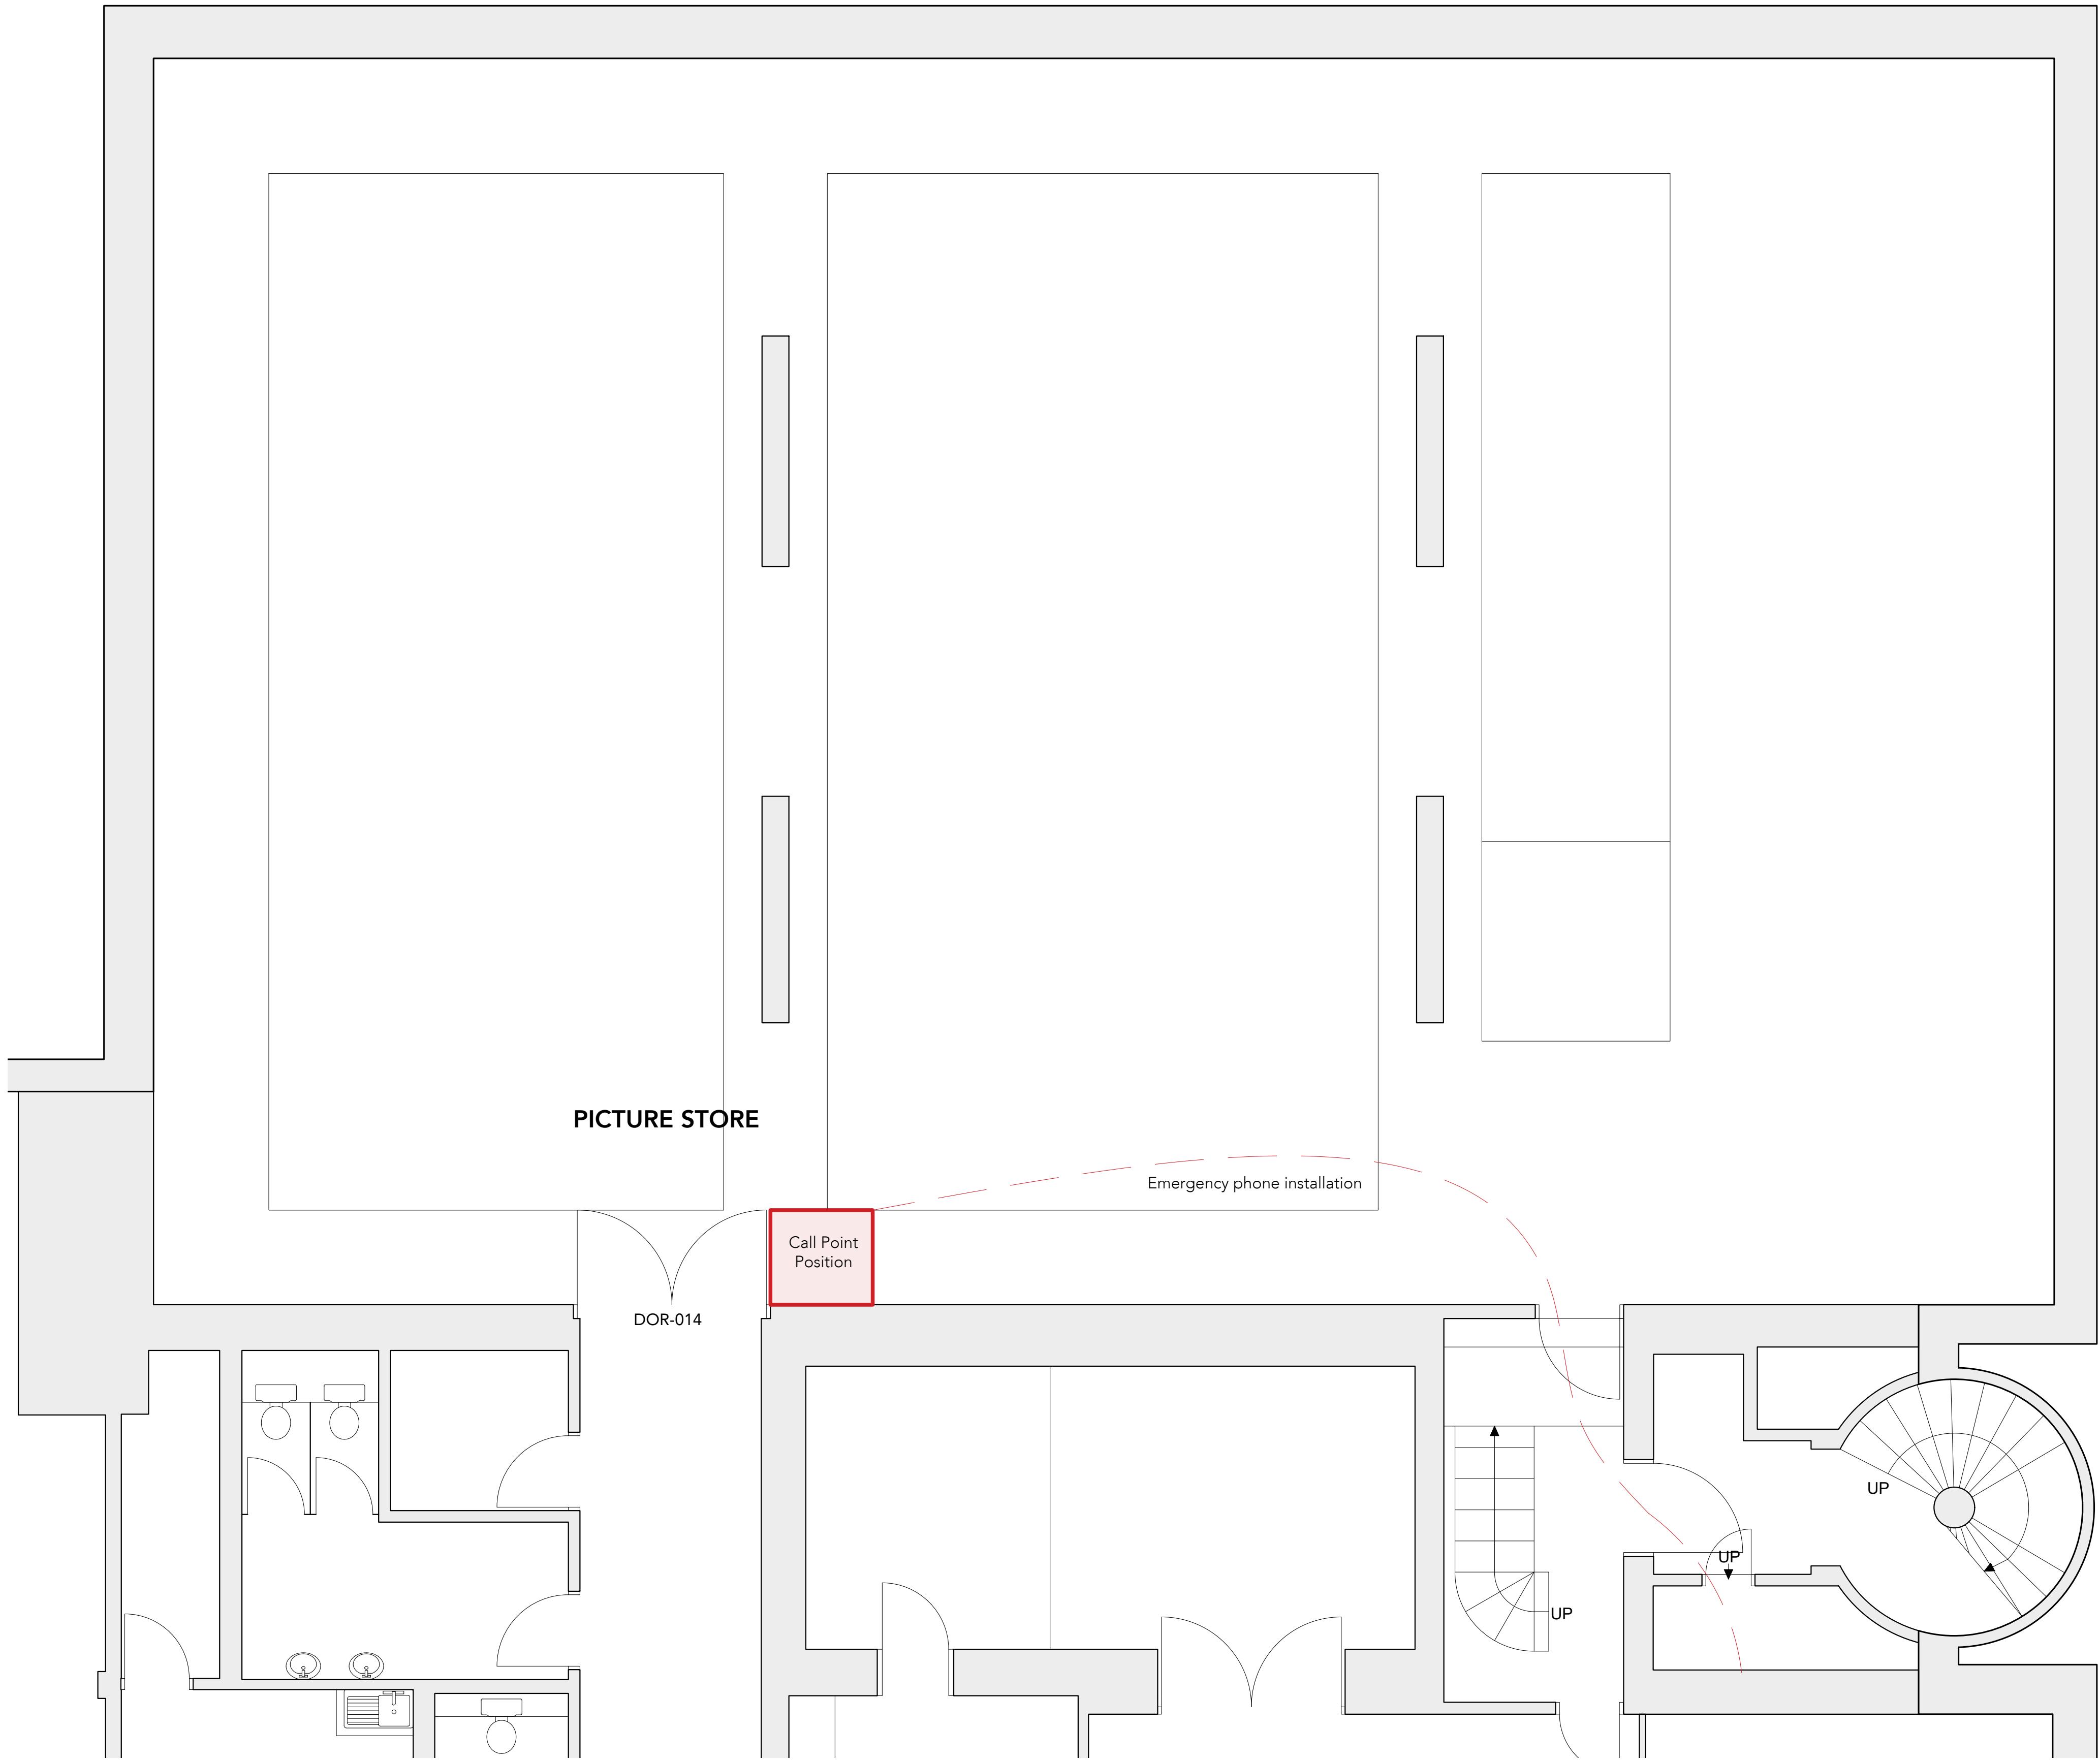


BASEMENT LEVEL 2 - PICTURE STORE
1:50



Note:
Do not scale from this drawing.
Dimensions are to be checked on site.
If in doubt please ask.

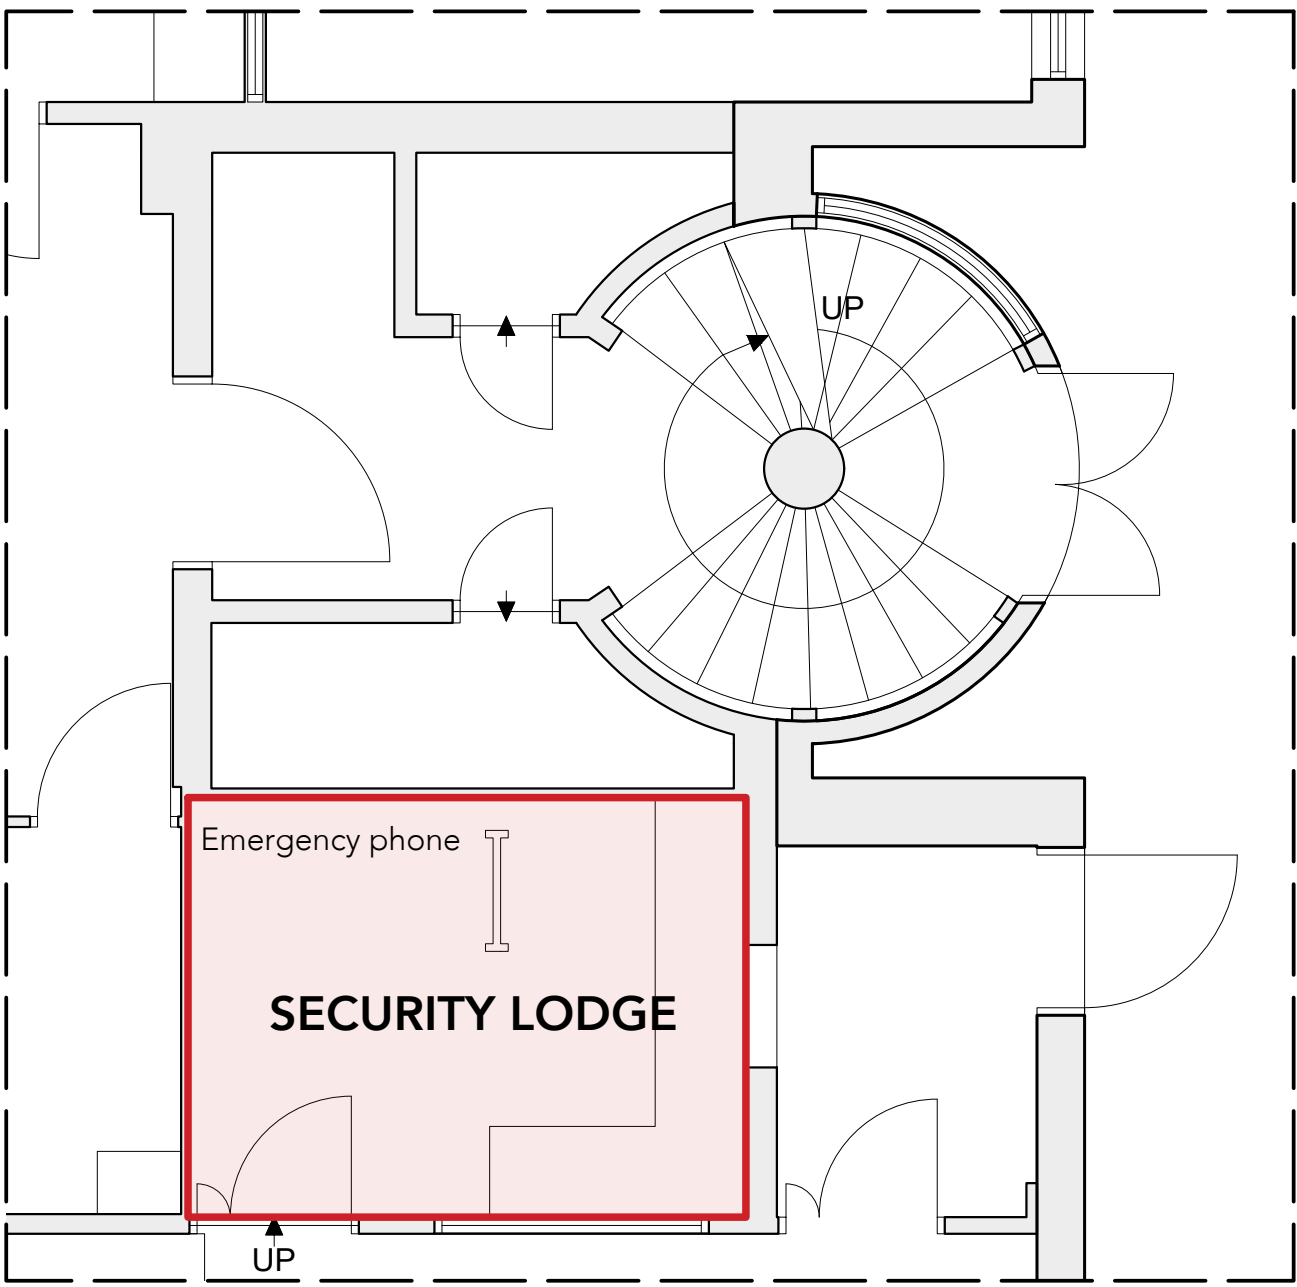

PARTIAL GF PLAN
1:50

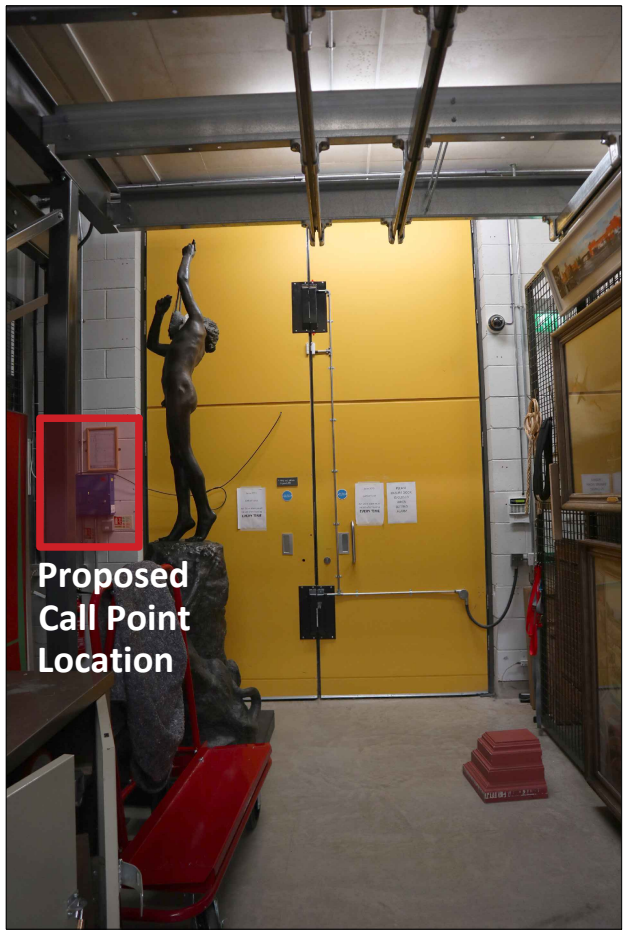

DOR-014
Photo

A 16/12/22 Preliminary issue

Rev Date/Intls Details

© The moral rights of the author are hereby asserted.
This drawing and design is the sole property of Buttress Ltd and must not be reproduced without permission.
Buttress Ltd is Registered in England and Wales: 336372.



Buttress

41 Bengal St
Manchester
M4 6AF

T 0161 236 3303
E contact@buttress.net
W www.buttress.net

Project Title Manchester Art Gallery
Client Manchester City Council
Location Mosley Street, Manchester

Drawing Title Basement Level 2
Item 12 - Emergency Phone Line Plan

Date 16/12/22 Scale 1:50
Checked NC Orig Paper Size A1

Status Preliminary

Project: Origin: Zone: Level: Type: Disc: Number: Rev:

9518 - BA - B2 - B2 - DR - A - (64)001 - P1