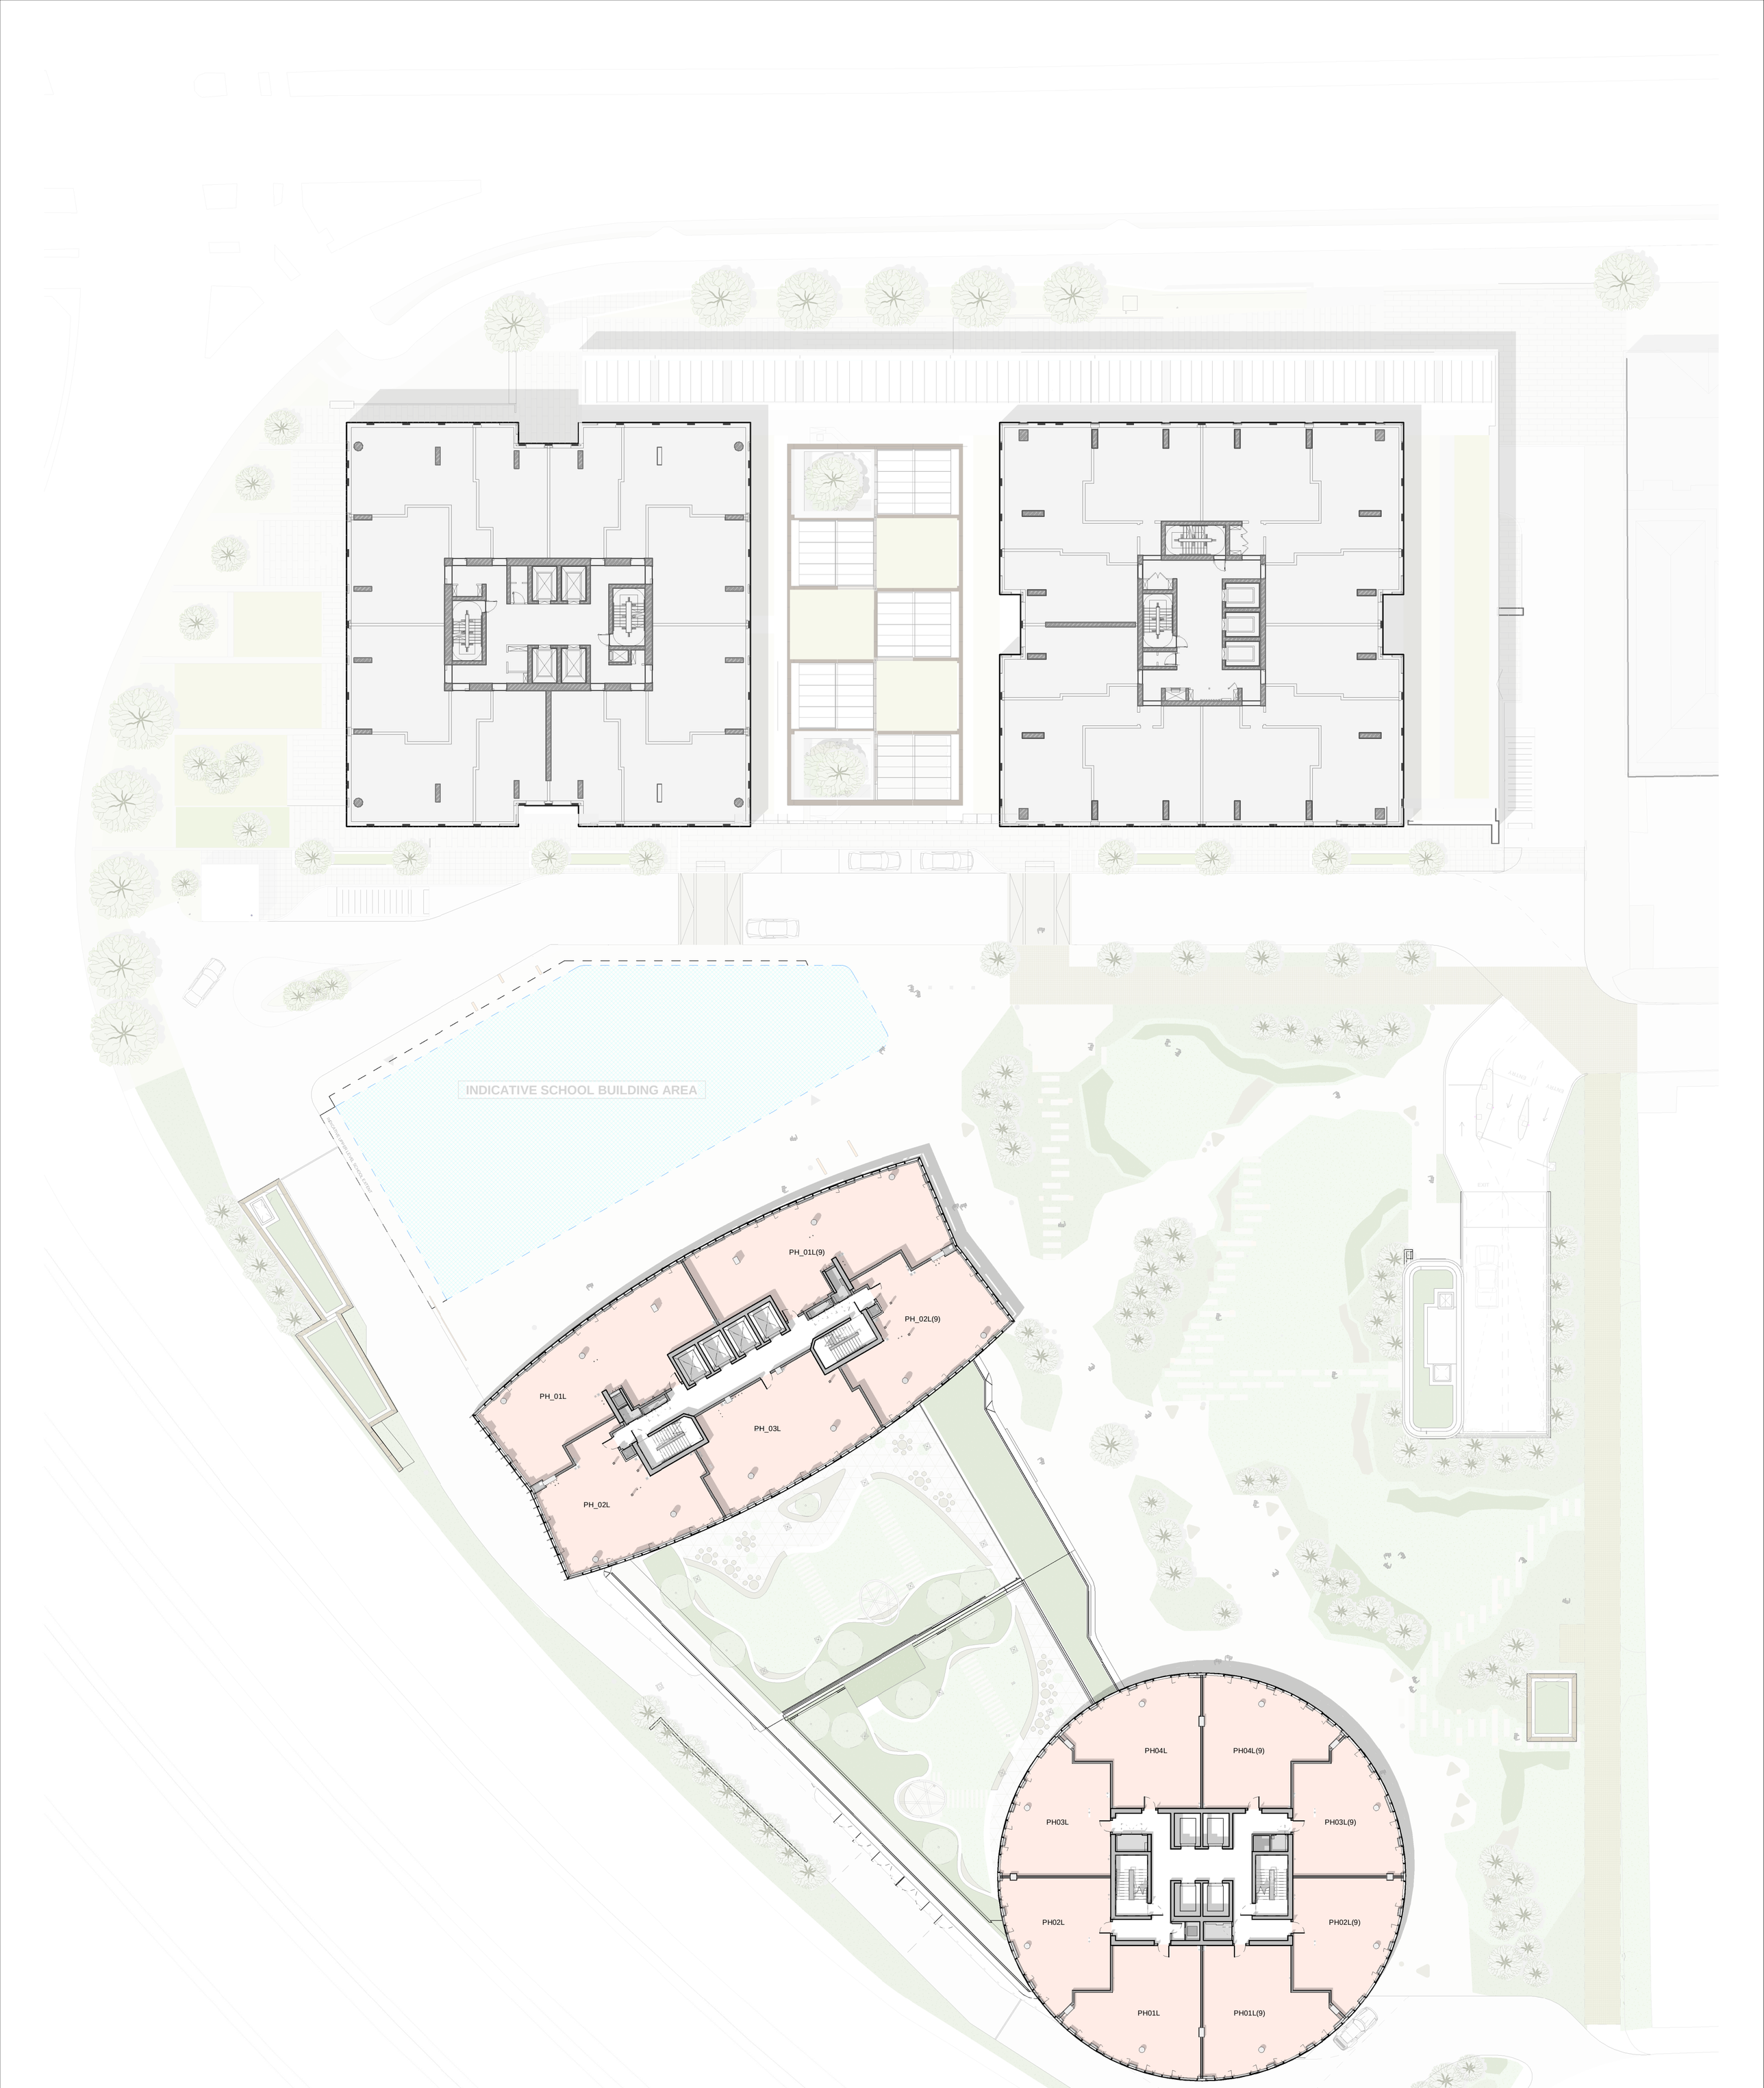


This drawing is copyright
Do not scale off dimensions.

All dimensions to be checked on site by contractor.

Contractor to report any dimensional discrepancies, errors or omissions prior to commencing on site.

Rev	Date	Description
P01	31-01-2020	Planning Issue
P02	08-06 2020	Public Car Park Ramp/Entrance Arrangement Updated
P03	05-10-2021	C5 layout amended from four to six units
P04	05-01-2023	C5 layout amended from six to eight units
P05	18-01-2023	Key Plan Updated

Project Title
Crown Street - Phase 2
Crown Street
Manchester

Drawing Title
Zone 1 - GA Plan - Level 49
Penthouse Level

Job No
10292

Scale
1 : 250@ A1

Status
Planning Issue

SHP Drawing Code (Project Zone Originator Uniclass 1.4 Type Location Series)
10292-Z1-SHP-G100-PL-49-B5D801

Revision
P05

simpsonhaugh
Manchester
+44 (0)161 835 2345
London
+44 (0)20 7549 4000

© SimpsonHaugh and Partners 2019