



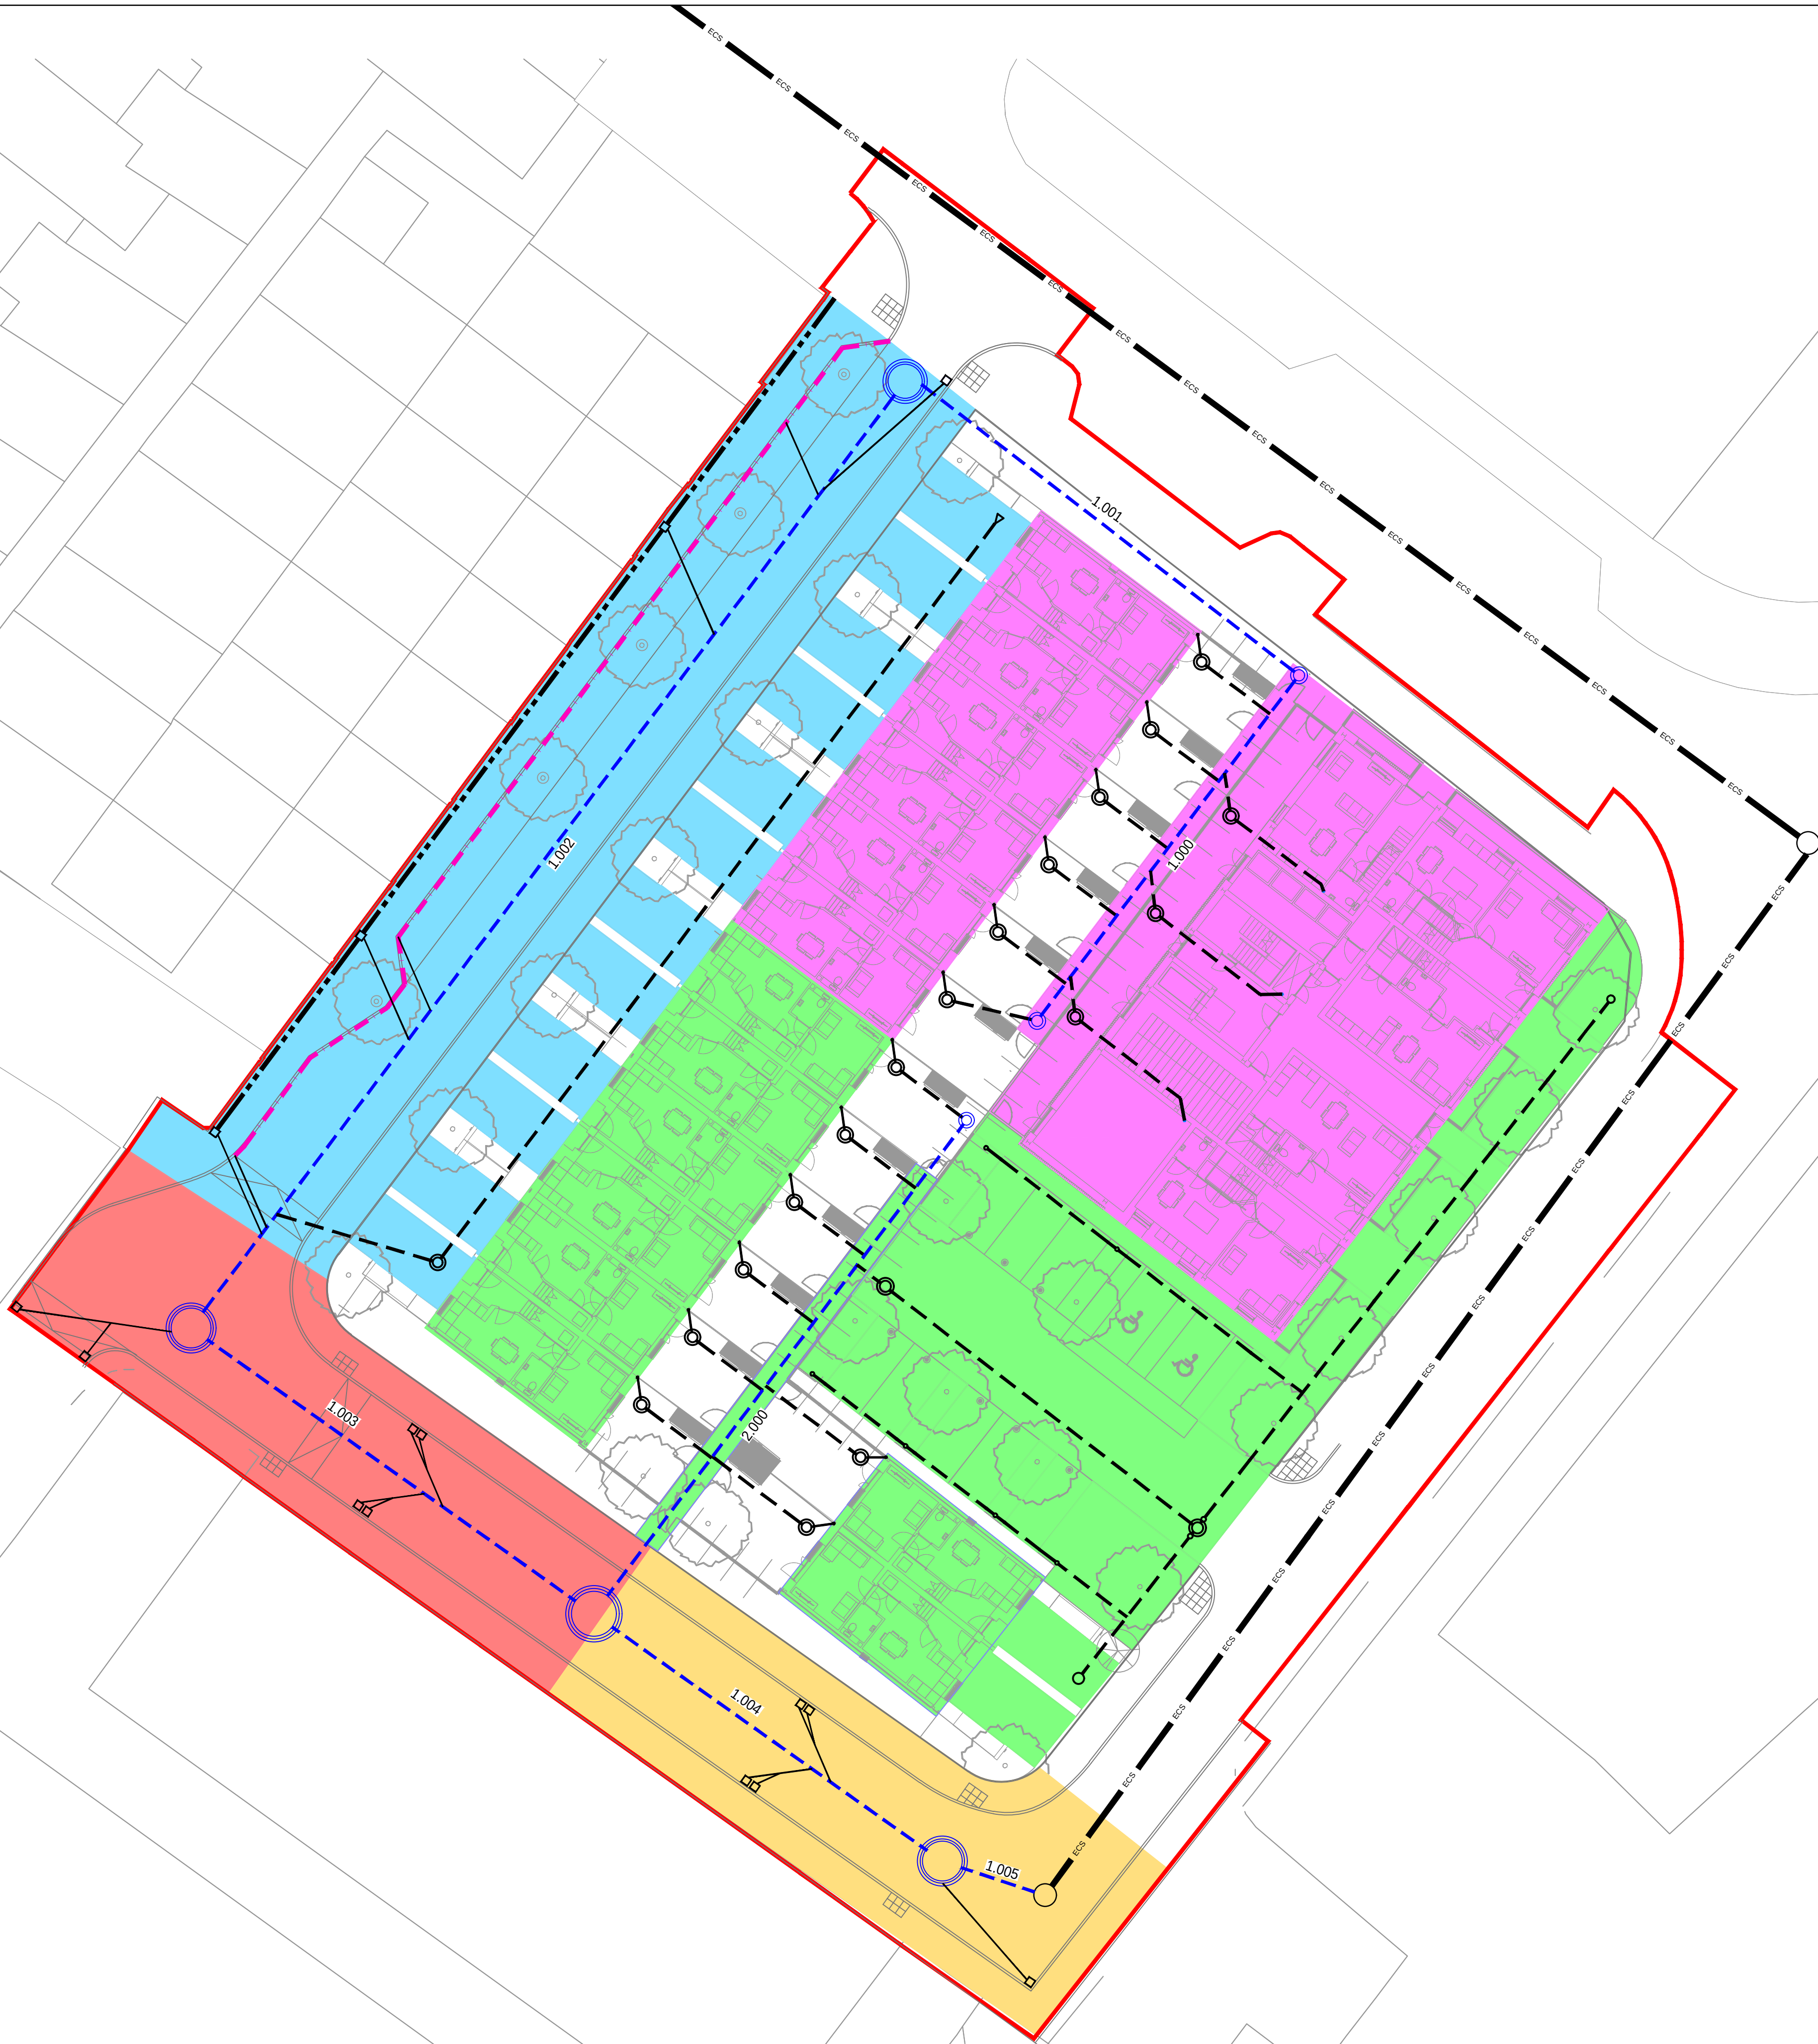

ALL WORK ON PUBLIC SEWERS SUBJECT TO
UNITED UTILITIES APPROVAL

KEY	
	1.000 AREA = 900 m3
	1.002 AREA = 820 m3
	1.003 AREA = 350 m3
	1.004 AREA = 320 m3
	2.000 AREA = 980 m3

08.09.21	P3	SECTION 104 APPROVAL	ZG	CK
10.08.21	P2	COMMENT ISSUE	ZG	CK
19.02.21	P1	STAGE 2 DRAFT	ZG	CK
Date	Rev	Description	Drawn	Chkd

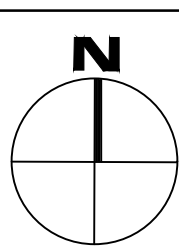

Civic Engineers

MANCHESTER
LONDON
LEEDS
GLASGOW

Carver's Warehouse, 77 Dale Street, Manchester, M1 2HS. Tel: 0161 228 6761
Riverside Wharf, 20 Mill Street, London EC3A 3AH. Tel: 020 7293 2977
Tower Works, 14th St, Leeds LS1 5DG. Tel: 0113 2025 120
Graham Chambers, 45 West Nile St, Glasgow, G1 2PT. Tel: 0141 570 1829

www.civicingineers.com

Project COLLYHURST SOUTH MANCHESTER					
Title PROPOSED CATCHMENT PLAN					
Status APPROVAL					
Project Number 1226-05	Scale @ A1 1:200	Date Created 19.02.21	Drawn ZG	Checked CK	Suitability -
Drawing Number 1226-05-CIV-XX-XX-DR-D-3002					Revision P3