

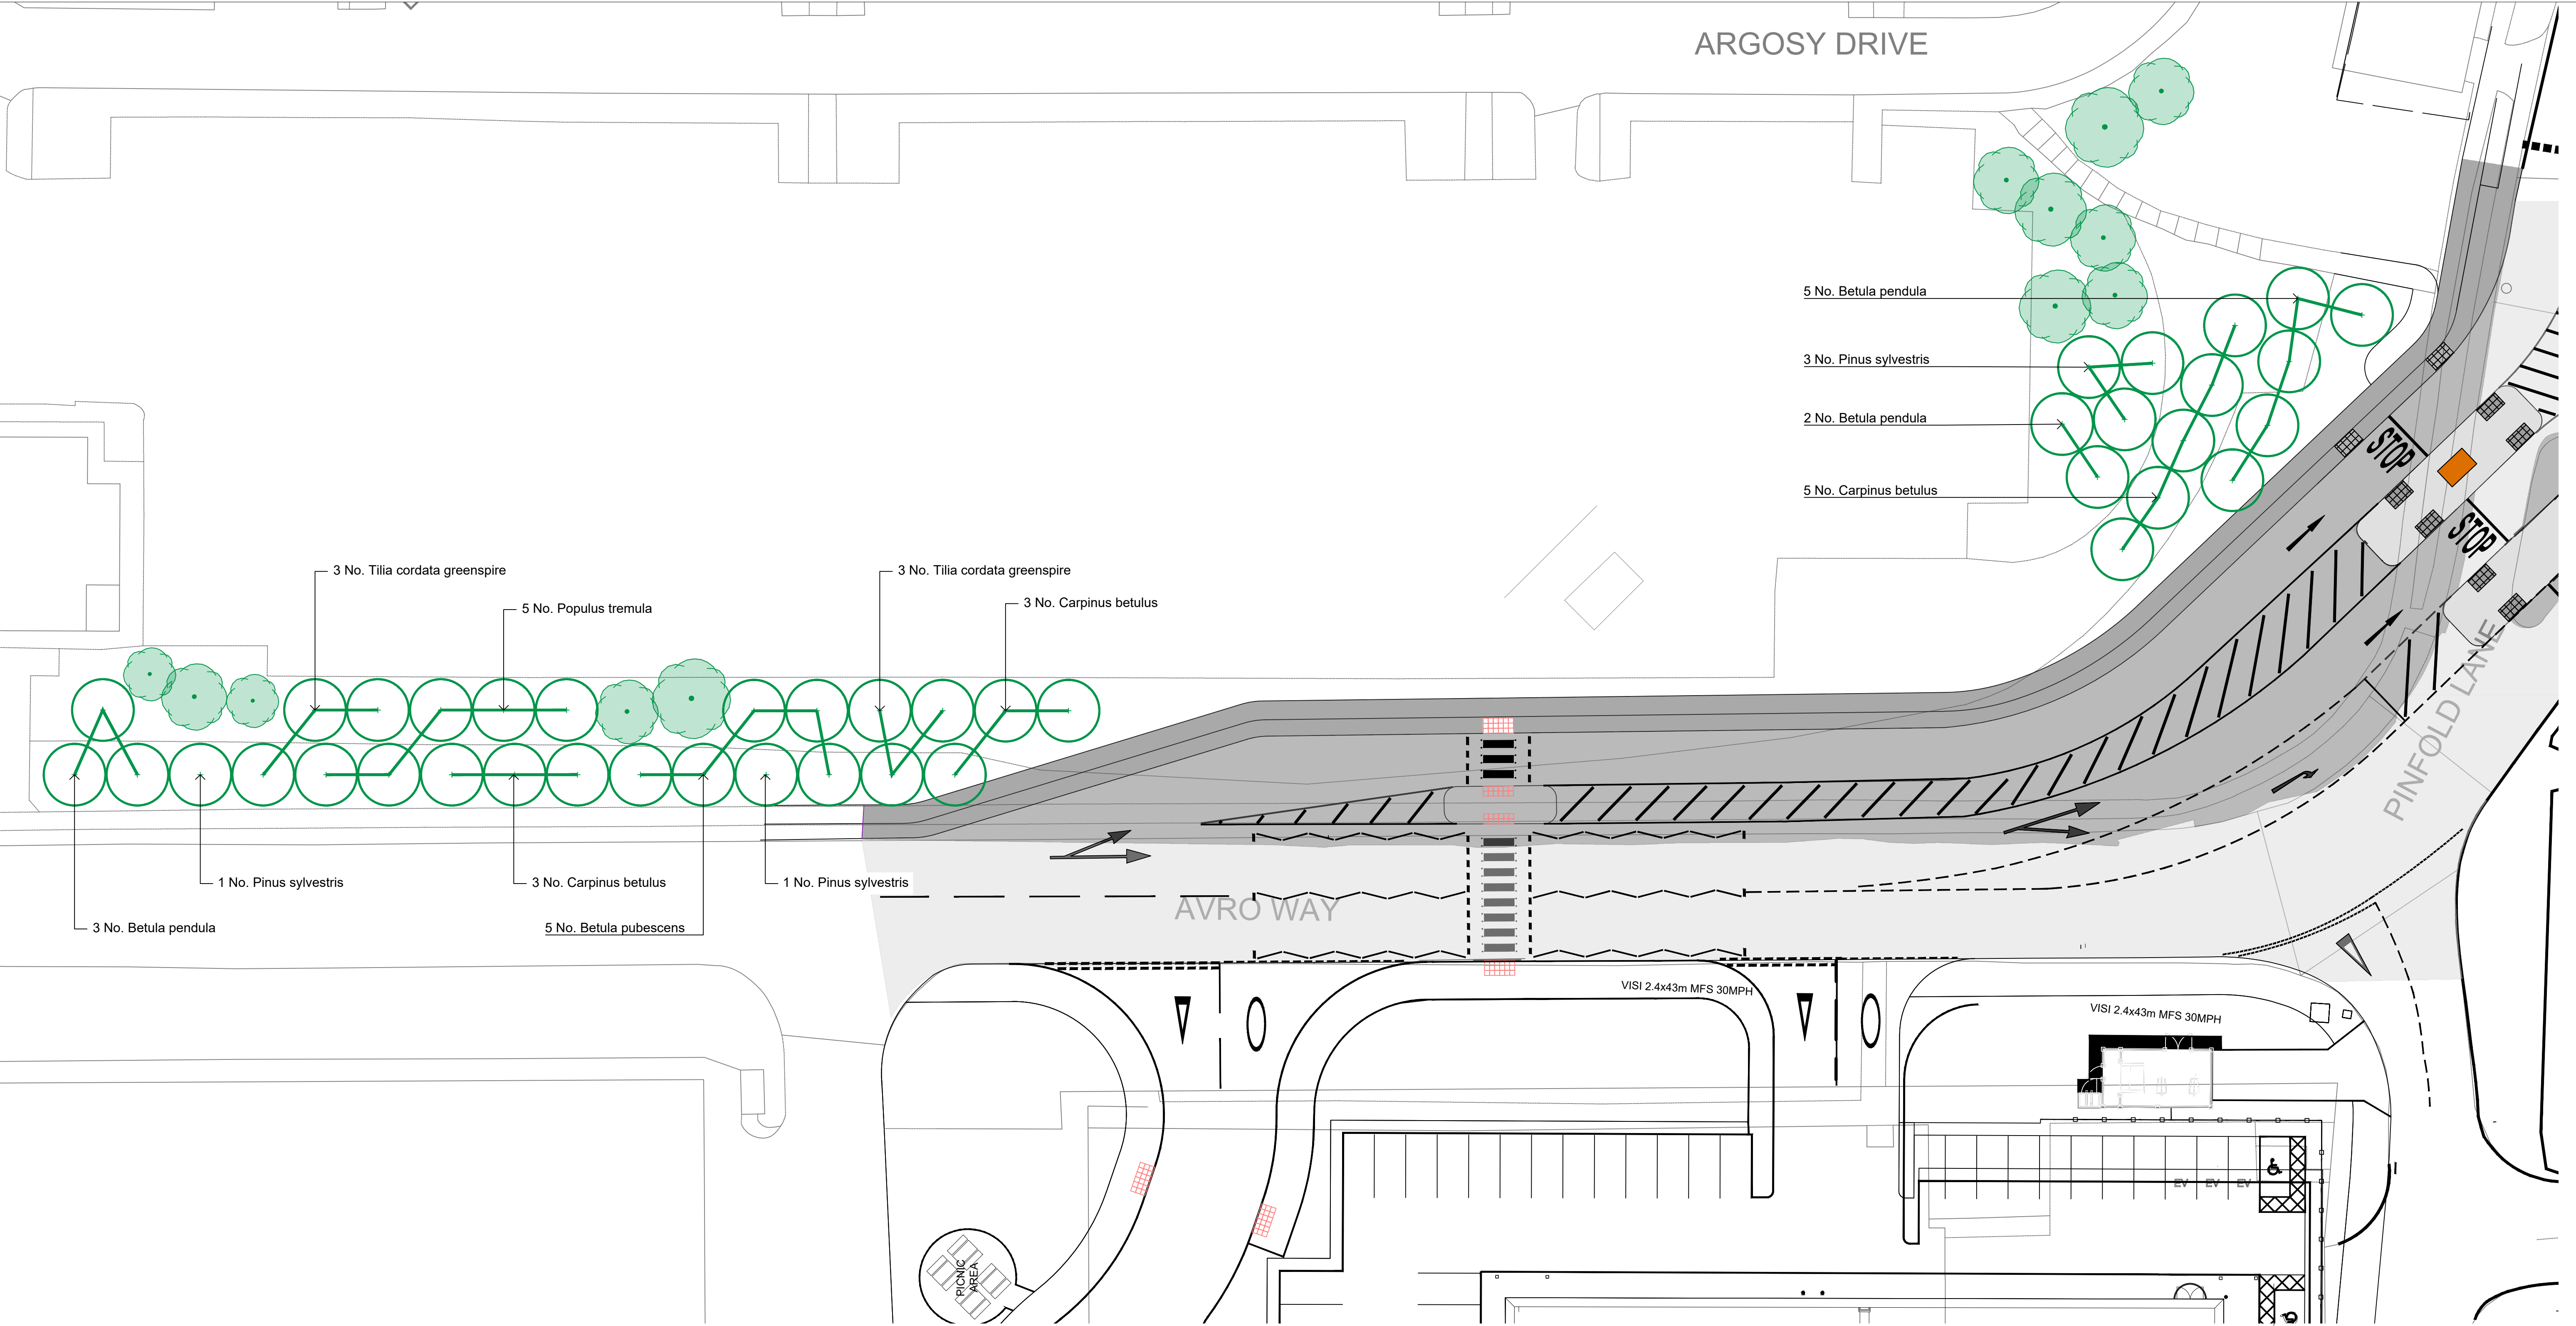


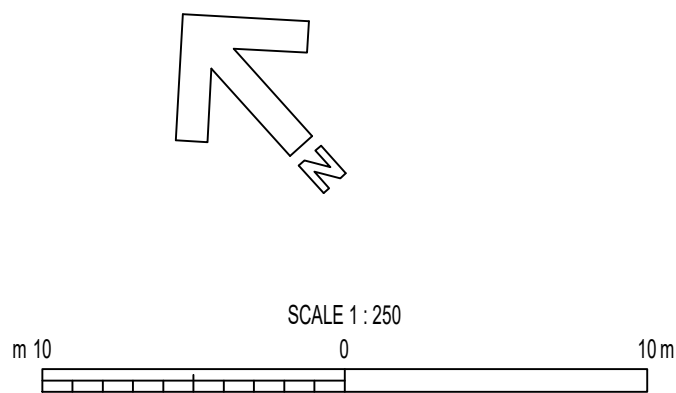

PLANTING SCHEDULE:

1.0 TREES						
REF.	SPECIES.	NUMBER	GIRTH cm	SIZE Cm	TYPE	NOTE
1.1	Tilia cordata Greenspire.	6	16-18	NA	AP - RB	Underground guyed / Greentech Treegator Watering Bag system / Mona Watering System.
1.2	Betula pendula.	10	16-18	NA	AP - RB	Underground guyed / Greentech Treegator Watering Bag system / Mona Watering System.
1.3	Betula pubescens.	5	16-18	NA	AP - RB	Underground guyed / Greentech Treegator Watering Bag system / Mona Watering System.
1.4	Pinus sylvestris.	5	250-275	NA	AP - RB	Underground guyed / Feathered / Greentech Treegator Watering Bag System / Mona Watering System.
1.5	Populus tremula.	5	16-18	NA	AP - RB	Underground guyed / Greentech Treegator Watering Bag system / Mona Watering System.
1.6	Carpinus betulus.	11	16-18	NA	AP - RB	Underground guyed / Greentech Treegator Watering Bag system / Mona Watering System.
		42				
AP - Airpot.						
RB - Rootballed.						
Tree type dependent on time of planting.						

KEY

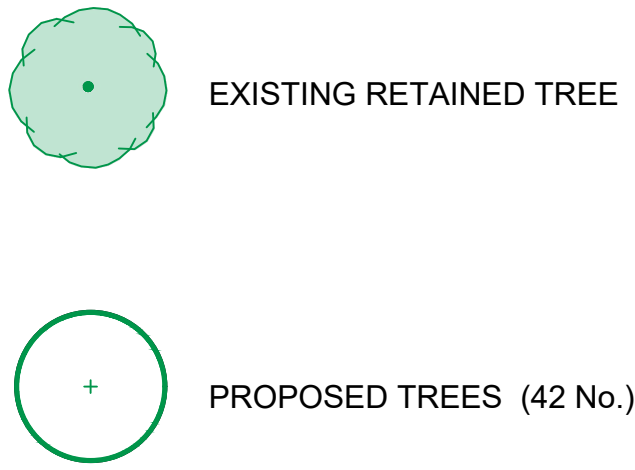

2 Updated Planting schedule 17.04.23

AP

NOTE:

- Do not scale from this drawing.
- All setting out, levels and dimensions to be agreed on site.
- The dimensions of all materials must be checked on site before being laid out.

Project:

MAG Argosy Drive Development
Manchester Airport

Title:

Off Site Tree Planting

AMENITYTREE
ENVIRONMENTAL PLANNING CONSULTANTS
Willow Cottage, School Lane, Burdwardsley, CH3 9NX. 01829 770 075

Status:

Planning

First Issued: MAR 2023

Drawn: AP

Scale: 1:250

Size: A1

Drawing No:

AT.22.1242.204r2