



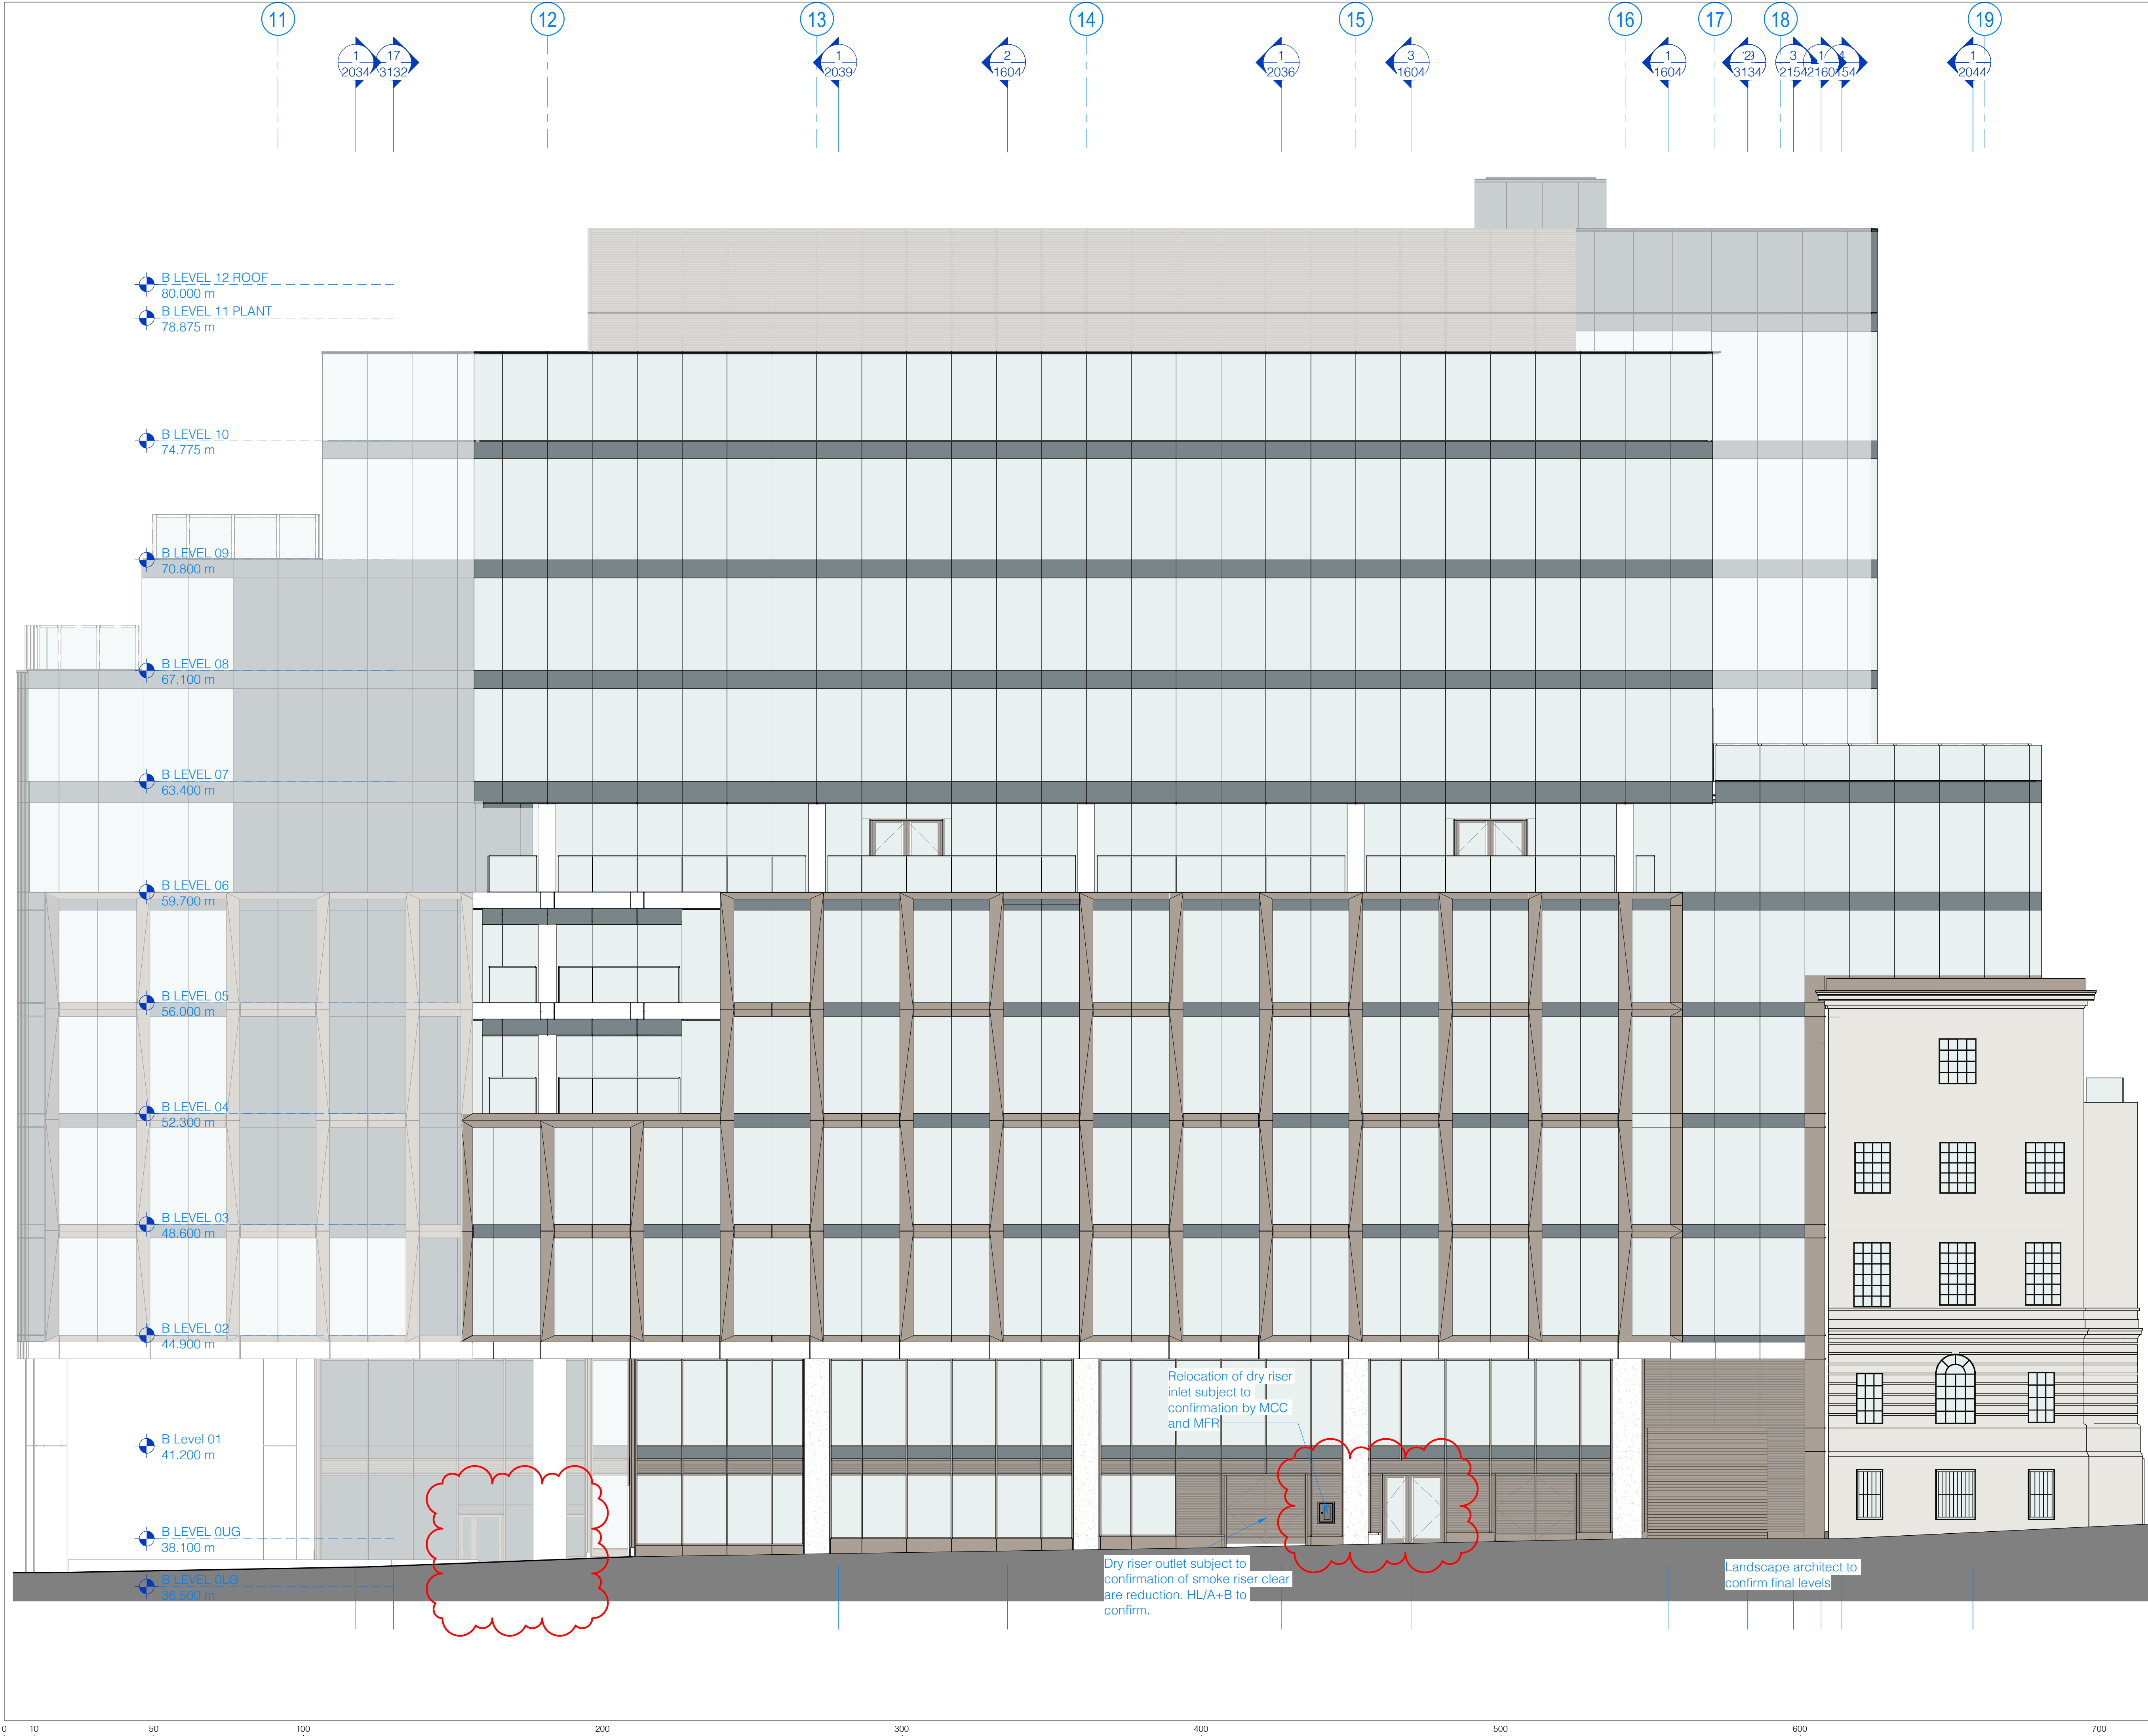

DO NOT SCALE
Work to annotated dimensions only. Read drawings in conjunction with relevant specification, Structural Engineers' and Services Engineers' drawings. Confirm all dimensions before commencement of any work on site or fabrication.

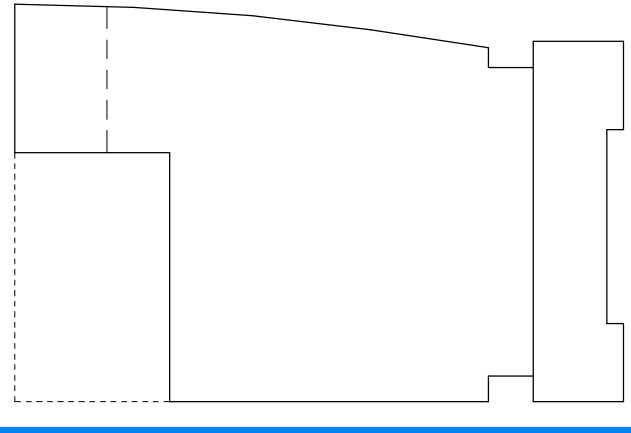

Notes:
Refer to system drawings for spandrel heights

C05	Setting out updated following changes to final exit widths.	2023.01.09
C04	Issued for information following design development.	2022.11.22
C03	Updated Phase 2 connection and glass infills	2022.09.30
C02	Update incorporating Lvl 02 bridge link and glass wall over Police Station	2022.08.10
C01	Team Issue	2022.07.27
P02	Issue for coordination	2022.06.09
P01	Work Stage 3 Issue	2022.04.14
Rev:	Details:	Date:

client:
S.T.M. + BOWMER KIRKLAND
project:
St. Michaels
job number:
0601
status:
STAGE 4

title:
GA Elevation - Bootle St

scale:
1 : 100
@ A1

drawn by:
HOD

drawing number:
2021

drawing number BS protocol:
63068-HOD-ZZ-ZZ-DR-A-2021

current revision date:
2023.01.09

revision:
C05

SGI Studios
1 Kelso Place
Marine Parade M15 4LE
t: +44(0)161 832 9842
e: mail@hodderandpartners.com
w: www.hodderandpartners.com

hodder+partners