



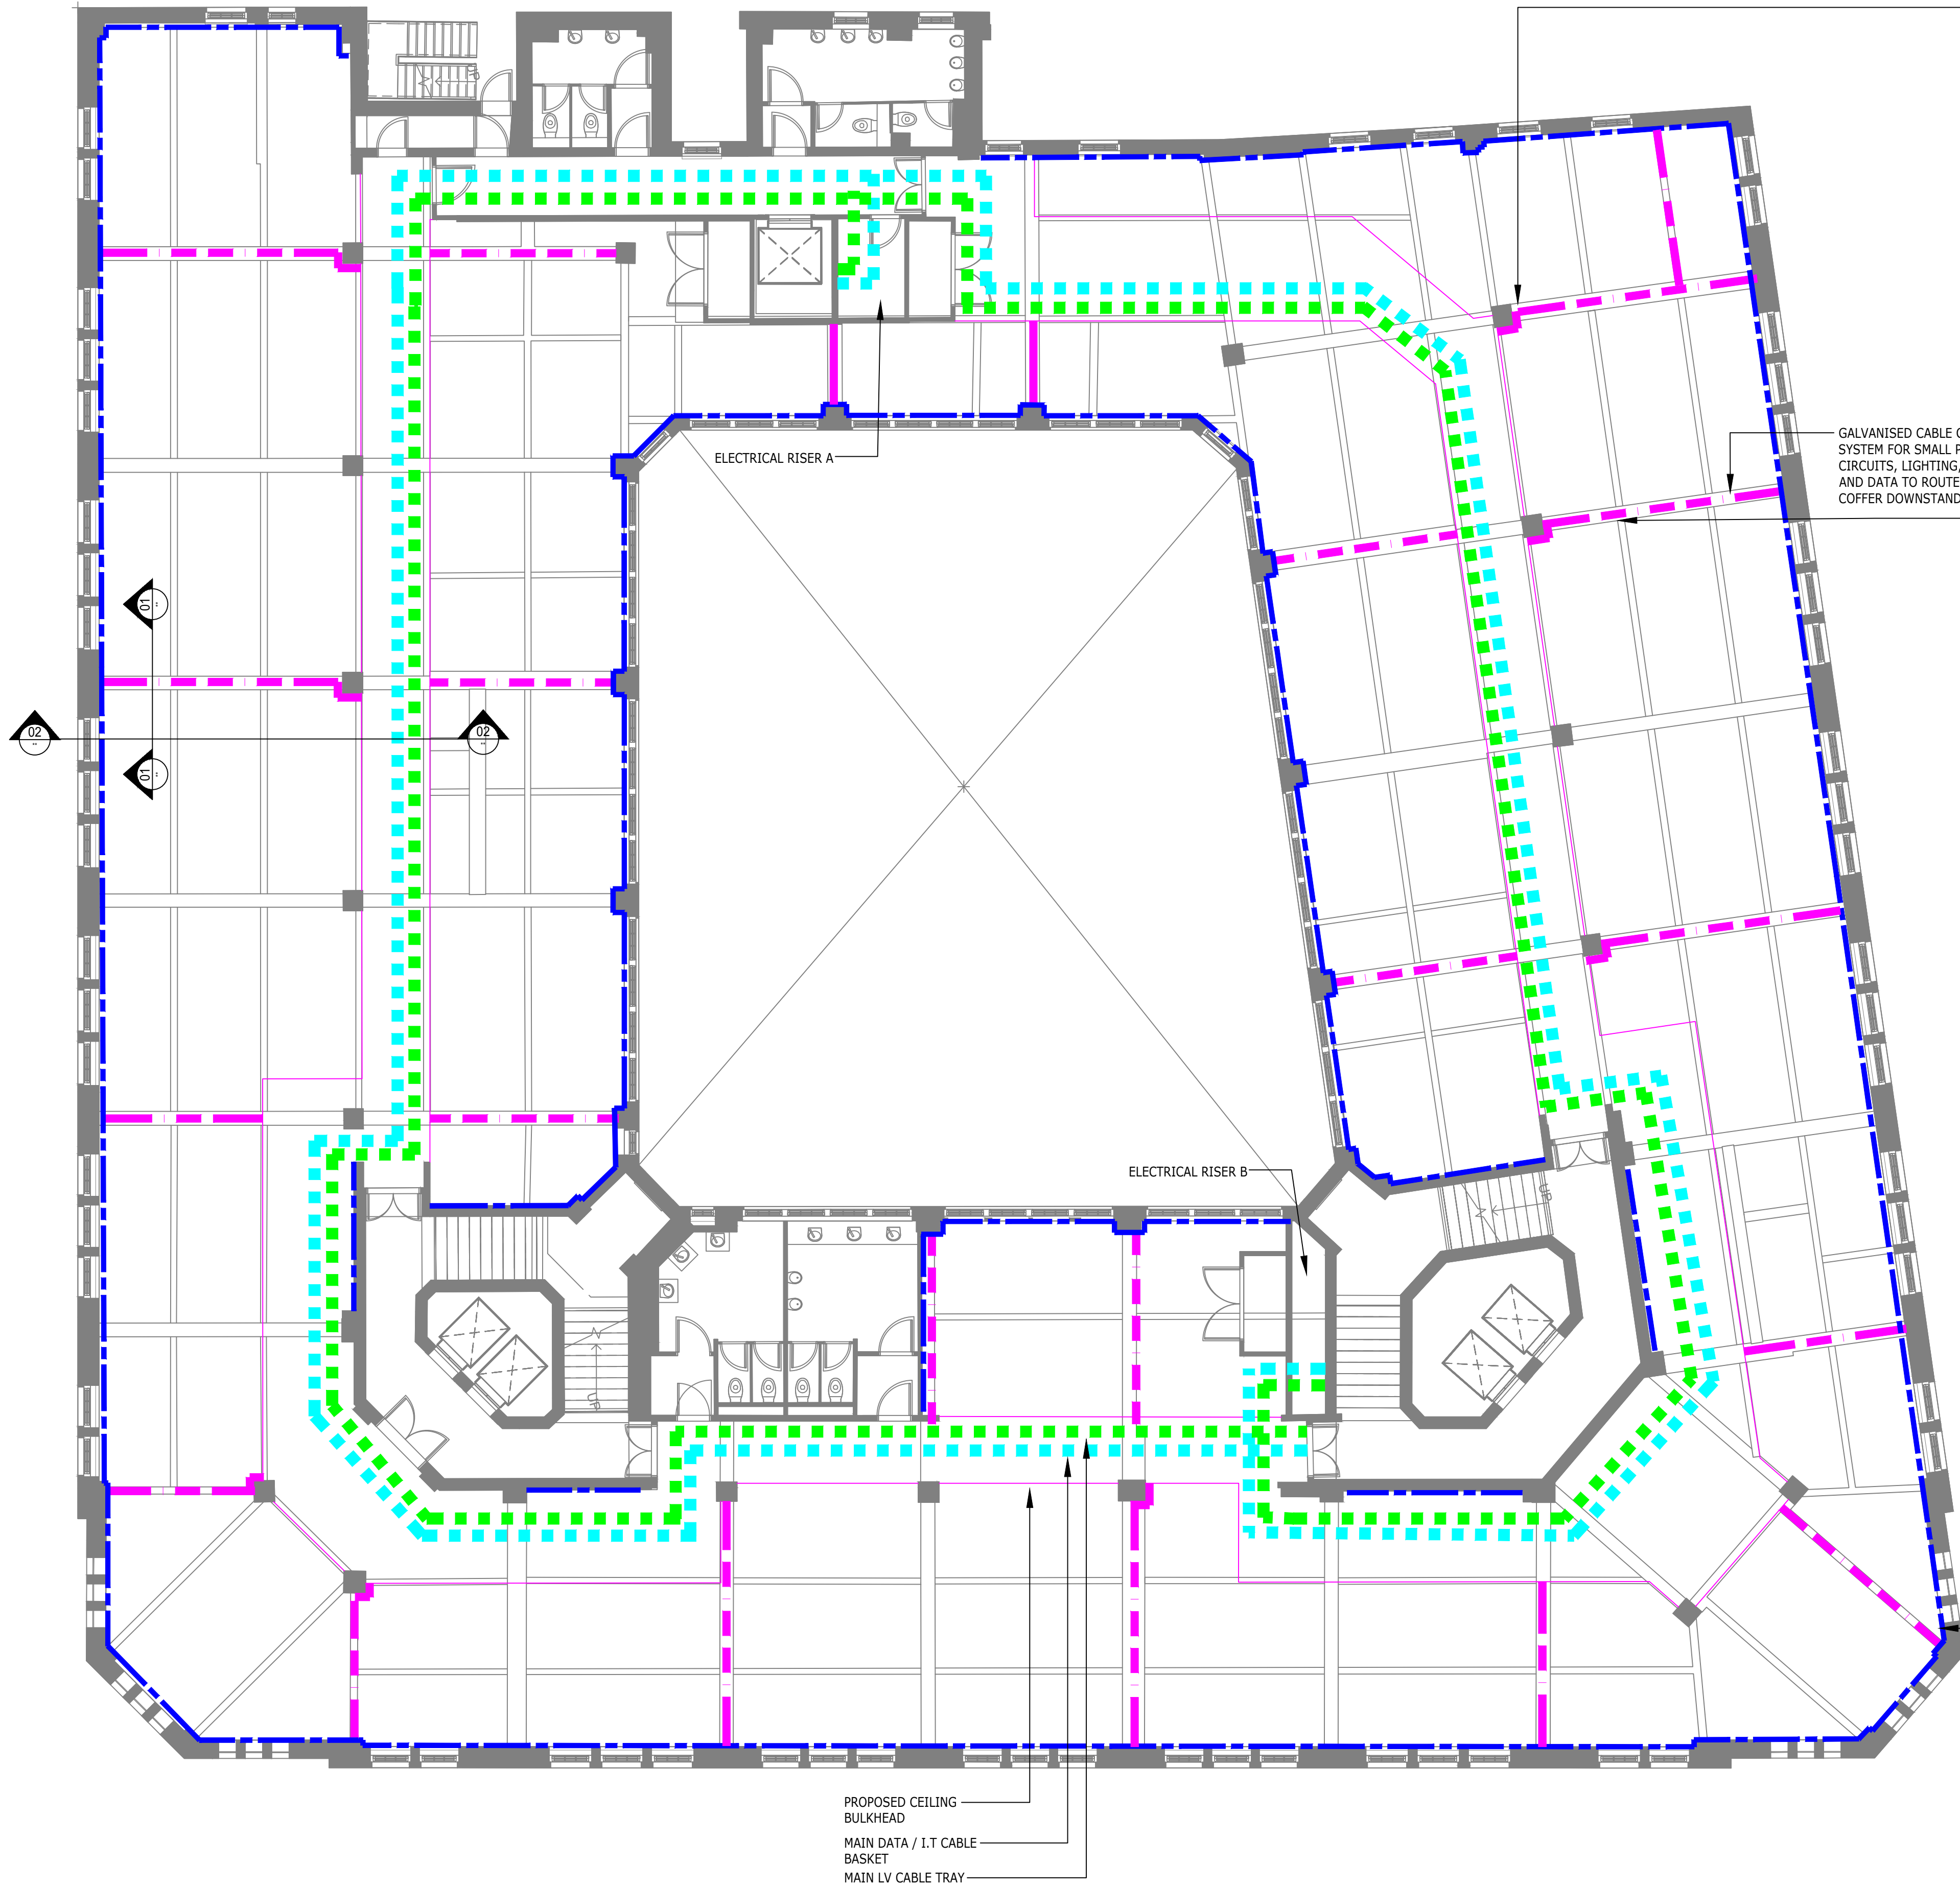


PROPOSED CEILING
BULKHEAD
MAIN DATA / I.T CABLE
BASKET
MAIN LV CABLE TRAY

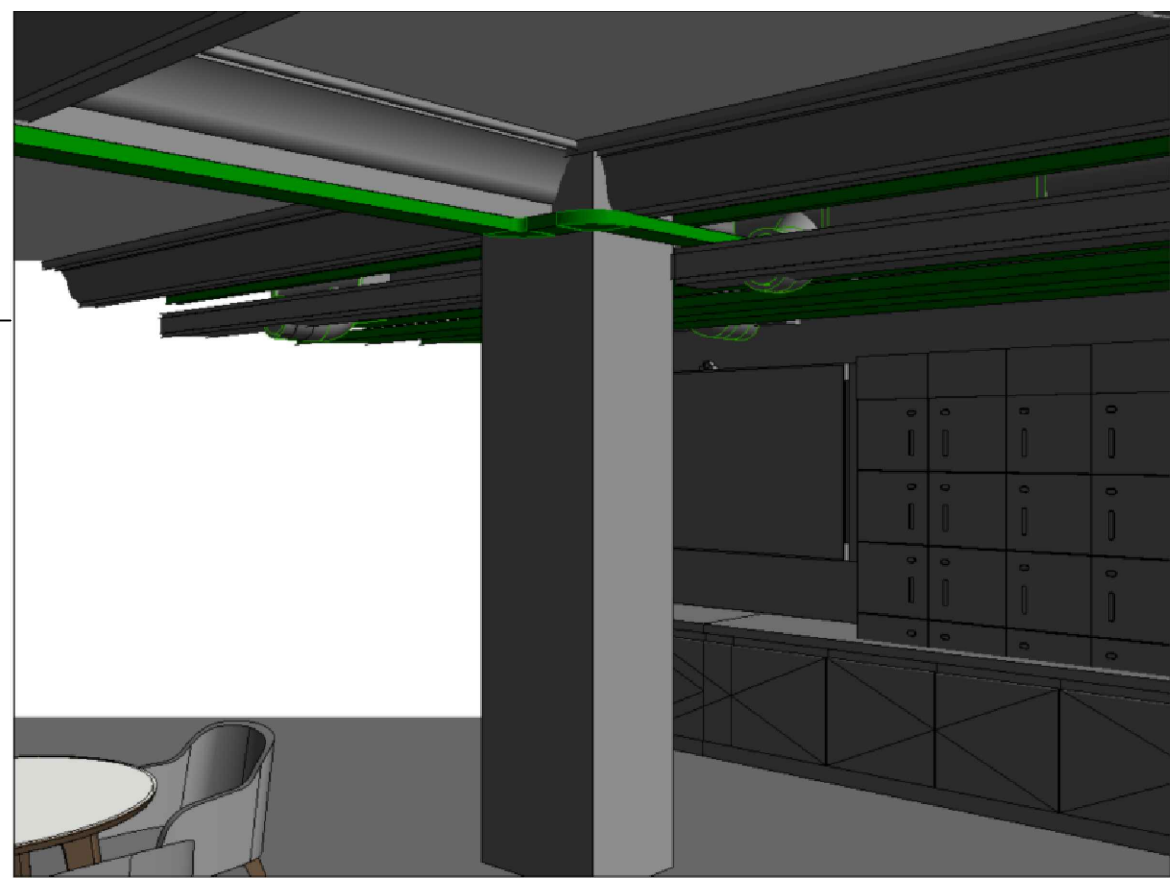

GALVANISED CABLE TRAY CHANNEL TO UNDERSIDE
OF EXPOSED COLUMN / CROSS BEAM DETAIL




GALVANISED CABLE TRAY CHANNEL TO UNDERSIDE
OF EXPOSED COLUMN / CROSS BEAM

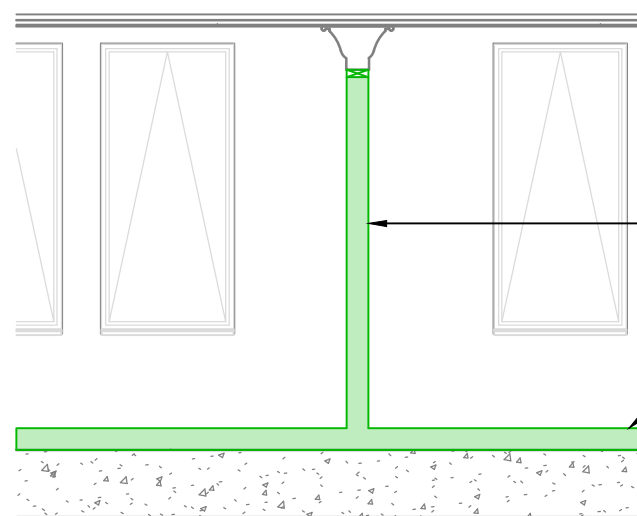


01 SECTION
Indicative Section

N.T.S

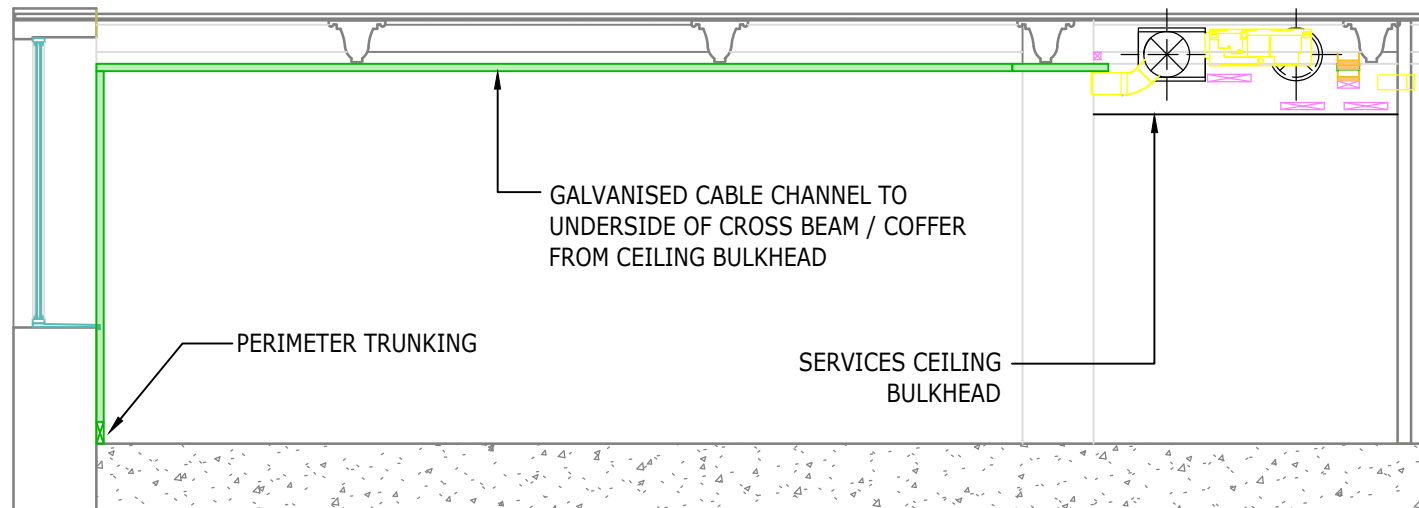


02 SECTION
Indicative Section

N.T.S

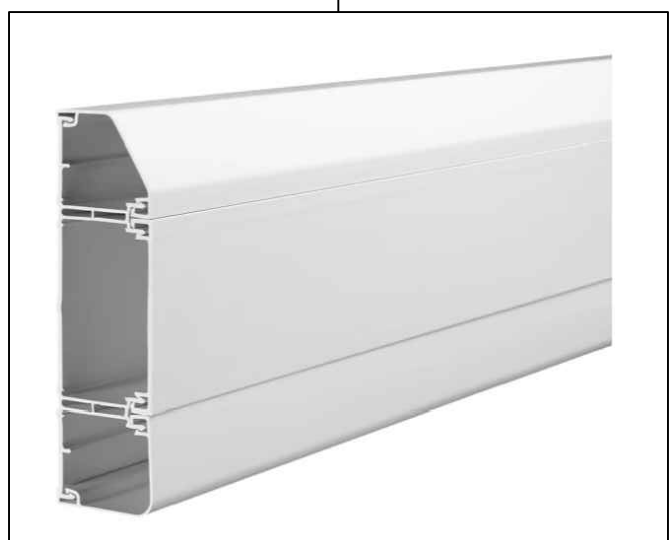

uPVC PERIMTER TRUNKING

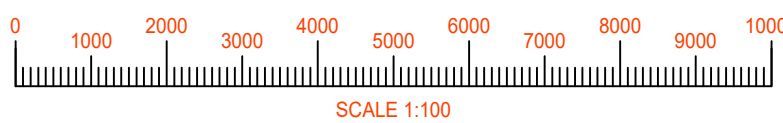

Notes:

1. This drawing is subject to copyright and is not to be reproduced in part or whole without approval.
2. Do not scale this drawing - check all dimensions on site.
3. This drawing shall be read in conjunction with the project specifications and all other contract documentation.
4. All dimensions are in millimetres unless otherwise stated.

LEGEND

- MAIN LV CABLE TRAY ROUTE WITHIN CEILING BULKHEAD
- MAIN DATA / I.T CABLE BASKET ROUTE WITHIN CEILING BULKHEAD
- SECONDARY GALVANISED CABLE TRAY CHANNEL FIXED TO UNDERSIDE OF COFFERED CEILING CROSS BEAM TO ROUTE SERVICES TO PERIMTER
- LOW LEVEL PERIMTER TRUNKING FOR LOCALISED POWER AND DATA SERVICES

P1	20.01.23	PLANNING APPROVAL	M.J
Rev:	Date:	Status/Amendments:	By:

King Associates
2nd Floor Queens Chambers
5 John Dalton St
Manchester
M2 6ET

Email: info@kingassociates.uk
www.kingassociates.uk



Client:

KINRISE

Project:

SUNLIGHT HOUSE
MANCHESTER

Drawing Title:

ELECTRICAL SERVICES
TYPICAL OFFICE FLOOR (8th)
CONTAINMENT DISTRIBUTION LAYOUT

Engineer: M.J	Checked By: D.K.	Cad By: G.M
Scale: 1:100	Paper Size: A1	Date Created: JAN 2023
Drawing Number: 4084-KIN-XX-ZZ-DR-E-6600	Drawing Revision: P1	