


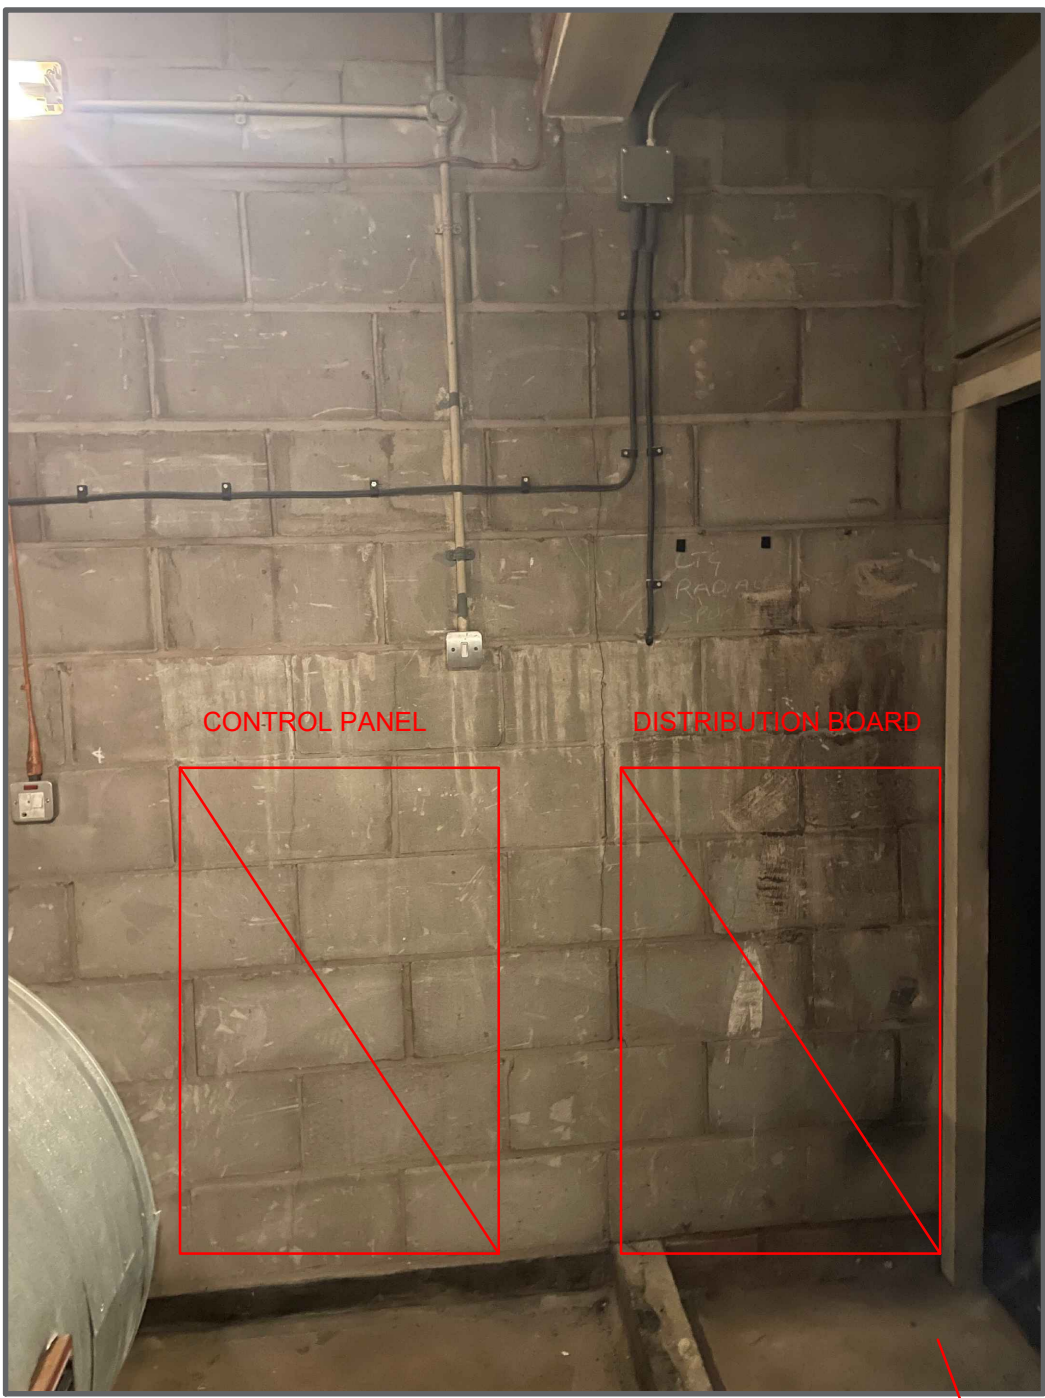


Fit Mark
+525
+525
+525

Detail A


Detail A

Detail A

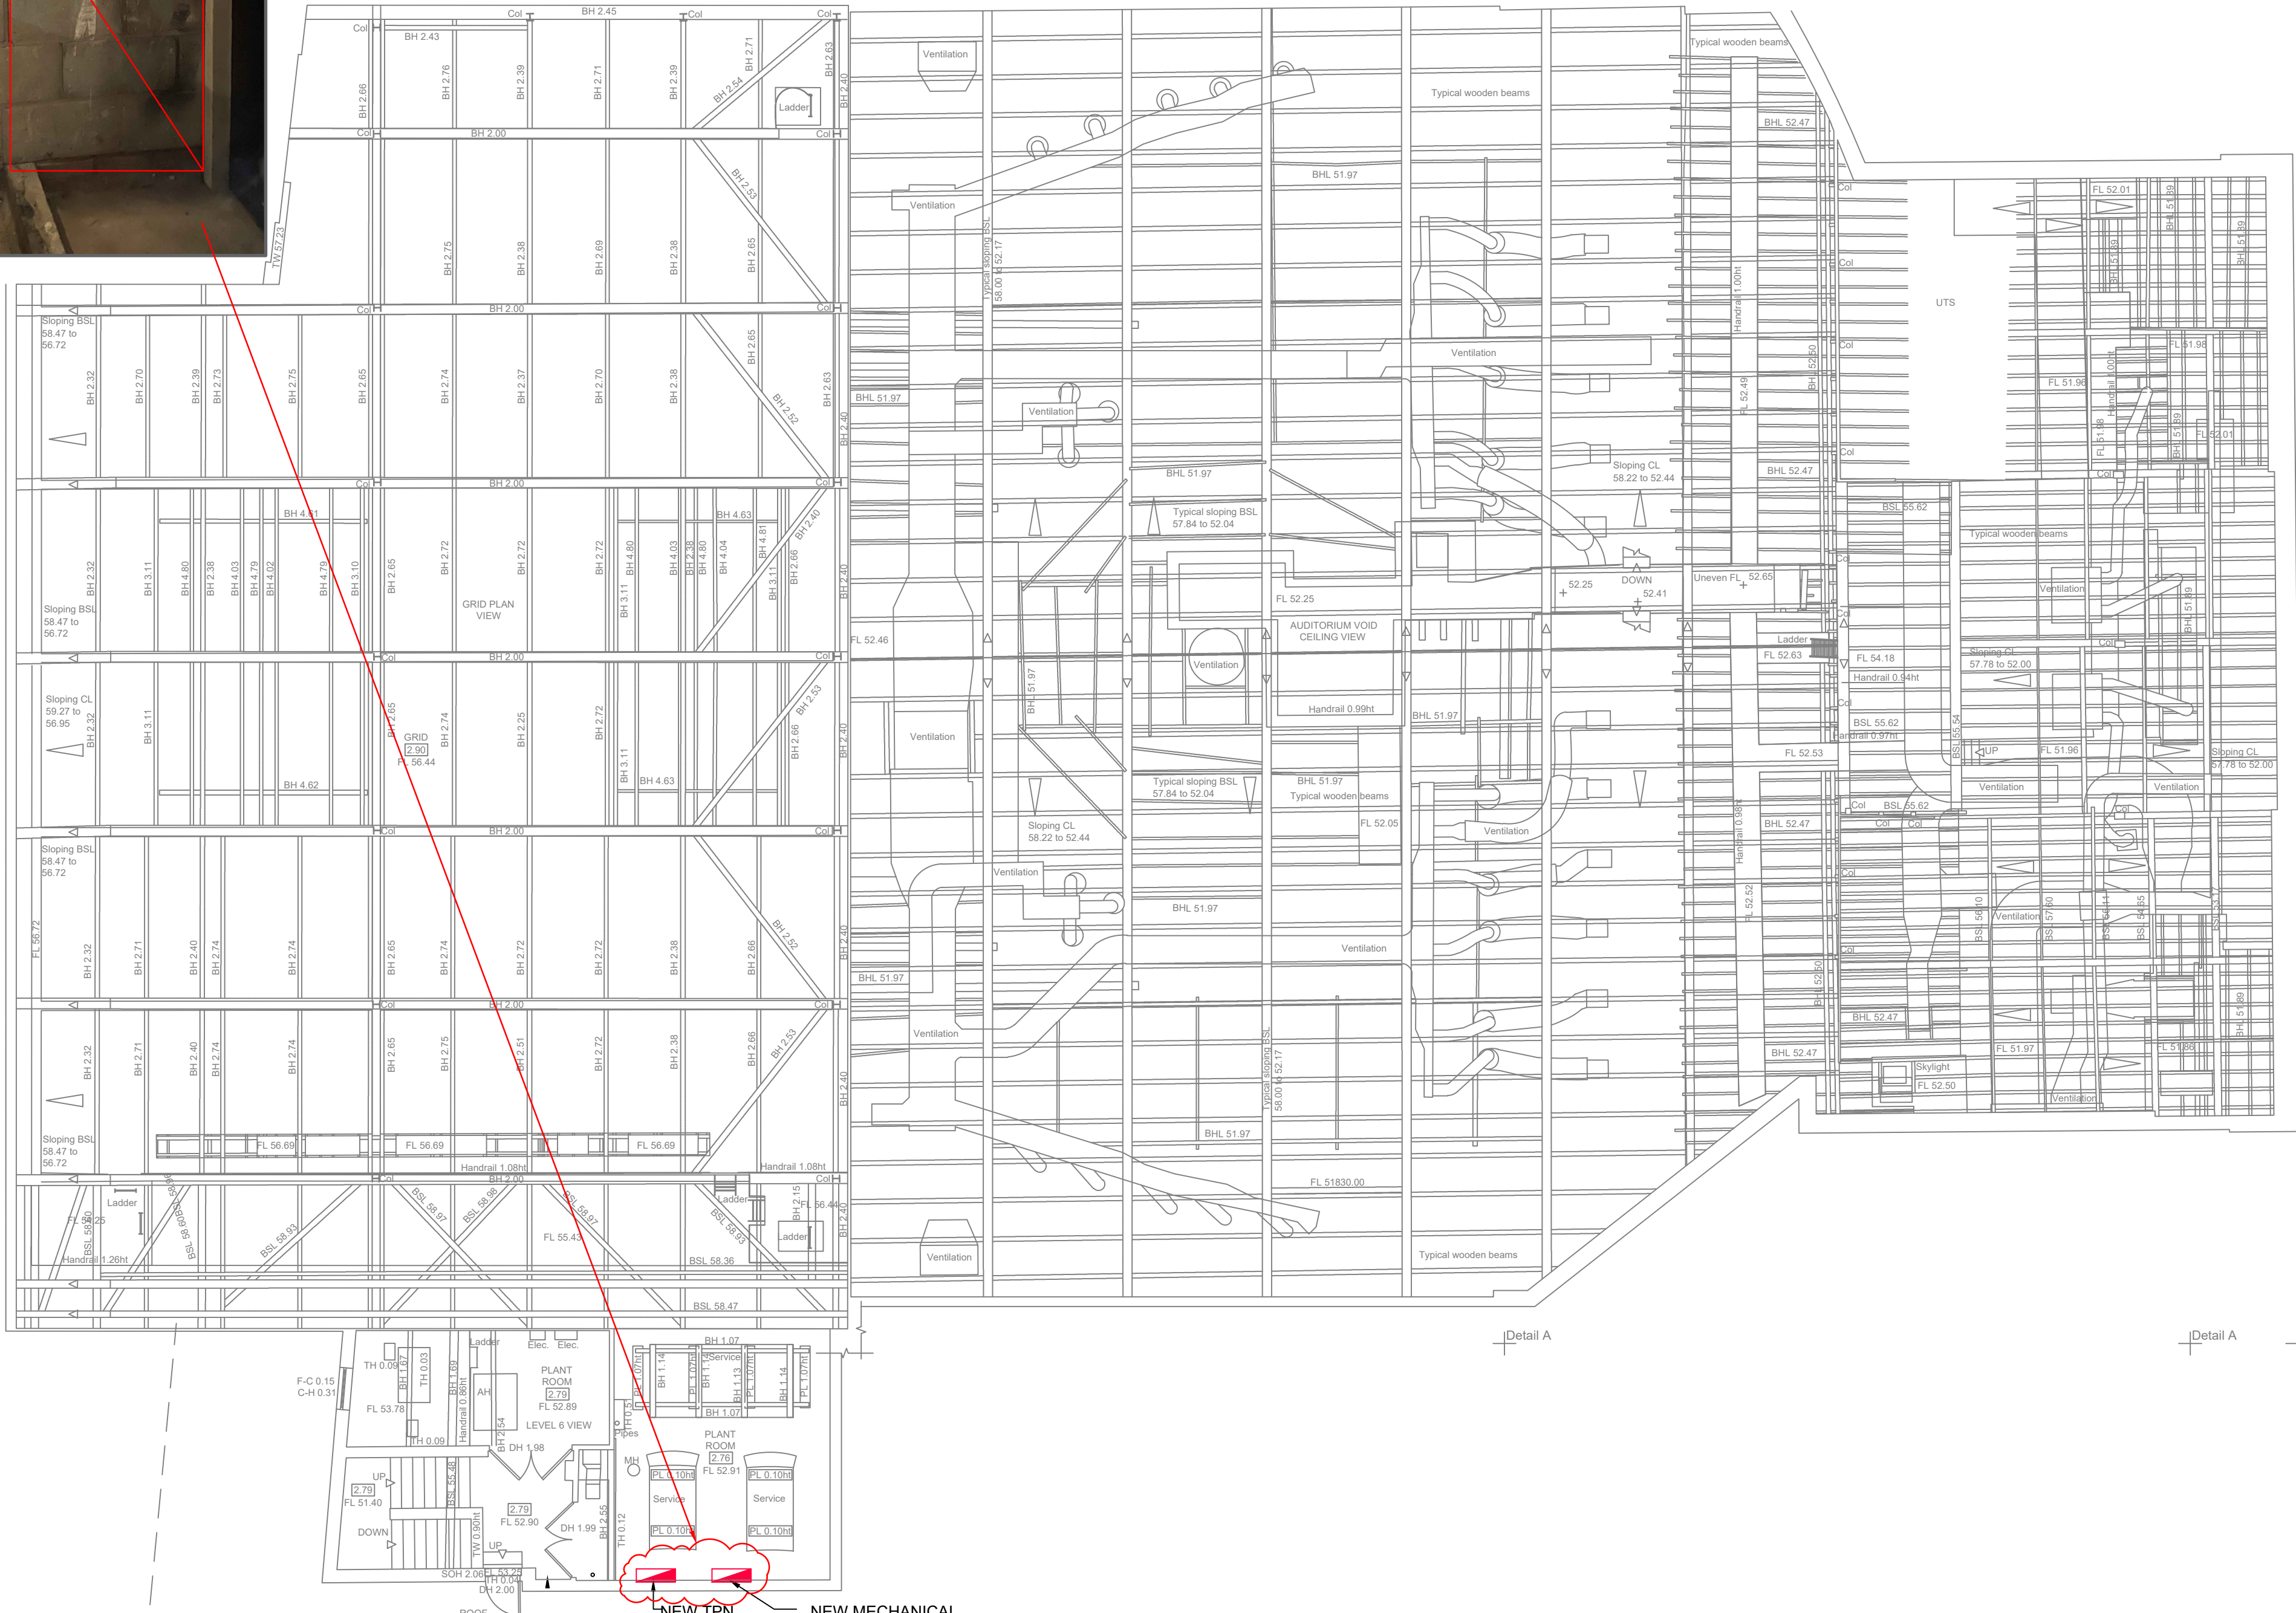

CABLE RISES TO ABOVE, RUNS OUTSIDE WALL

NEW TPN DISTRIBUTION BOARD
NEW MECHANICAL CONTROL PANEL

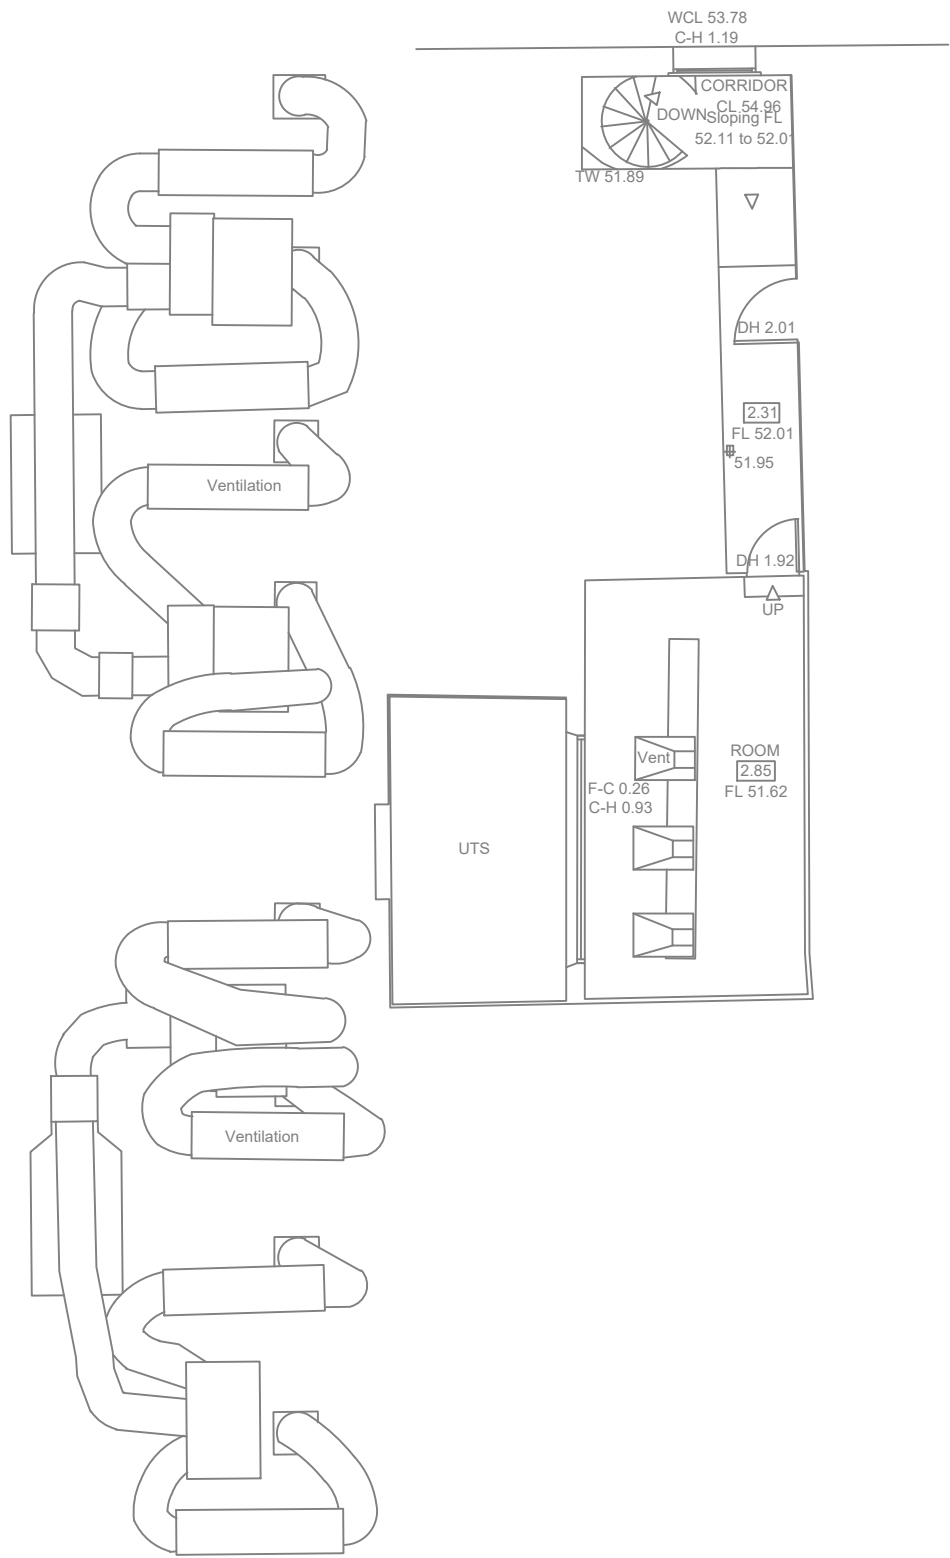

GENERAL NOTES:

LEGEND:

REV.	DESCRIPTION	DES.	CHK'D	DATE
A	'FOR APPROVAL'	C.N.	S.H.	08/12/22



Building Services

SDH Building Services Ltd
Unit 29b
Waters Meeting Business Park
Britannia Way
Bolton
BL2 2HH

Telephone: 01204 305 053
e-mail: info@sdhbuildingservices.co.uk

PROJECT

PALACE THEATRE
MANCHESTER

TITLE

GRID PLAN (LEVEL 6)
ELECTRICAL SERVICES
LAYOUT

STAGE	ORIGINAL SIZE	DATE
"FOR APPROVAL"	A1	DEC / 2022
SCALE	1:100	DESIGNED C.N.
DRAWN	C.N.	CHECKED S.H.
DRAWING NUMBER	SDH-PTM-E08	REVISION A