


NOTE: PROPOSED SCOPE ONLY. FOR EXISTING MATERIAL DESCRIPTIONS SEE DRAWINGS: 1338B-BDP-XX-XX-DR-A-211001 to 1338B-BDP-XX-XX-DR-A-211007 inc

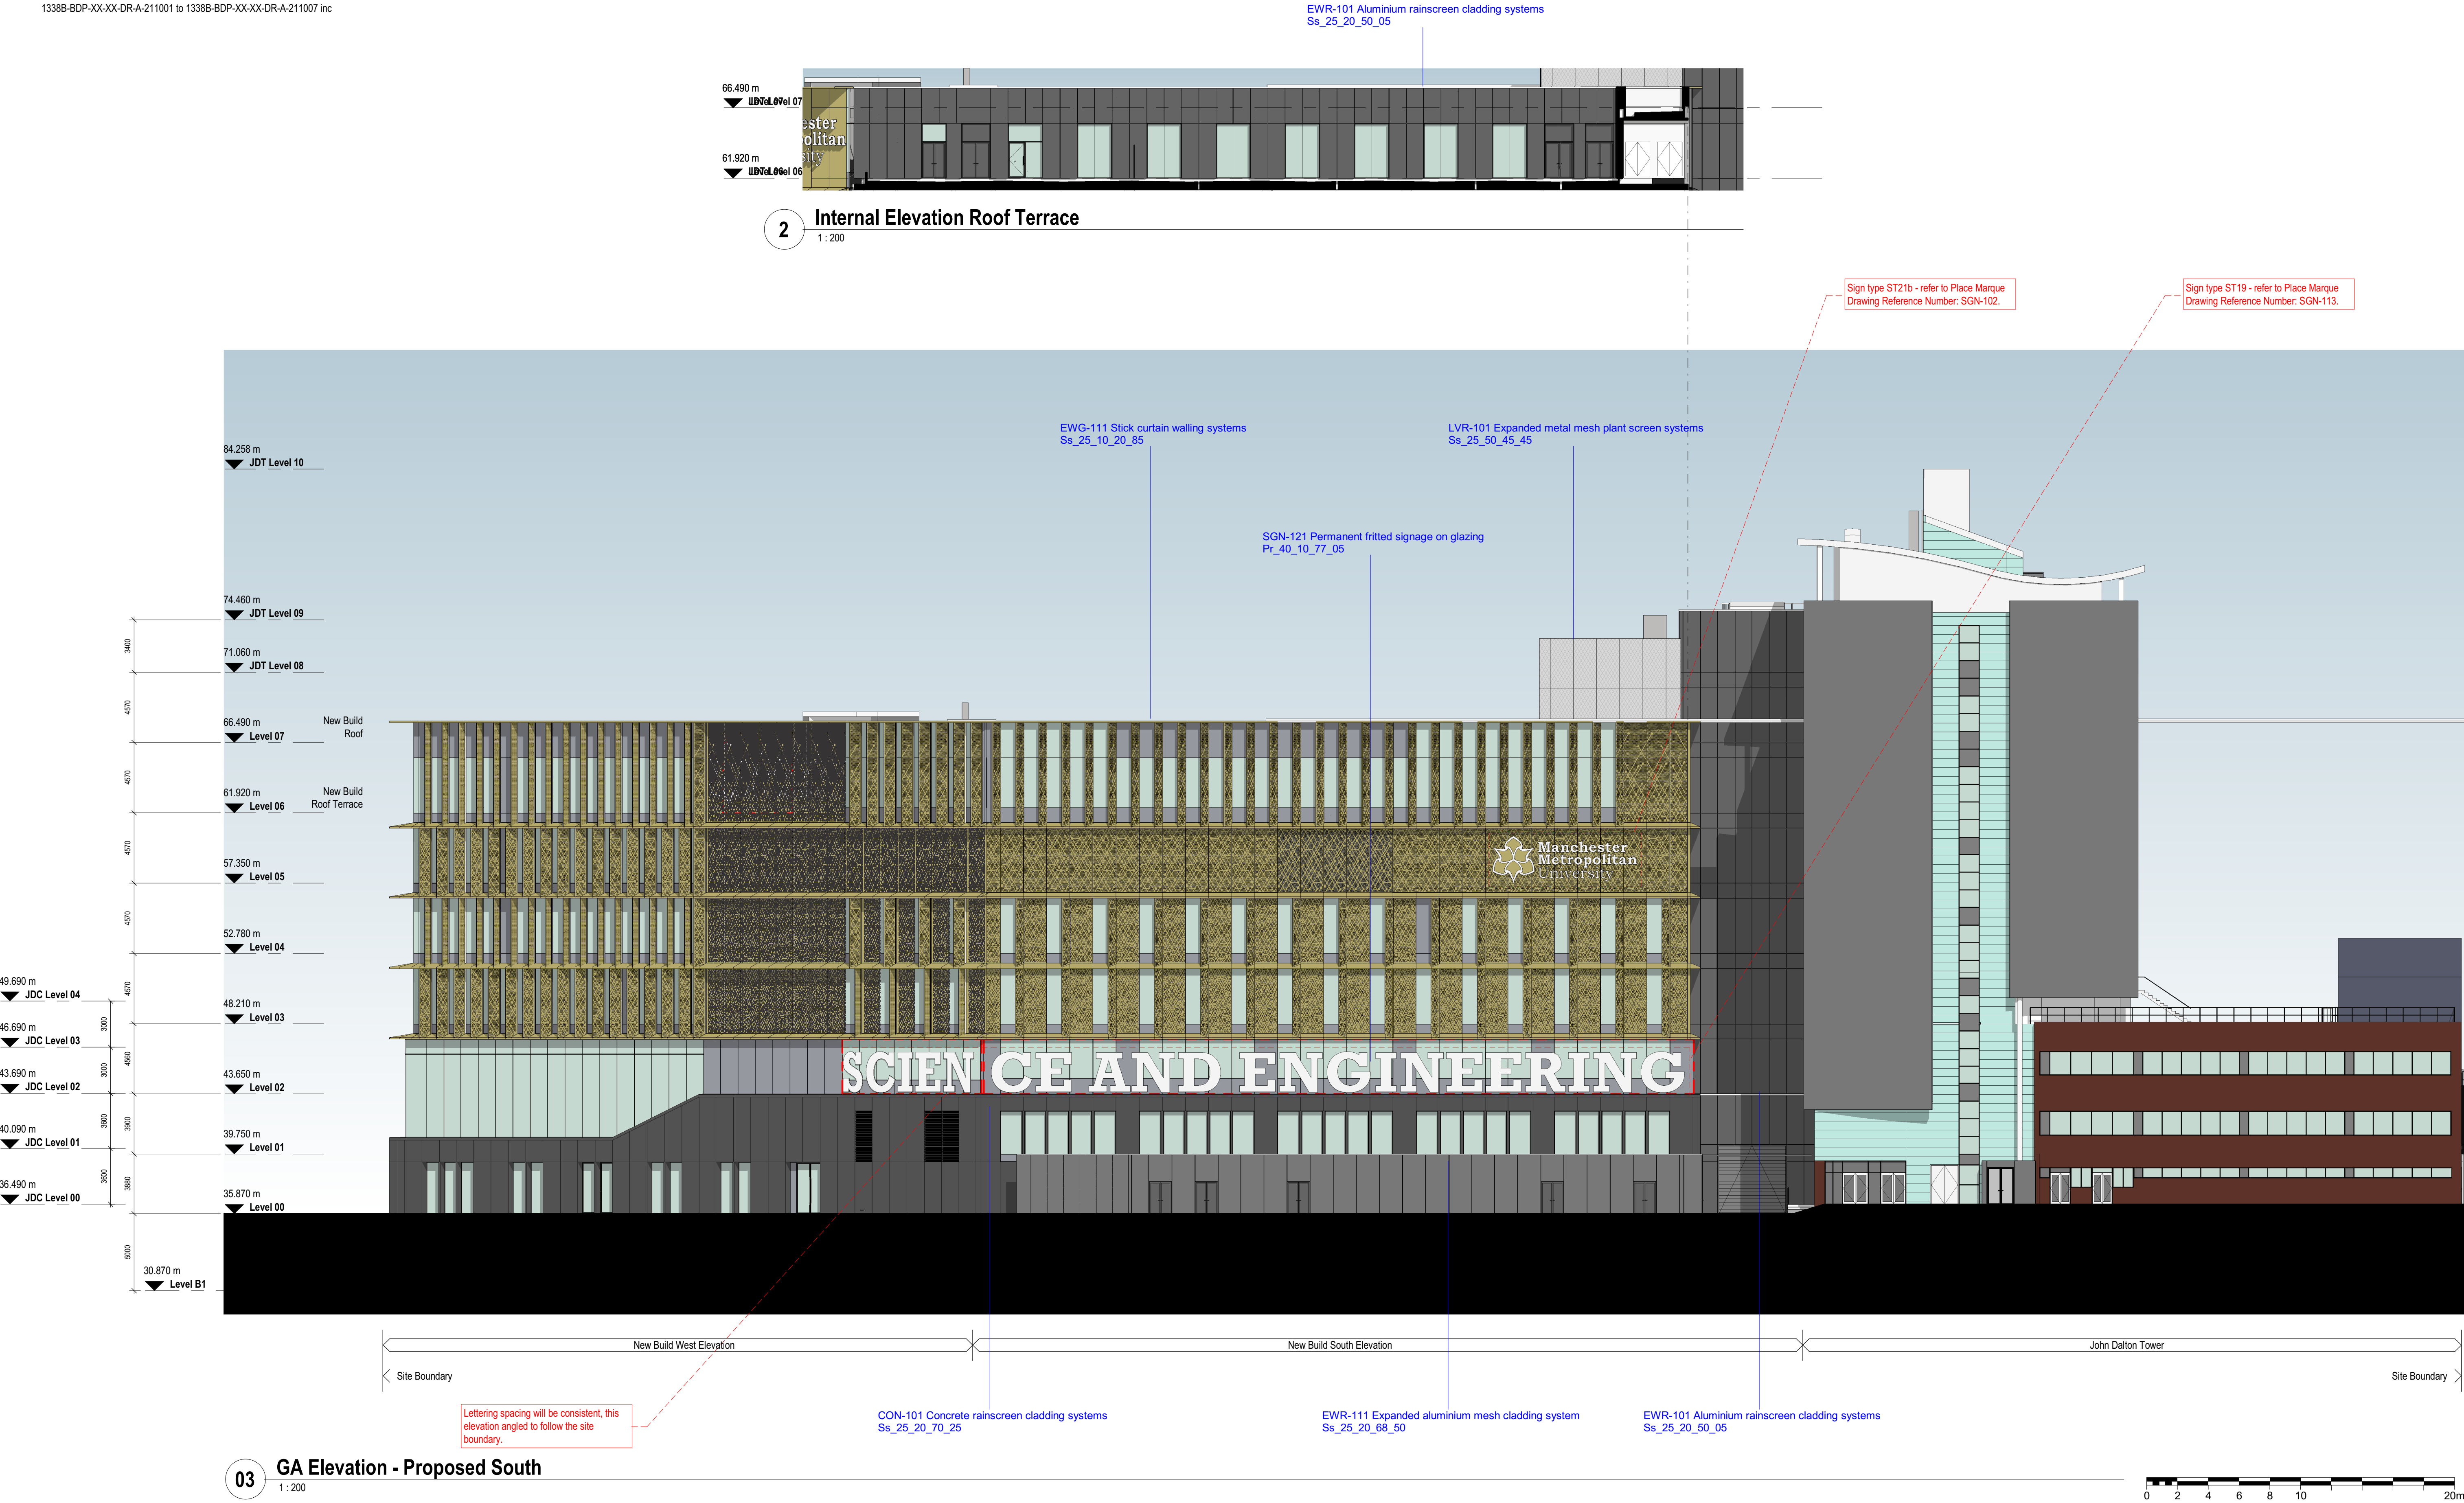



03 GA Elevation - Proposed South
1 : 200

BUILDING DESIGN PARTNERSHIP SHALL HAVE NO RESPONSIBILITY FOR ANY USE MADE OF THIS DOCUMENT OTHER THAN FOR THAT WHICH IT WAS PREPARED AND ISSUED.			
ALL DIMENSIONS SHOULD BE CHECKED ON SITE.			
DO NOT SCALE FROM THIS DRAWING			
ANY DRAWING ERRORS OR DIVERGENCIES SHOULD BE BROUGHT TO THE ATTENTION OF BUILDING DESIGN PARTNERSHIP AT THE ADDRESS SHOWN BELOW.			
DRAWINGS SHALL BE READ IN CONJUNCTION WITH THE FOLLOWING BEFORE WORK COMMENCES.			
• THE CDM DESIGN ISSUES REGISTER			
• THE BOP RISK SERIES OF DRAWINGS			
• THE PROJECT CDM RISK REGISTER			
NOTES			

REVISION	DESCRIPTION	DRAWN	CHECKED	DATE

REVISION	DESCRIPTION	DRAWN	CHECKED	DATE
P07	Advertising Consent Issue	JS	MR	15.02.23
P06	Advertising Consent Issue	JS	MR	25.04.22
P05	RIBA Stage 4 issue	JD	MR	20.03.20
P04	Planning Issue	DE	MR	11.12.19
P03	RIBA Stage 3 issue	JD	MR	06.09.19
P02	RIBA Stage 3 issue	DD	MR	27.08.19
P01	First Issue	PM	MR	18.01.19

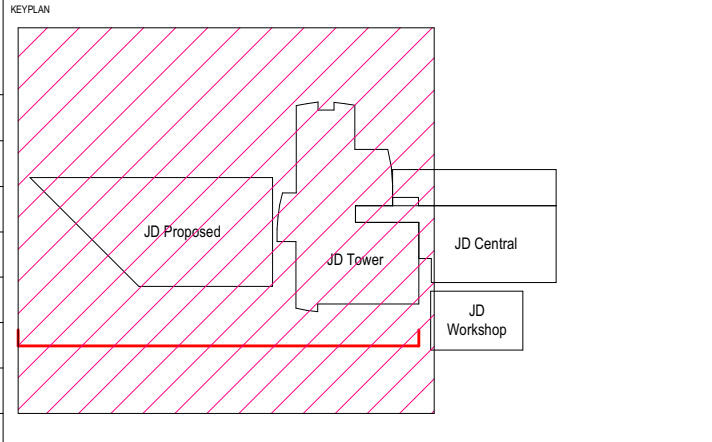

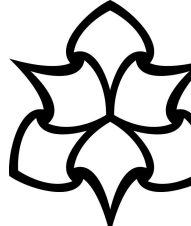 **Manchester Metropolitan University**

BDP.

11 Ducie Street
PO Box 85
Piccadilly Basin
Manchester
M60 3JA
United Kingdom

T +44 (0)161 828 2200
www.bdp.com

PROJECT TITLE Science and Engineering Building		
BOP JOB NUMBER P2008524	DESIGN CLASSIFICATION Commercial In Confidence	SUPPLY As indicated
DRAWING TITLE GA Elevation - Proposed South		DATE FIRST ISSUED 25/04/22
DRAWING NO. 1338B-BDP-XX-XX-DR-A-201131		REVISION P07