


Notes:

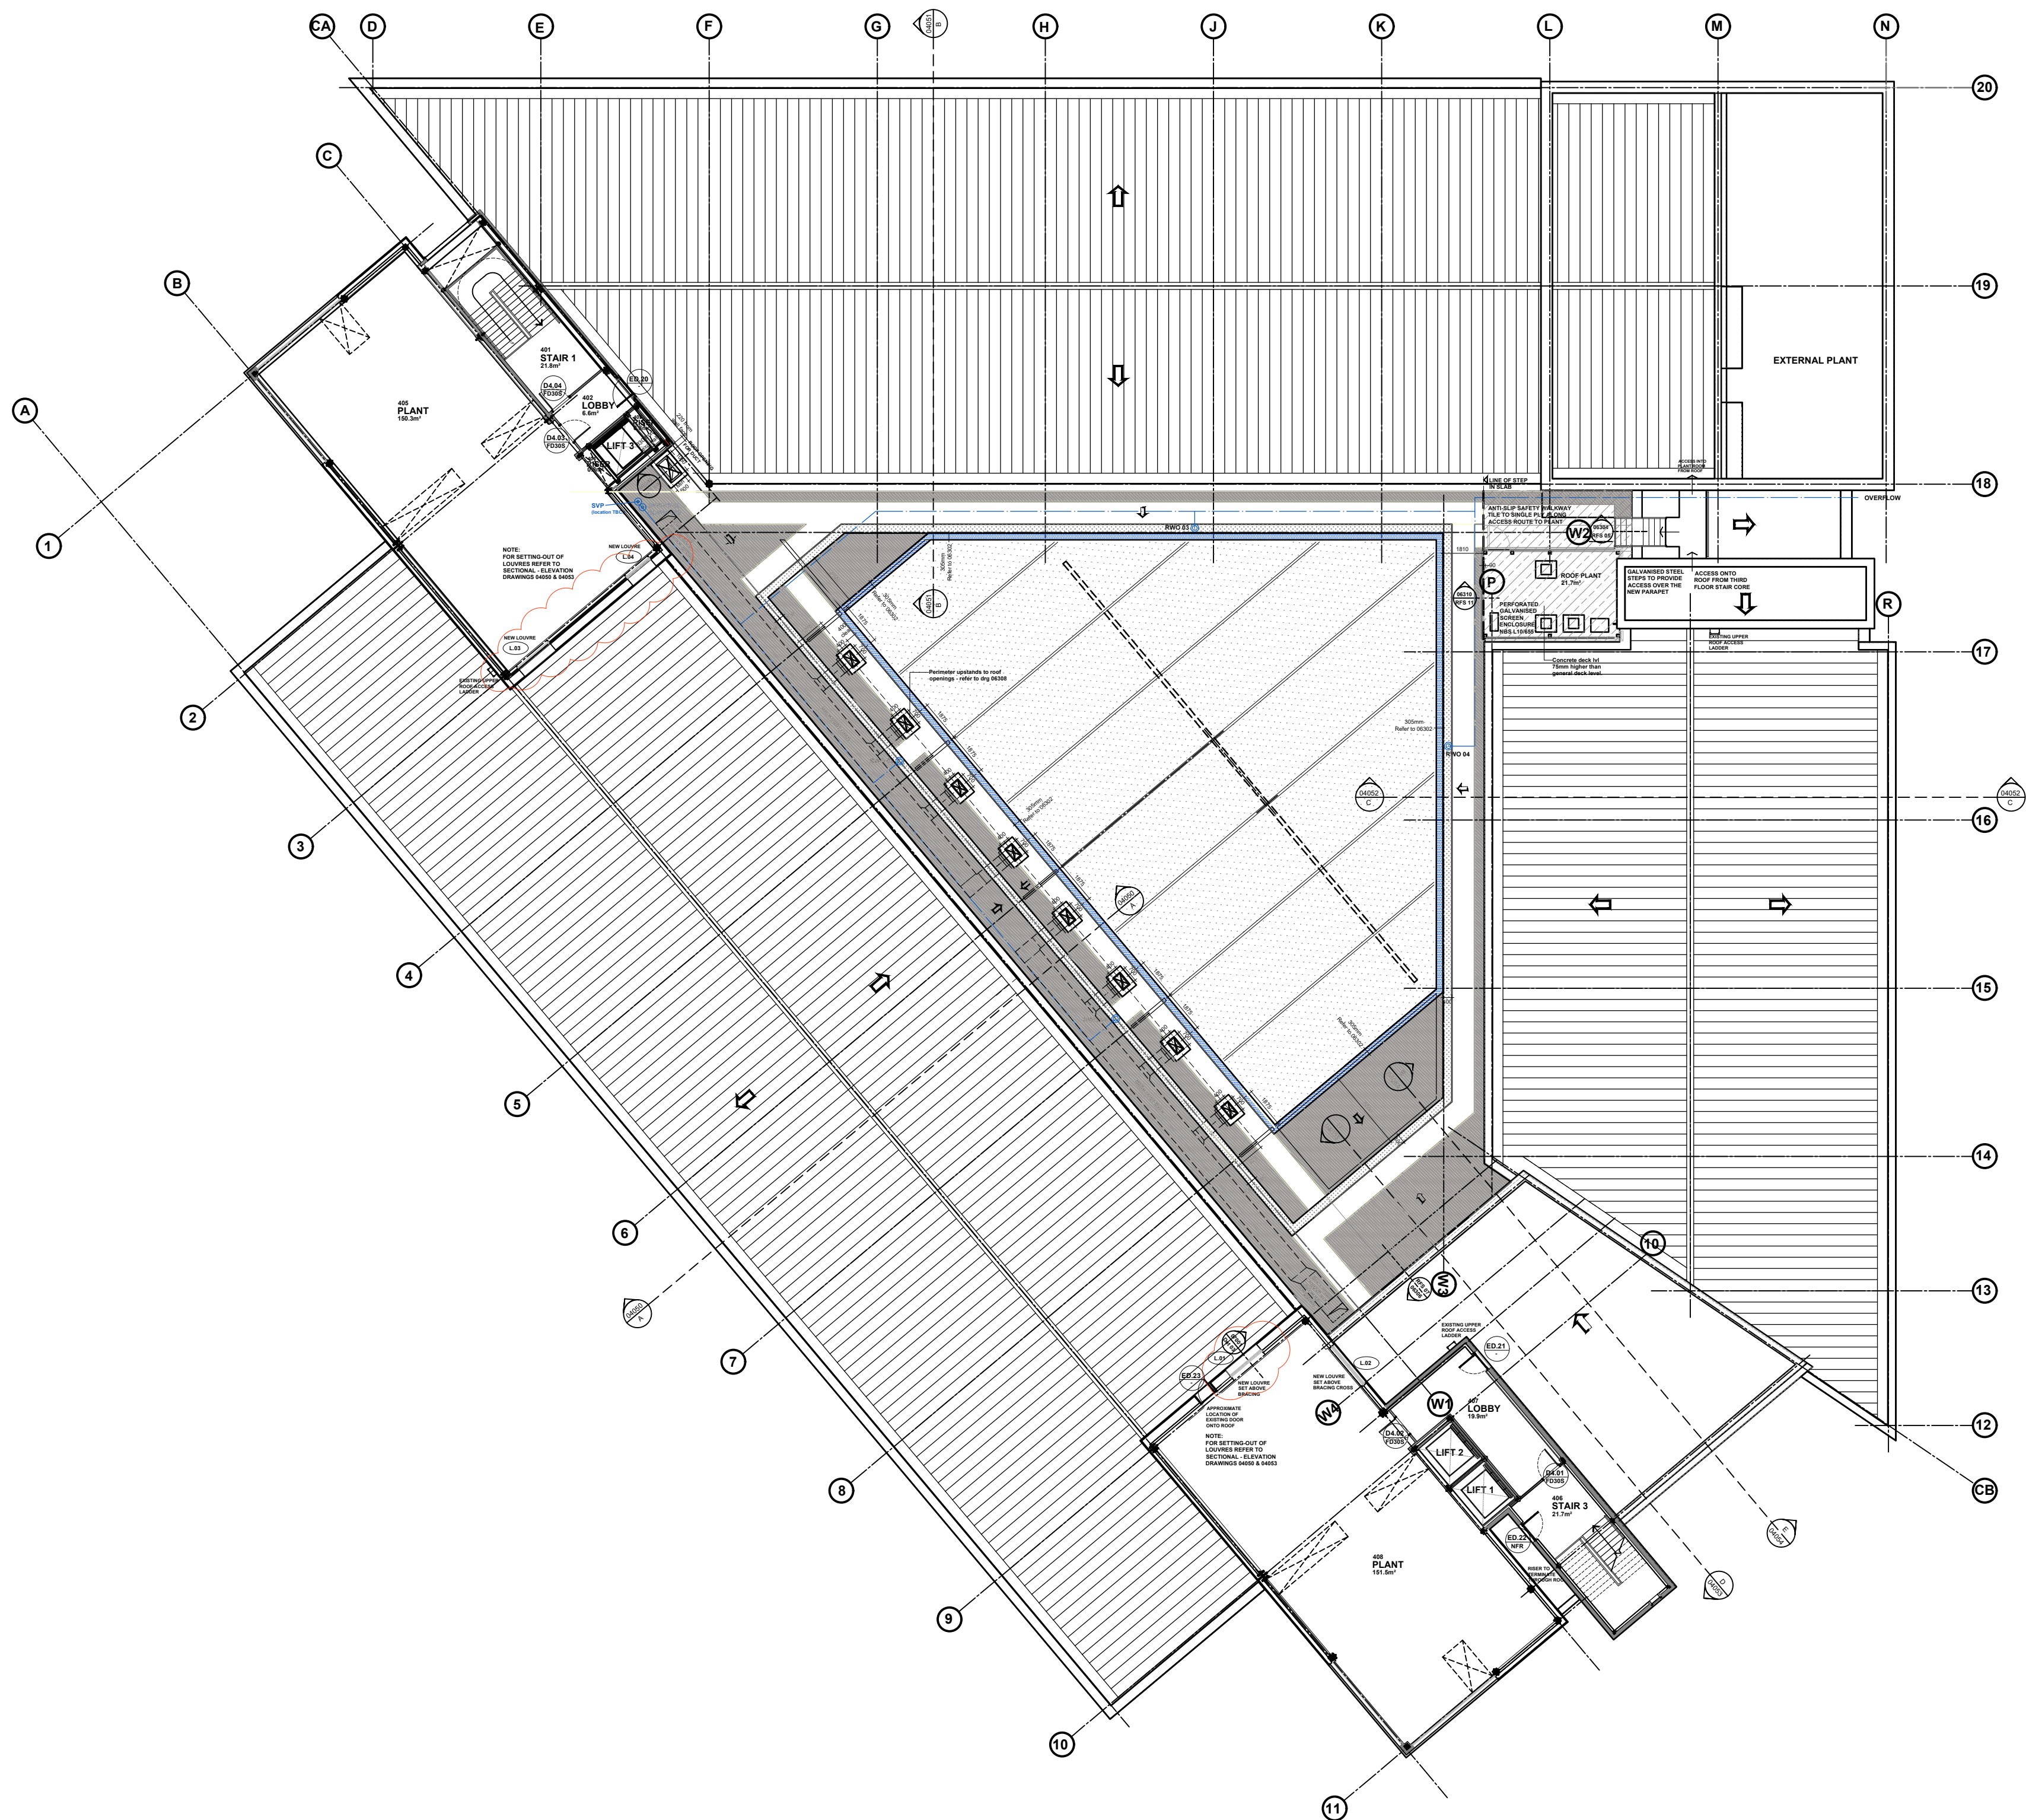

Copyright: All rights reserved. This drawing must not be reproduced without permission from AA Projects Ltd. Do not scale off this drawing. All dimensions are to be checked on site by contractor / sub contractor. Any discrepancies to be reported to AA Projects Ltd.

Rev	Date	Revision notes	By	Check
-----	------	----------------	----	-------

Jackson House
Silson Road
Sale
Manchester
M33 7RR
Tel: 0161 973 7410

Office Locations
Birmingham, Leeds, Liverpool, London, Manchester, Oxford, Rugby, Newcastle
www.aaprojects.co.uk

Client EQUANS MCC	Drawing Title EXISTING 4TH FLOOR
-------------------------	-------------------------------------

Project Title 19972 PSDS ARBETA	Drawn JAL	Date 10/22
	Checked	Date 10/22