


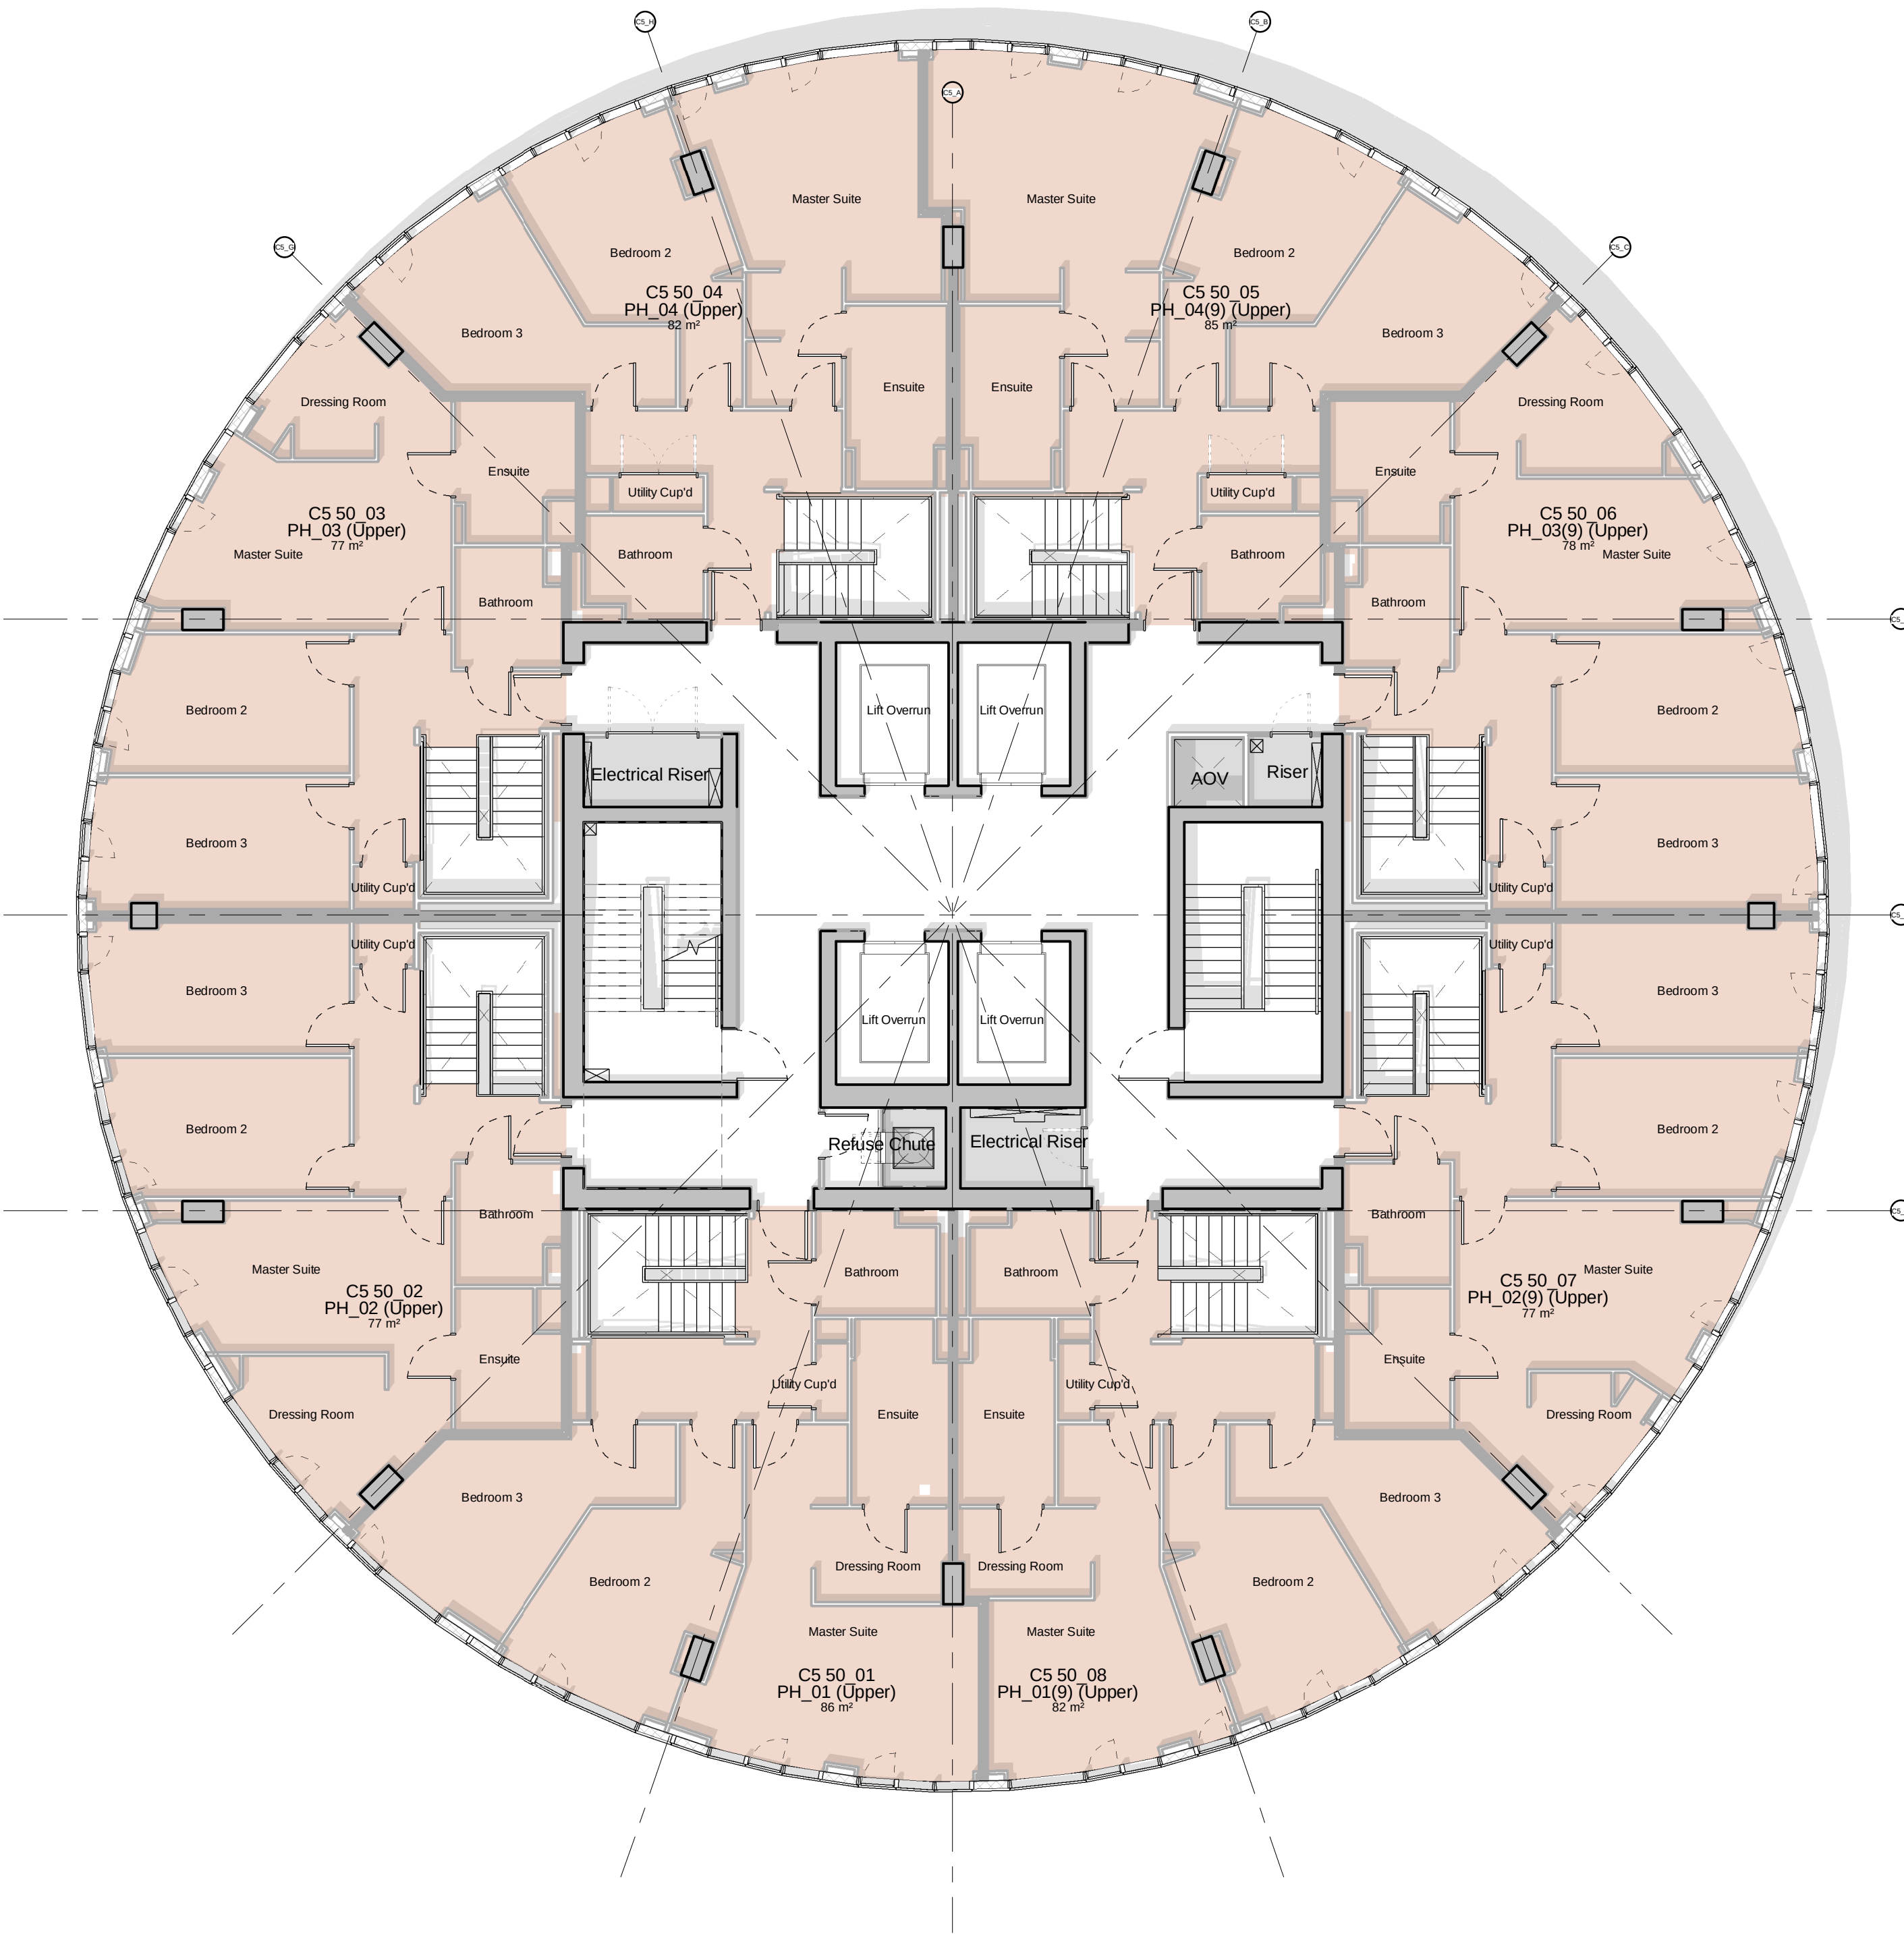

This drawing is copyright. Do not scale off dimensions. All dimensions to be checked on site by contractor. Contractor to report any dimensional discrepancies, errors or omissions prior to commencing on site.		Rev Date Description <table><tr><td>P01</td><td>31-01-2020</td><td>Planning Issue</td></tr><tr><td>P02</td><td>05-10-2021</td><td>Layout amended from four to six units</td></tr><tr><td>P03</td><td>05-01-2023</td><td>Layout updated from six to eight units</td></tr><tr><td> </td><td> </td><td> </td></tr><tr><td> </td><td> </td><td> </td></tr><tr><td> </td><td> </td><td> </td></tr><tr><td> </td><td> </td><td> </td></tr><tr><td> </td><td> </td><td> </td></tr><tr><td> </td><td> </td><td> </td></tr><tr><td> </td><td> </td><td> </td></tr></table>	P01	31-01-2020	Planning Issue	P02	05-10-2021	Layout amended from four to six units	P03	05-01-2023	Layout updated from six to eight units																							Project Title Crown Street Phase 2 Crown Street Manchester Status Planning Issue	Drawing Title C5 - GA Plan - Level 50 (Duplex - Upper)	Job No 10292	Scale 1:200 @ A3 1 : 100 @ A1	SHP Drawing Code 10292-C5-SHP-G200-PL-50-B5D801	Revision P03	Manchester +44 (0)161 835 2345 London +44 (0)20 7549 4000
			P01	31-01-2020	Planning Issue																																			
			P02	05-10-2021	Layout amended from four to six units																																			
P03	05-01-2023	Layout updated from six to eight units																																						