


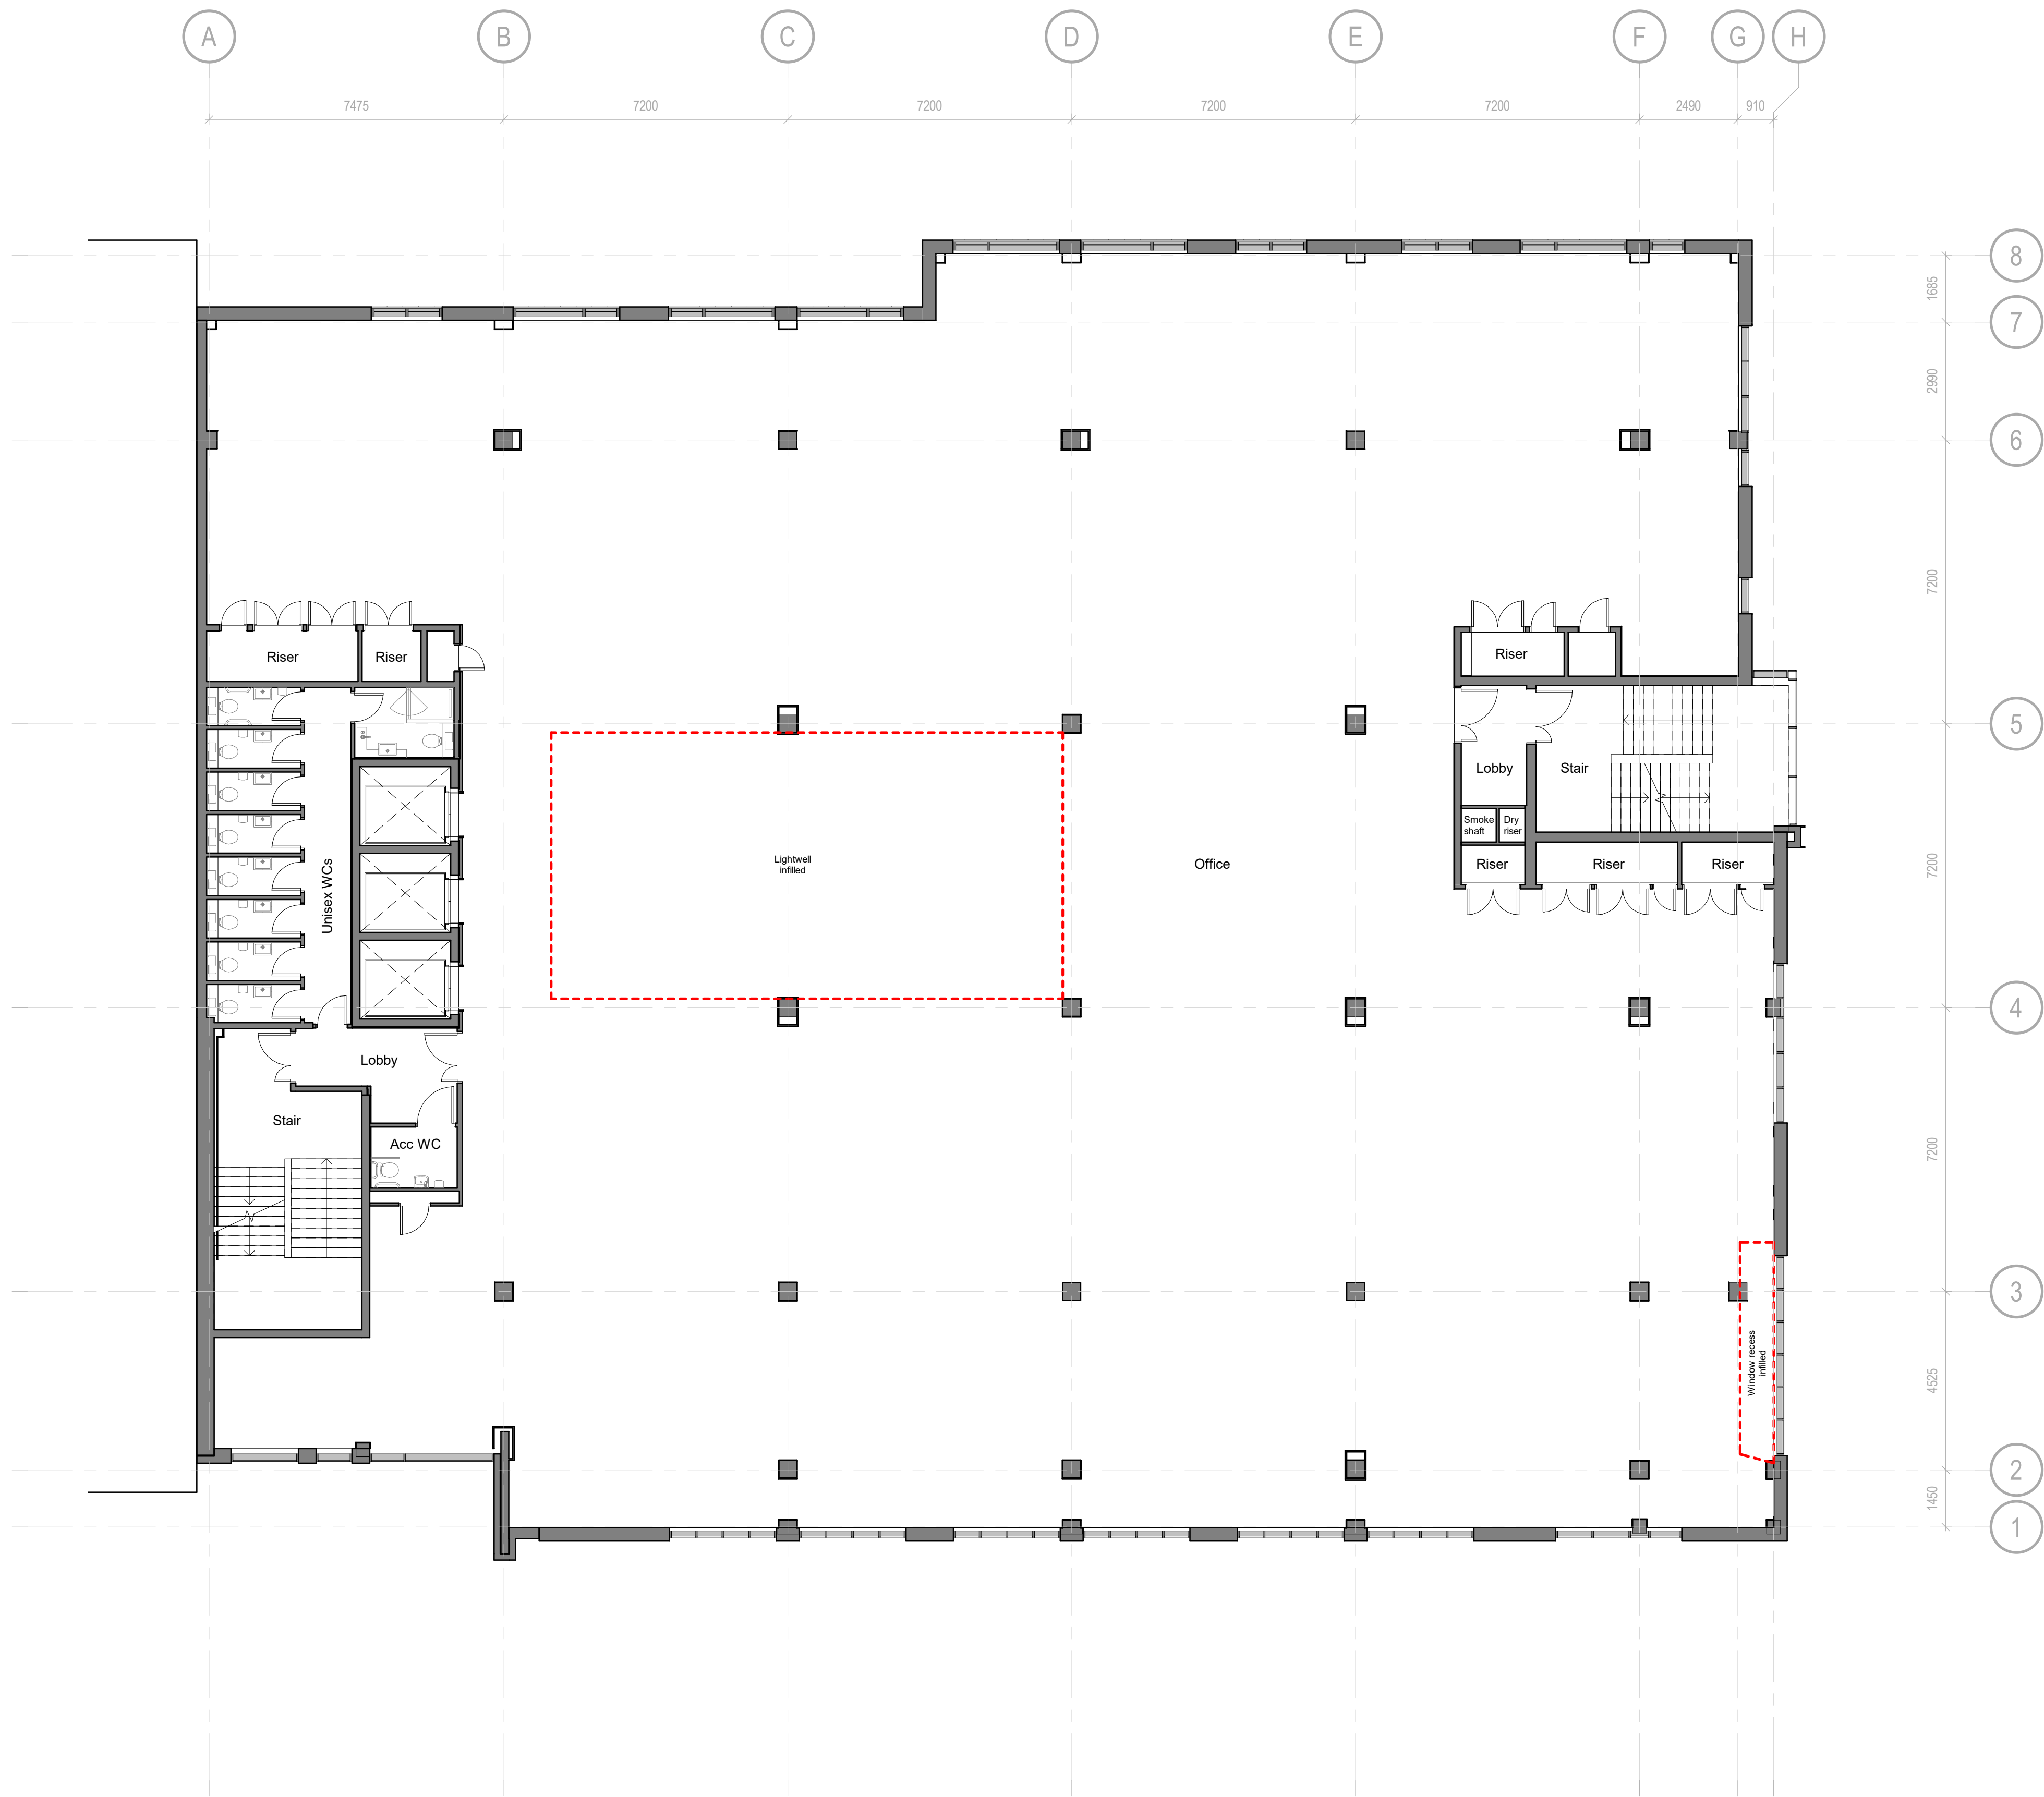


**Notes**

Do not scale from this drawing.

All dimensions are to be checked prior to construction and any discrepancies are to be identified to the Architect.

Copyright reserved.

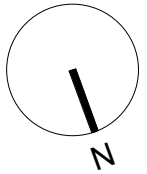

|                              |          |                     |       |
|------------------------------|----------|---------------------|-------|
| P1                           | 21/10/22 | Issued for planning | GL    |
| Revisions                    |          |                     |       |
| Purpose                      |          | Status Code         |       |
| PLANNING                     |          | S4                  |       |
| Client                       |          |                     |       |
| OBI                          |          |                     |       |
| Project                      |          |                     |       |
| 17 QUAY STREET<br>MANCHESTER |          |                     |       |
| Title                        |          |                     |       |
| Level 03<br>Proposed GA plan |          |                     |       |
| Scale                        | Size     | Date                | Drawn |
| 1 : 100                      | A1       | 07/10/22            | GL    |
| Checked                      | NS       |                     |       |