



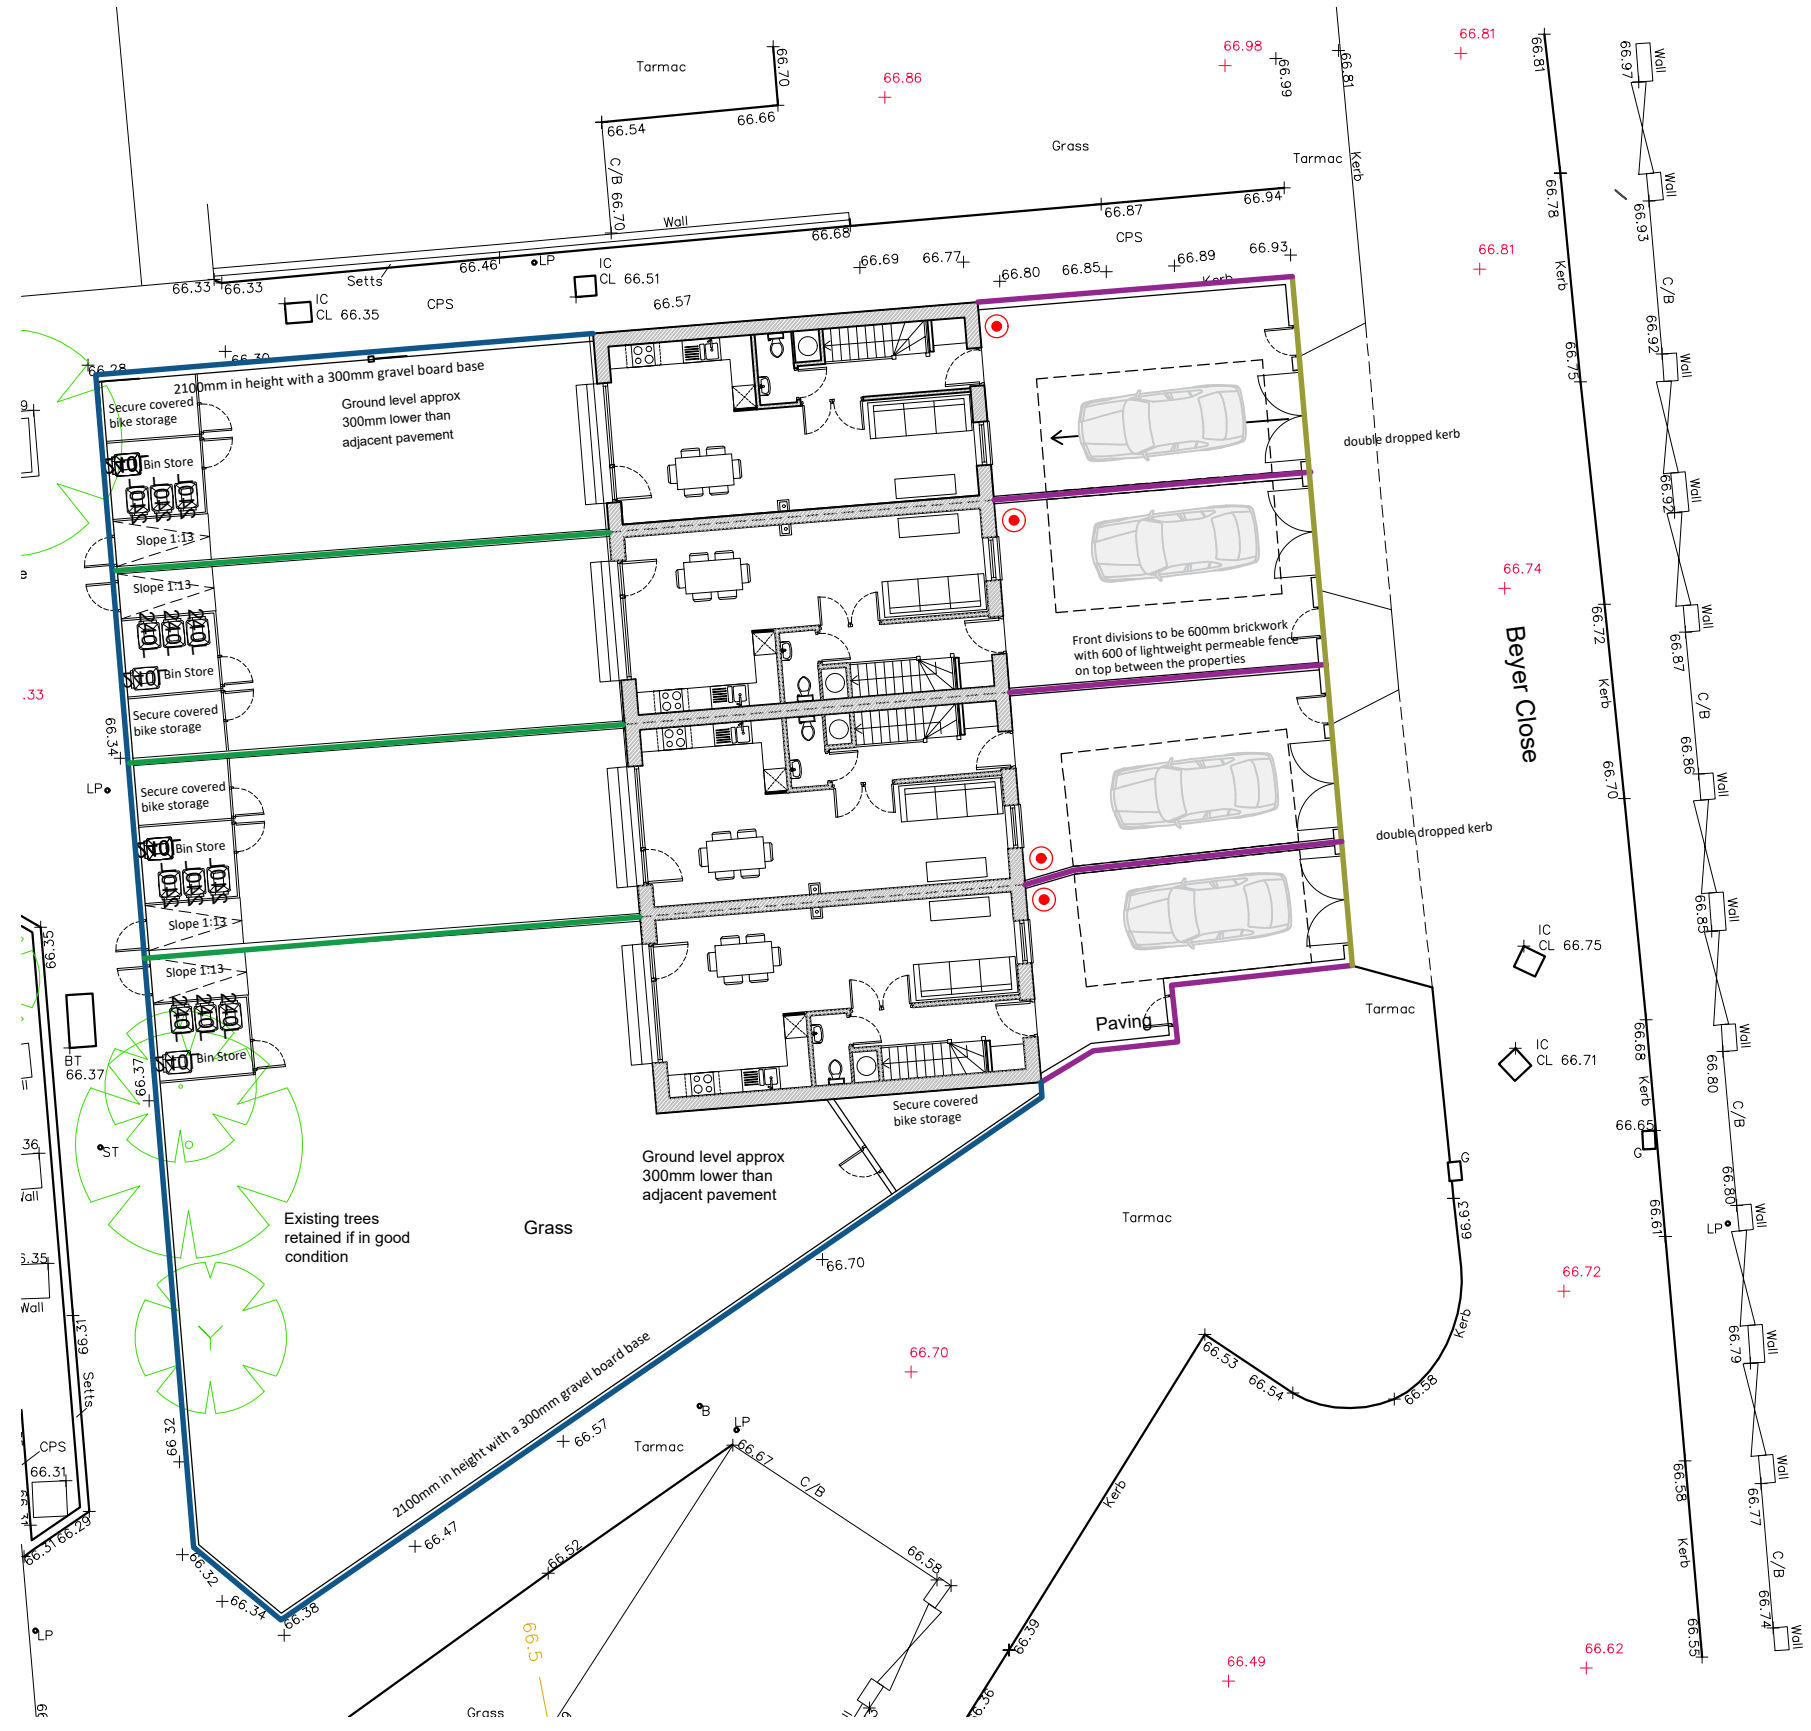

Front divisions boundary.

Rear Boundary

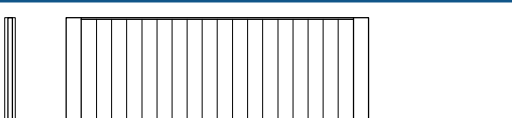

2100mm Tin
300mm gray


Subdivision of rear gardens

The diagram illustrates a rear garden subdivision. It features a 2100mm Cladding timber fence with gravel boards. The fence is shown in a perspective view, with a side elevation on the left and a top-down view on the right. The side elevation shows a fence with a height of 2100mm. The top-down view shows a rectangular area with a width of 1800mm and a height of 2100mm. The fence is composed of vertical cladding boards and horizontal gravel boards. The gravel boards are shown as a series of horizontal lines at the top of the fence. The cladding boards are shown as a series of vertical lines. The diagram is labeled with dimensions: 1800mm for the width and 2100mm for the height. The text '2100mm Cladding timber fence' and 'gravel boards' is written to the right of the diagram.

Front Gates

● Location of EV charging points

A	Gates & EV points added	04/10/22	MH	MK
Rev	Description	Date	Dr by	App by

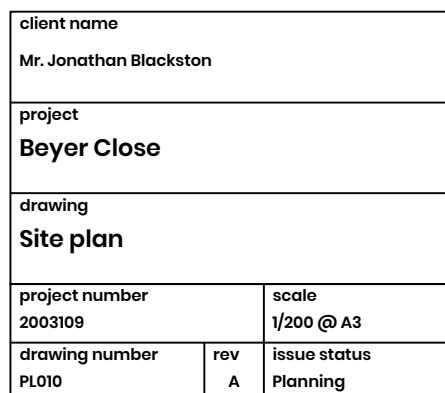

This drawing is to be read in conjunction with all related drawings. All dimensions must be checked and verified on site before commencing any work or producing shop drawings. The originator should be notified immediately of any discrepancy. This drawing is copyright and remains the property of Studio Tashkeel Architecture Ltd.