




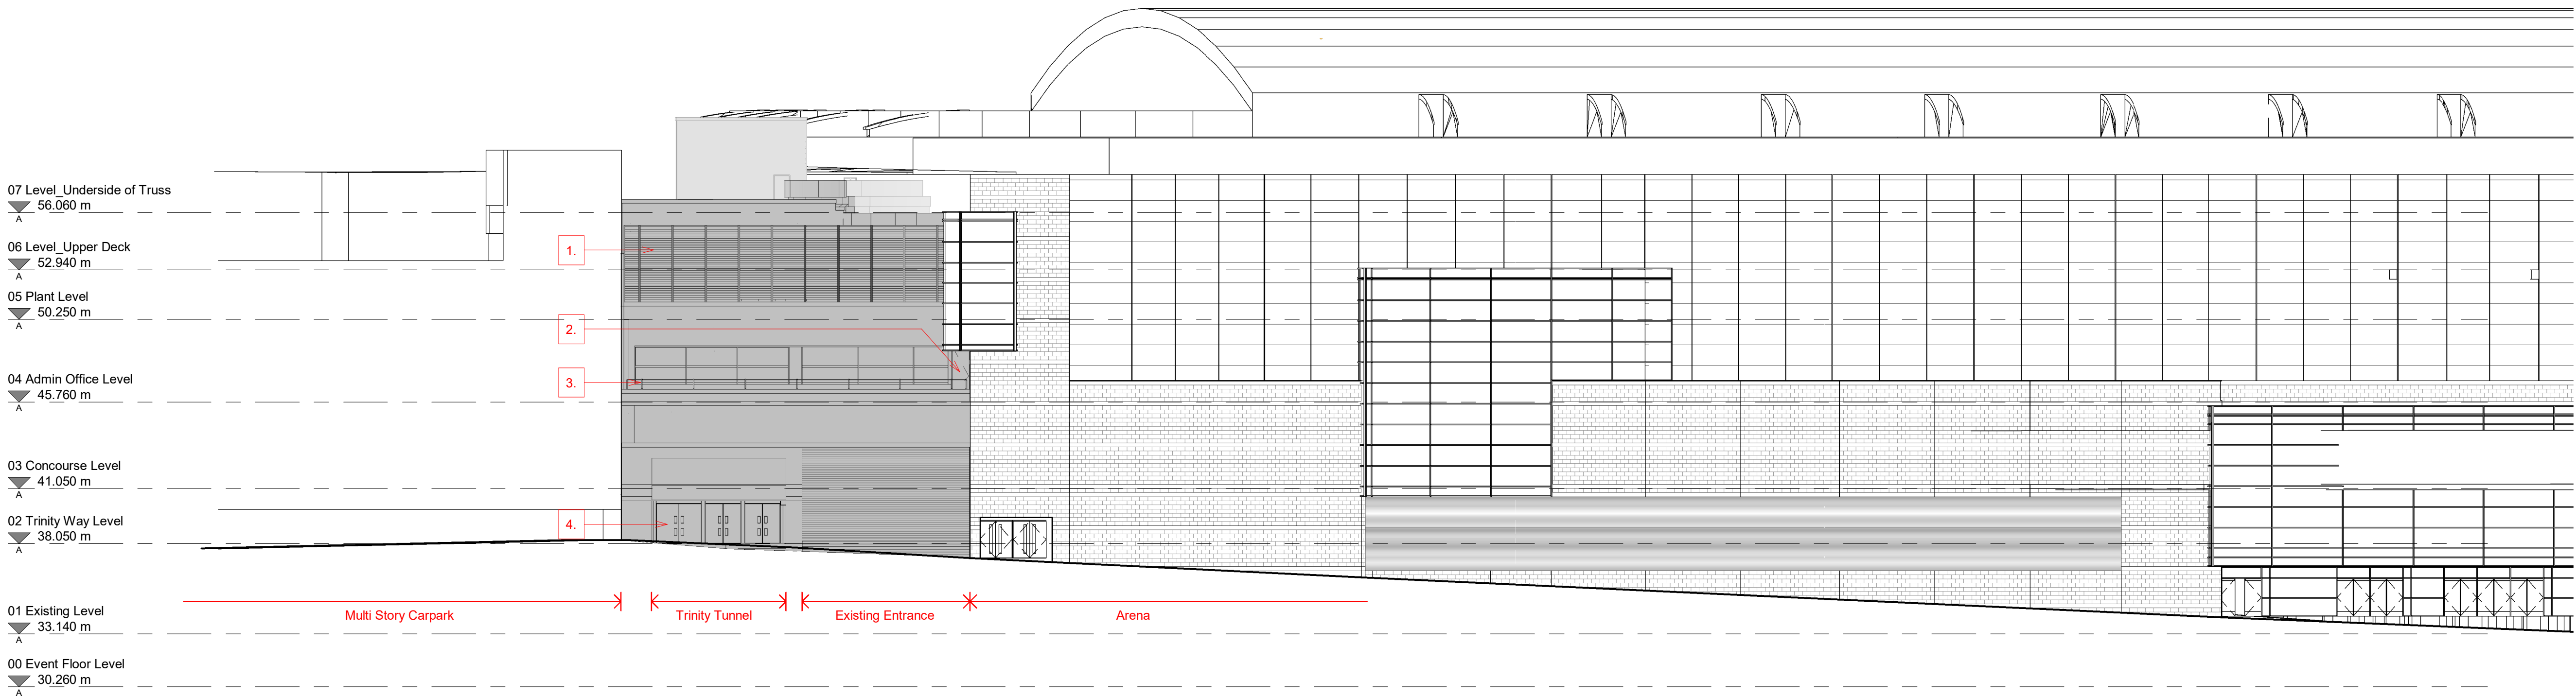

2 Planning Elevation - Proposed Trinity Way Elevation
1 : 200

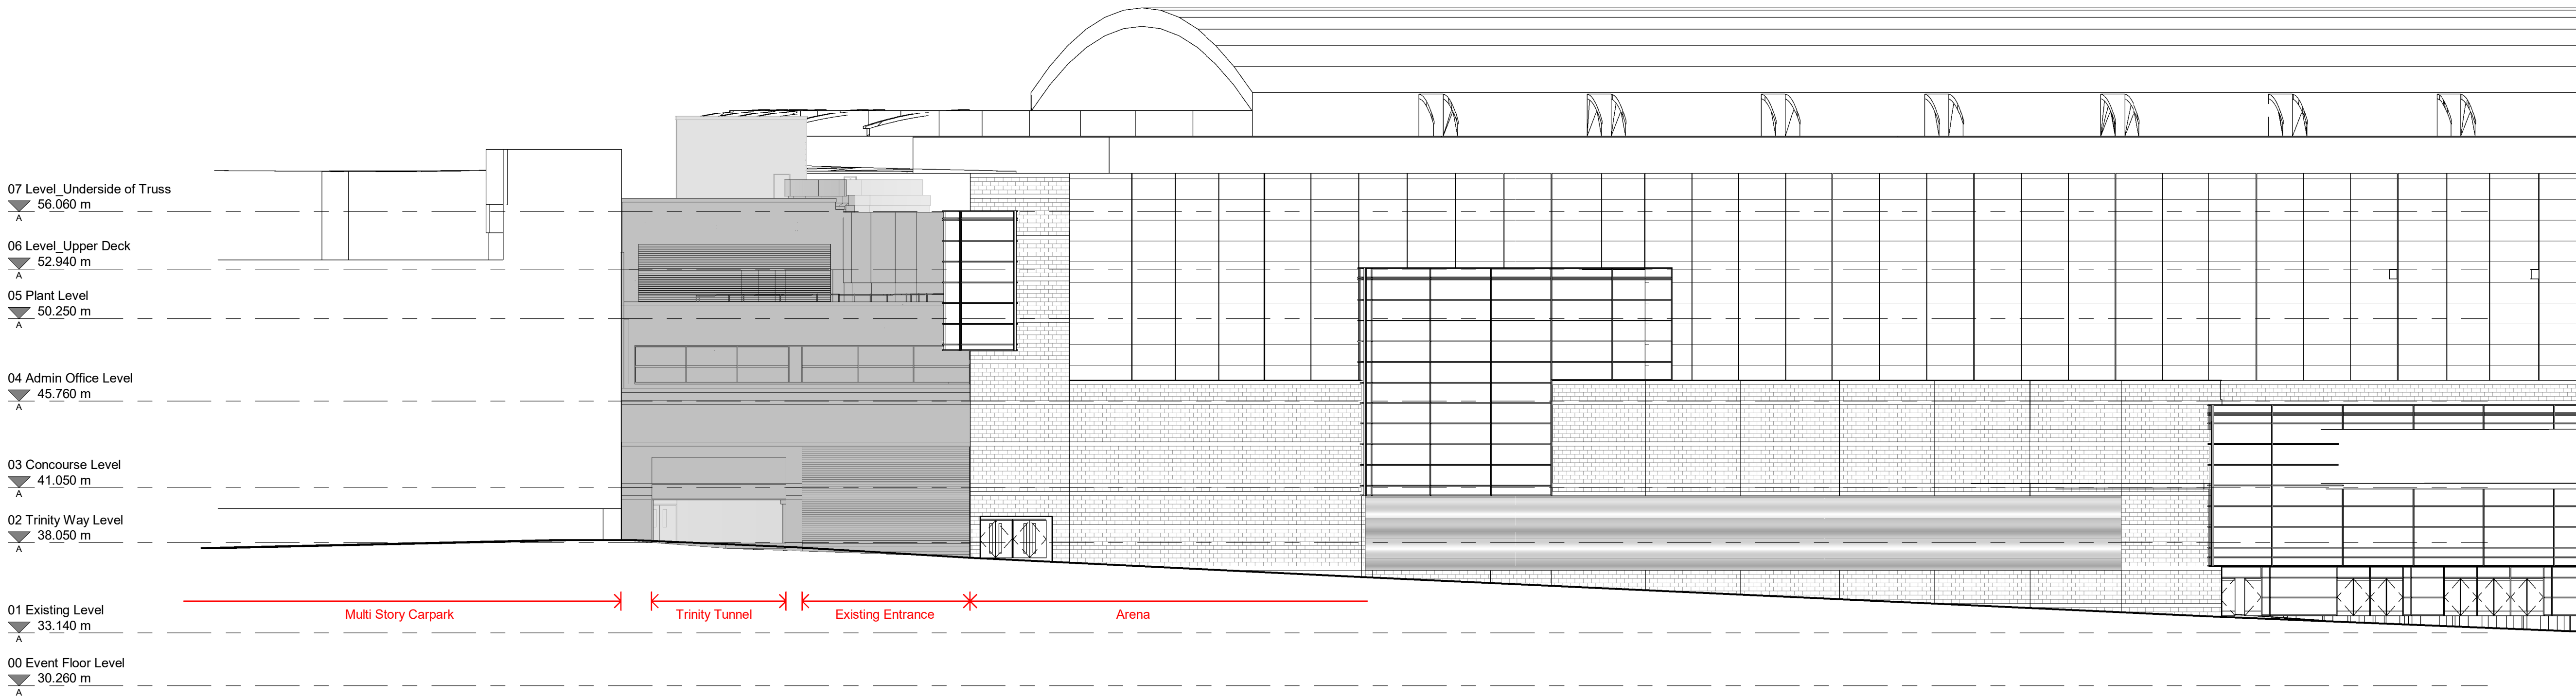

1 Planning Elevation - Existing Trinity Way Elevation
1 : 200

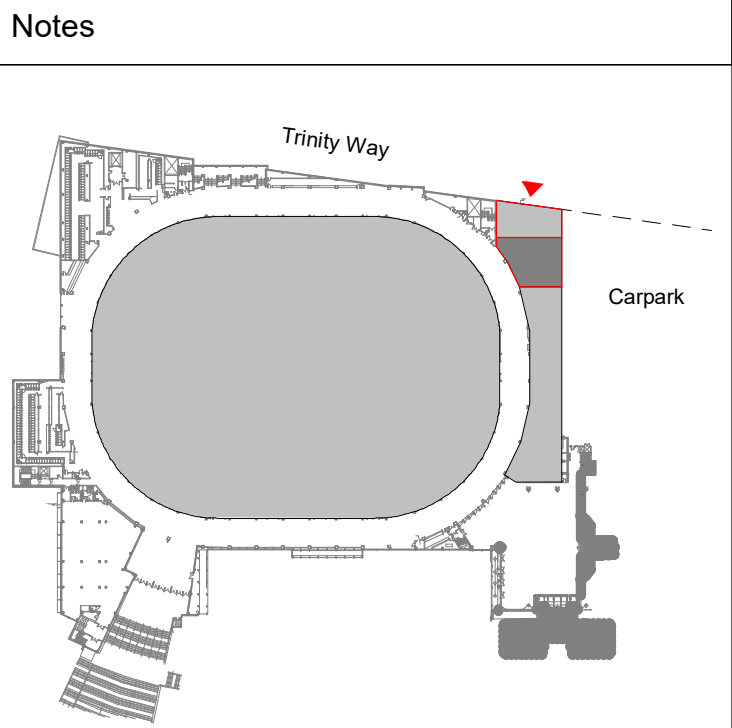

Key Plan

NOTES:
Drawing to be read in conjunction with elevation drawing MA1A-AHR-XX-XX-DR-A-07002

- KEY**
- Proposed New Louvered Plant Screen (5m in height) installed at roof level to conceal new plant equipment. Colour to match existing cladding. RAL colour TBC.
 - Proposed New roof access door. Colour to match existing window frame. RAL colour TBC.
 - Proposed New freestanding roof edge protection gaurdail installed inside existing parapet for safe roof access. Galvanised Finish
 - Proposed New Blast Proof Doors RAL colour TBC

P1	Planning Issue	2023.01.27	CR	DM
Rev	Description	Date	Dr	App
AM		27/01/23	by	by
			CR	

AHR
AHR Architects Ltd
5th Floor
55 Princess Street
Manchester
M2 4EW
United Kingdom
T +44(0)161 8287900
E manchester@ahr.co.uk
www.ahr.co.uk

client name	Galliford Try Construction
project	AO Arena
drawing	PLANNING - Proposed Elevation
computer file	C:\Users\chriss_aynor\REVIT LOCAL FILES\MA1A-AHR-22-2200-A-0001_chris_aynor.rvt
plot date	
project number	2022.00663.000
scale	As indicated@A1
drawing number	MA1A-AHR-XX-XX-DR-A-07003
rev	P1
issue status	S2
This drawing is to be read in conjunction with all related drawings. All dimensions must be checked and verified on site before commencing any work or producing shop drawings. The originator should be notified immediately of any discrepancy. This drawing is copyright and remains the property of AHR.	