

ROOM F.01

- Cornice as noted on the plan
- Ceiling is badly damaged and has partially collapsed




ROOM F.02

- Cornice as noted on the plan
- Partially collapsed ceiling as noted on the plan
- Ceiling is (water) damaged



ROOM F.03

- No cornice
- Ceiling is (water) damaged

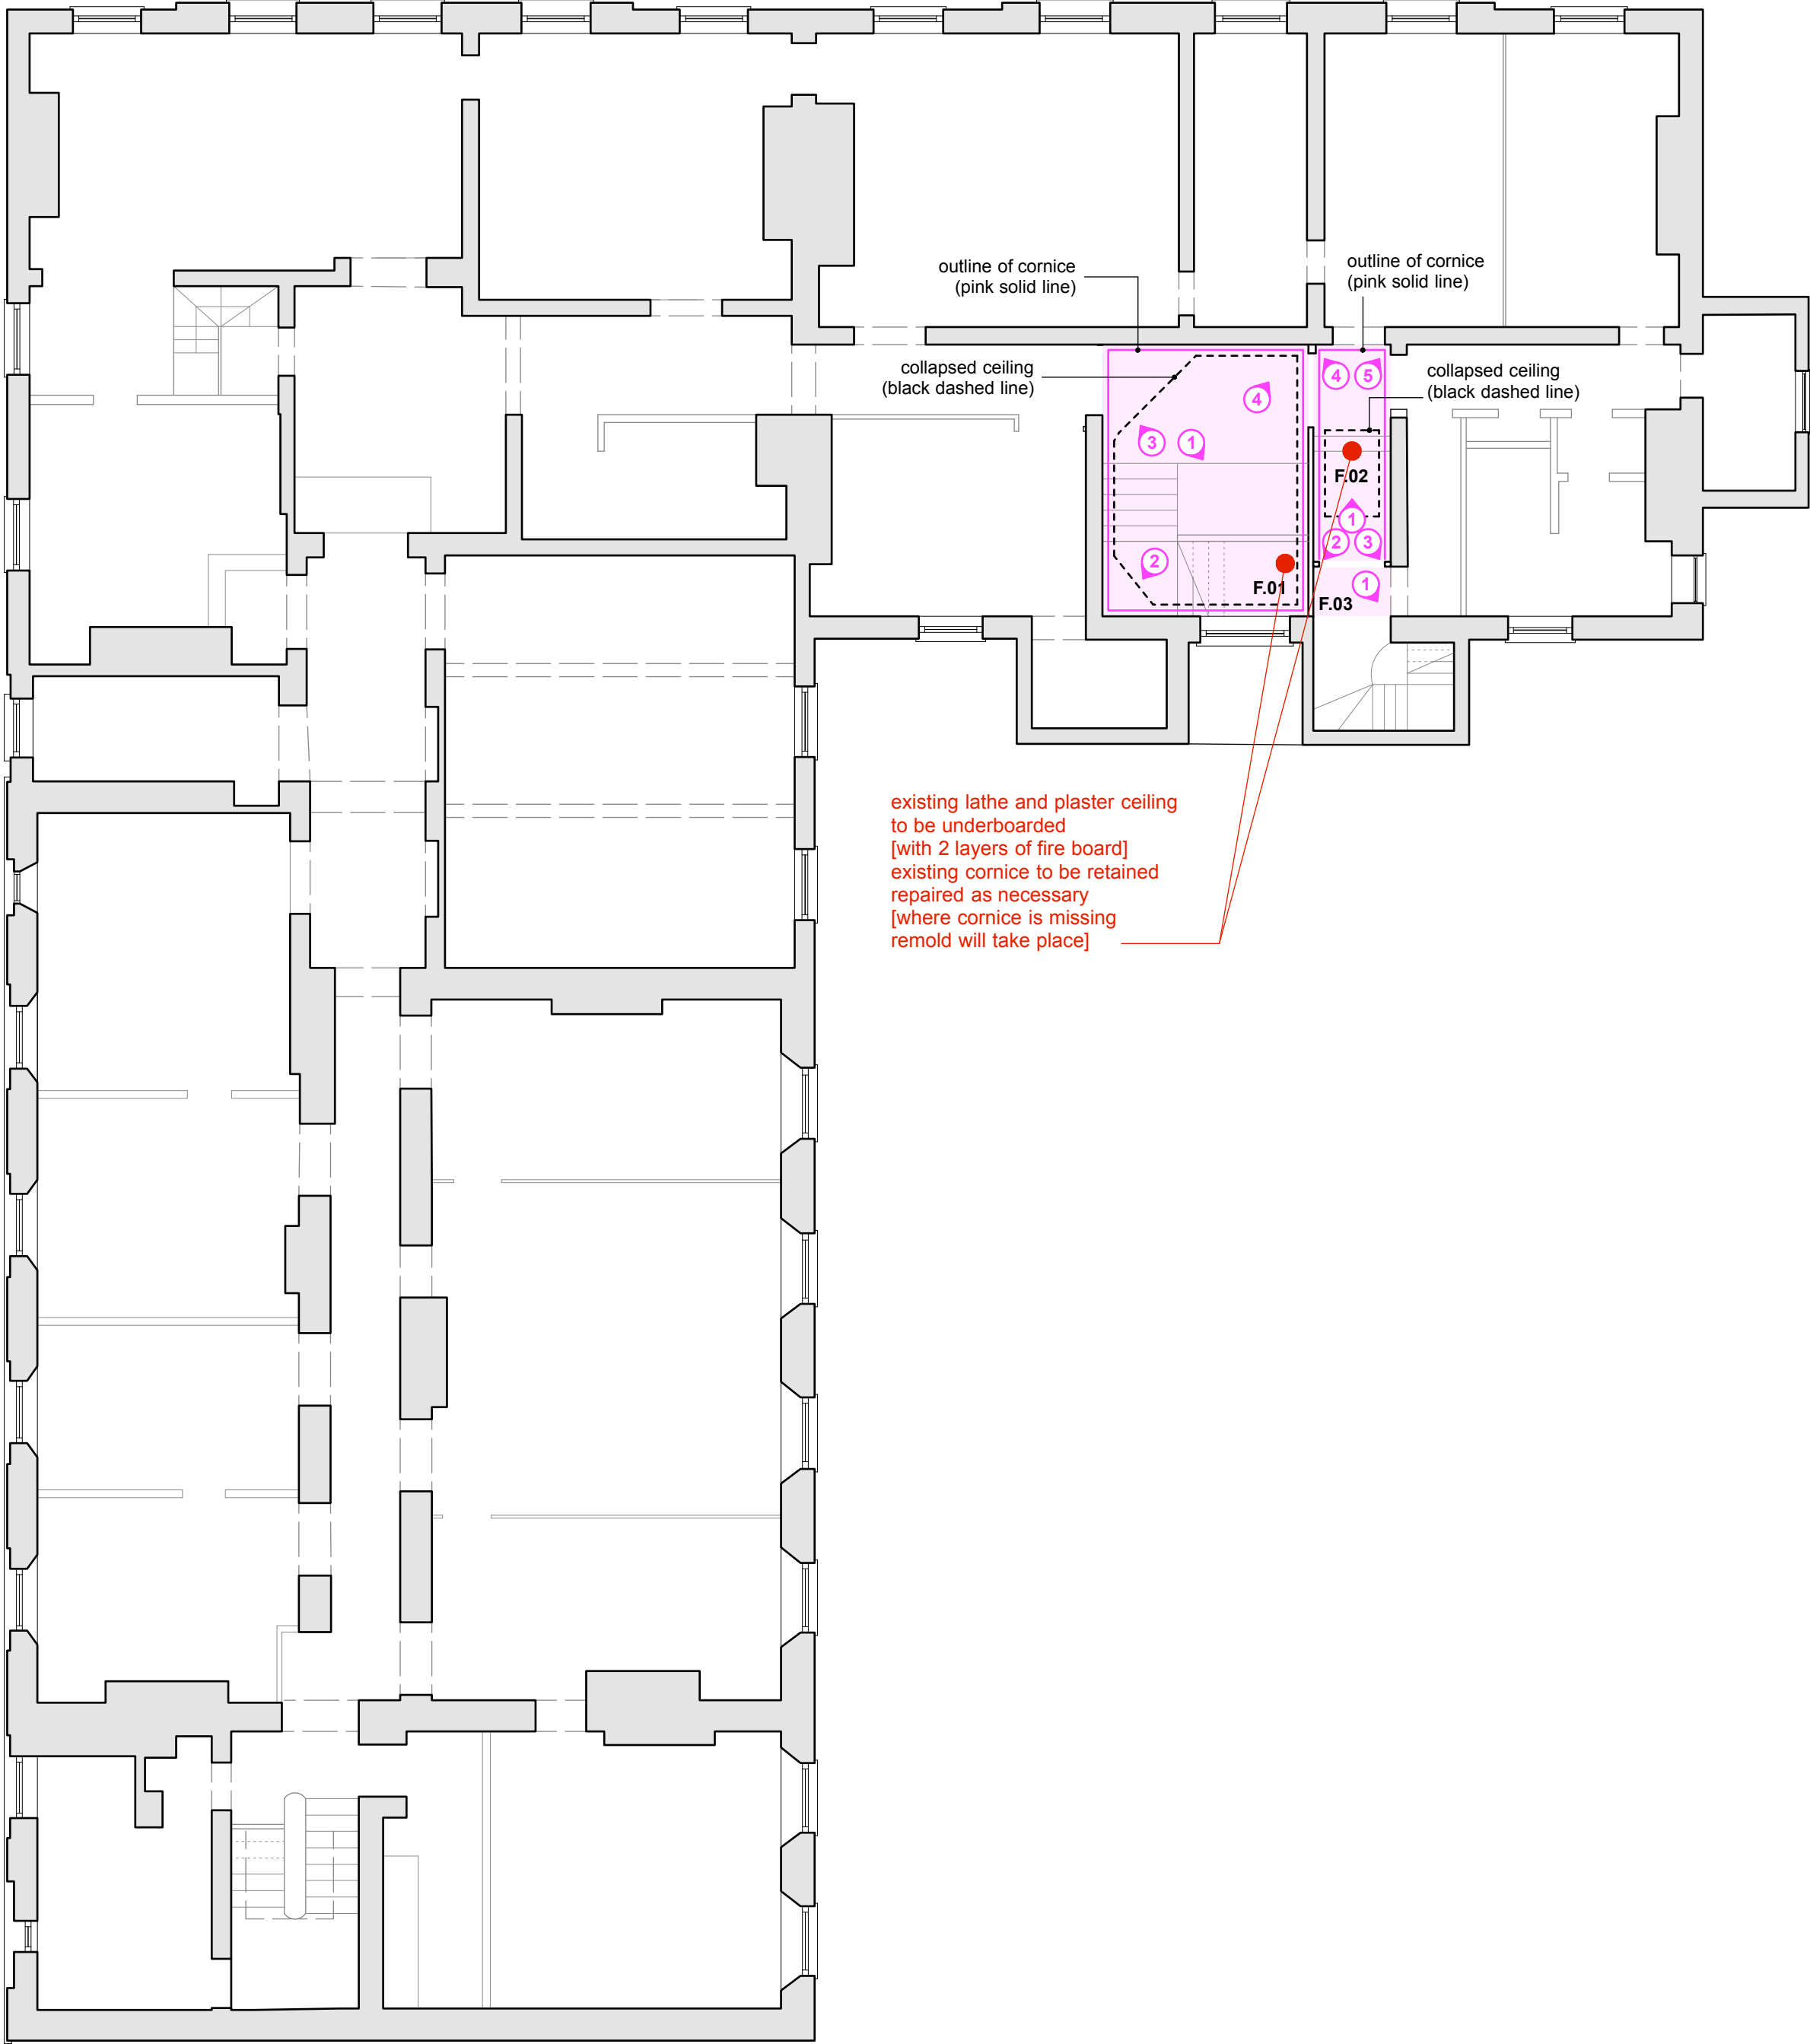

Do not scale from this drawing.
All dimensions are to be checked on site prior to commencing works on site. Discrepancy found between information given on this drawing and that given elsewhere or recorded on site shall be notified immediately to the project architect in writing.

PRELIMINARY ISSUE



snookarchitects	project:	bridgewater house
89 Wood Street	dwg no:	310
Liverpool	dwg title:	FF ceilings & cornice
L1 4NU	scale:	1:100 @ a1
t: 0151 707 0100		