


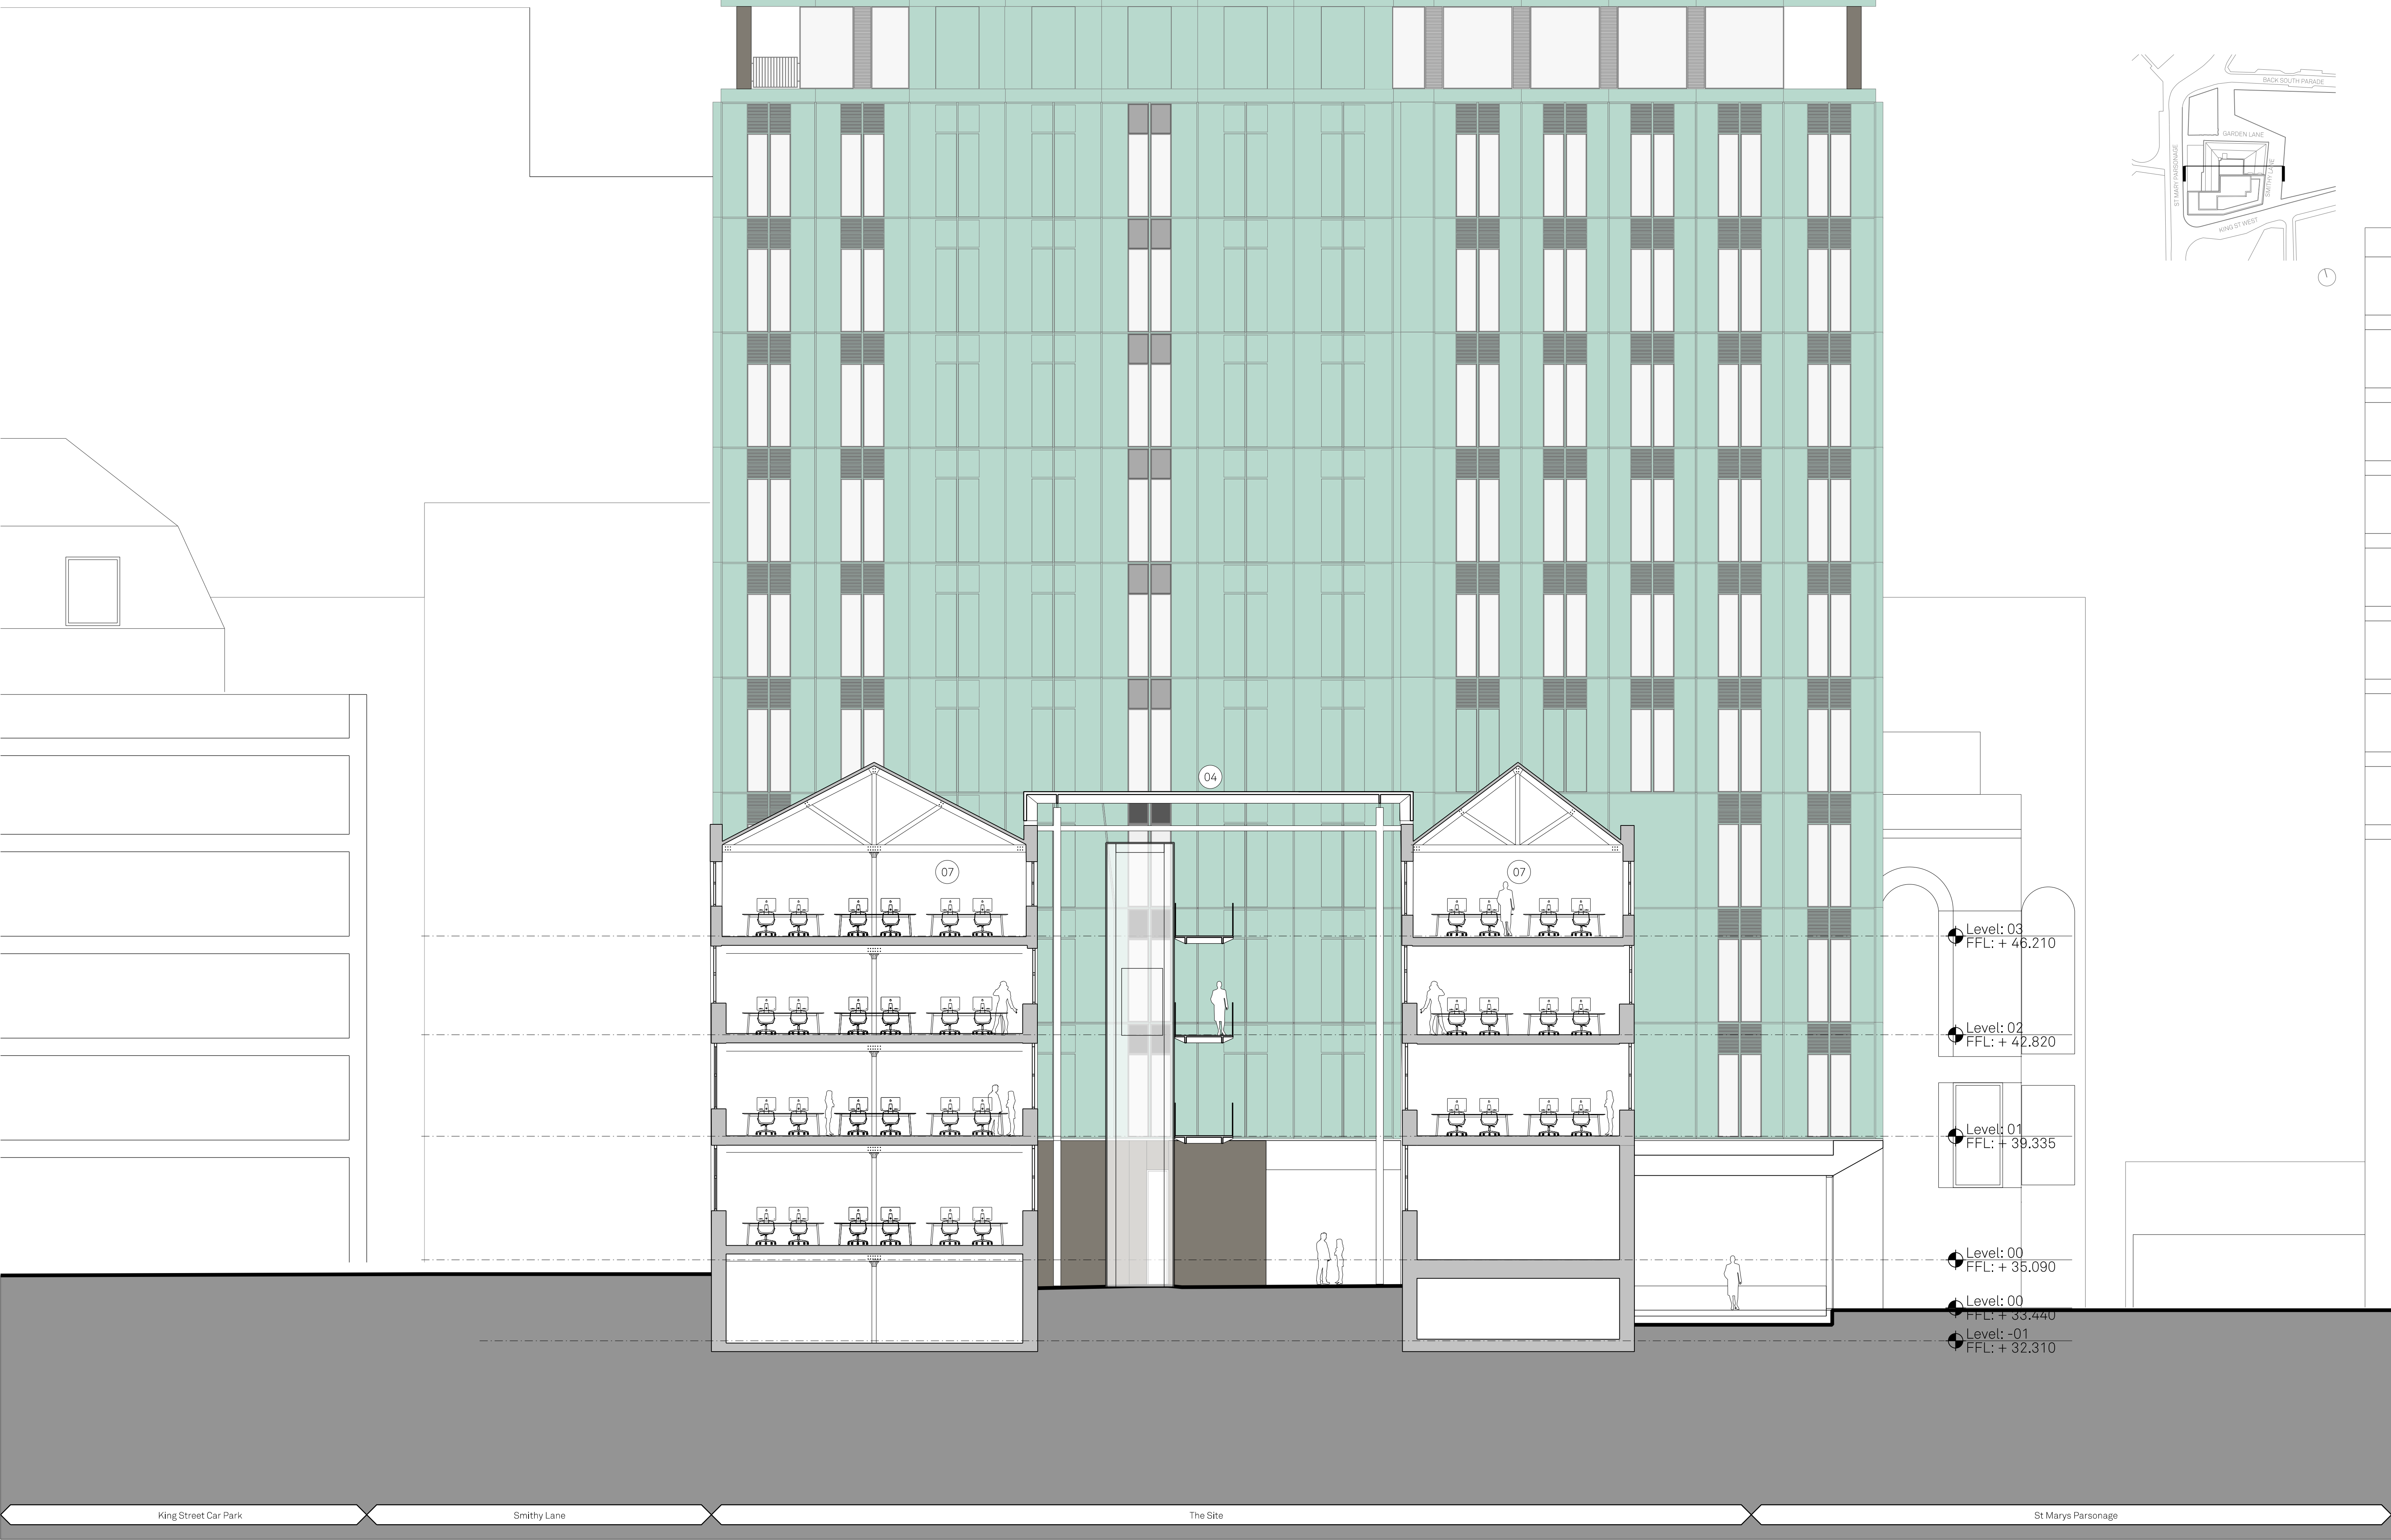

- Notes: ELEVATION KEY:
- 01 Carriage Works Entrance
 - 02 Feature Glazed Lift to Coutyard
 - 03 Feature Glazed Bridge Link
 - 04 Feature Glazed Roof Light
 - 05 Main Reception
 - 06 External Colonade
 - 07 Commercial Floorplate
 - 08 Proposed Lift Lobby