


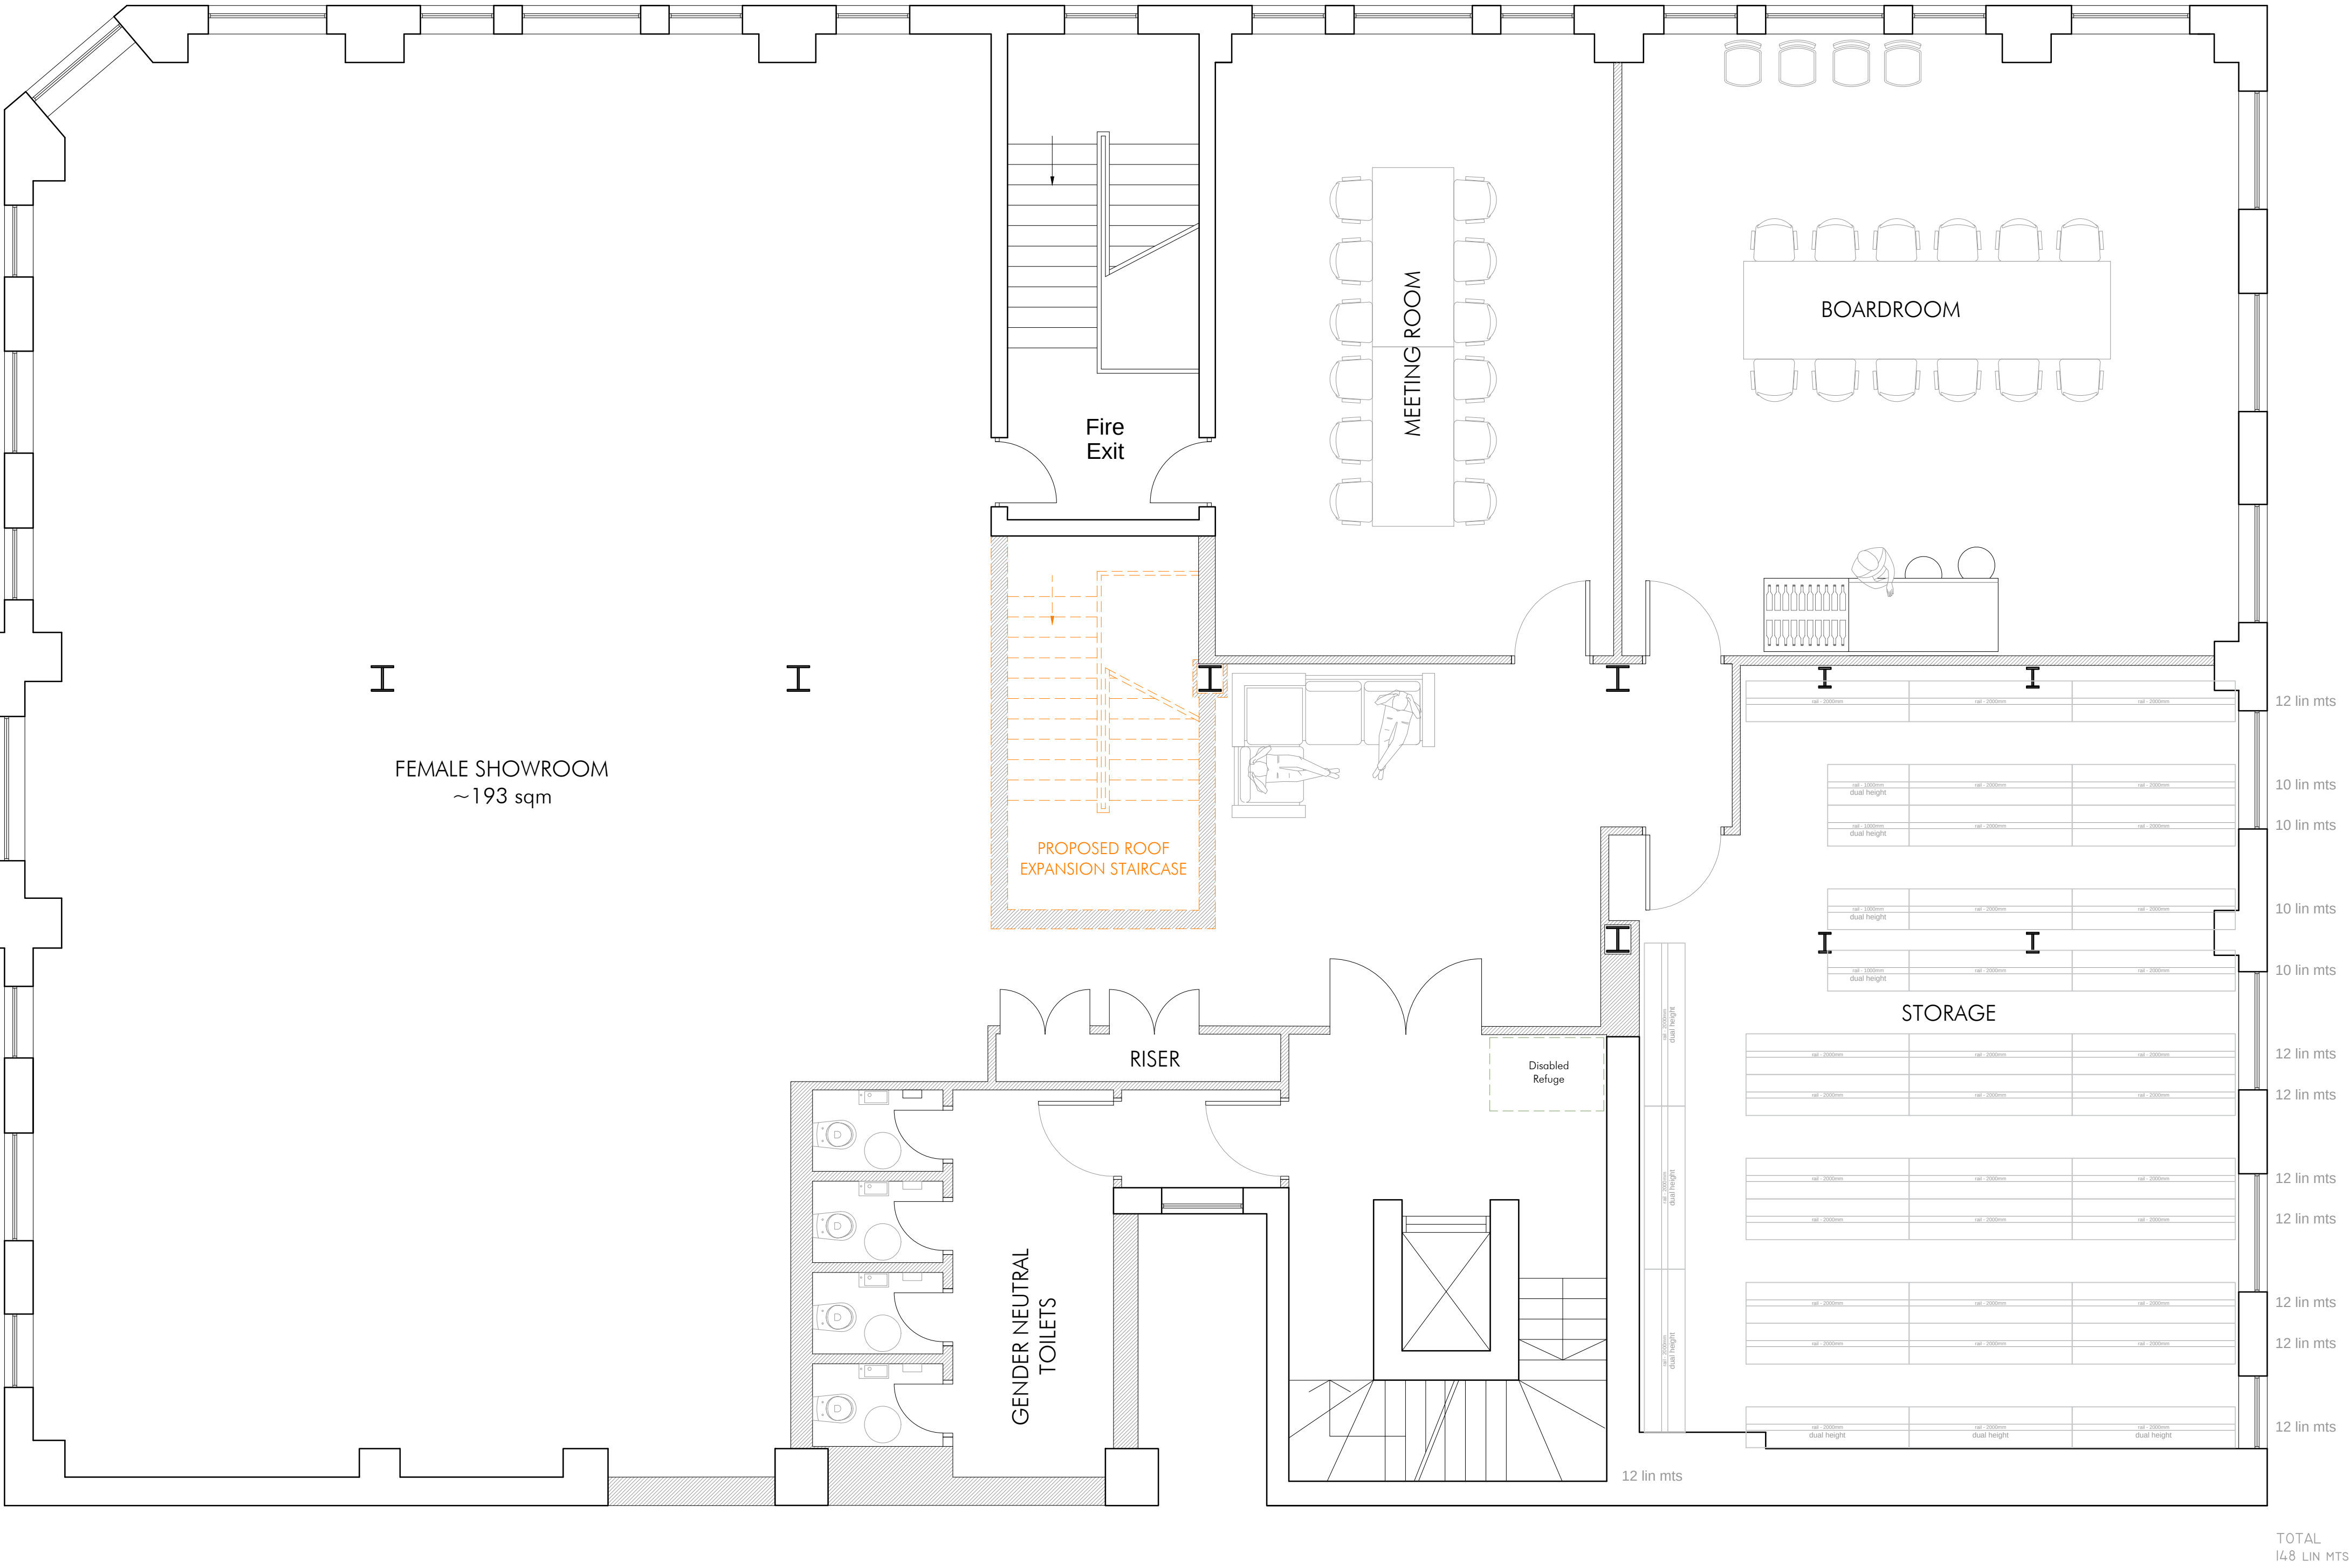

FOURTH FLOOR - FEMALE SHOWROOM

STORAGE AREA = 68 SQ MTS
STORAGE RAILS= 148 LINEAR METRES
(STORAGE RAILS DOUBLE STACKED)