


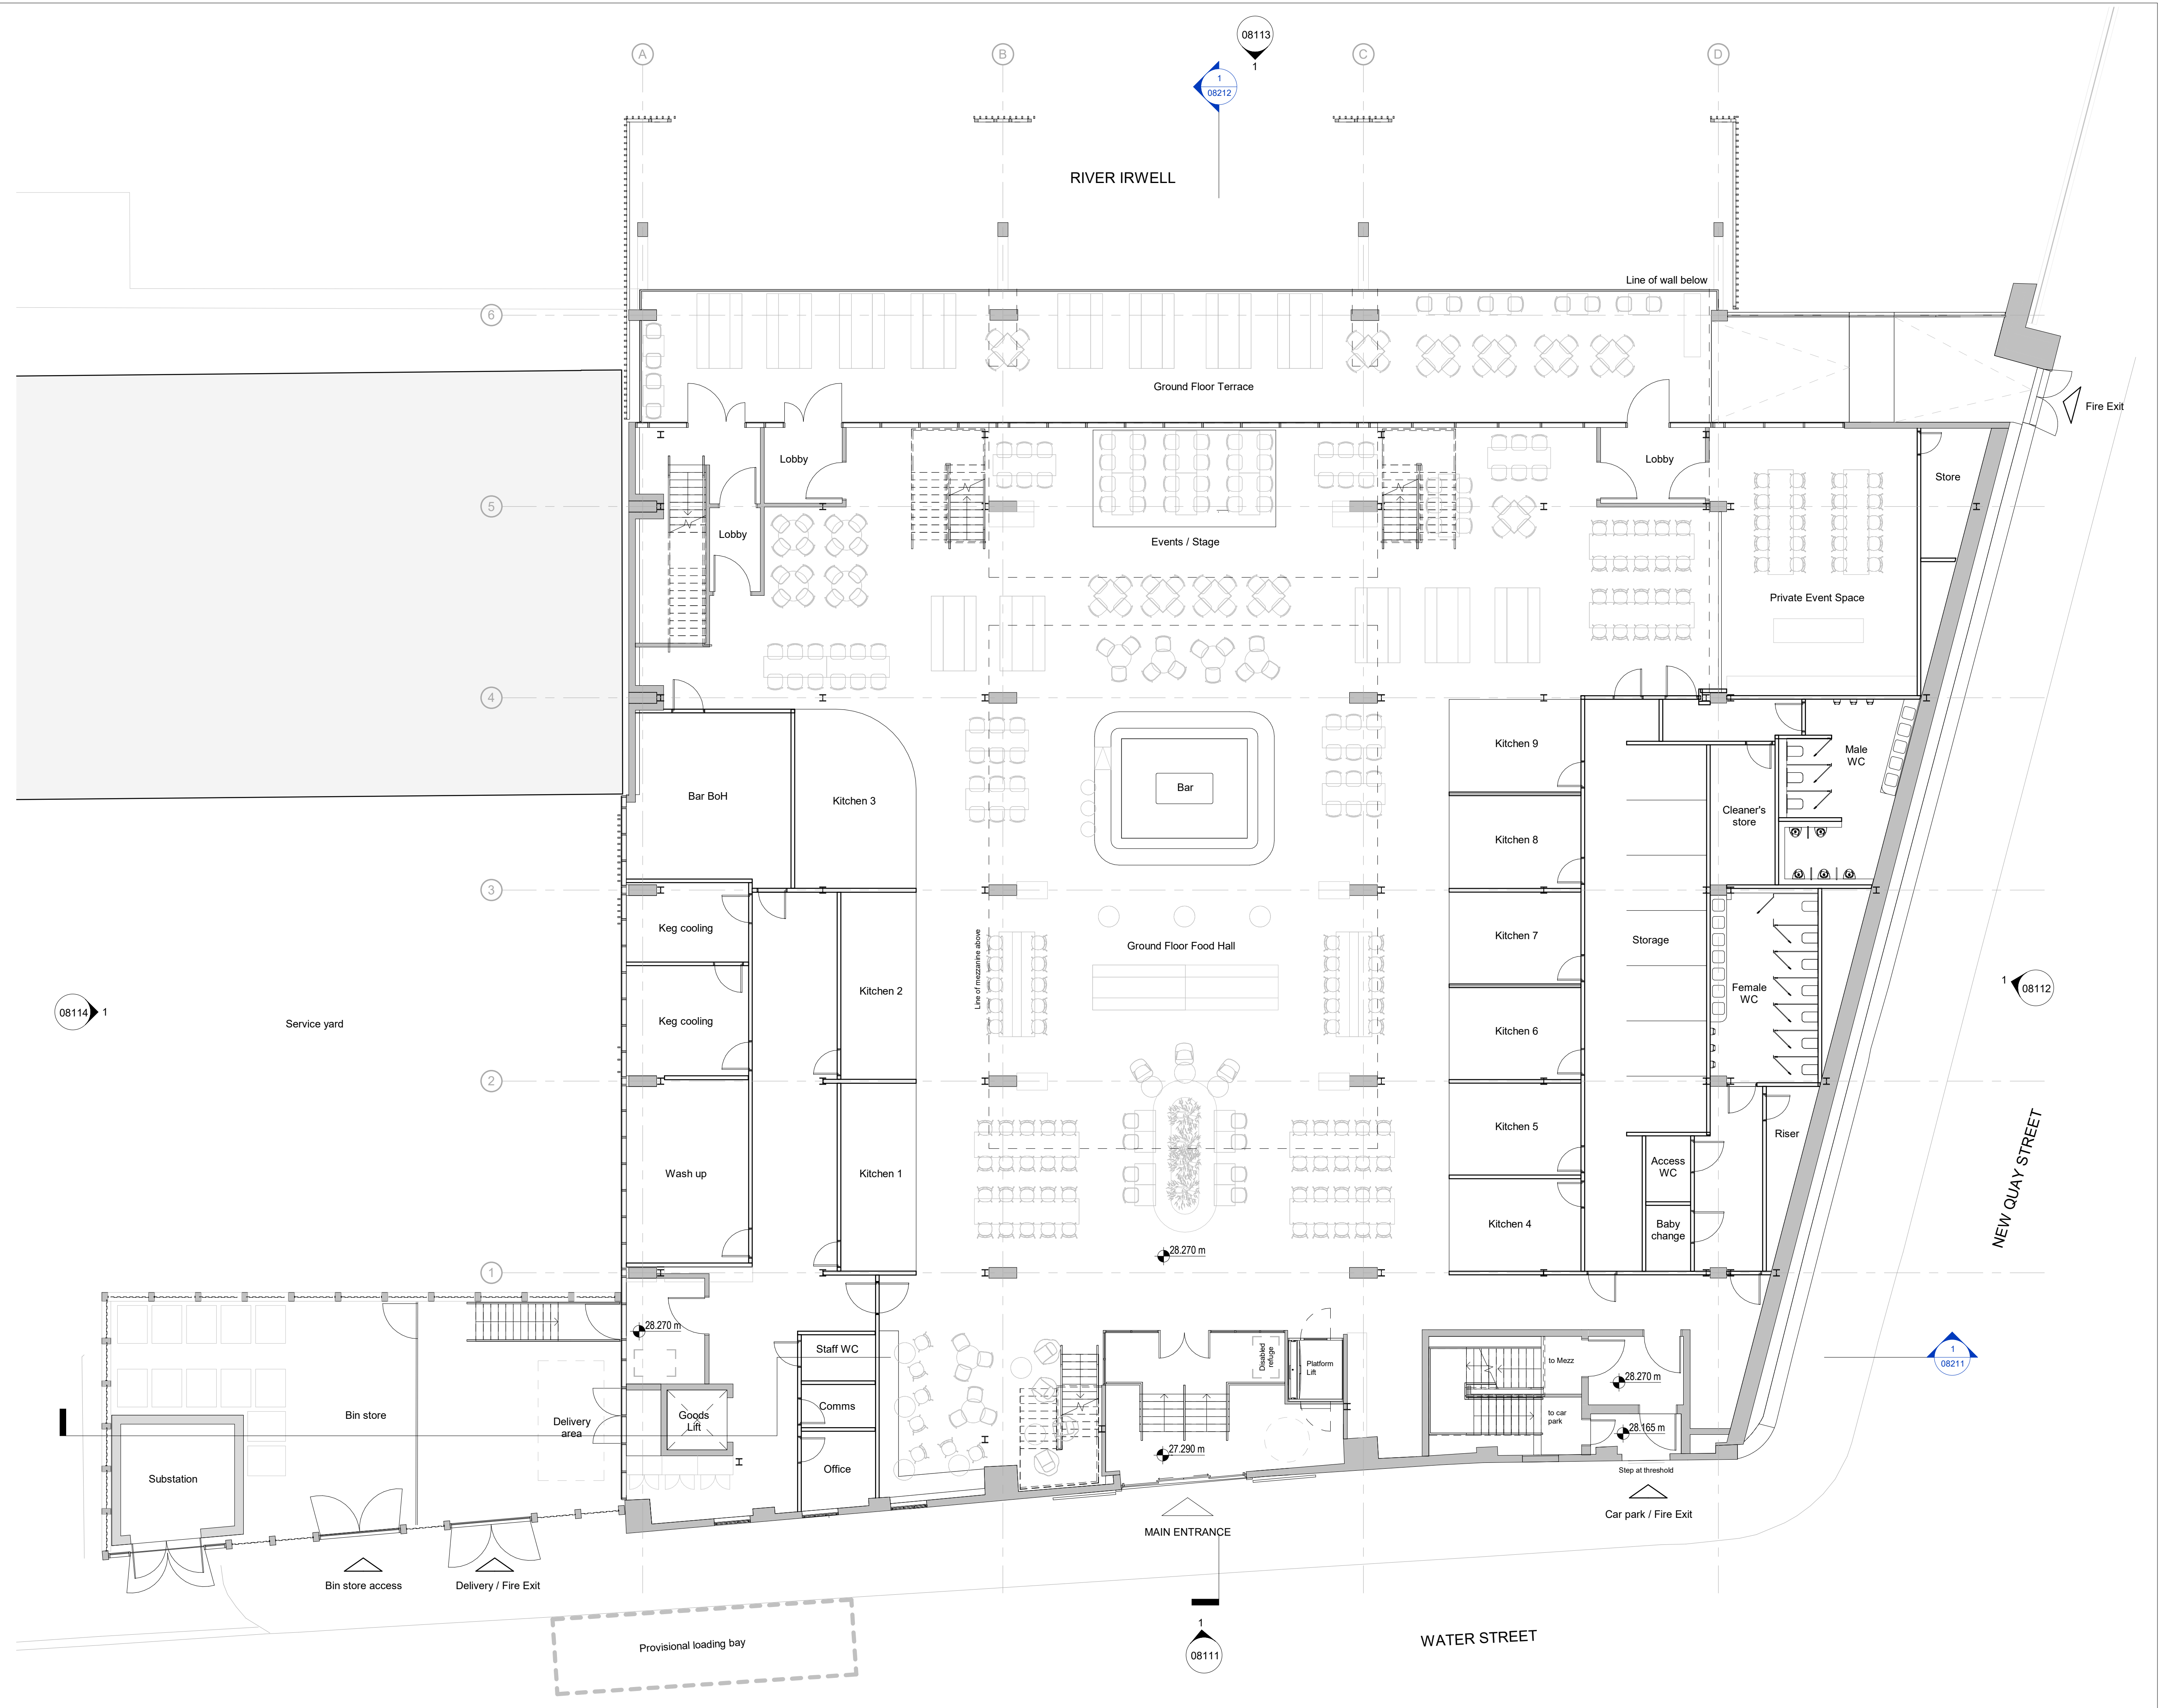

Notes

Do not scale from this drawing.

All dimensions are to be checked prior to construction and any discrepancies are to be identified to the Architect.

Copyright reserved.

A 18/01/23 Issued for planning GL

Revisions

Status

PLANNING

Client

ALLIED LONDON

Project

**SHIPYARD
WATER STREET
MANCHESTER**

Title

**Level 01
Proposed GA plan**

Scale	Size	Date	Drawn	Checked
1 : 100	A1	08/02/22	GL	NS

3DReid
www.3DReid.com
Architecture Interiors Masterplanning

Drawing No. 200097-3DR-01-DR-A-08022 Rev. A