


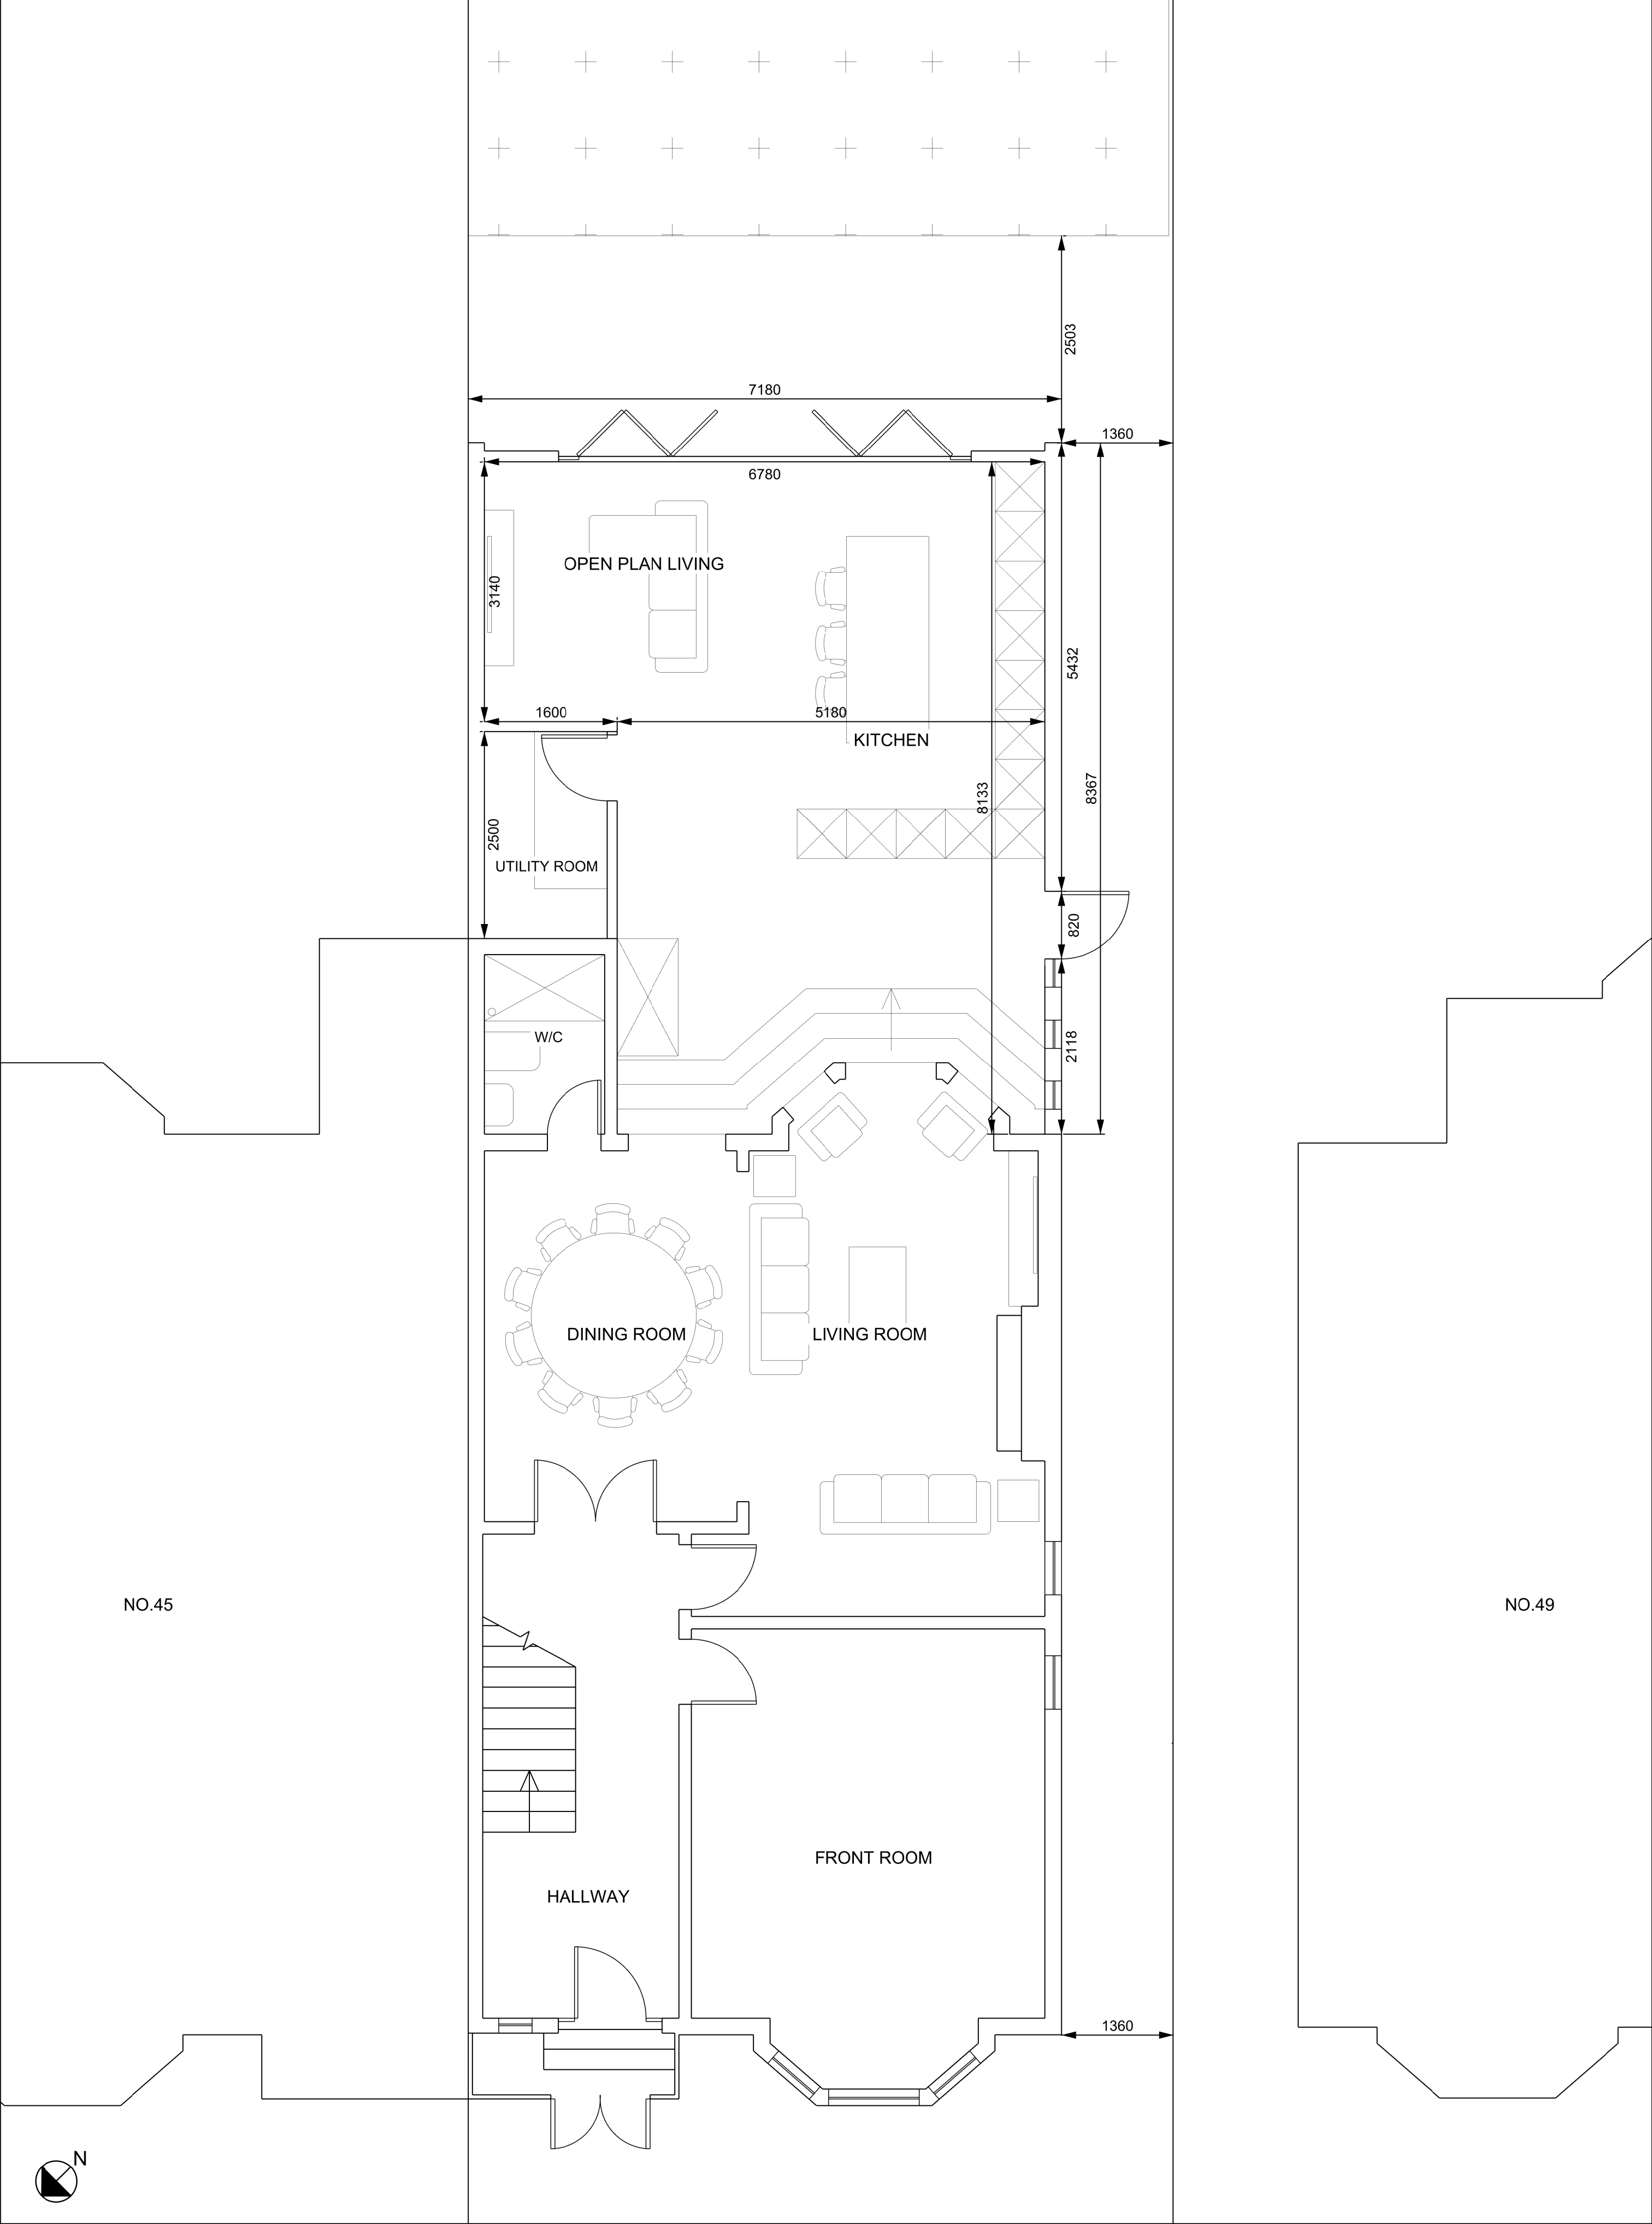

47 DUDLEY ROAD, MANCHESTER, M16 8FW										REVISIONS	DATE	DESCRIPTION
PROPOSED PLAN GROUND FLOOR												
DR.NO	REV		01	SCALE	1:50 @A2	DRAWN	FB		UNDOED		FB	