

ROOM F.08

- No access - Room is inaccessible due to collapsed ceiling and/or unsafe floor structure
- No cornice
- Ceiling has collapsed

ROOM F.09

- Restricted access - Room is inaccessible due to unsafe floor structure
- No cornice
- Plasterboard ceiling





ROOM F.10

- No cornice
- Plasterboard ceiling



ROOM F.11

- No cornice
- Plasterboard ceiling

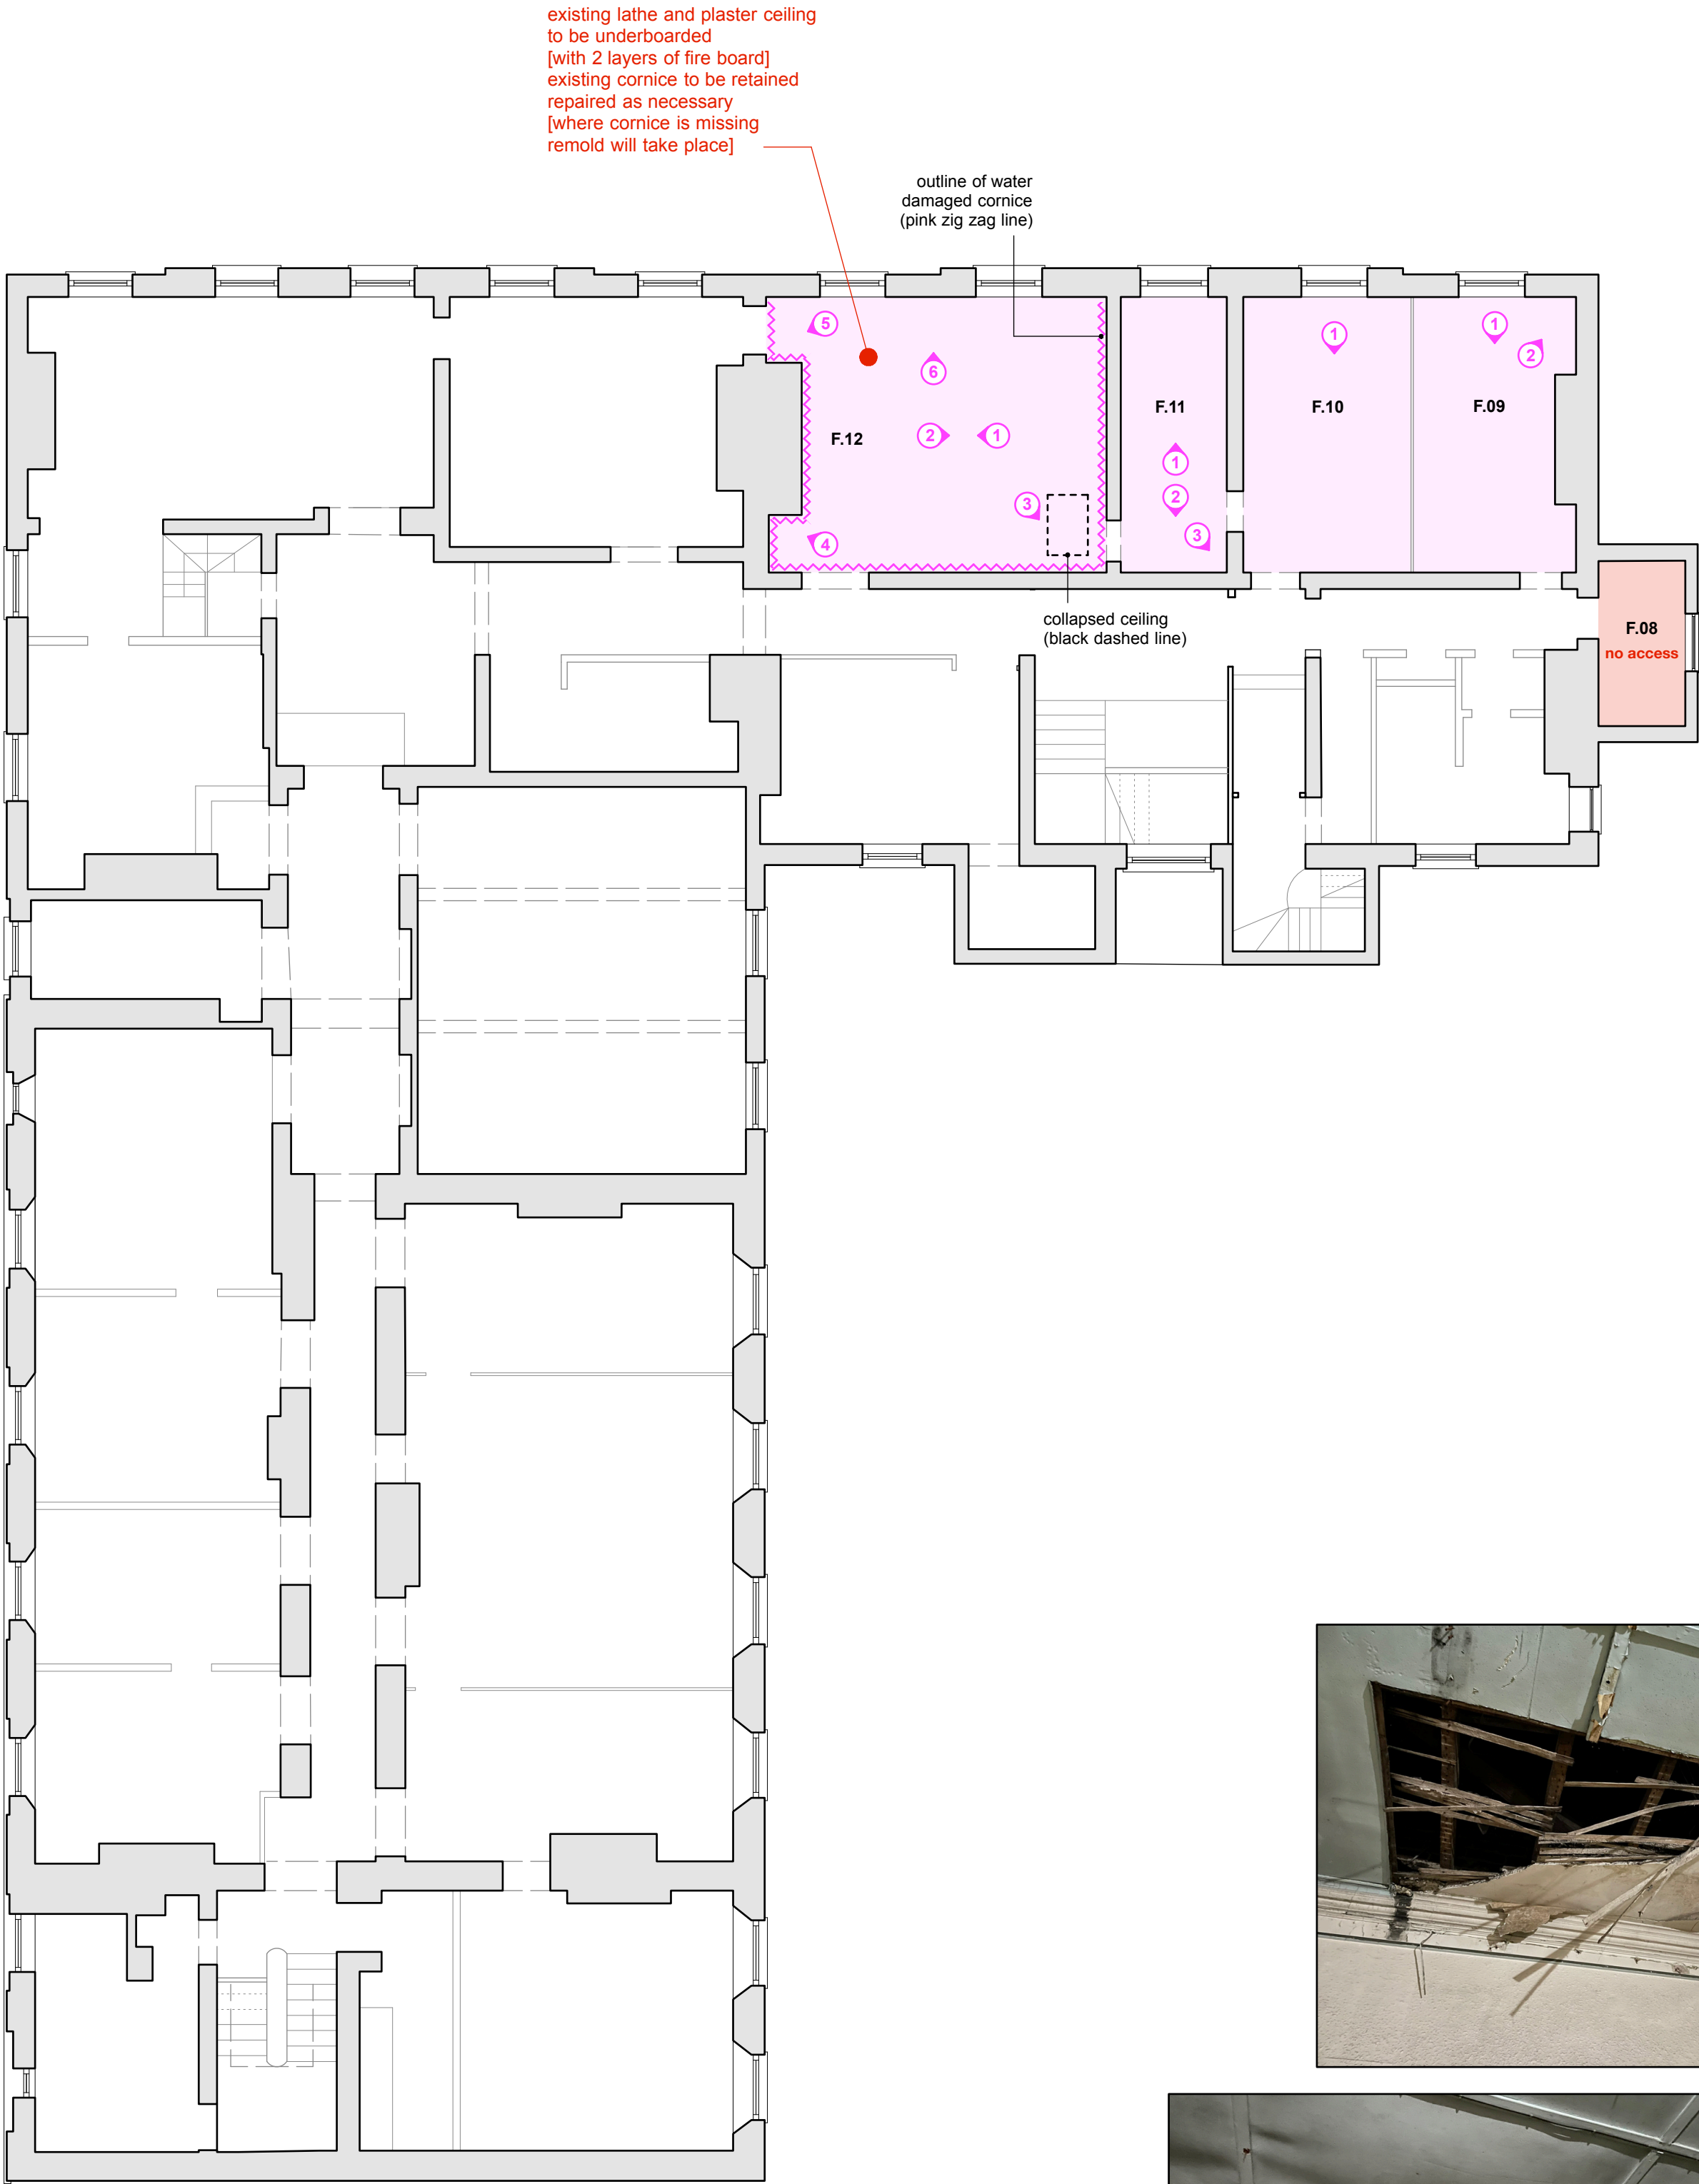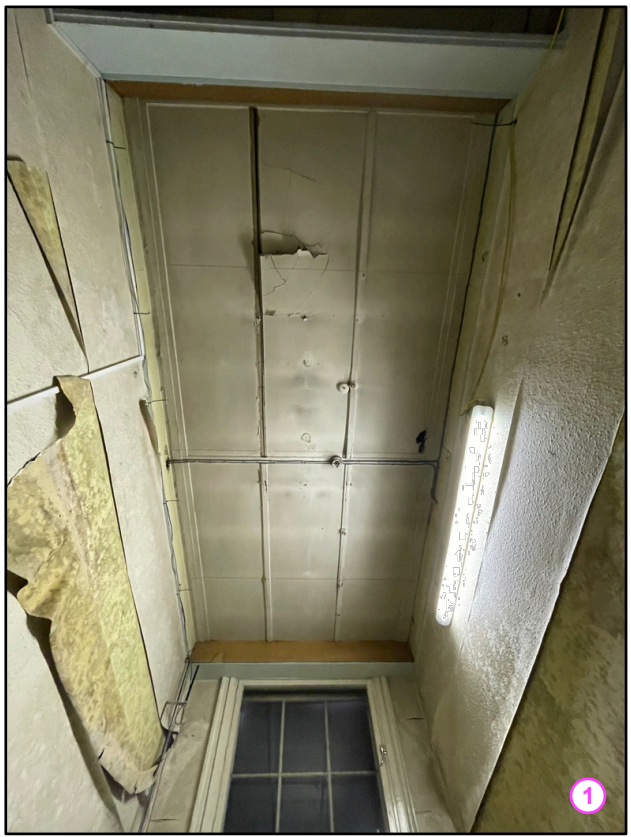

ROOM F.12

- Cornice as noted on the plan
- Plasterboard ceiling
- Partially collapsed ceiling as noted on the plan
- Ceiling is damaged in various areas



Do not scale from this drawing.
All dimensions are to be checked on site prior to commencing works on site. Discrepancy found between information given on this drawing and that given elsewhere or recorded on site shall be notified immediately to the project architect in writing.

PRELIMINARY ISSUE



rev.		date	description
1	01/15/2024	0100	bridgewater house
2	01/15/2024	0100	312
3	01/15/2024	0100	L1 4NU
4	01/15/2024	0100	FF ceilings & cornice
5	01/15/2024	0100	scale: 1:100 @ a1