


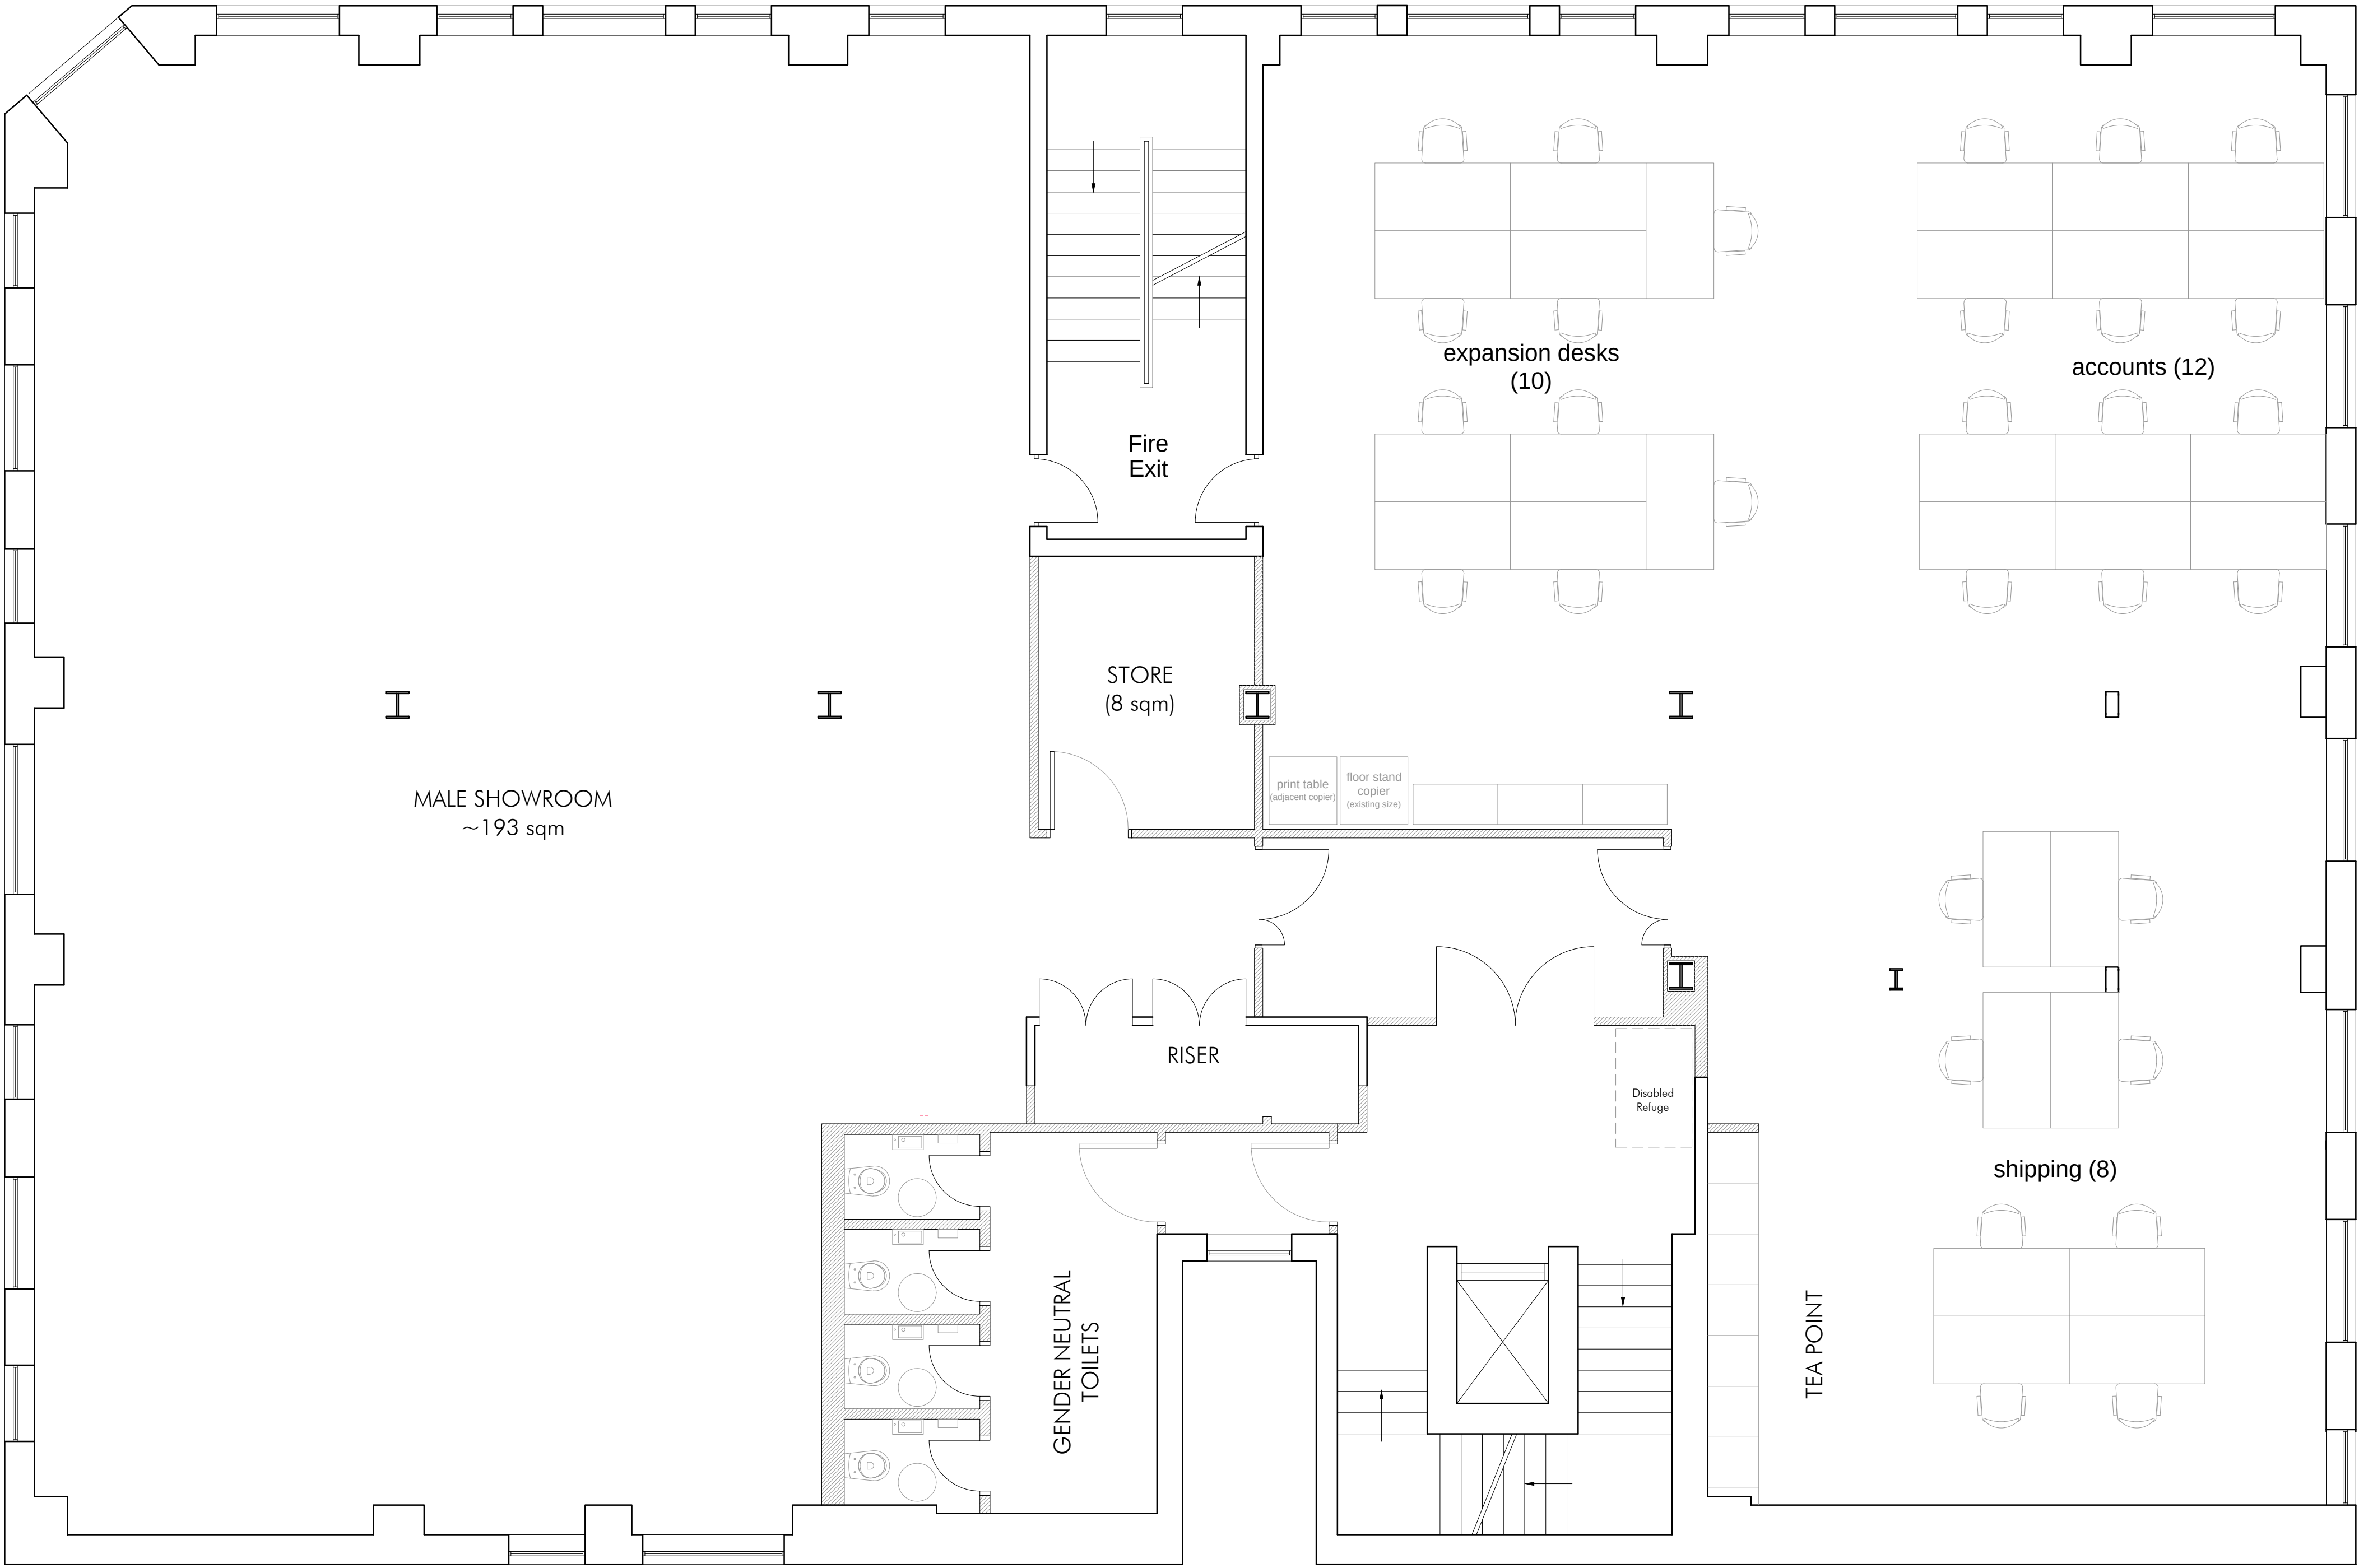

THIRD FLOOR - MALE SHOWROOM + HR / ACCOUNTS