


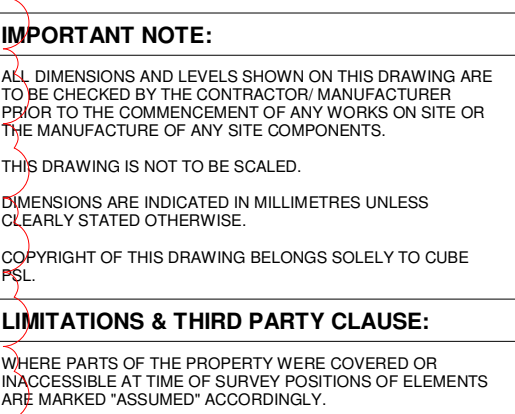

ELEVATION KEY PLAN (BUILDING FOOTPRINT)

SHOPFRONT SIGNAGE LEGEND

SPORTS DIRECT FASCIA PANEL SIGNAGE




2No INDIVIDUAL INTERNALLY ILLUMINATED
BOXES. MADE FROM BUILT UP OPAL ACRYLIC &
WRAPPED IN TRANSLUCENT VINYL w/ TEXT
WEDED OUT TO LEAVE CLEAR. TO BE
INTERNALLY ILLUMINATED USING 6500K LEDs ON
CARRIER FOR EACH BOX. 75mm TOTAL DEPTH.

VINYL COLOURS TO MATCH SD BLUE & SD RED
METAMARK - MT 675 [ROYAL BLUE] &
METAMARK - MT 642 [CRIMSON] RESPECTIVELY

PROPOSED ILLUMINATION LEVELS TO MATCH
600cd/m²

USC FASCIA PANEL SIGNAGE

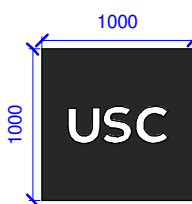

BLACK POWDER COATED ALUMINIUM BOX WITH
INDIVIDUAL INTERNALLY ILLUMINATED 'USC'
LETTERS TO BE PUSHED THROUGH FACE.
LETTERS TO BE MADE FROM 5MM OPAL ACRYLIC
ILLUMINATED INTERNALLY VIA 6500K LEDs
MOUNTED TO WHITE 10mm FOAMEX BACKS
100mm TOTAL DEPTH.

PROPOSED ILLUMINATION LEVELS TO MATCH
600cd/m²



H	SECTION THROUGH SIGNAGE ADDED TO SHEET	07 12 2022	RG
G	AMENDS FOR PLANNING ISSUE	02 12 2022	RG
F	SIGNAGE PROPOSALS AMENDED TO MATCH ADJUSTMENTS BY T.O.O	22 11 2022	RG
E	SIGNAGE DRAWINGS AMENDED FOR PLANNING	16 08 2022	RG
D	LIGHTBOXES REMOVED FROM SHOPFRONT SIGNAGE DRAWING	08 07 2022	RG
C	ADDITIONAL INFO FOR PLANNING	30 03 2022	RG
REV	DESCRIPTION	DATE	BY

CLIENT			
FRASERS GROUP			
PROJECT			
MANCHESTER ARNDALE			
DRAWING TITLE			
PROPOSED HIGH ST ELEVATION FINISHES & SIGNAGE			
DRAWN BY	RG	DATE	28 06 2021
CHECKED BY	SP	SCALE	As indicated @ A1
DRAWING NO.	CPS 20 077 111 H		

cube.
Project Management | Building Surveyors
Heritage Consultants | Design Services

502 Birchwood One | Dewhurst Road | Warrington | WA3 7GB

t: 01925 831 710
e: admin@cubepeis.co.uk | w: www.cubepeis.co.uk

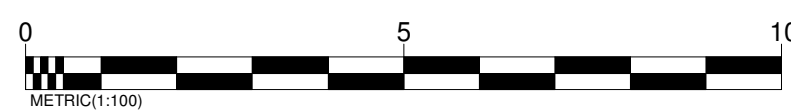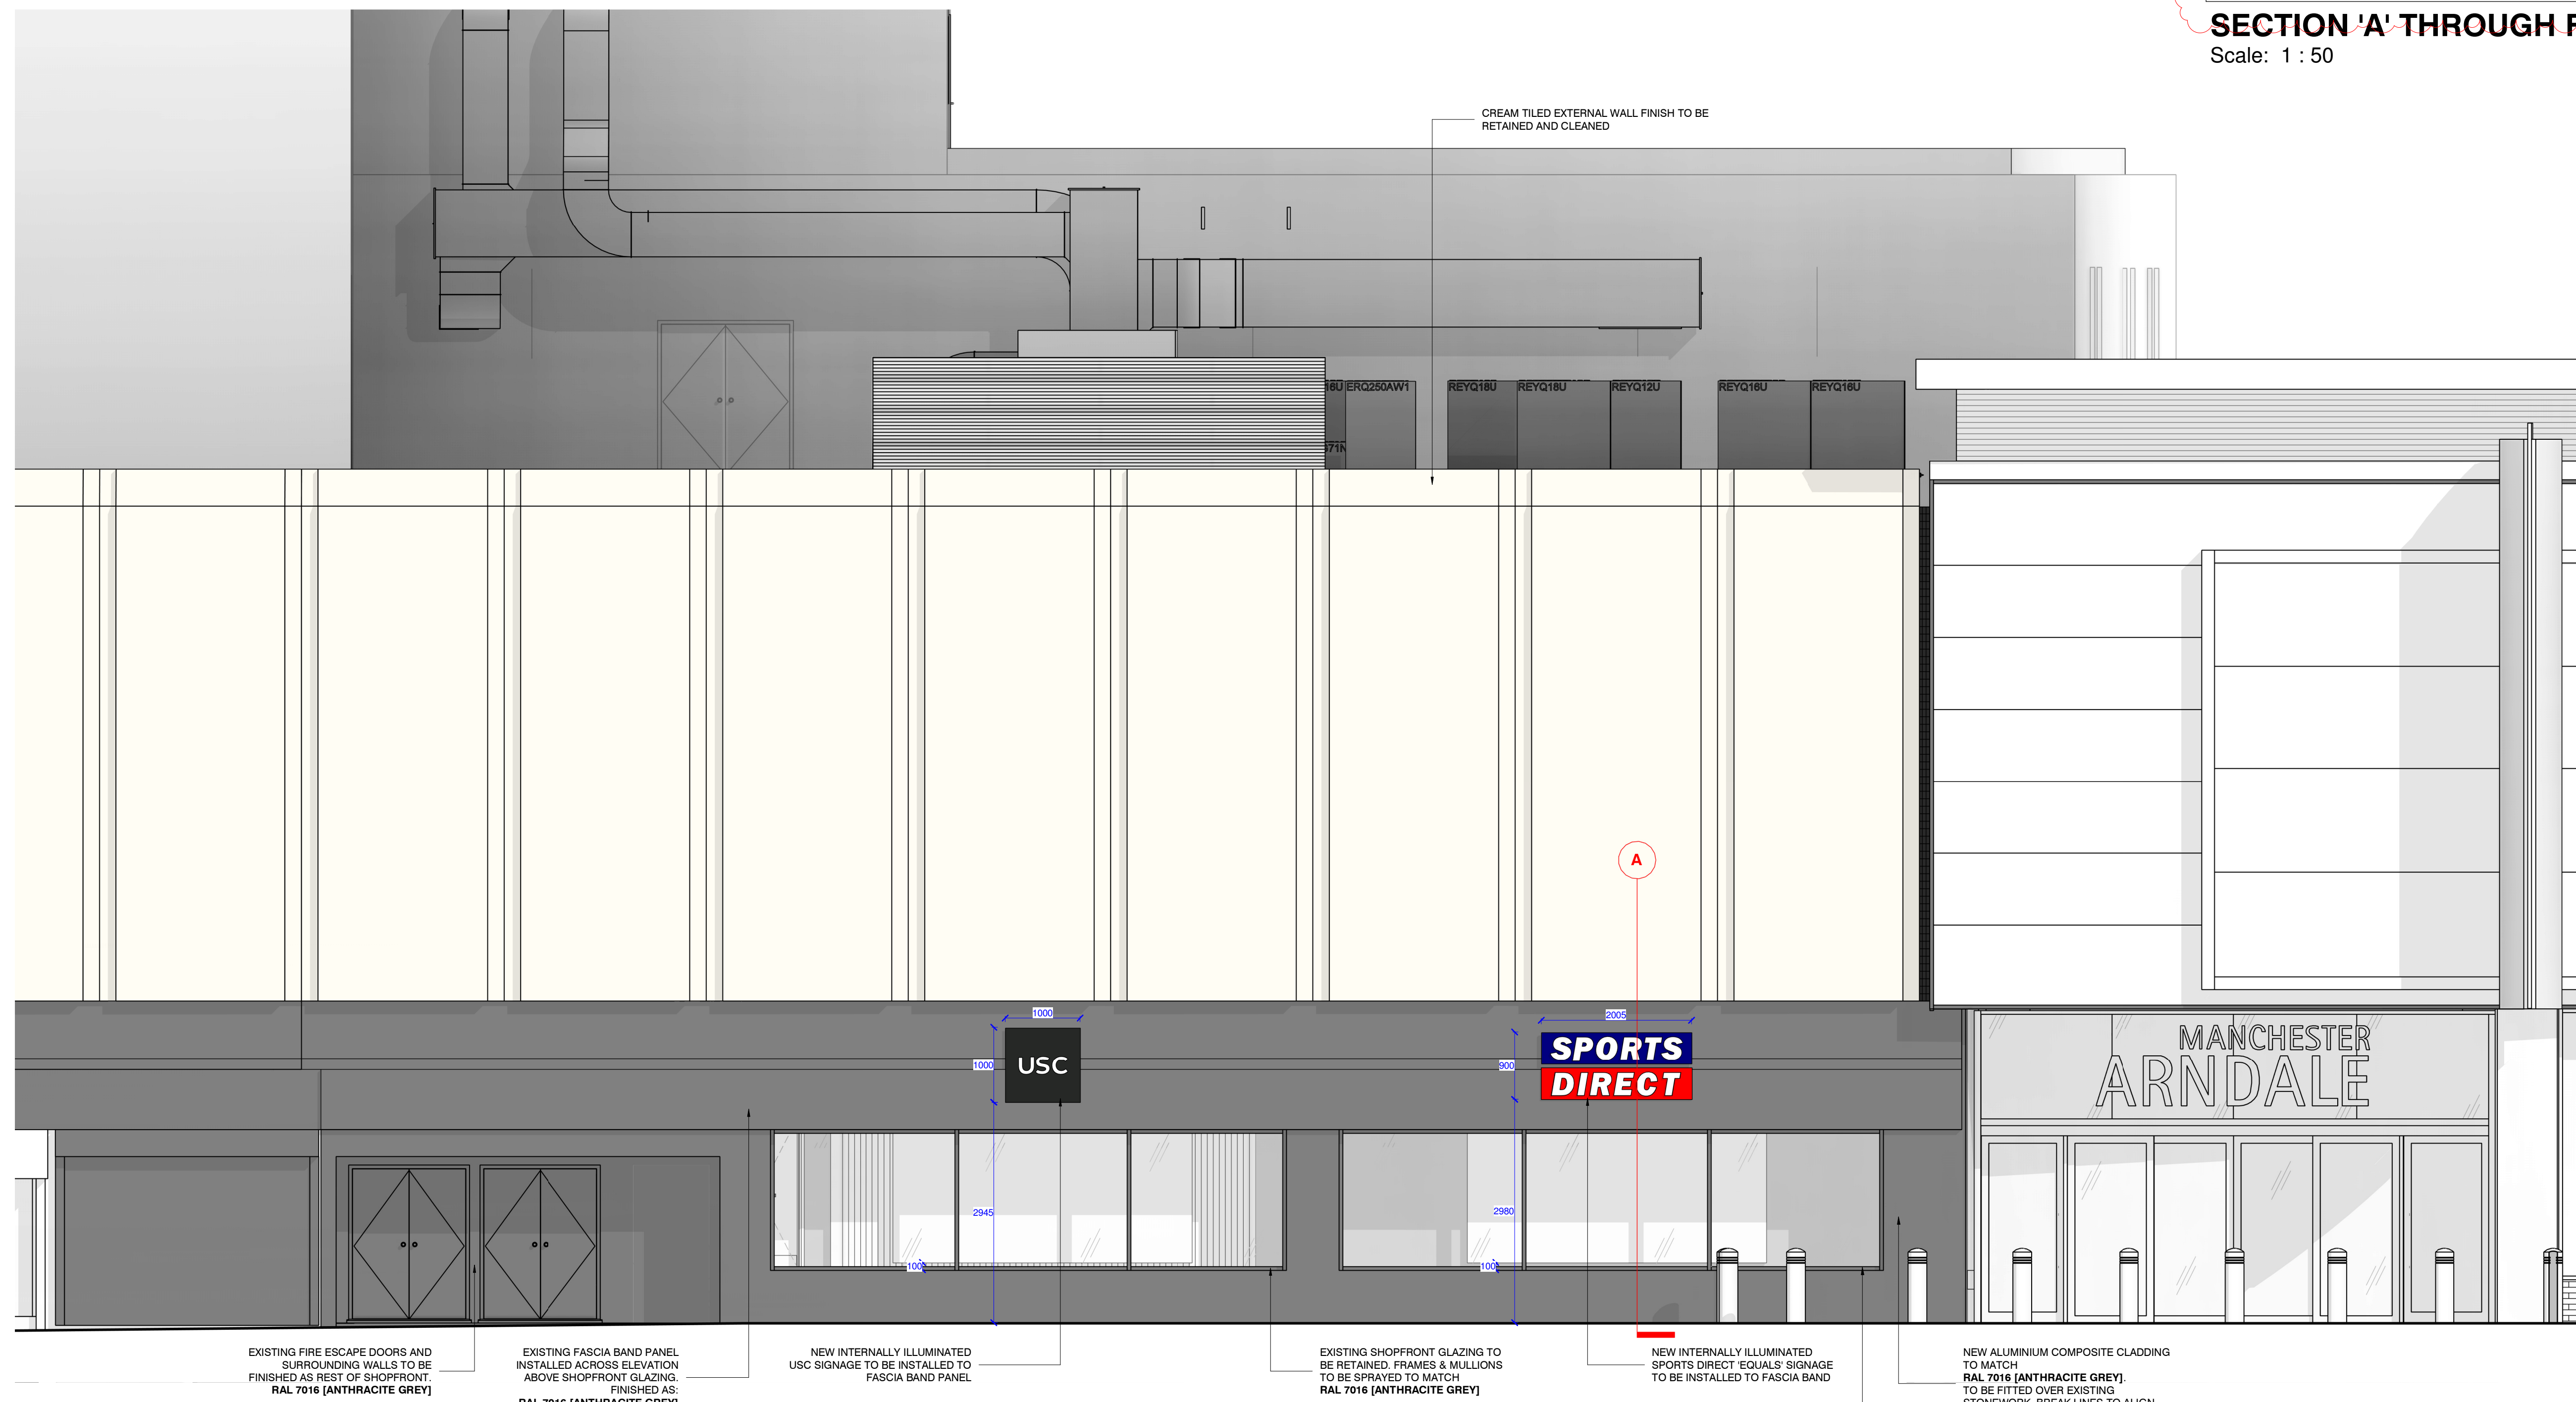

PROPOSED HIGH STREET ELEVATION FINISHES & SIGNAGE