


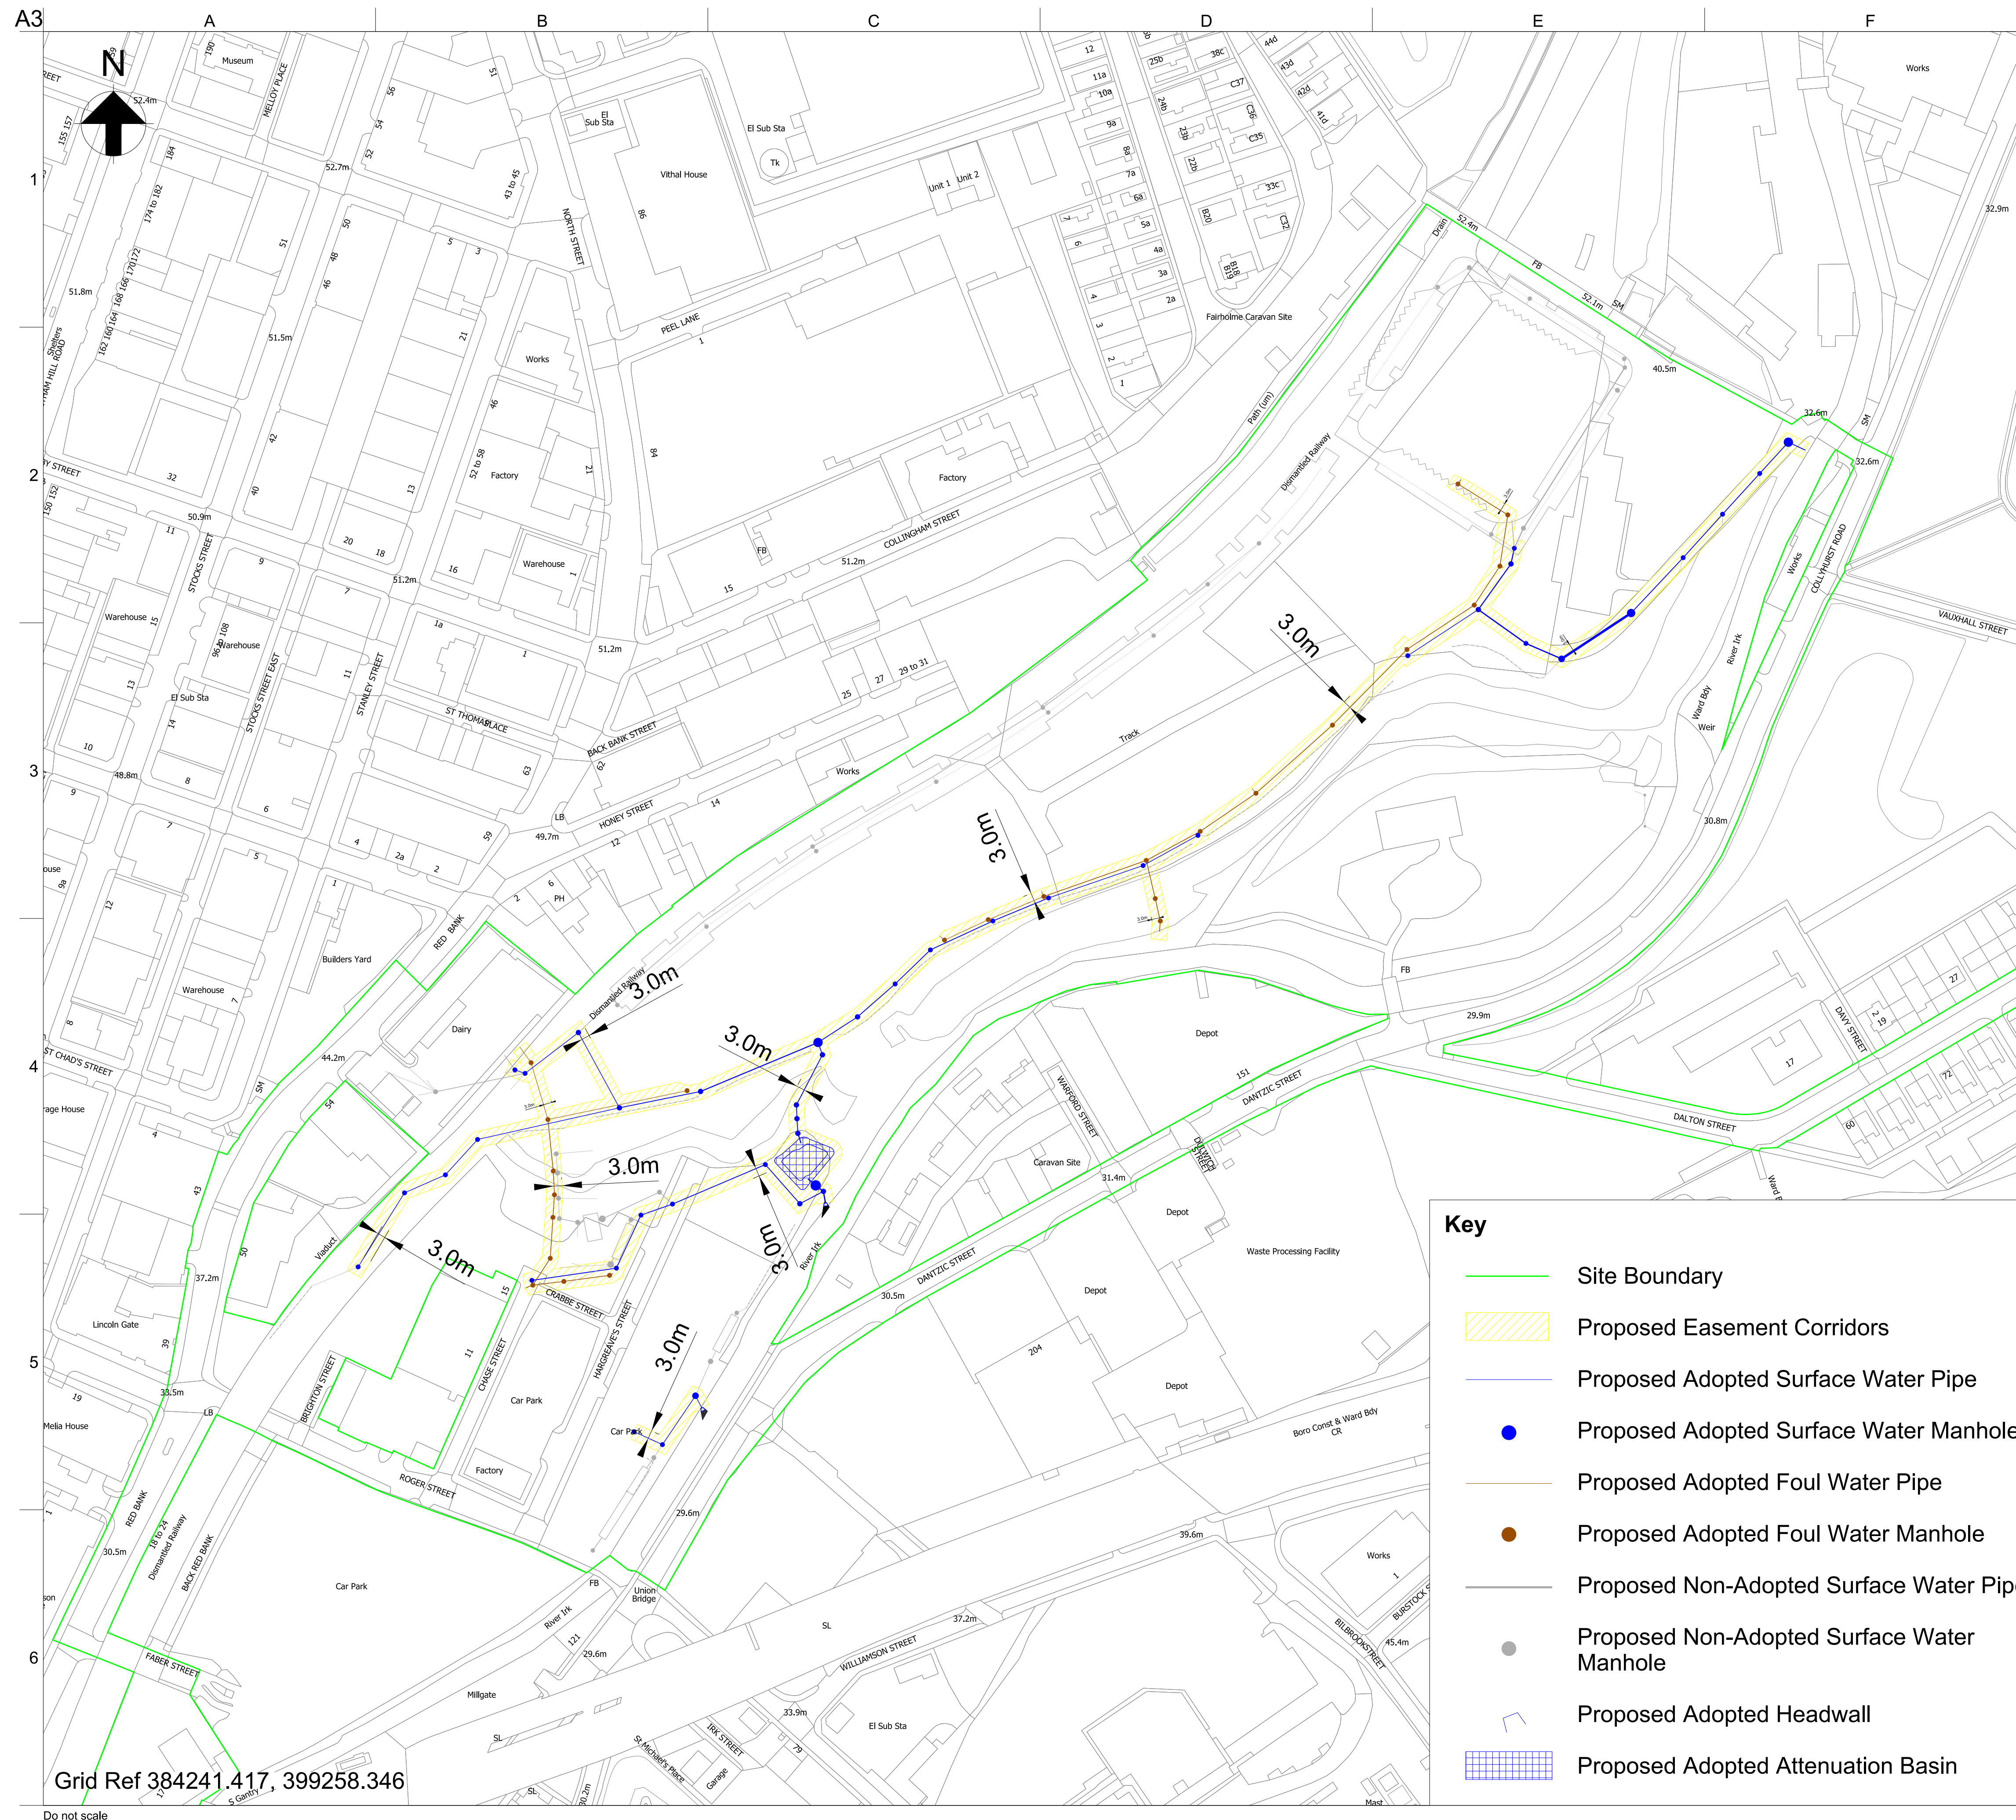

Notes

1. All dimensions are in m, all levels in mAOD, unless specified otherwise.
2. This map is reproduced from Ordnance Survey Material with the permission of the Ordnance Survey on behalf of the Controller of Her Majesty's Stationery Office (c) Crown Copyright. License Number 100019568 (2021).
3. This drawing should be read with reference to Arup's full WS4 drawings and specifications.

P01	09/09/22	Issued for S104 Application	ES	DH	RG	--
Rev	Date	Description	By	Chkd	Appd	Auth

ARUP

6th Floor 3 Piccadilly Place
Manchester M1 3BN
Tel +44 161 228 2331 Fax +44 161 228 6879
www.arup.com

Client



Project Title

Victoria North HIF Infrastructure & Enabling Works

Drawing Title

S104 Land Registry Plan

Scale at A3	1:2500	Arup Job No	282022-00		
Role	Civil - Drainage				
Suitability	S3 - Issued for Review and Comment				
Rev	By	Chkd	Appd	Auth	
P01	ES	DH	RG	---	
	Date	Date	Date	Date	
	07/09/22	08/09/22	09/09/22	---	
Name					
VNIF - ARP - 00 - YYY - DR - CD -0063					
Project	Originator	Volume	Location	Type	Role
					Number