


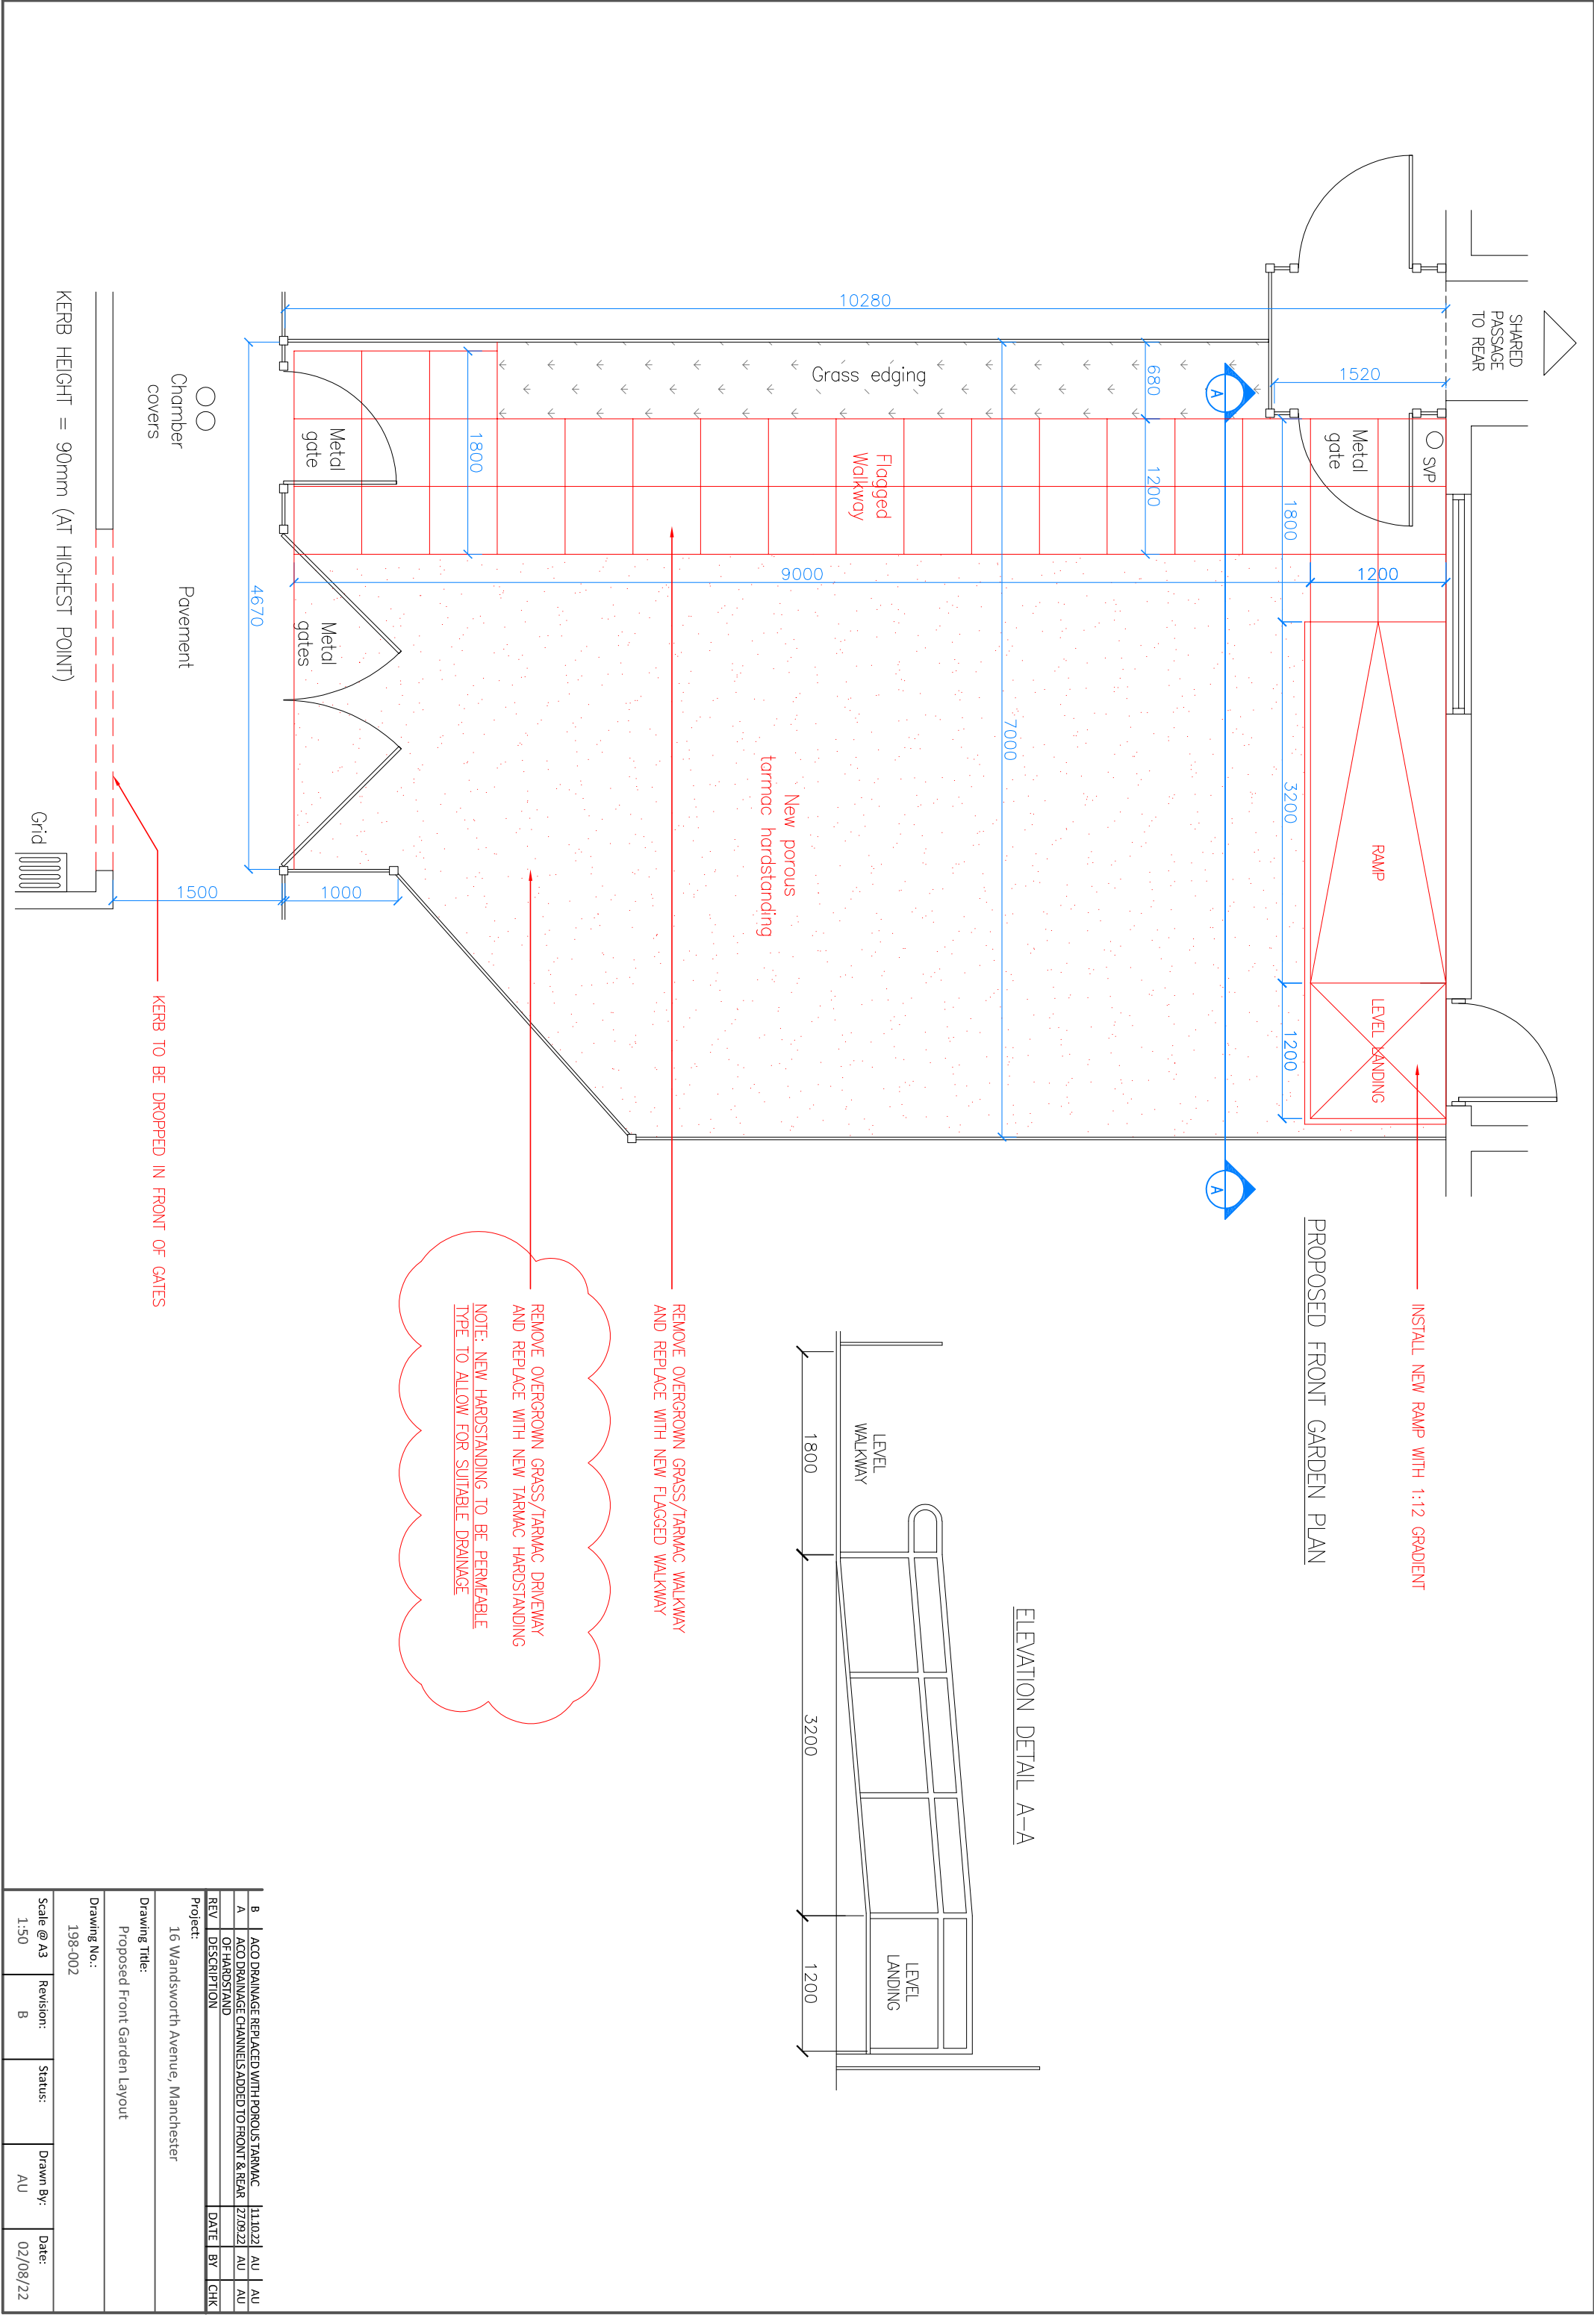

REV	DESCRIPTION	DATE	BY	CHK
B	ACO DRAINAGE REPLACED WITH POROUS TARMAC	11.10.22	AU	AU
A	ACO DRAINAGE CHANNELS ADDED TO FRONT & REAR OF HARDSTAND	27.09.22	AU	AU
Project:				
16 Wandsworth Avenue, Manchester				
Drawing Title:				
Proposed Front Garden Layout				
Drawing No.:				
198-002				
Scale @ A3				
1:50	Revision:	B	Status:	Drawn By:
				AU
				Date:
				02/08/22