
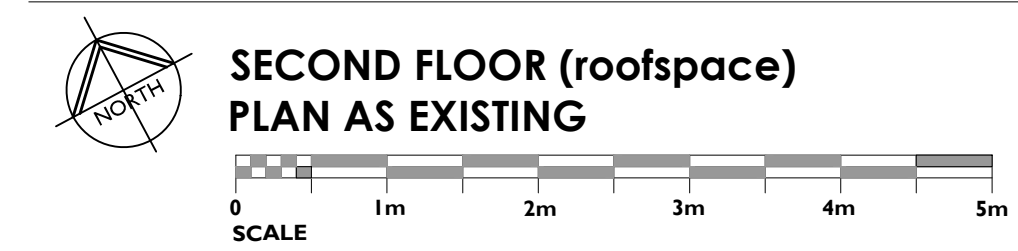
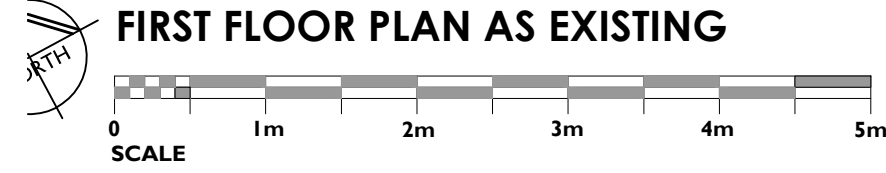
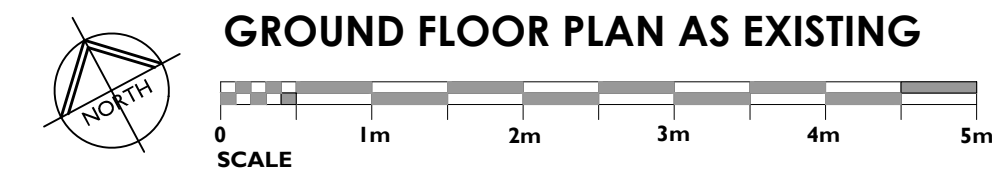
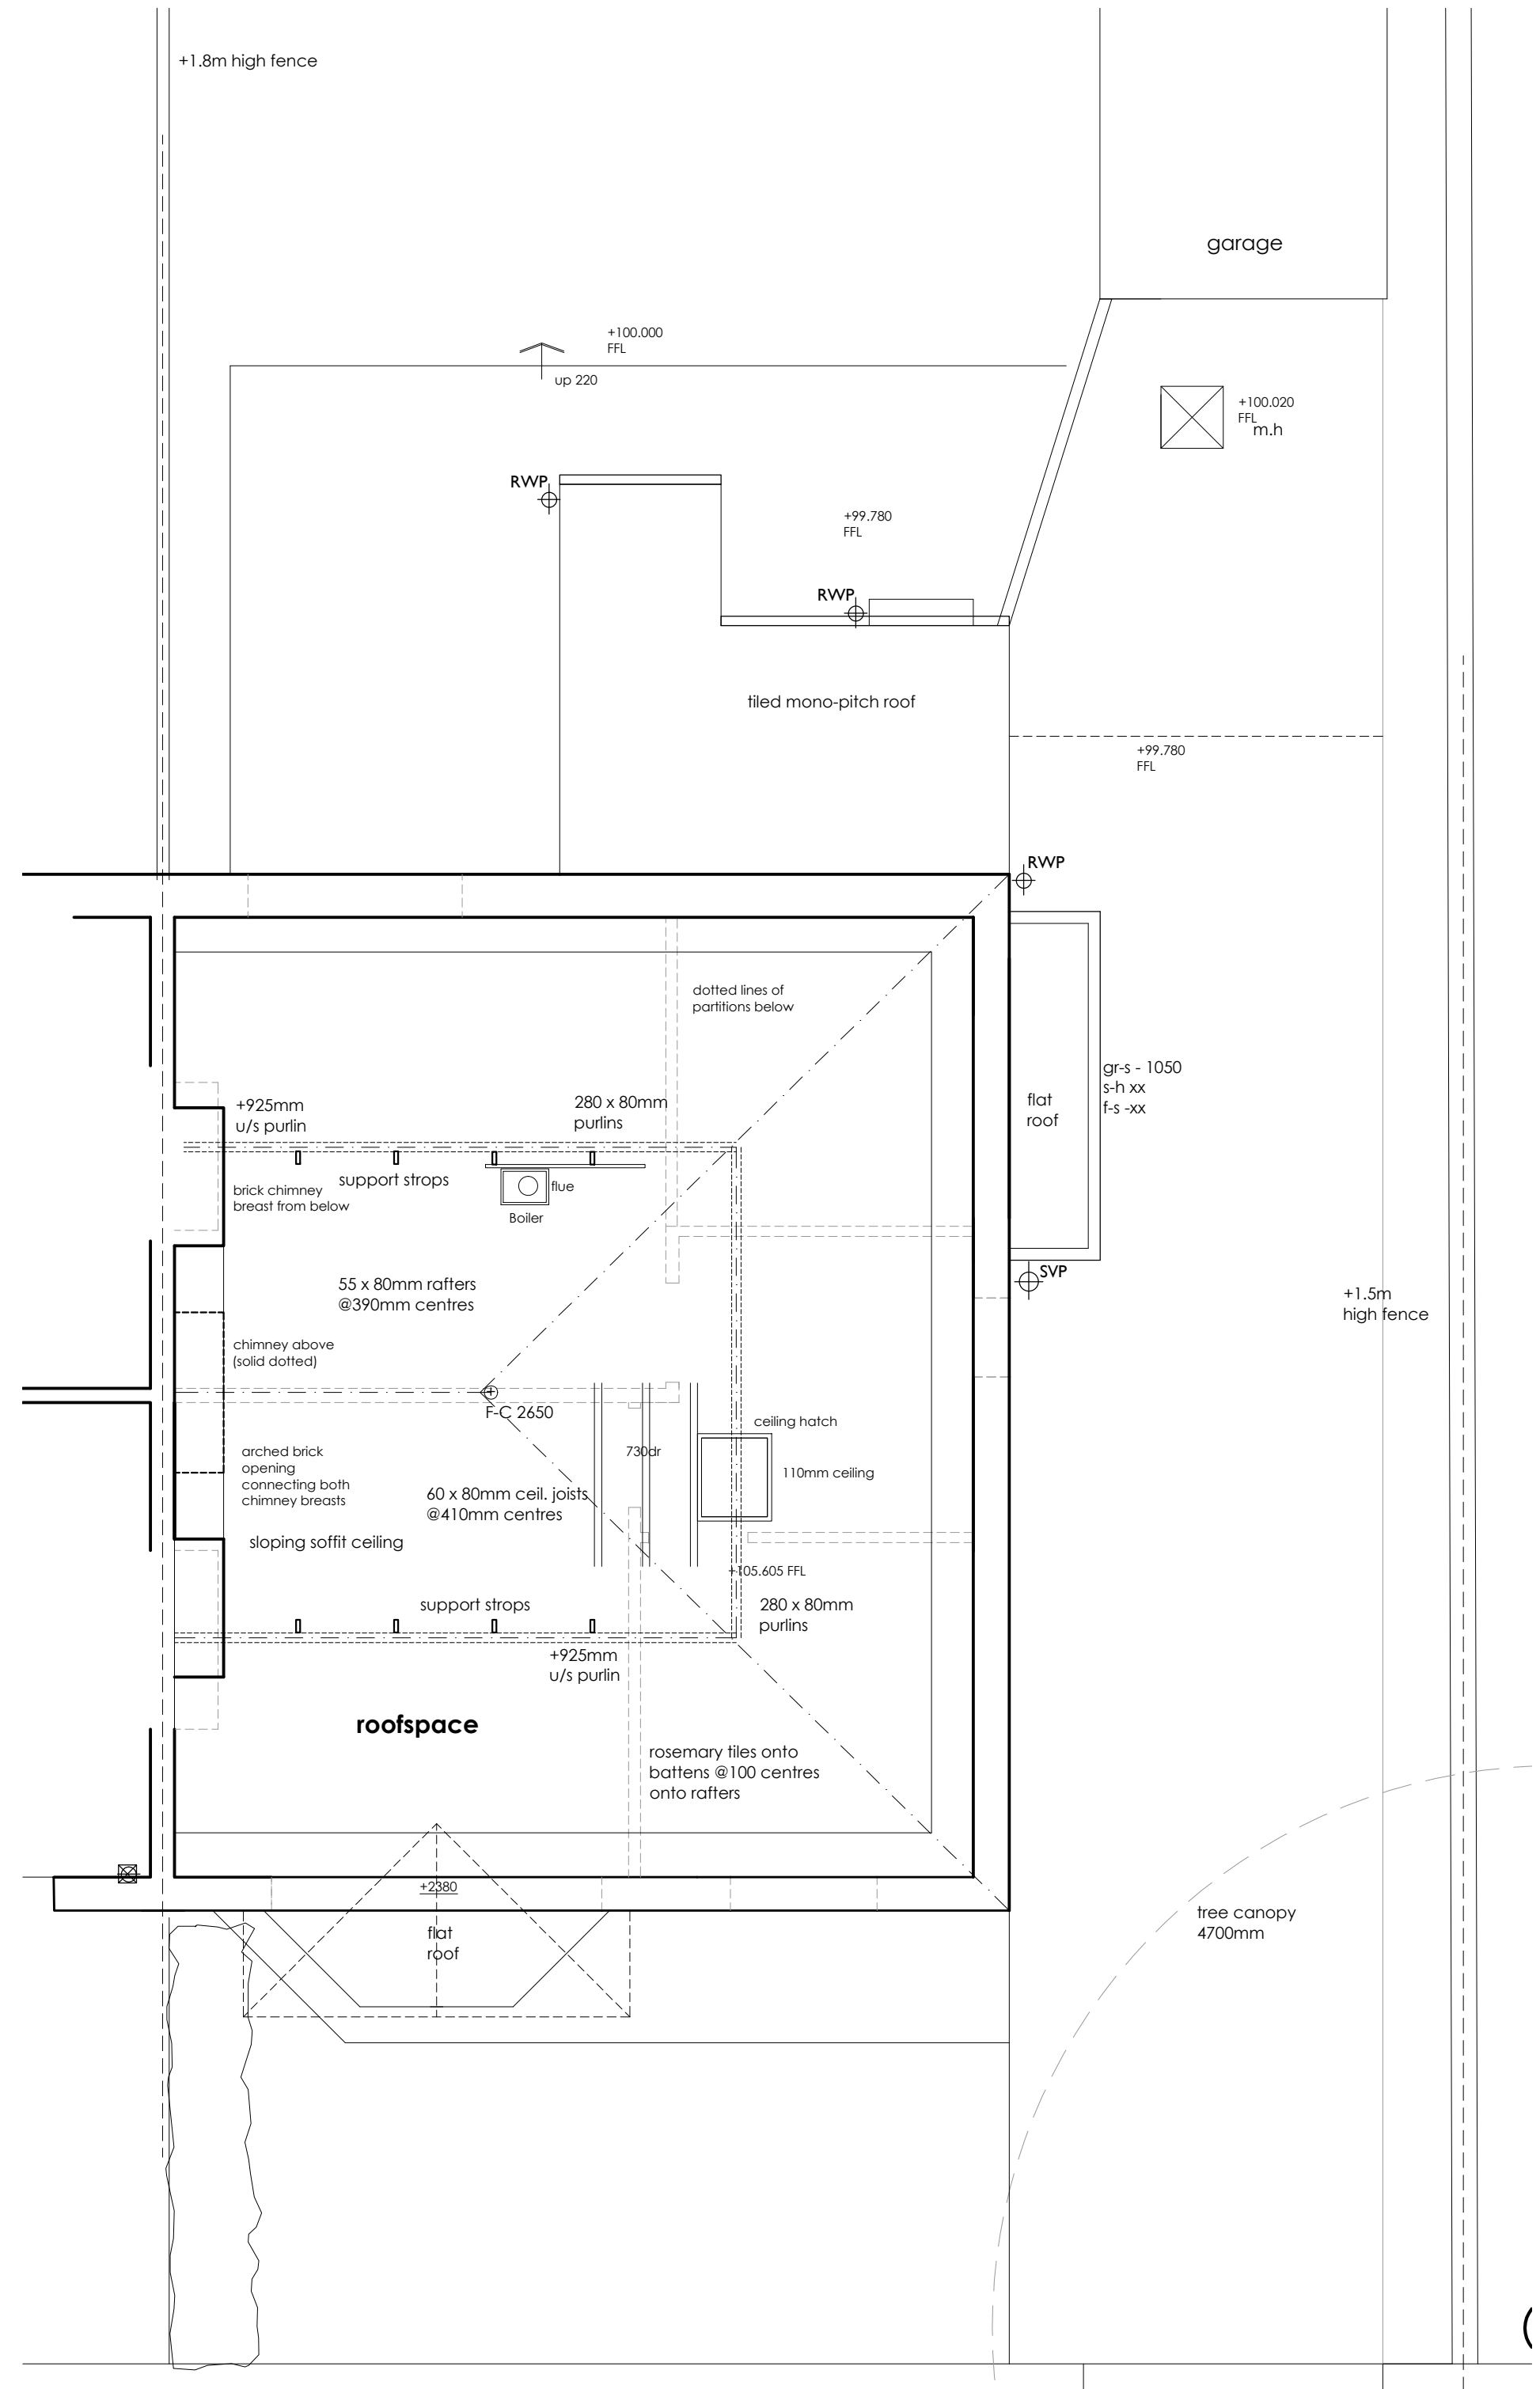
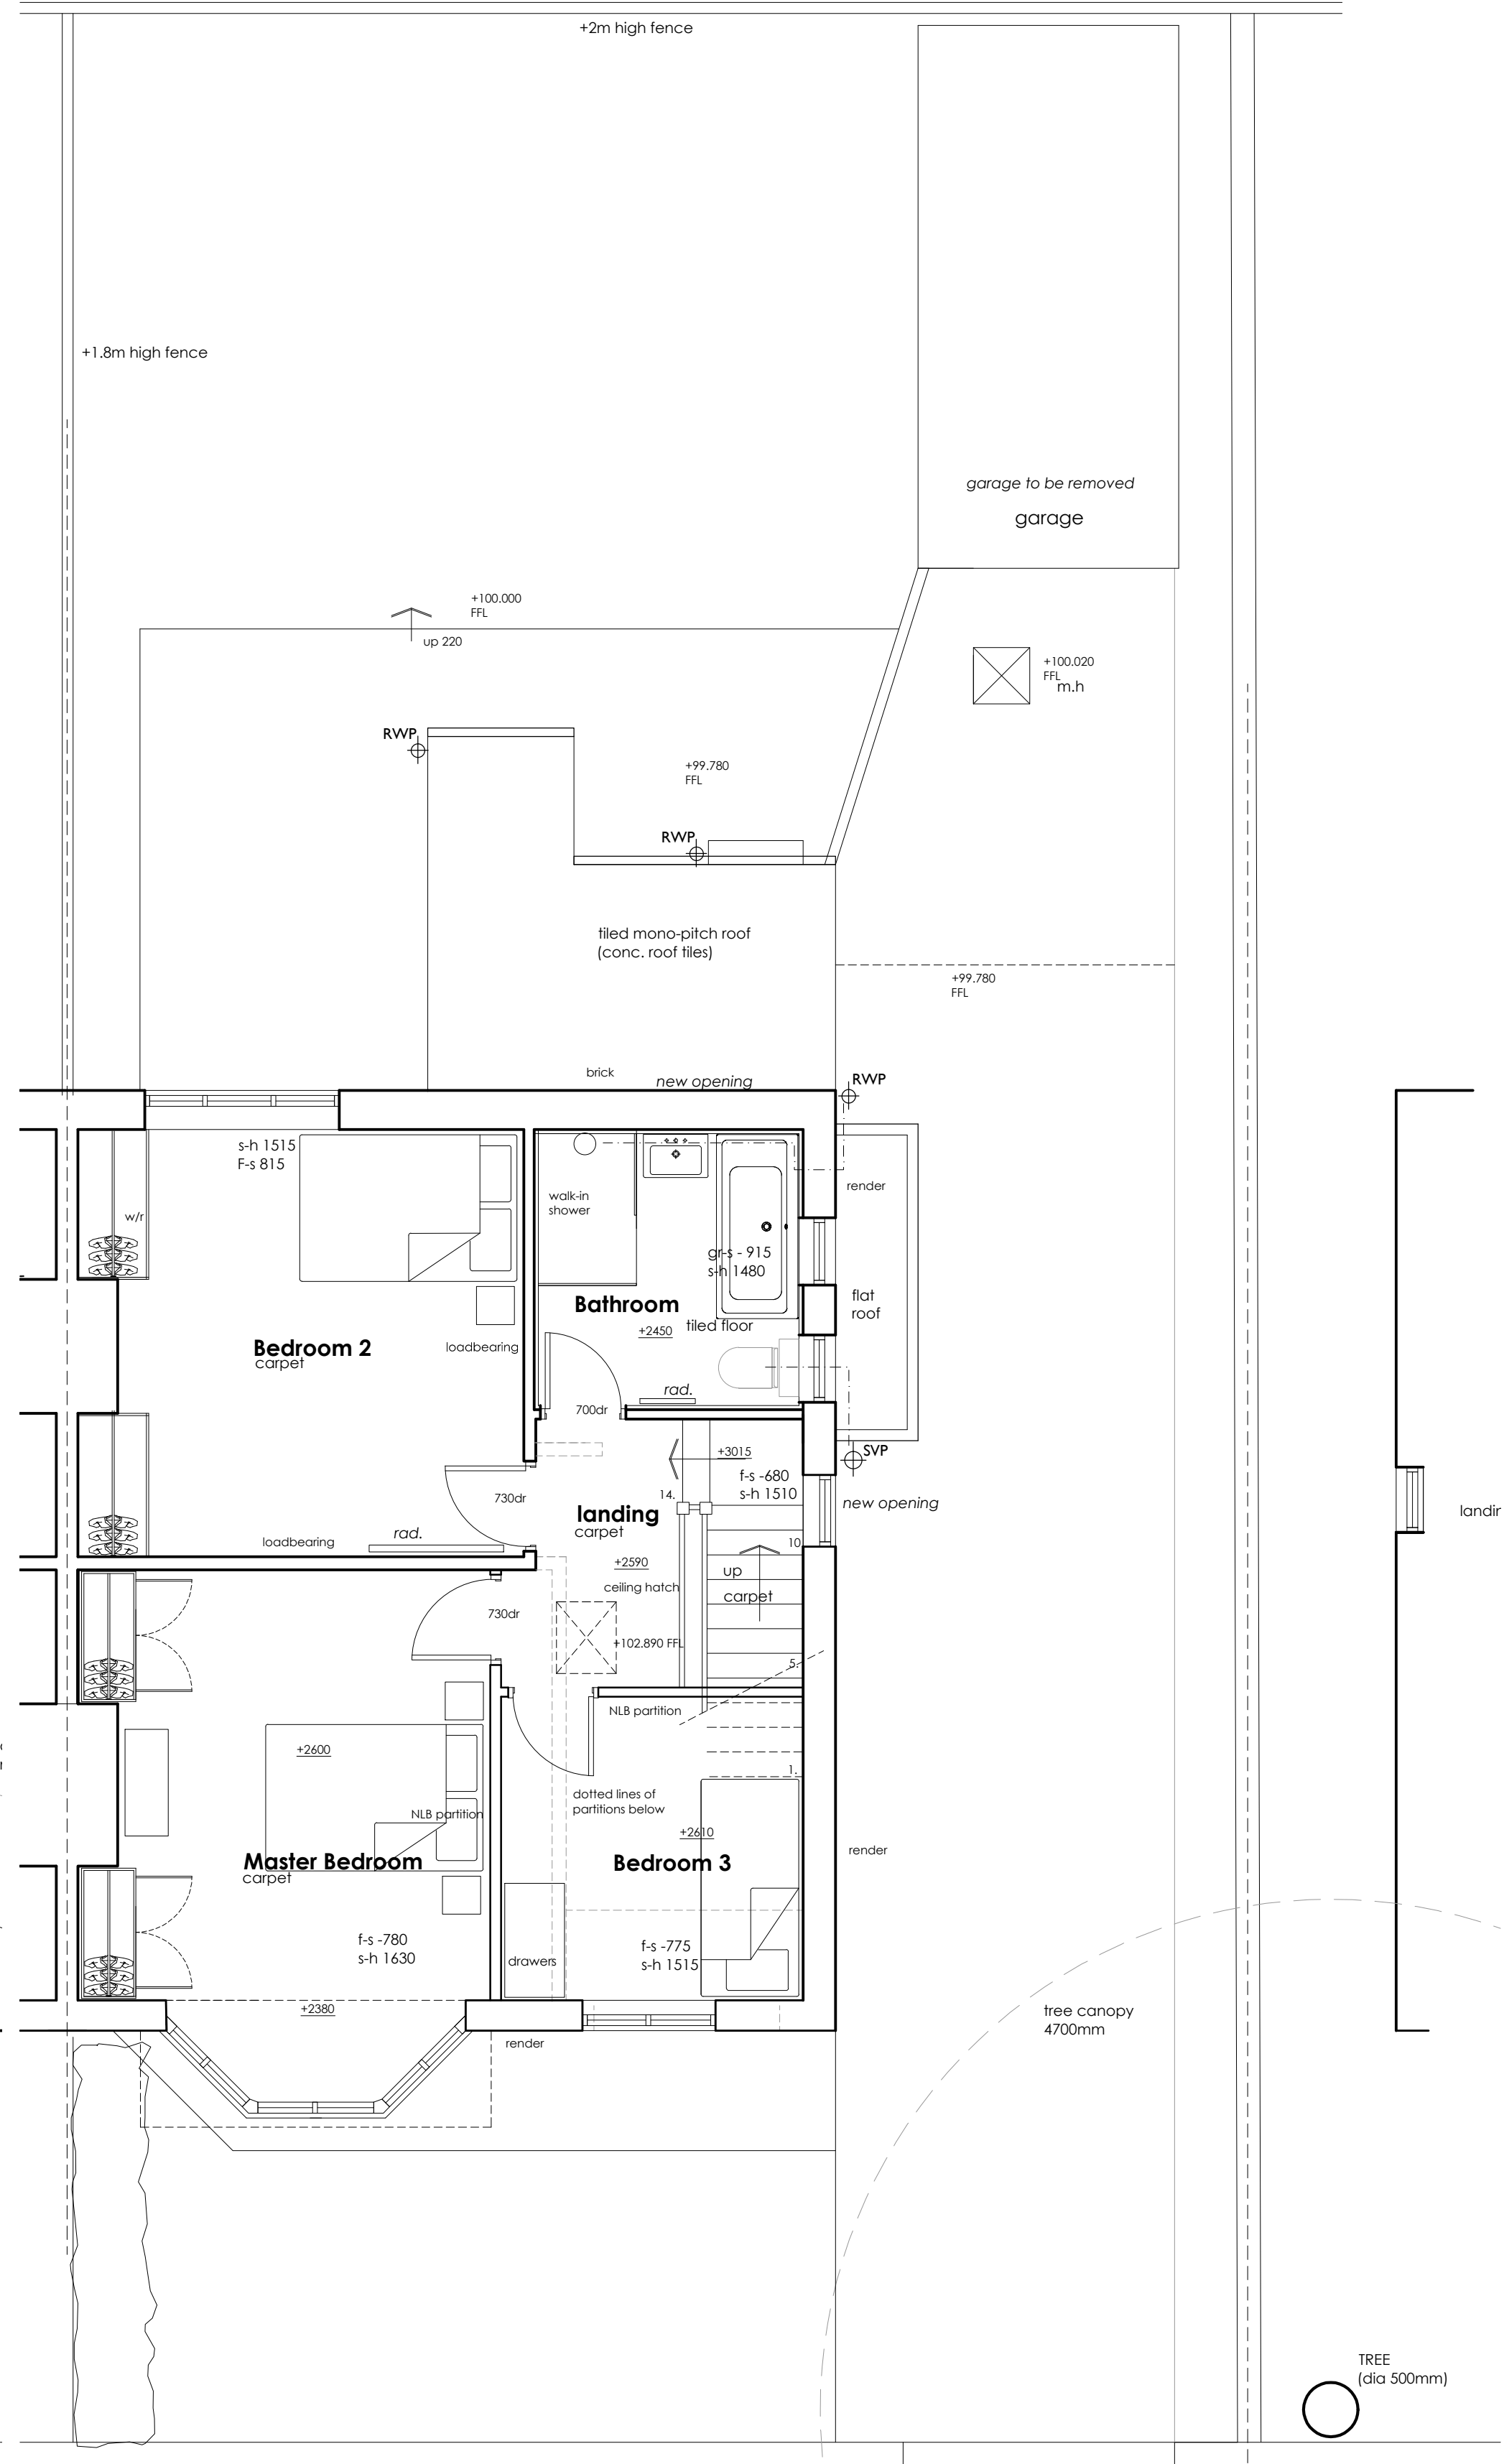


Copyright in this drawing remains with the architect. Responsibility is not accepted for errors made by others in scaling from this drawing. All construction information should be taken from figured dimensions only. Check all dimensions on site. In case of any discrepancy, refer query to the architect.

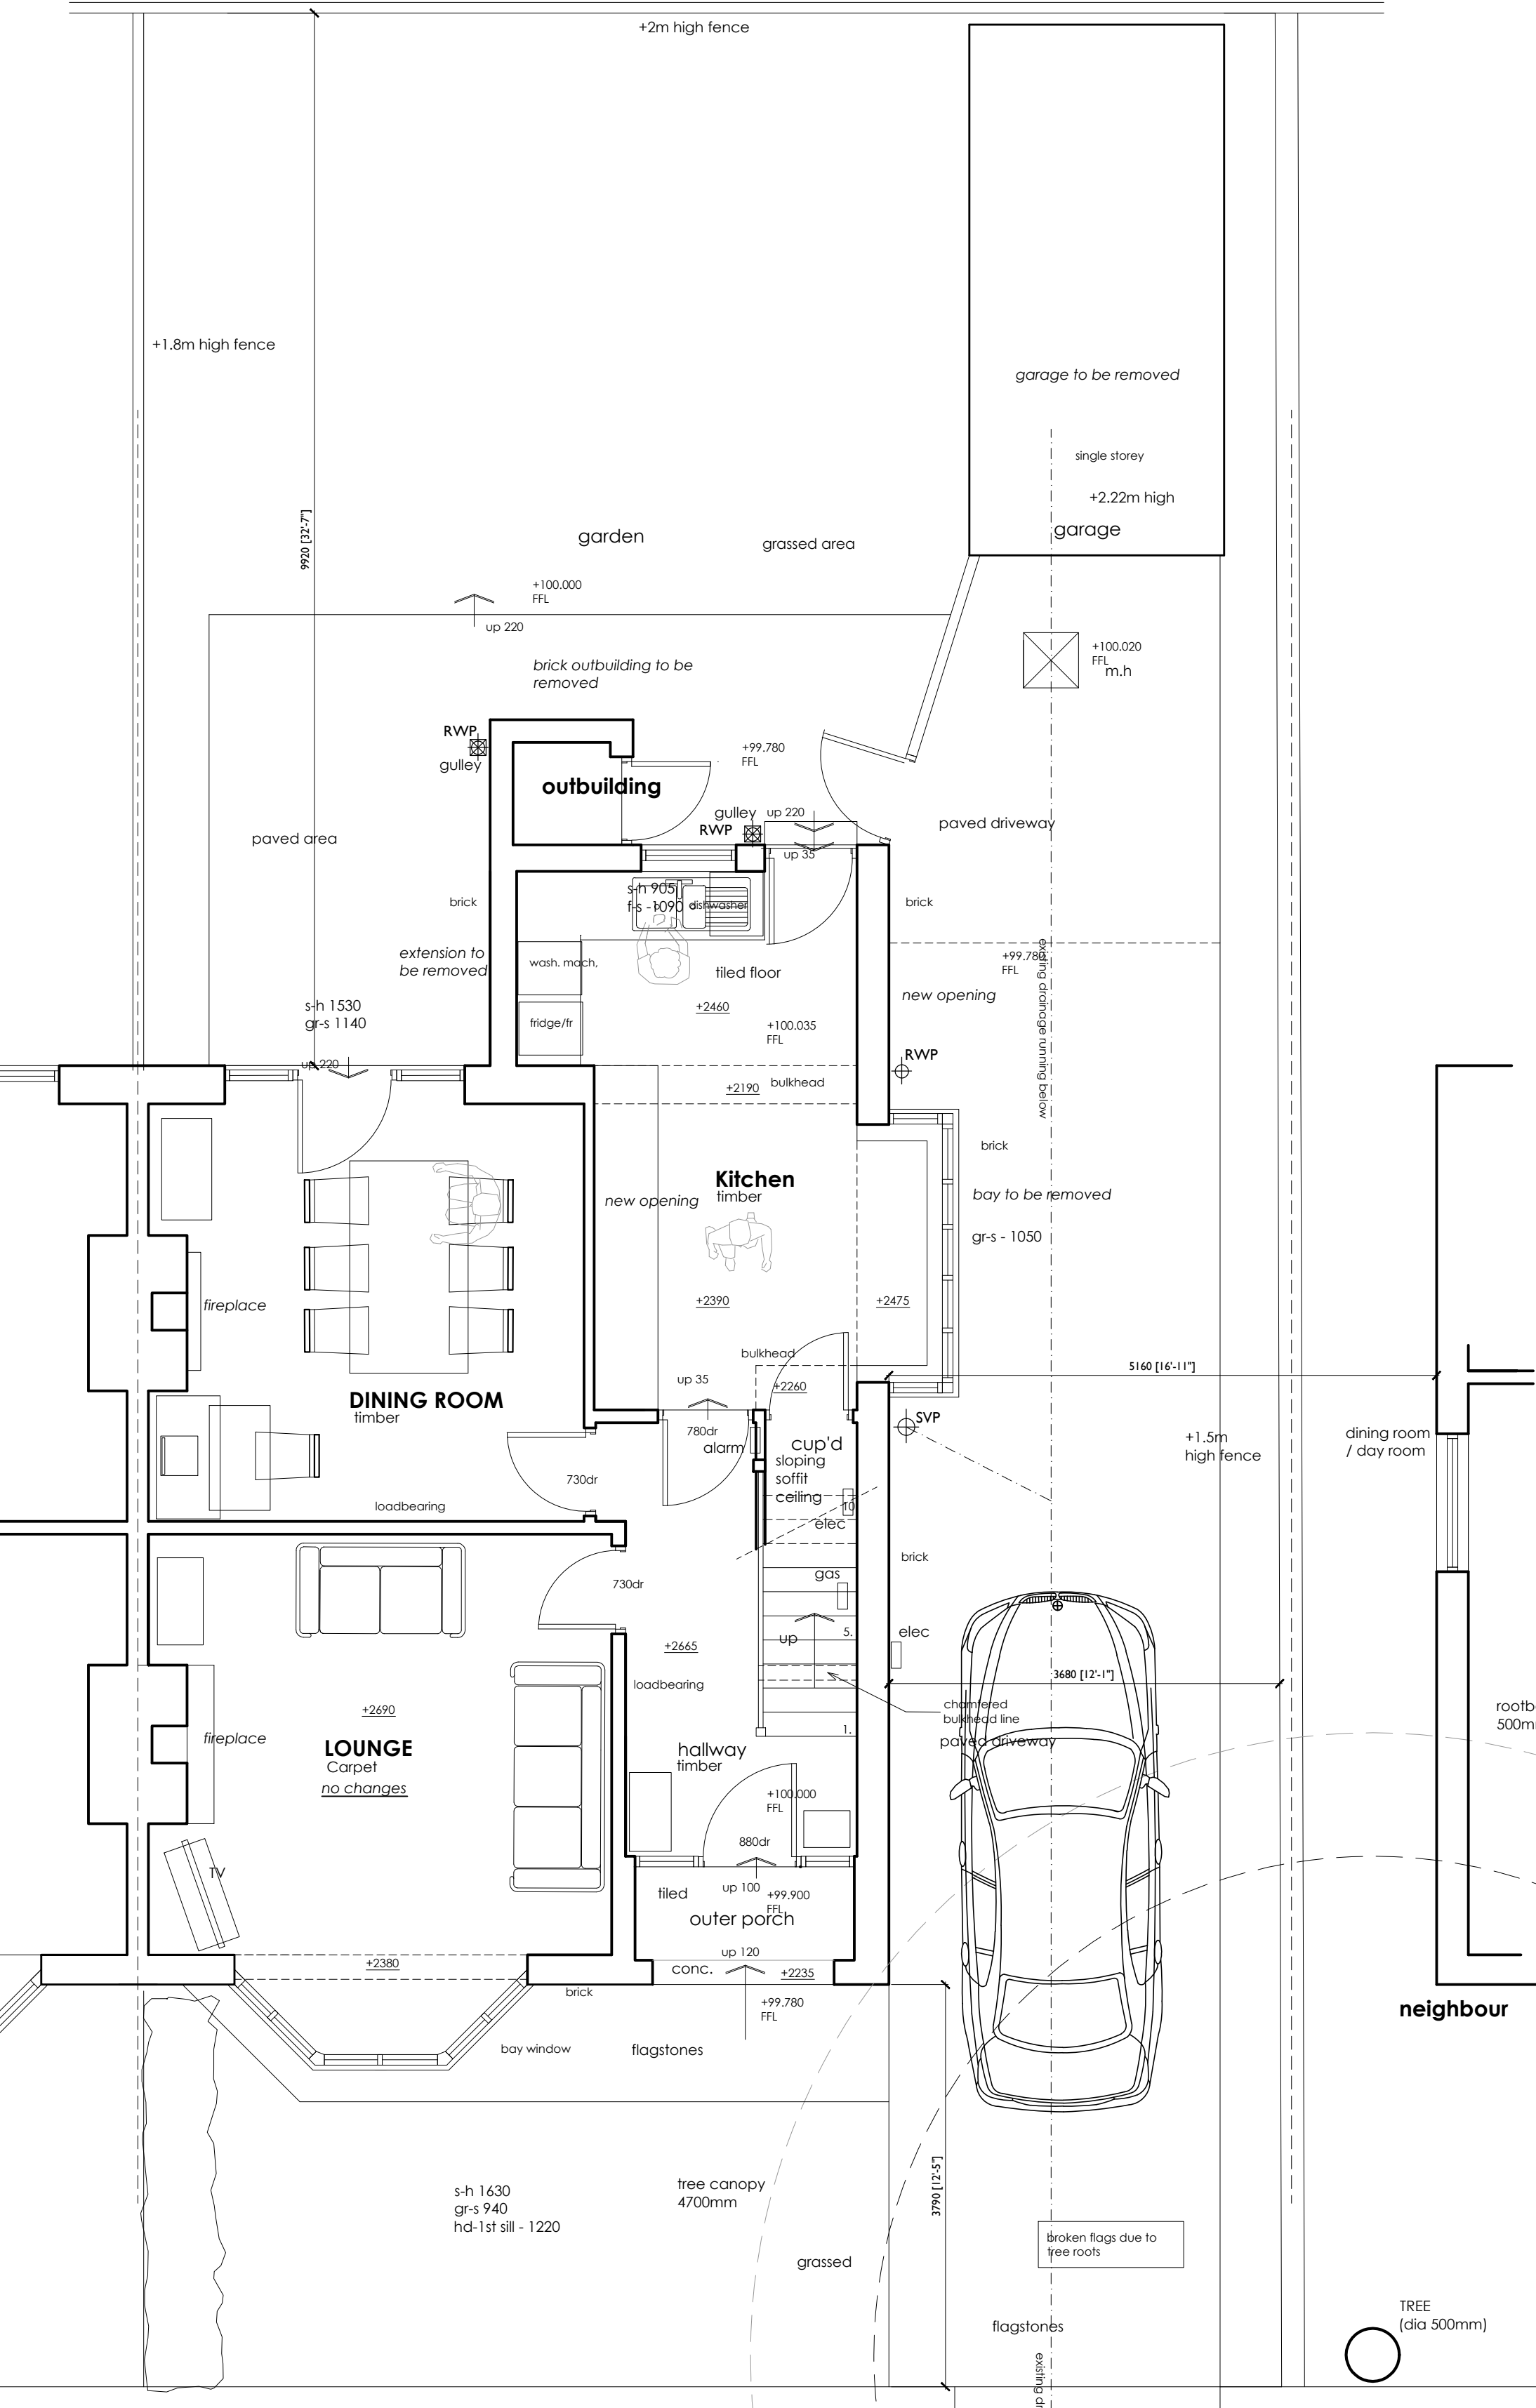

Rev	Description	By	Date
-	CORE DESIGN The Studio 21 Heaton Moor Stockport SK4 4AG email architects@core-design.net website www.core-design.net telephone 0161 443 4000		

HOUSE REFURBISHMENT
27 Adria Road, Didsbury M20 6SQ

PLANS AS EXISTING

DRAWN	TH	DATE	2023	DRAWING NO.	
SCALE	1:50 @ A1 1:100 @ A3	REV.	-		21017 - 101