





SITE CONTEXT PLAN SCALE 1:500

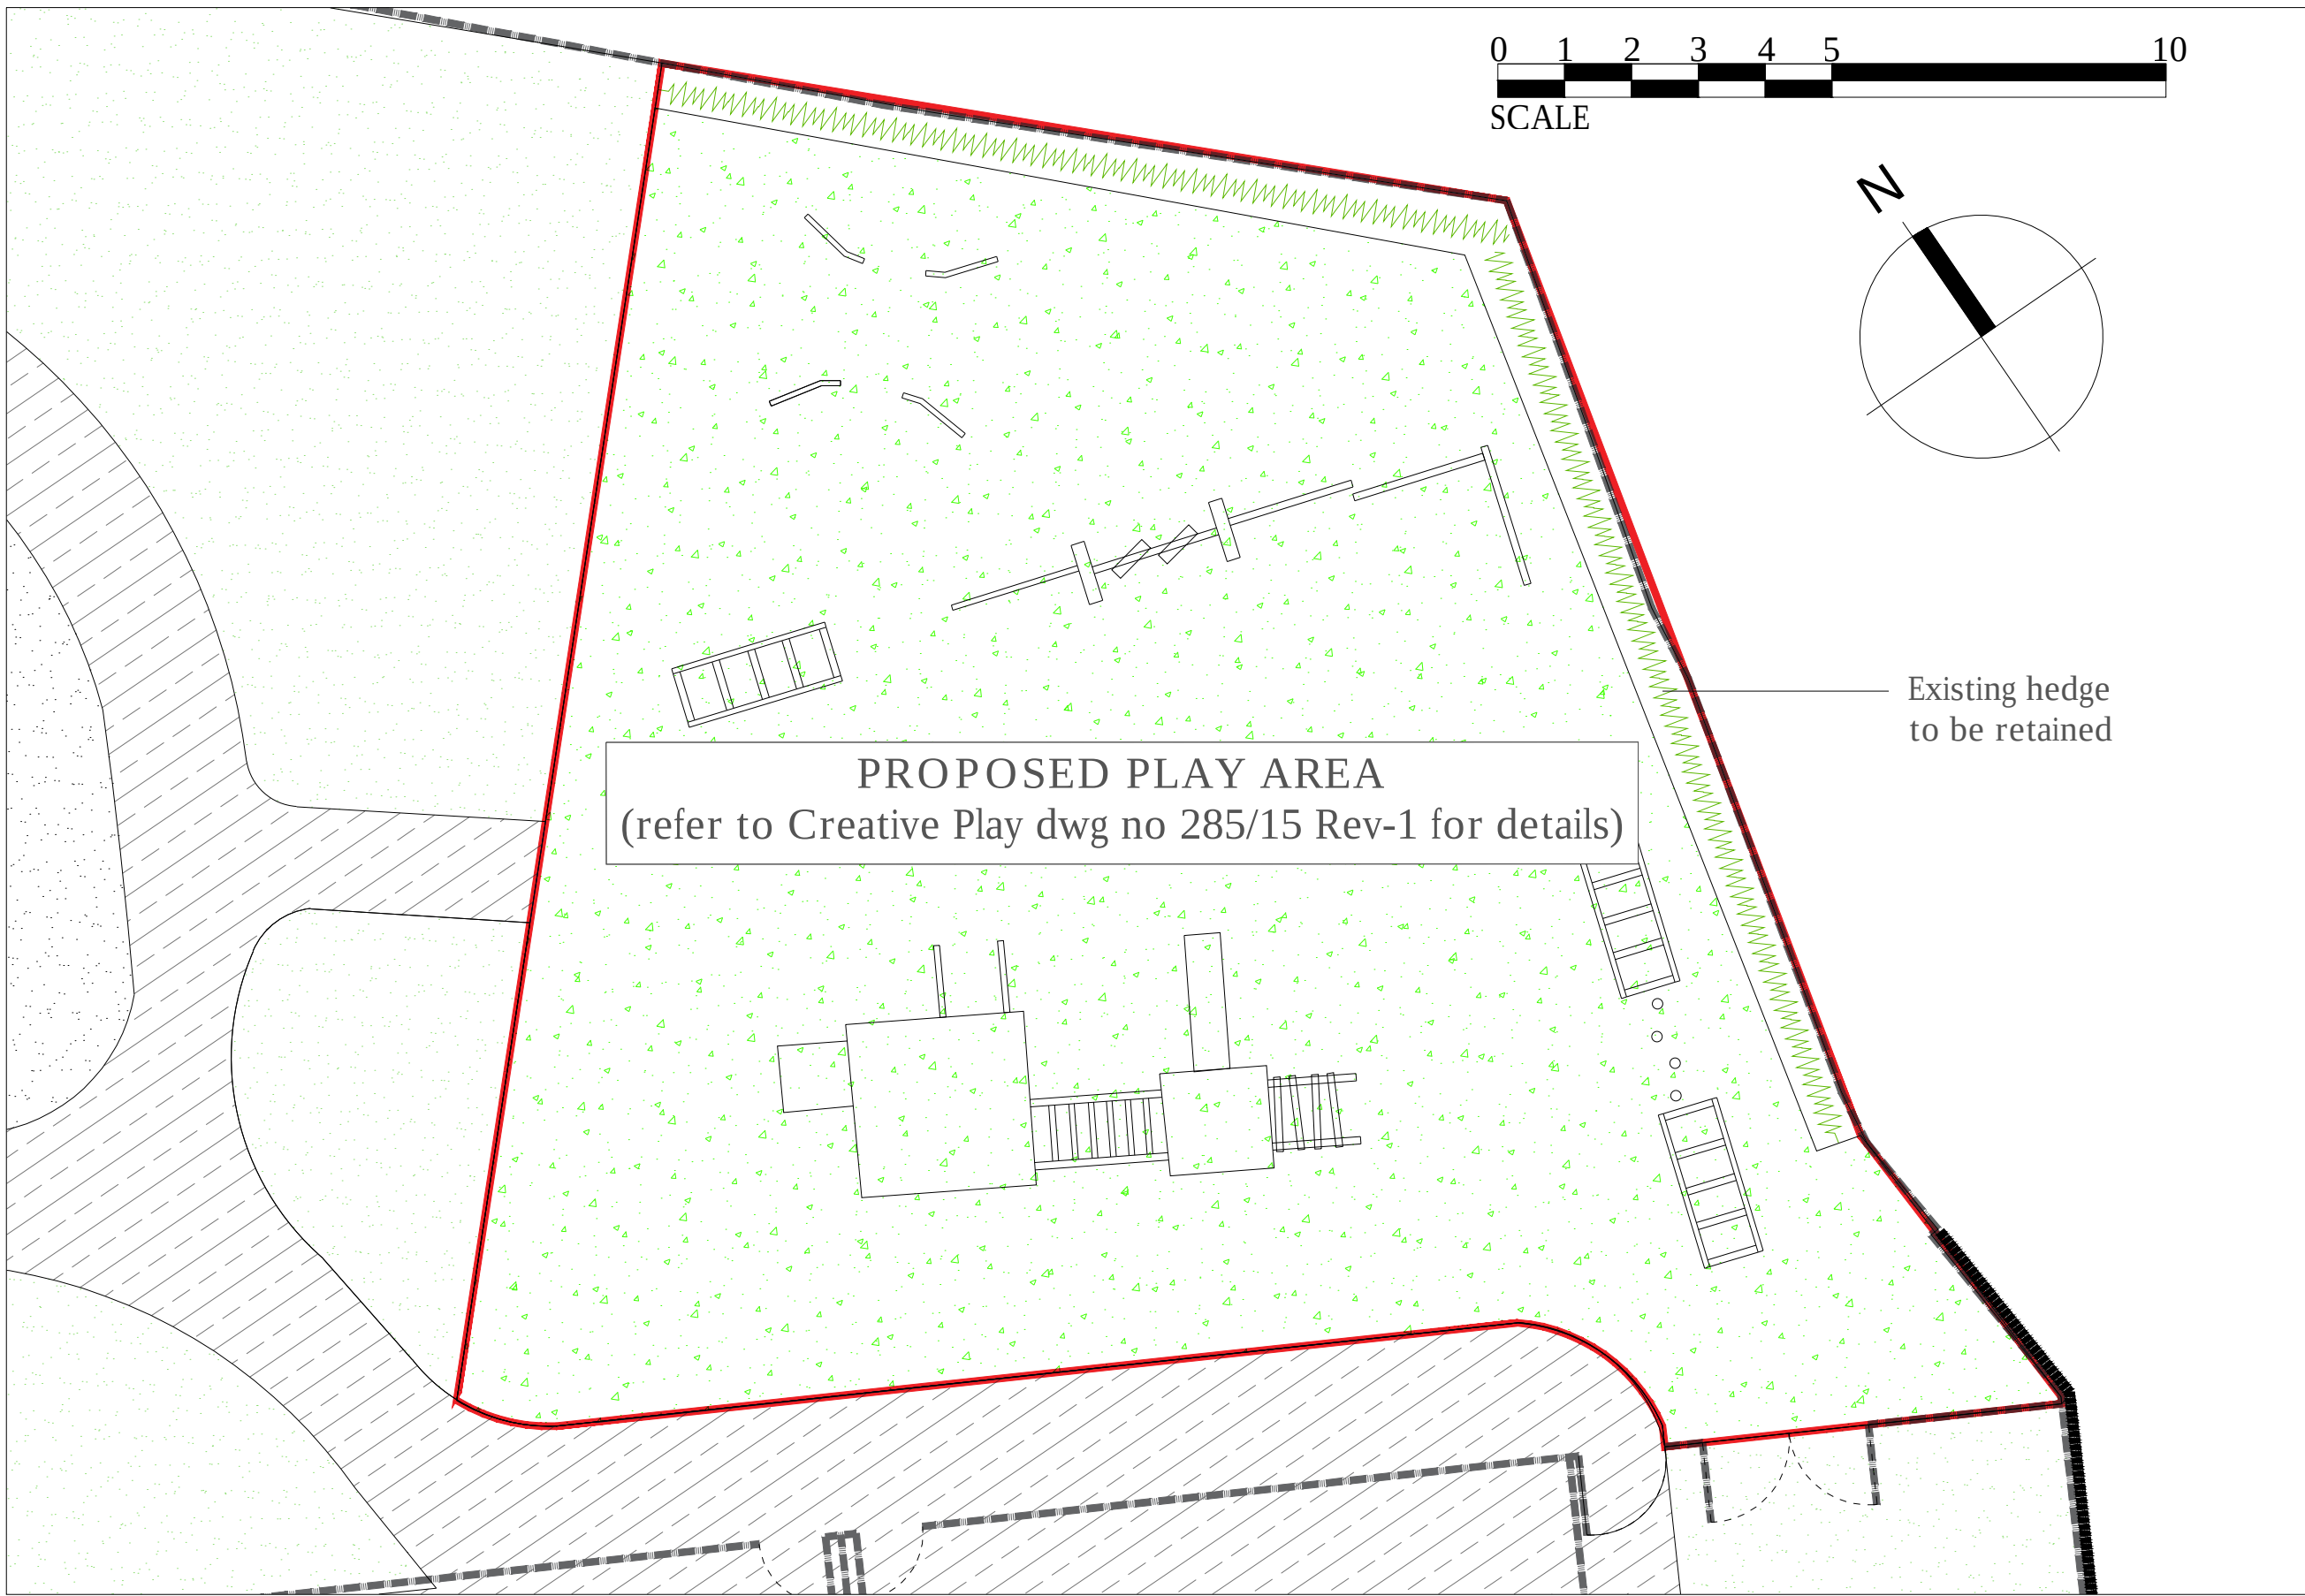


PROPOSED PLAY AREA SCALE 1:100

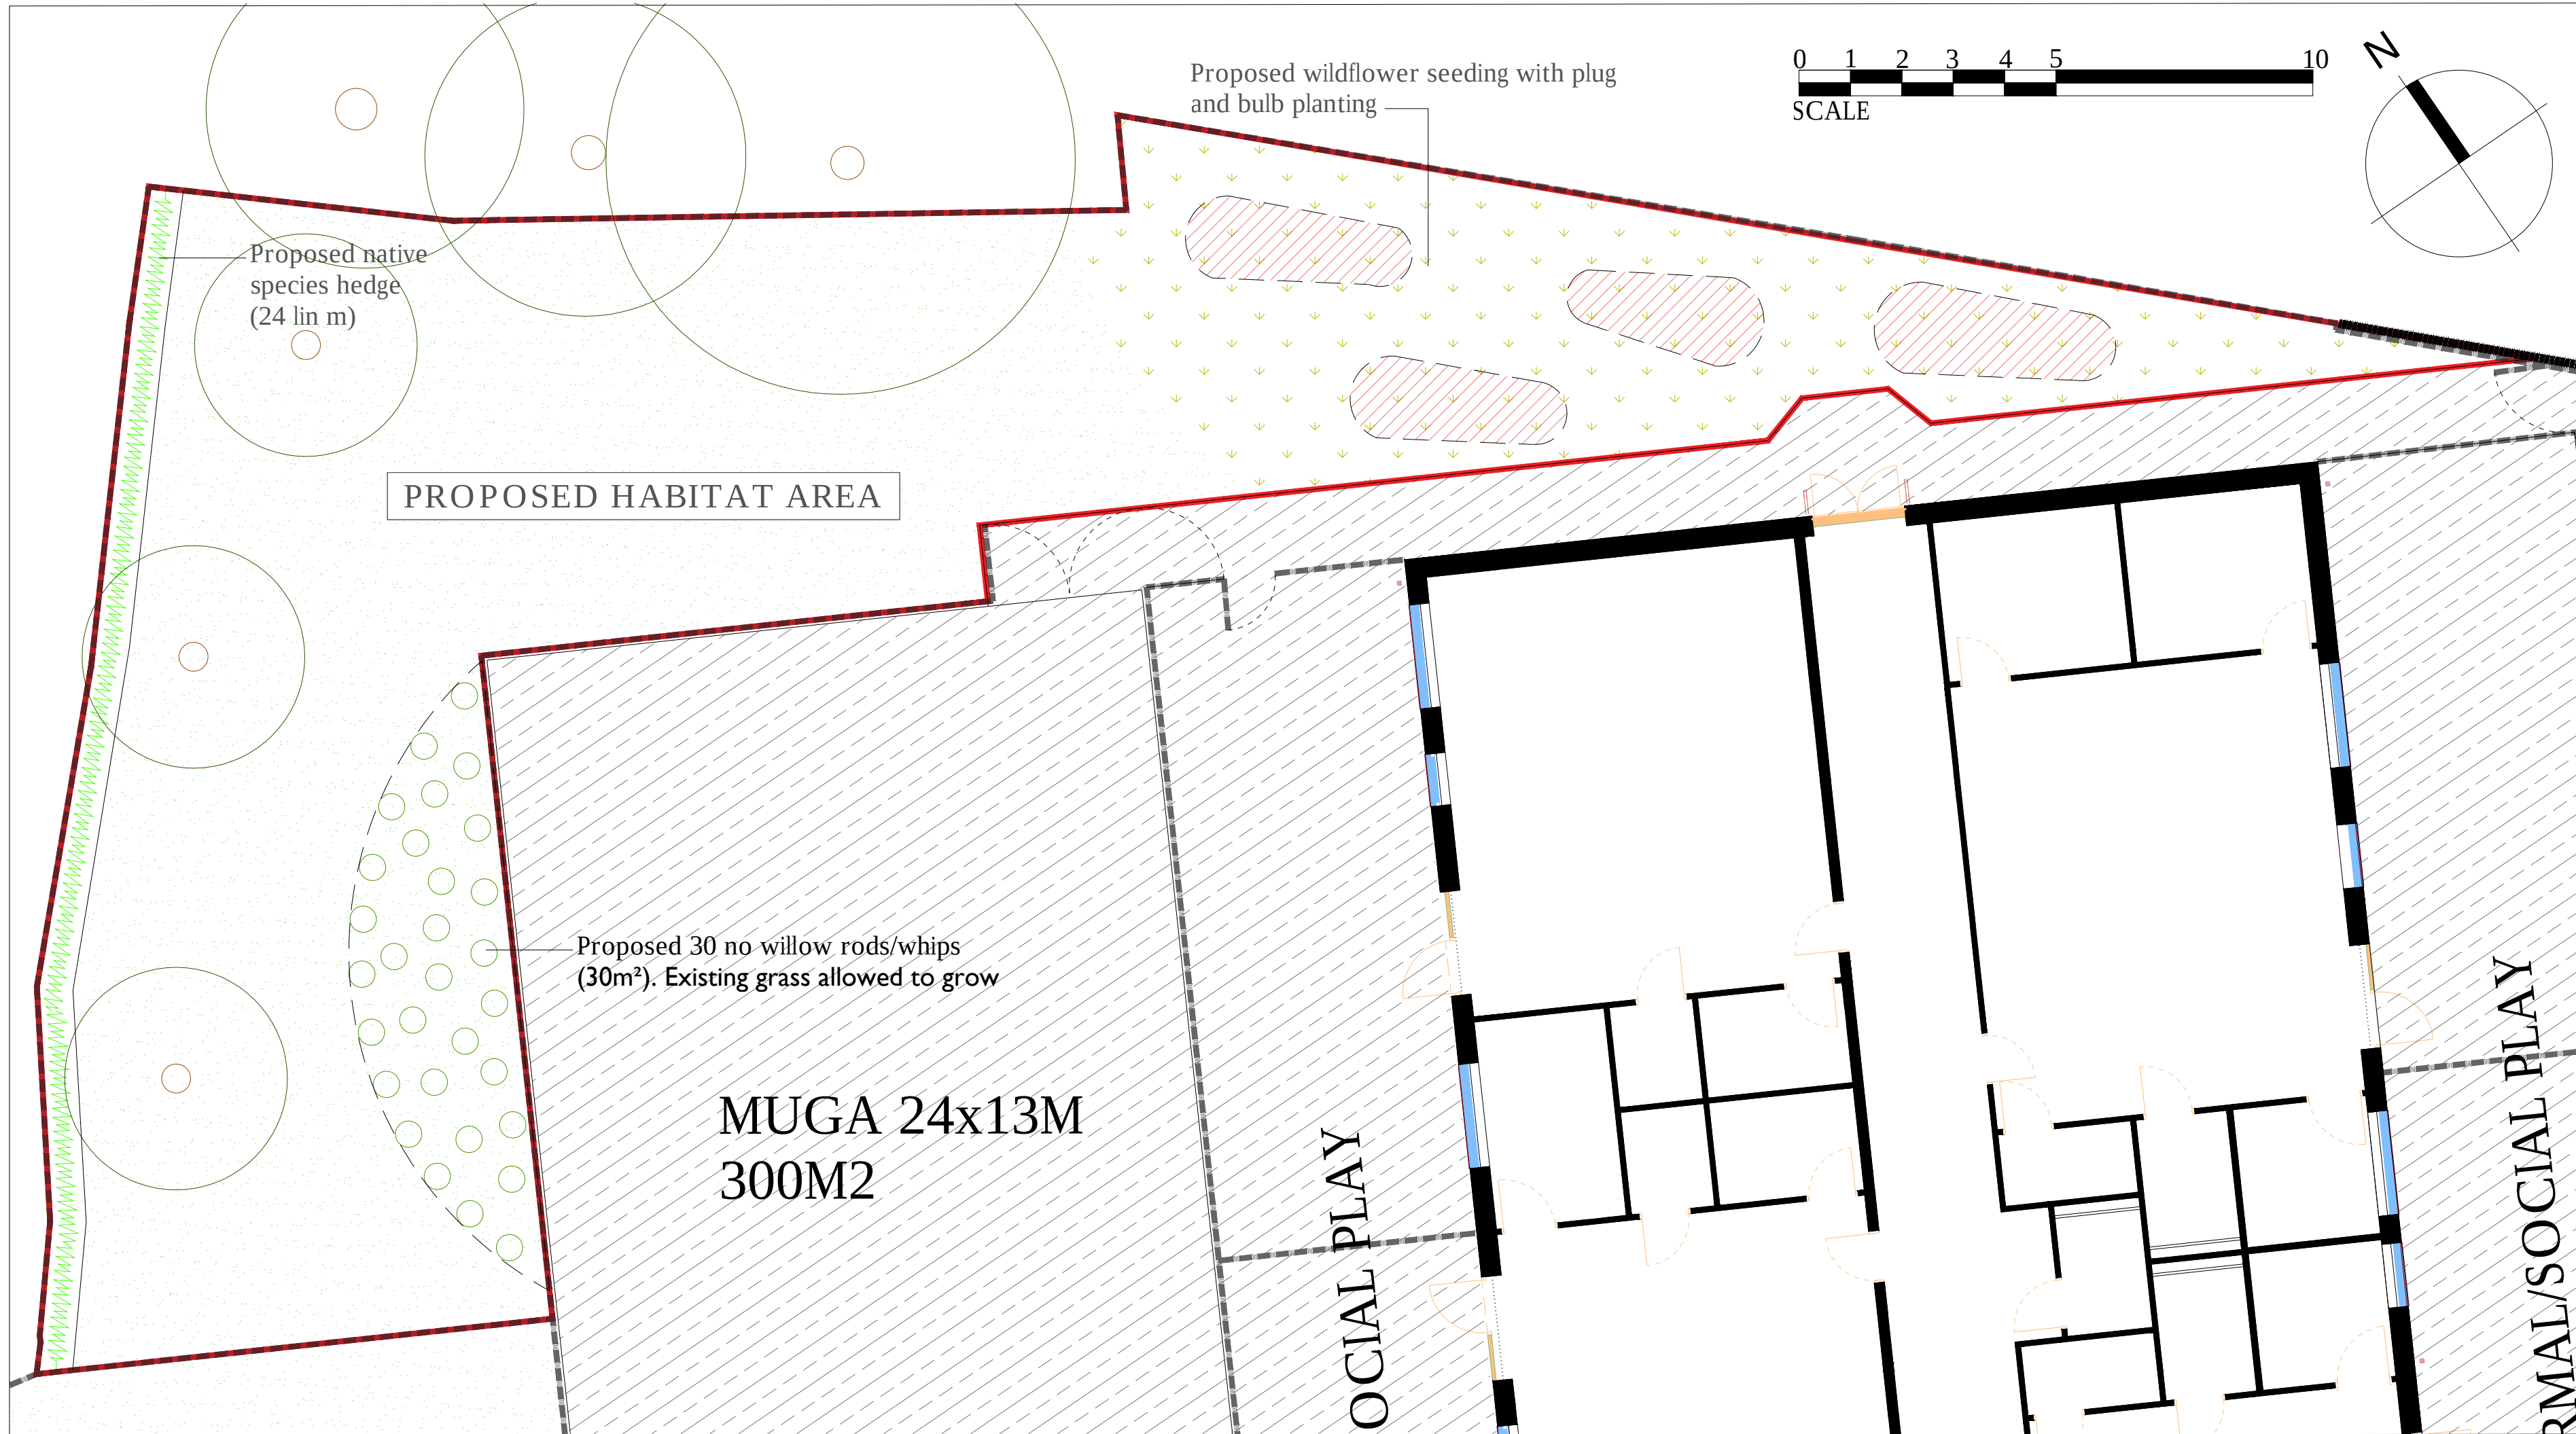

PROPOSED RELOCATED HABITAT AREA SCALE 1:100

KEY					
	Existing Trees to be retained				
	Existing Grass to be retained				
	Existing Native Species Hedge to be retained				
	Proposed Native Species Hedge				
	Proposed Willow Whip/Rod Planting				
	Proposed Wildflower Bulb and Plug Planting				
	Proposed Wildflower Grass Seeding				
	Proposed Artificial Grass				

PLANT SCHEDULE					
Abb	Species	Size	Height (cm)	Density	No
NATIVE WHIP/ROD PLANTING					
Sa	Salix alba	BR	120-150	1 sq.m	30
NATIVE HEDGEROW - 5 per lin.m and protected with spiral bound shrub guards (24 lin					
Abb	Species	Size	Height (cm)	% in Mix	No
Ca	Corylus avellana	BR	60-90	20%	24
Sn	Sambucus nigra	BR	60-90	20%	24
Pa	Prunus avium	BR	60-90	20%	24
Lp	Lonicera periclymenum	BR	60-90	10%	12
Ac	Acer campestre	BR	60-90	10%	12
Ee	Euonymus europaeus	BR	60-90	10%	12
Vo	Viburnum opulus	BR	60-90	10%	12
NATIVE WILDFLOWER PLUG PLANTING					
Abb	Species	Size	Height (cm)	Density	No
Pv	Primrose (Primula vulgaris)	5cm plug	10-15	7 sq.m	25
Fm	Fritillary (Fritillaria meleagris)	5cm plug	10-15	7 sq.m	25
Lv	Oxeye Daisy (Leucanthemum vulgare)	5cm plug	10-15	7 sq.m	25
An	Wood anemone (Anemone nemorosa)	5cm plug	10-15	7 sq.m	25
BULB PLANTING					
Abb	Species				No
Gn	Snowdrop (Galanthus nivalis)				100
Cs	Crocus (Crocus sativus)				100
Np	Daffodil (Narcissus pseudonarcissus)				100
WILDFLOWER SEED					
Abb	Species				No
WG15	WG15 Countrylife, Schools & Colleges	100m2	5g/m2		500g

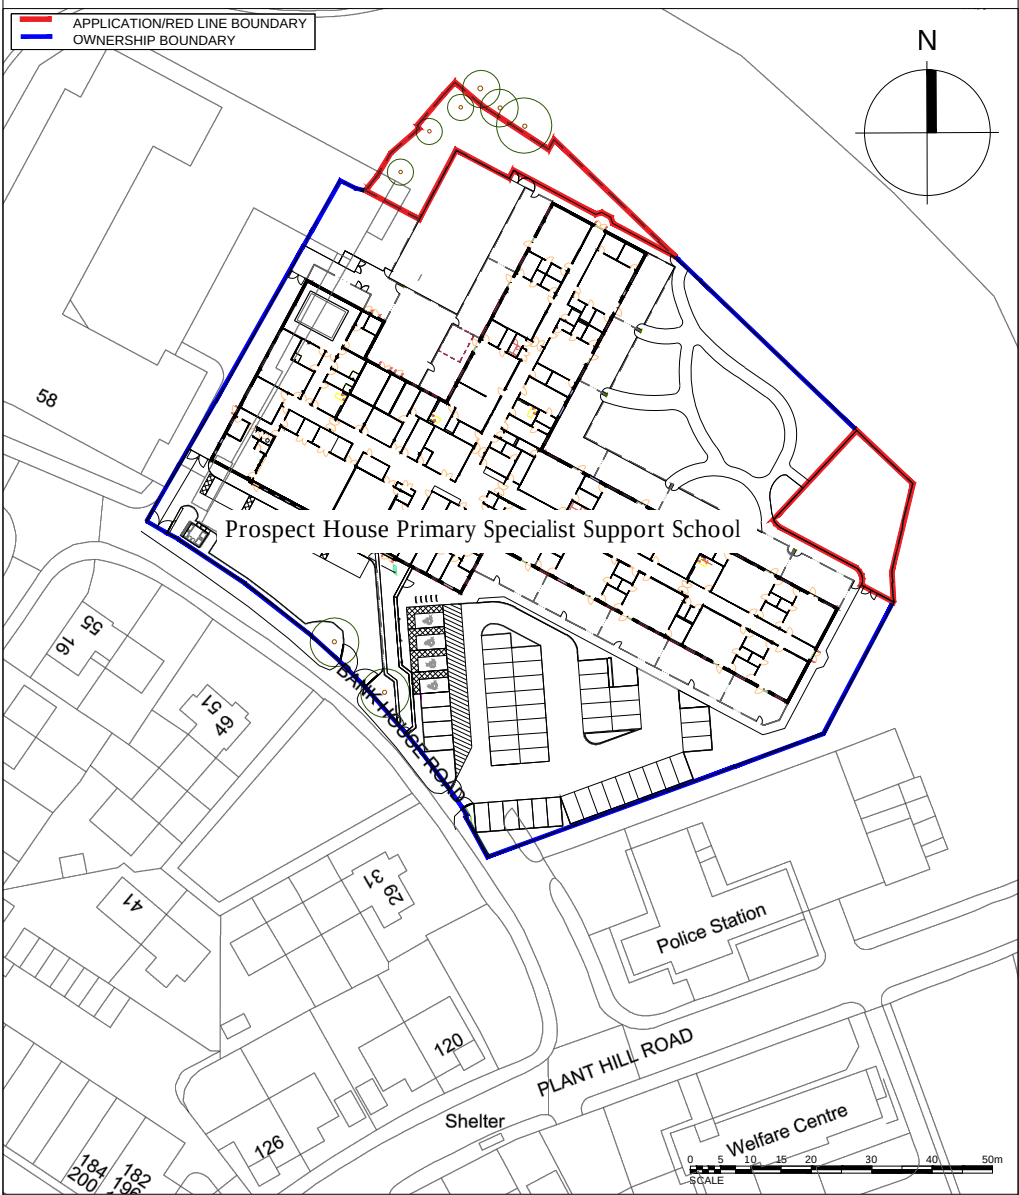

LOCATION PLAN SCALE 1:1250

Rev A: Site location plan/boundary lines adjusted TR 21/02/2023

DEP LANDSCAPE ARCHITECTURE LTD

2 COMMERCIAL STREET
MANCHESTER, M15 4RQ

T: 0161 2419878
E: info@dep.co.uk
W: www.dep.co.uk

Client
Prosper Learning Trust

Project
Prospect House Primary Specialist Support School, Higher Blackley M9 8LT

Description
Proposed Play Area & Relocation of Habitat Area

Status			
PLANNING			
Scale	Drawn		
1:200/1:500@A1	TR		
Job number	Drawing number	Date	Revision
5192	01	Feb 23	A

Copyright DEP Landscape Architecture Ltd

All levels and dimensions to be checked on site by contractor prior to commencement; Any variations to be reported to the client. This drawing is to be read in conjunction with all others relating to the project and all information derived accordingly; any anomalies to be reported to the client. Do not scale from this drawing. Use figured dimensions only. Work shown on this drawings to be carried out in accordance with current British Standards and Codes of Practice.

© Copyright to DEP Landscape Architecture Limited. The information shown on this drawing shall not be reproduced or copied in any form without prior written consent from DEP Landscape Architecture Limited.