


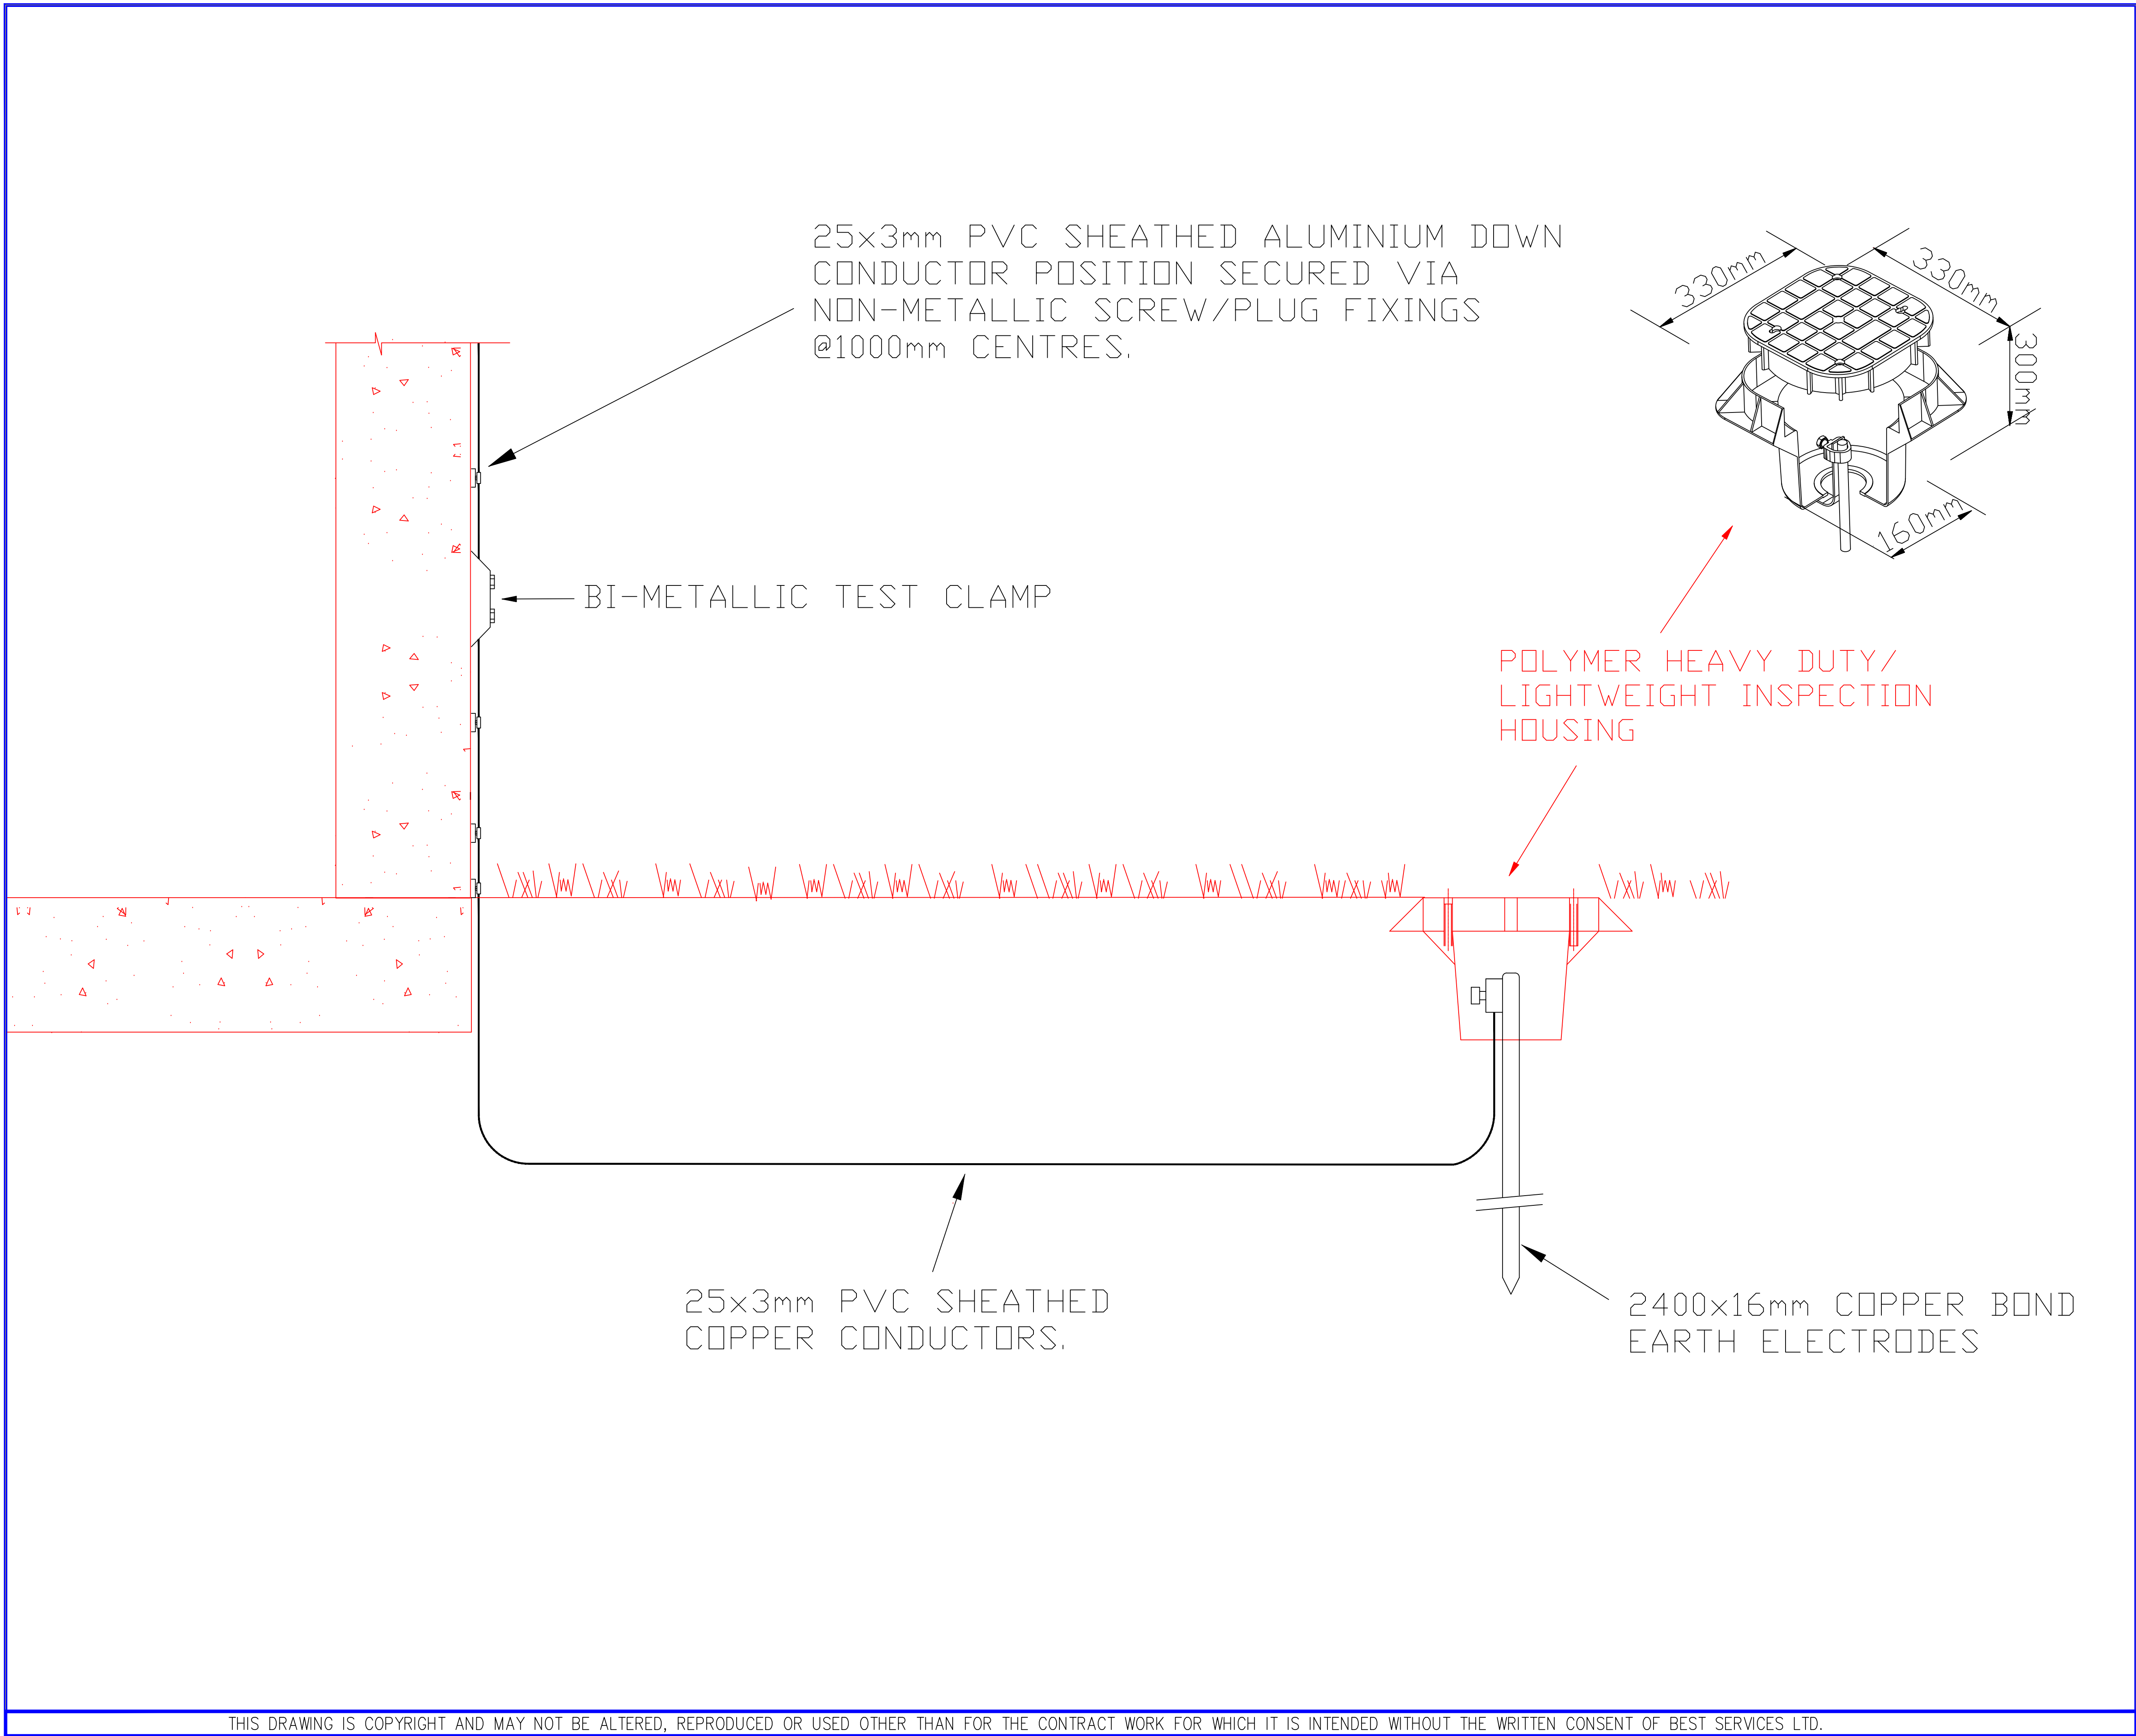

Notes

Legend

Rev	Date	Init	Details



PTSG

PREMIER TECHNICAL SERVICES GROUP PLC

Niche Specialist Service Provider

Alma House
Grimshaw Lane
Middleton
Manchester
M24 1GQ



Brooke Edgley Specialist Technical Services Ltd

Client: TBC

Project title:
STANDARD DETAIL ALUMINIUM DOWN CONDUCTOR WITH 2.4M ELECTRODE

Project Name:
TBC

Location:
TBC

DWG No.
STANDARD DETAIL_DC + 2.4

Date:	2022	Project No:	TBC
Drawn by:	JH	Checked by:	W
Scale:	NTS	Rev:	—

Status:

STANDARD DETAIL

THIS DRAWING IS COPYRIGHT AND MAY NOT BE ALTERED, REPRODUCED OR USED OTHER THAN FOR THE CONTRACT WORK FOR WHICH IT IS INTENDED WITHOUT THE WRITTEN CONSENT OF BEST SERVICES LTD.