


Notes


Jerrings Design Associates take no responsibility for any dimensions obtained by scaling from this drawing. If no dimension is shown the recipient must ascertain the dimension specifically from the Architect or by site measurement. Supplying this drawing in digital form is solely for convenience and no reliance may be placed on digital data. All data must be checked against hard copy. Dimensions must be checked on site. Any discrepancies must be reported to the Architect immediately. This drawing is copyright of Jerrings Design Associates



Munday Street

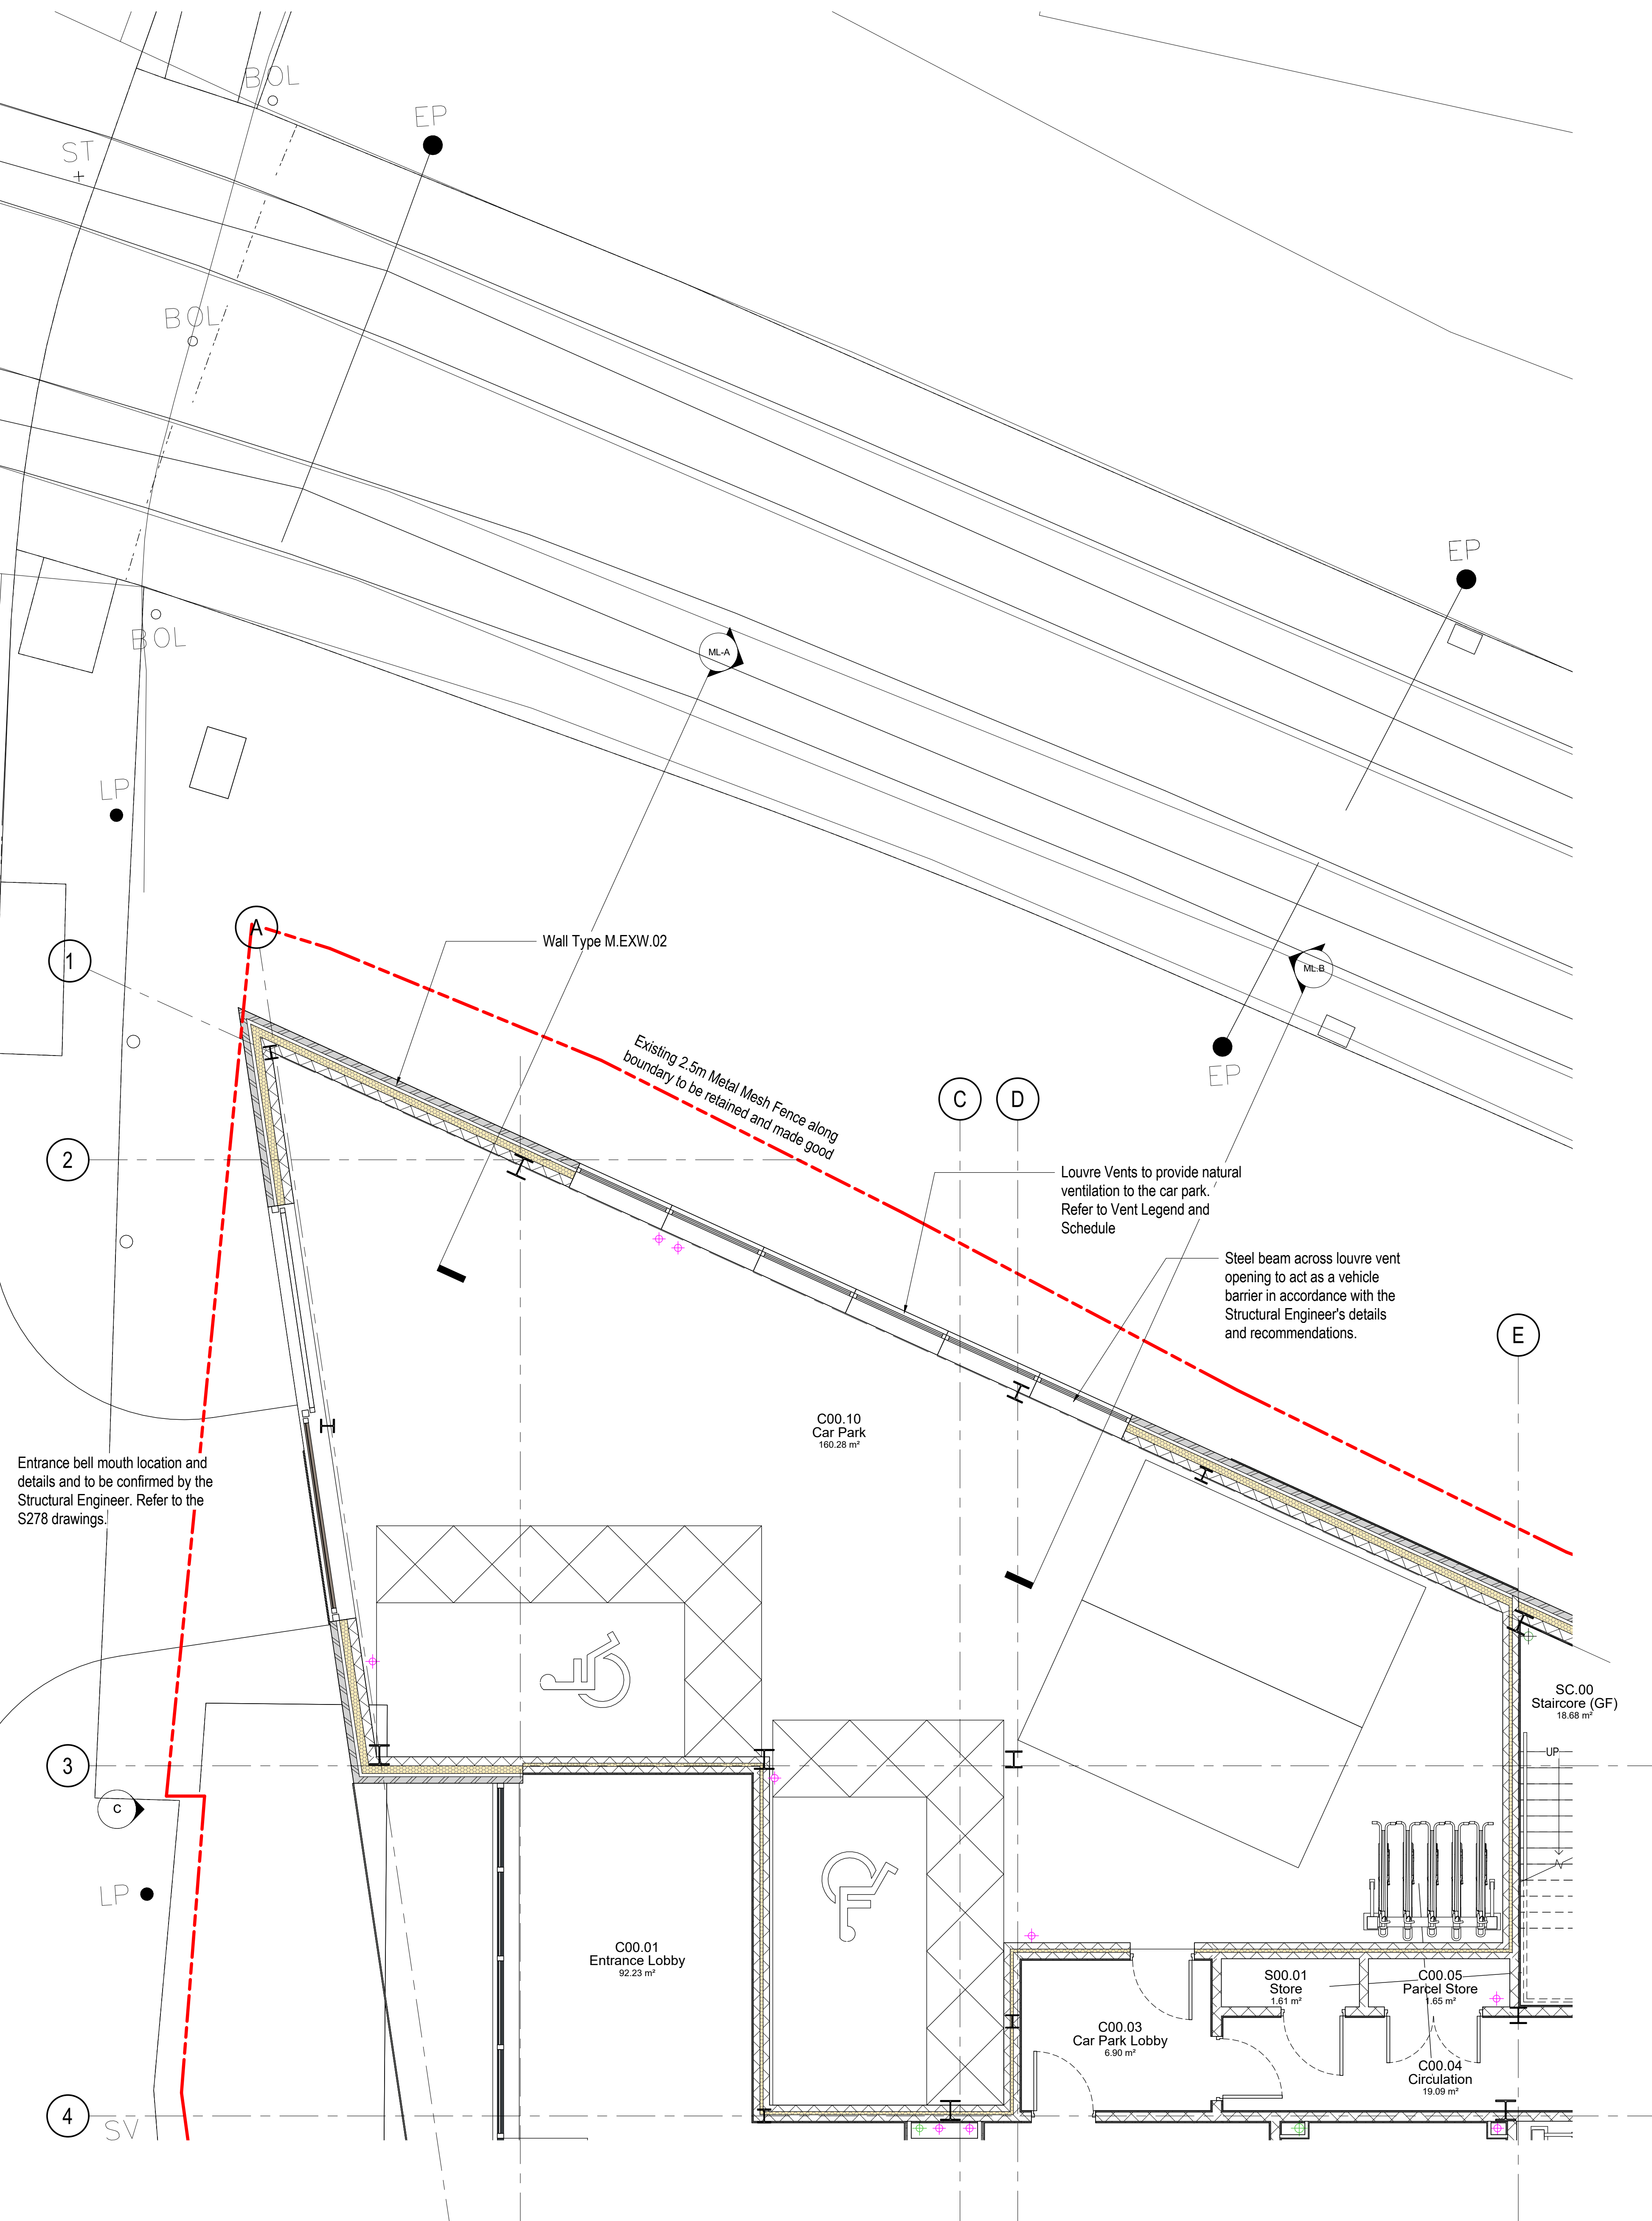

ML-00P - Ground Floor Car Park Plan
1 : 50

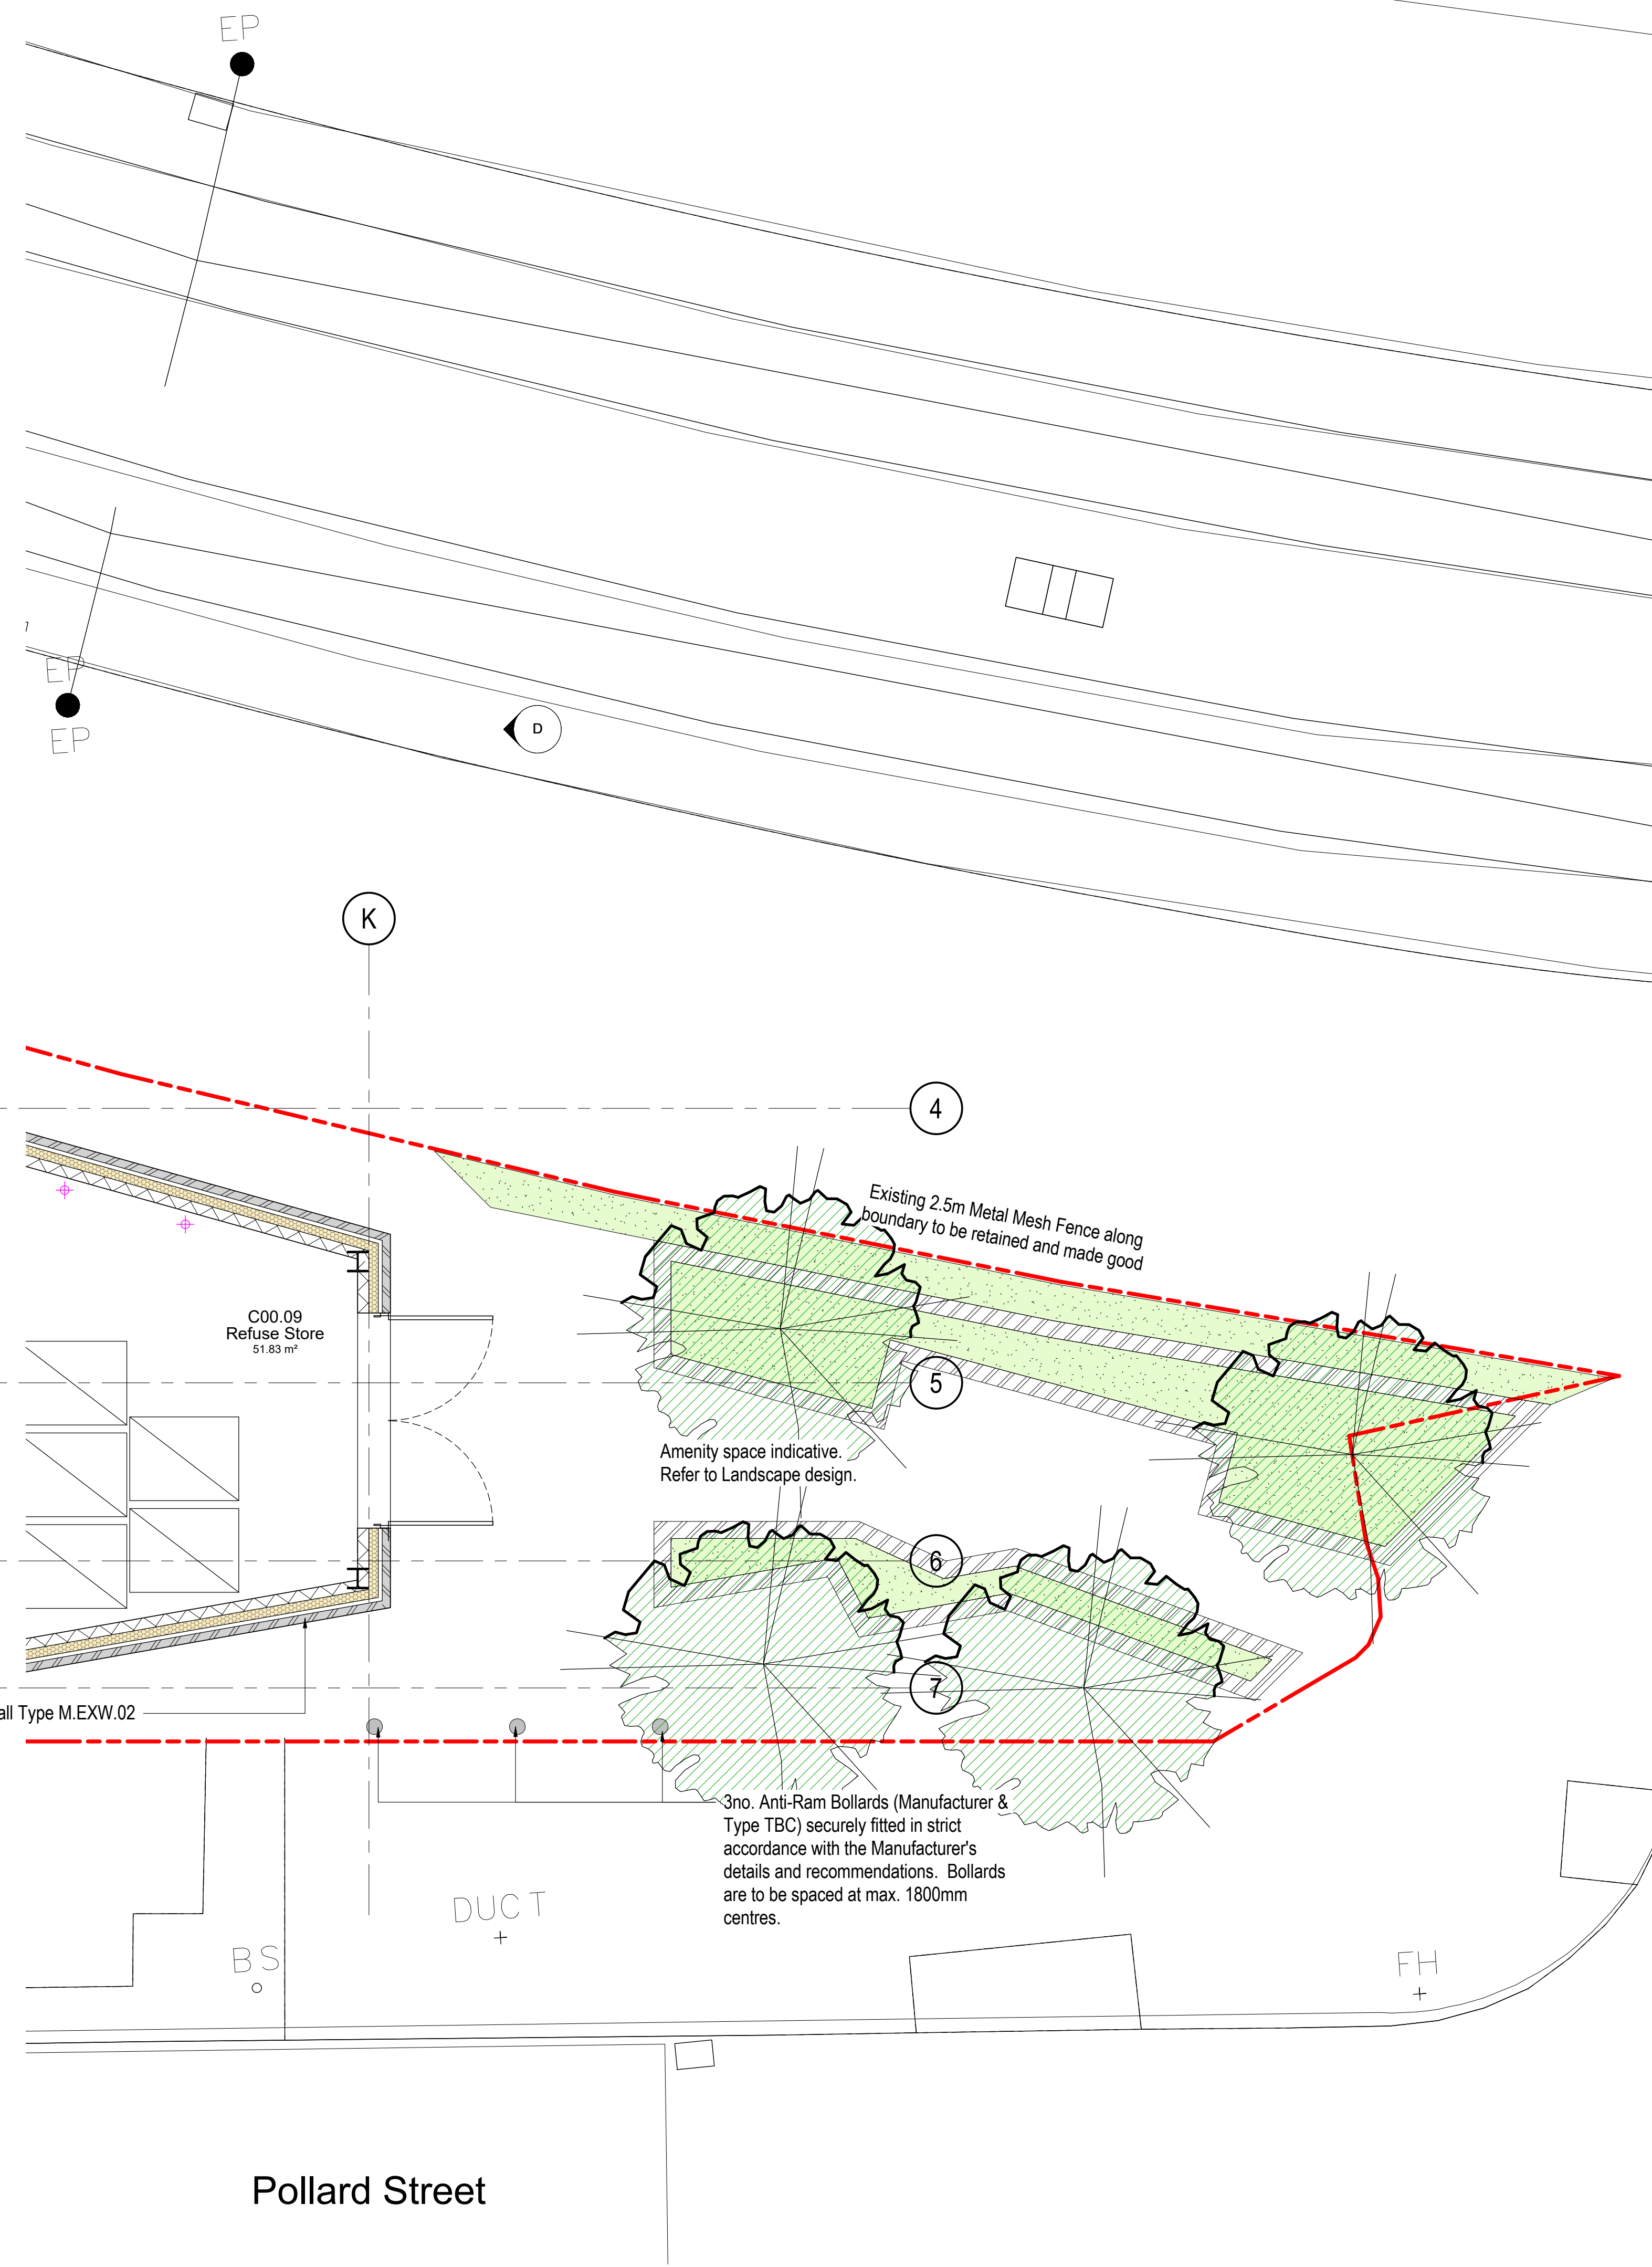

ML-01P - Ground Floor Amenity Plan
1 : 50

To be read in conjunction with drawing
1317-JDA-ZZ-ZZ-DR-A-0100

Rev	Revised	Description	Date	By
Revision Schedule				

jda architects
info@jda-architects.com
www.jda-architects.com
manchester: 0161 338 5011
liverpool: 0151 665 0112

Project Details				
1317 - Pollard Street, Manchester				
Client: ForViva				
Info message: Stage 4 - Building Regs		Info/Building Code: S1		
Scale: 1: 50	Drawn by: JAO	Check by: TK	Drawn by: NS	Check by: TK
Date: 08/12/2022				
Project Code: 1317-JDA-ZZ-XX-DR-A-0100				
Title: Metrolink Interface Plans				
Rev: P01				