


BUILDING DESIGN PARTNERSHIP SHALL HAVE NO RESPONSIBILITY FOR ANY USE OF THIS DOCUMENT OTHER THAN FOR WHICH IT WAS PREPARED AND ISSUED.
ALL DIMENSIONS SHOULD BE CHECKED ON SITE.
DO NOT SCALE FROM THIS DRAWING.


ANY DRAWING ERRORS OR DISCREPANCIES SHOULD BE BROUGHT TO THE ATTENTION OF BUILDING DESIGN PARTNERSHIP AT THE ADDRESS SHOWN BELOW.

NOTES


- TO BE READ IN CONJUNCTION WITH:-
- (9-1.001) - LANDSCAPE GENERAL ARRANGEMENT PLAN
 - (9-1.002) - LANDSCAPE LEVELS PLAN
 - (9-1.003) - DETAILED PLANTING PLAN (SHEET 1 OF 2)
 - (9-1.004) - DETAILED PLANTING PLAN (SHEET 2 OF 2)
 - (9-1.005) - TREE CONSTRAINTS PLAN
 - (9-1.007) - PROPOSED LANDSCAPE WORKS AND ZONES OF ARCHAEOLOGICAL POTENTIAL
 - (9-1.008) - LANDSCAPE MASTERPLAN
 - (9-1.009) - LANDSCAPE WORKS GROW BOX TYPICAL DETAILS
 - (9-1.010) - LANDSCAPE WORKS DESIGN INTENT - TIME-LINE
 - (9-1.011) - LANDSCAPE WORKS DESIGN INTENT - TIMBER STAGE
 - (9-1.012) - RED LINE BOUNDARY PLAN
 - (9-1.013) - LANDSCAPE LONG SECTIONS
 - (9-1.015) - LANDSCAPE FENCING AMENDMENT PLAN
 - (9-1.017) - LANDSCAPE CONSTRUCTION DETAILS SHEET 2 OF 2 (SPCL007) - NBS LANDSCAPE SPECIFICATION

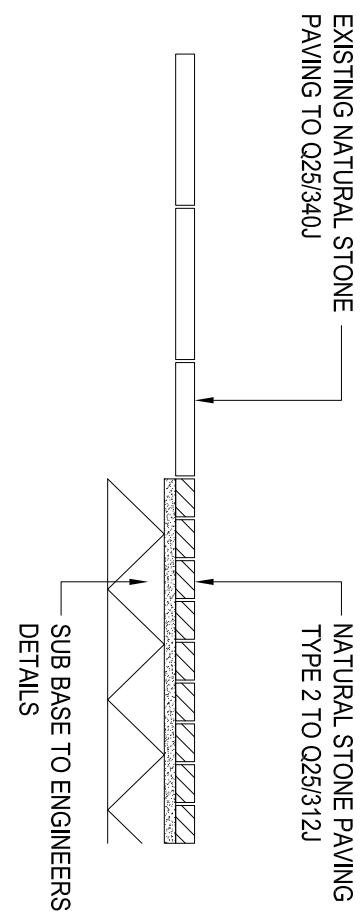


DETAIL 1

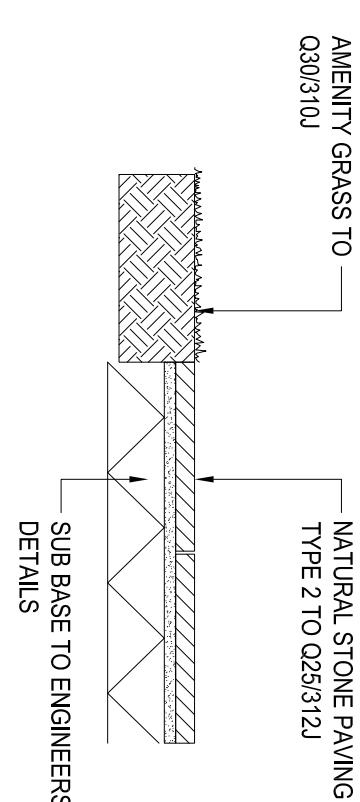


DETAIL 2

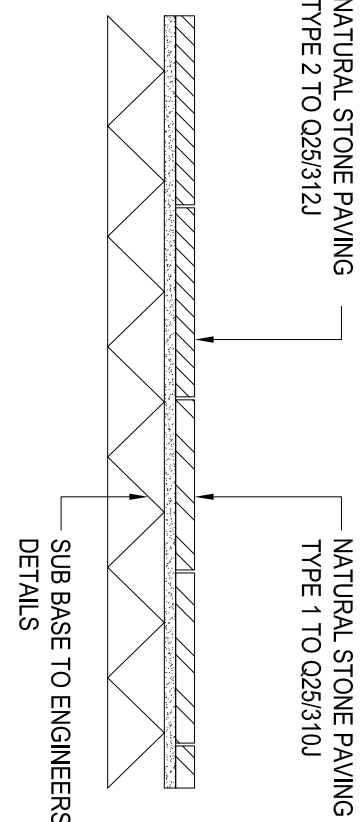


DETAIL 3

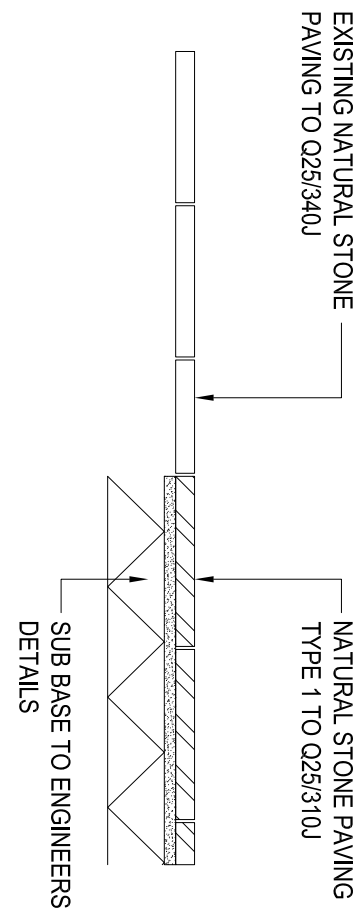


DETAIL 4

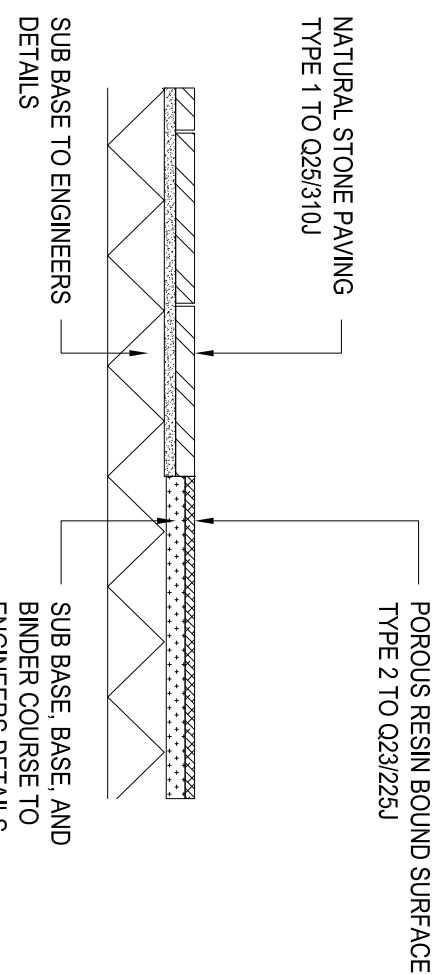


DETAIL 5

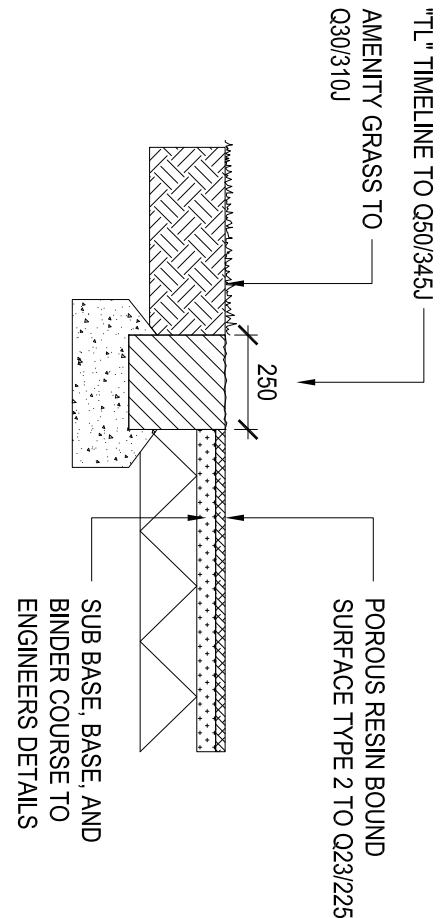


DETAIL 6

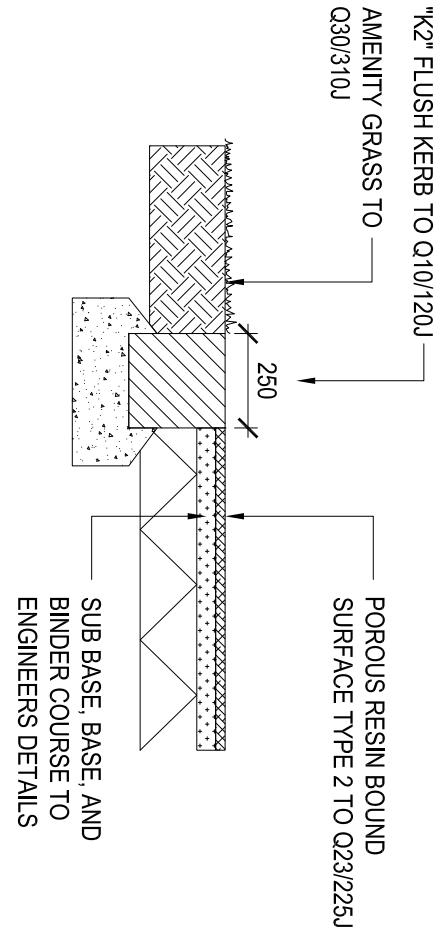


DETAIL 7

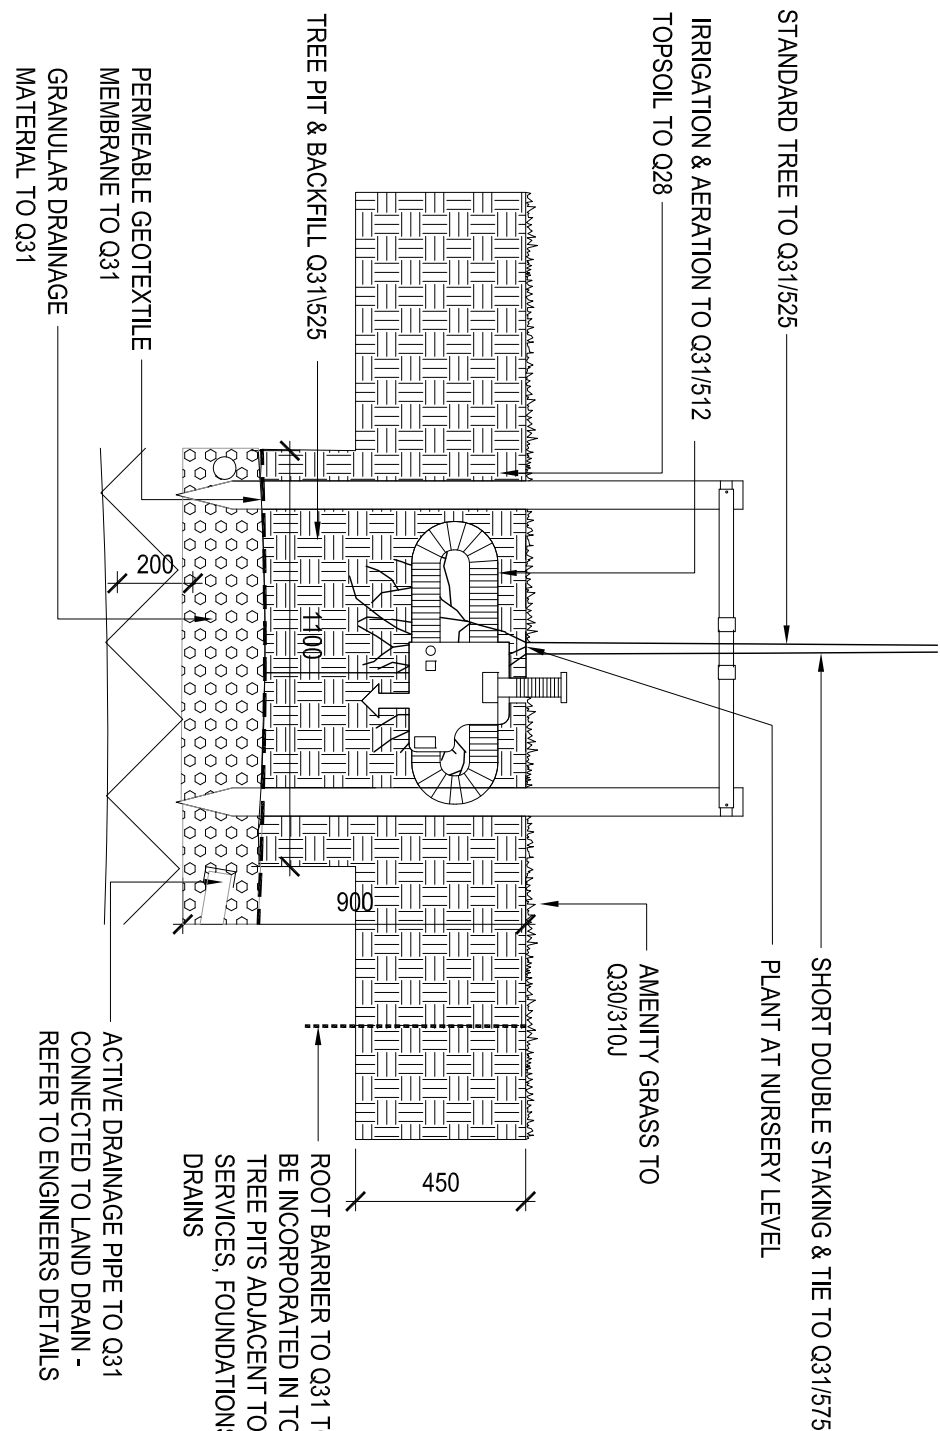


DETAIL 8

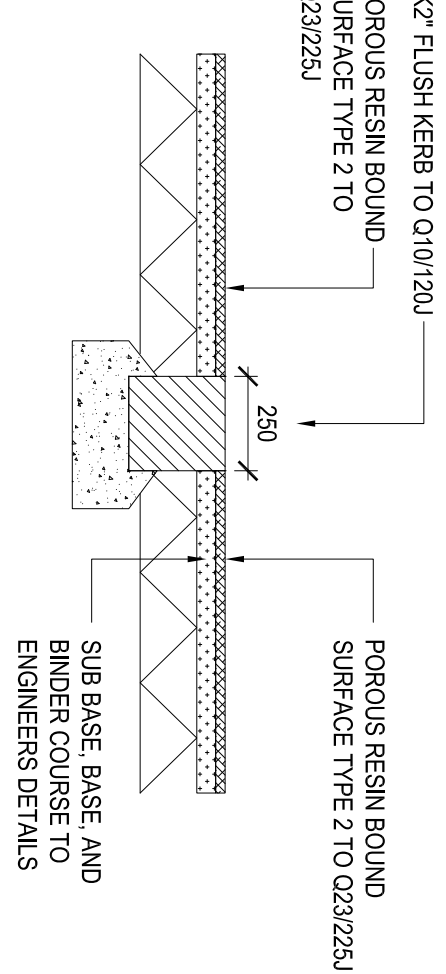


DETAIL 9

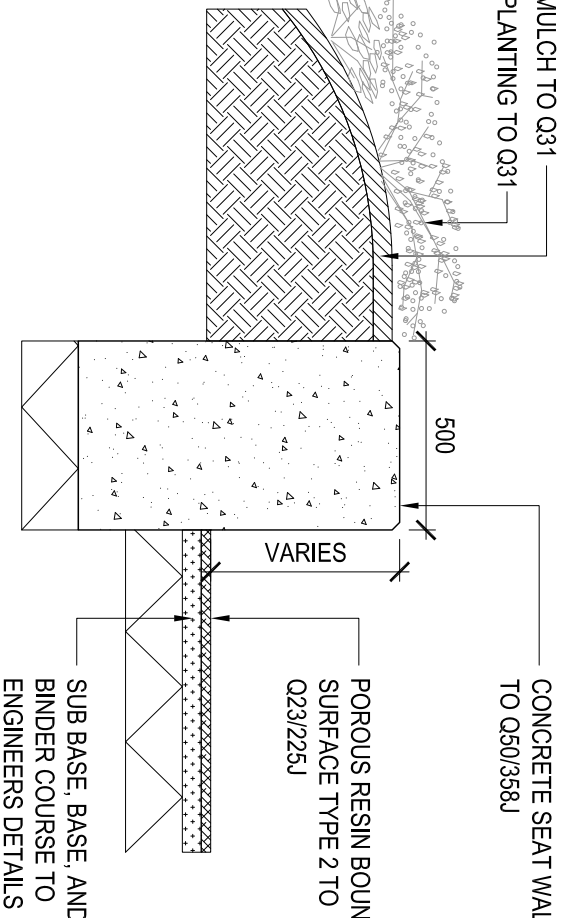


DETAIL 10

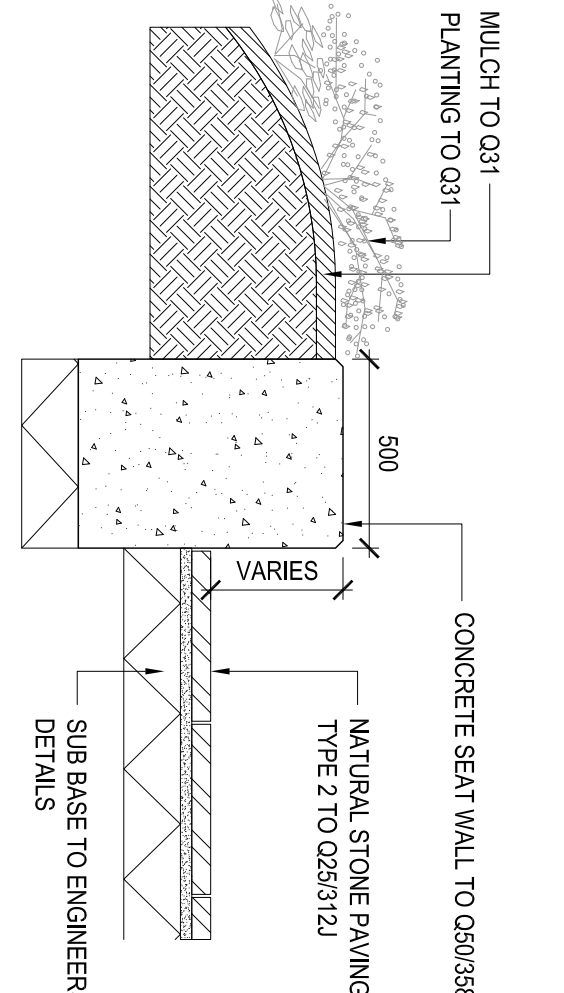


DETAIL 11

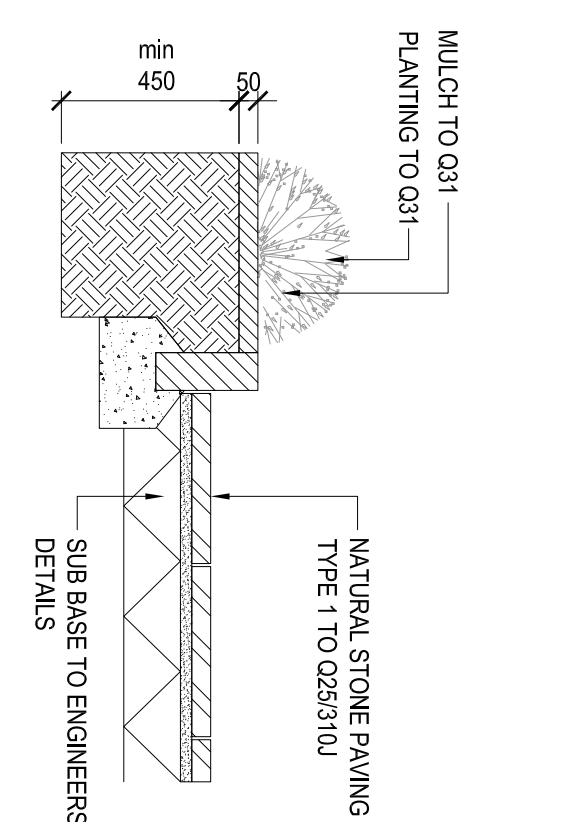


DETAIL 12

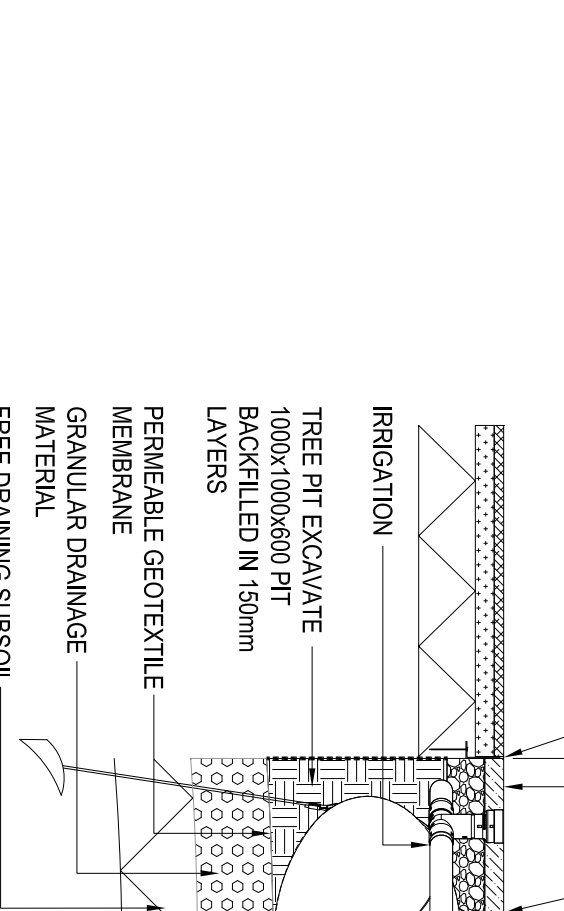


DETAIL 13

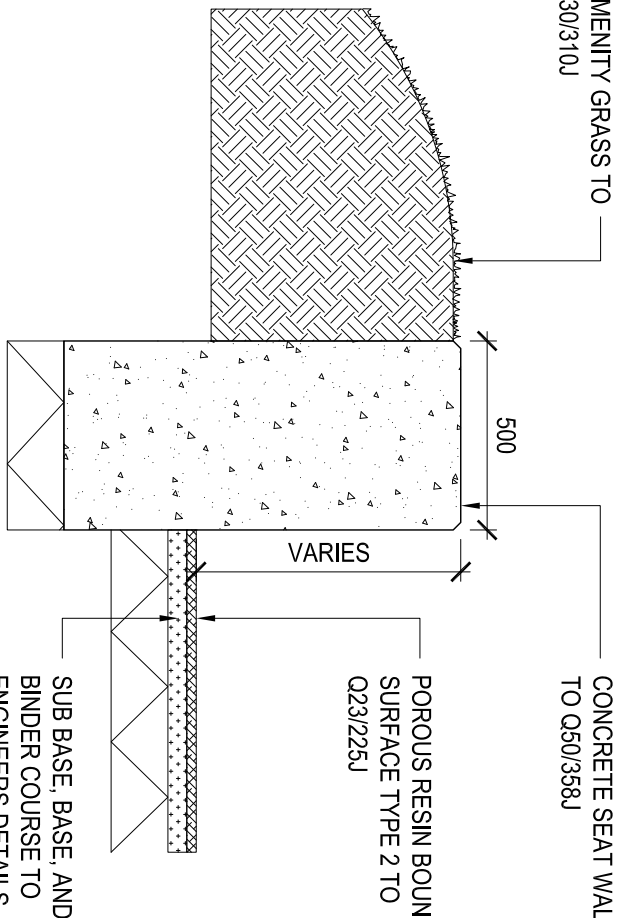


DETAIL 14

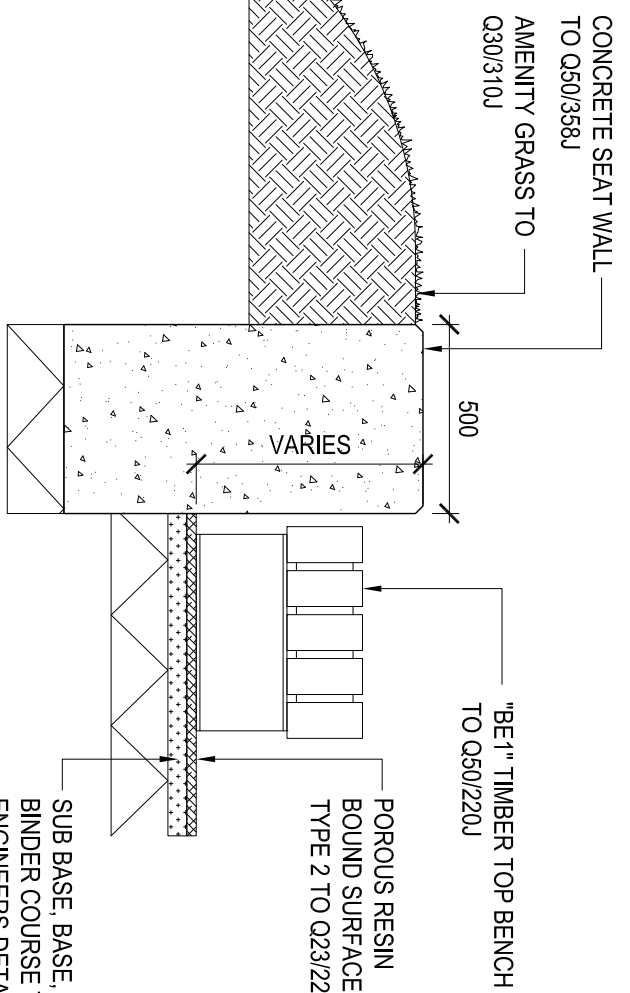


DETAIL 15

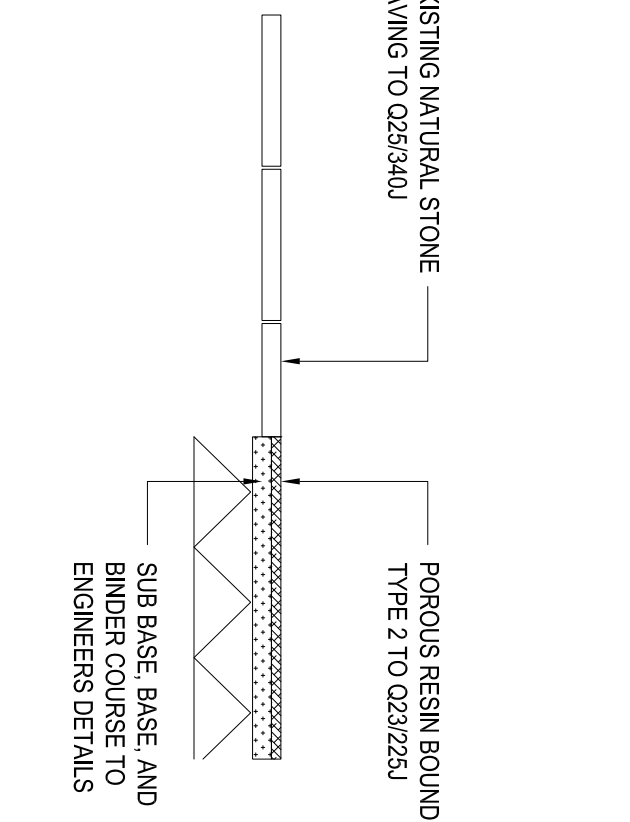

DETAIL 16

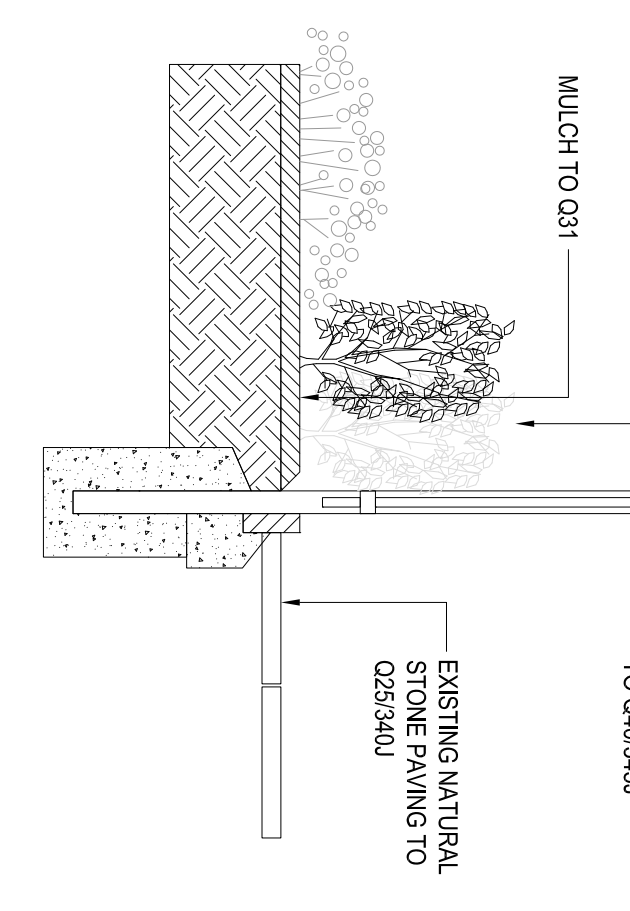

DETAIL 17

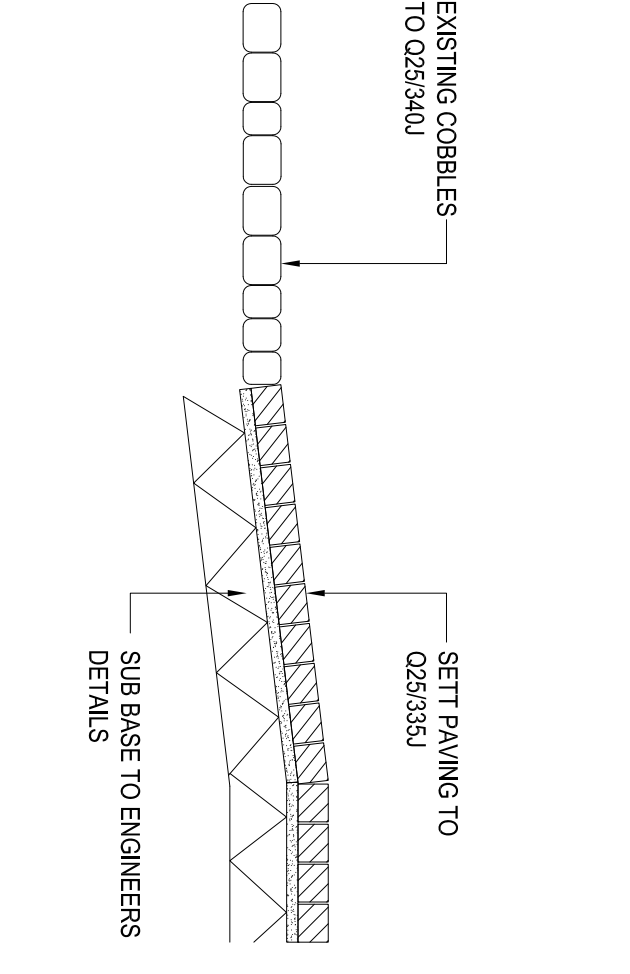

DETAIL 18

CASTLEFIELD FORUM
www.ourcastlefield.co.uk

BDP.

11 Duke Street
P.O. Box 55, Piccadilly, Bristol
United Kingdom M60 3JA
T +44 (0)161 626 2200
F +44 (0)161 626 2205
www.bdp.com

ROMAN GARDENS
CASTLEFIELD, MANCHESTER
LANDSCAPE
CONSTRUCTION DETAILS
SHEET 1 OF 2
JULY 16
P20069151 (9-1) L016