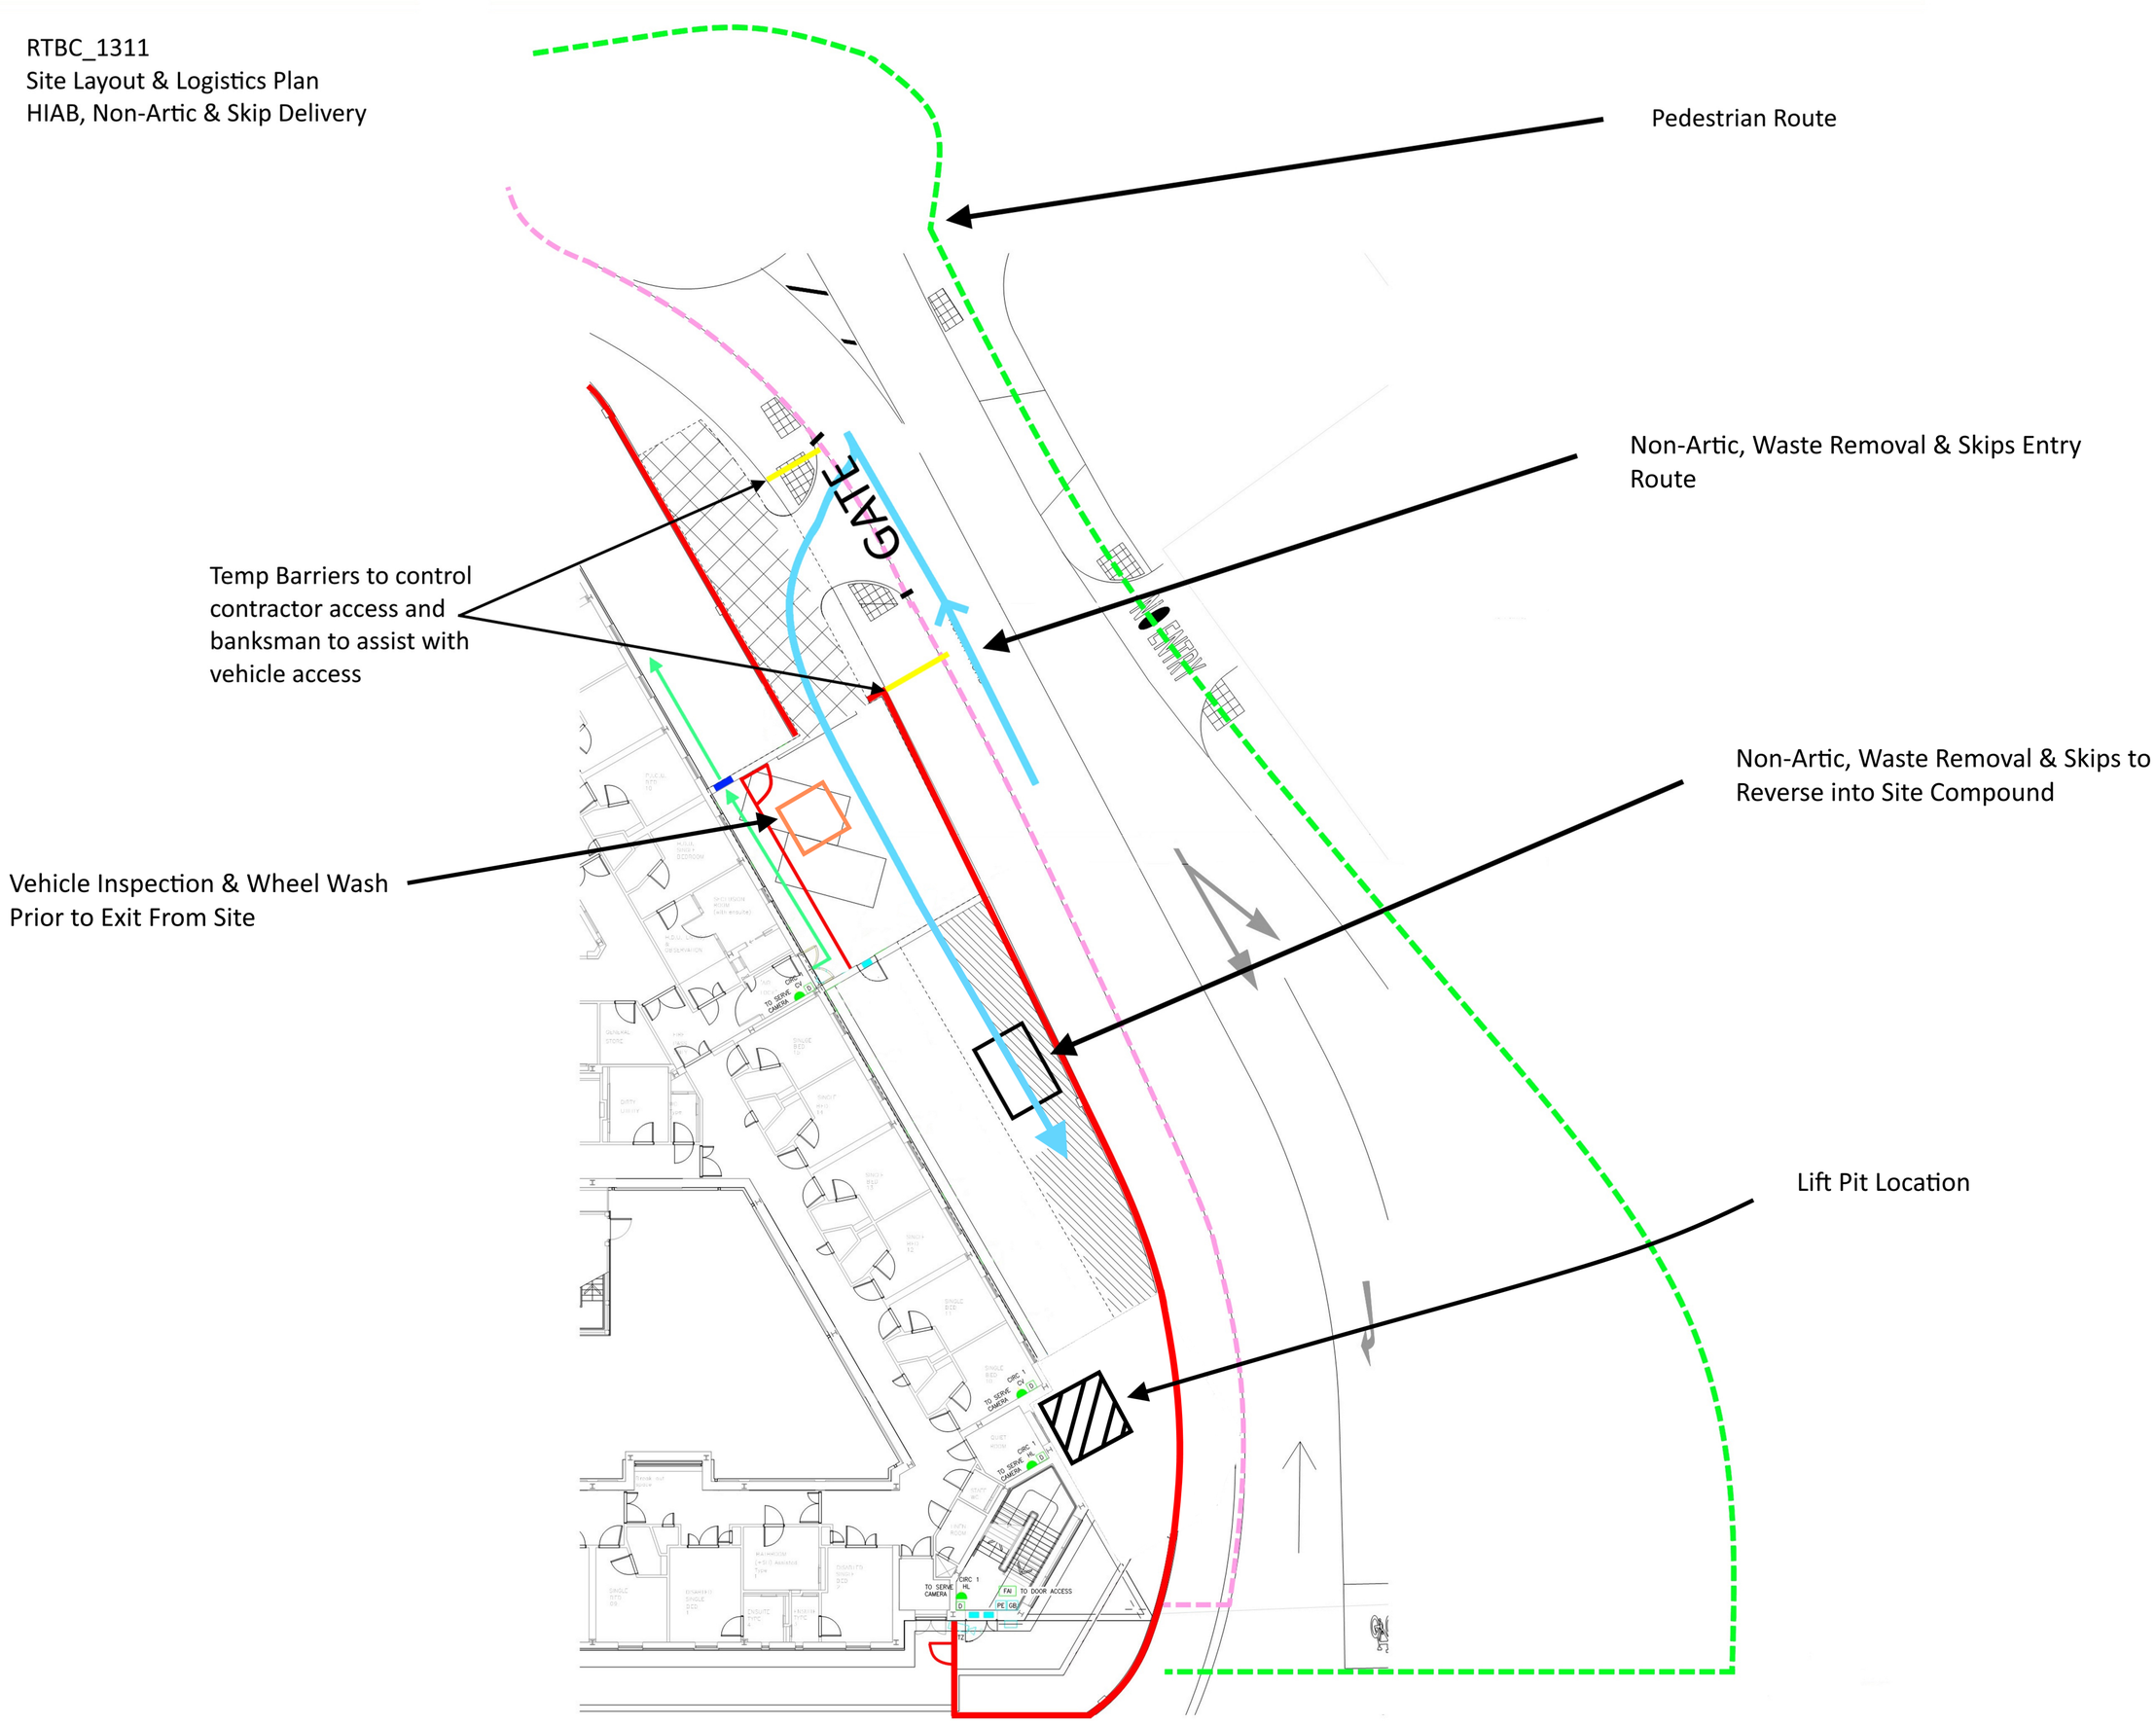RTBC_1311
Site Layout & Logistics Plan
HIAB, Non-Artic & Skip Delivery