

DESIGN INTENT ONLY - SUBMIT SHOP DRAWING FOR LANDSCAPE
ARCHITECT APPROVAL PRIOR TO FABRICATION


ALL JOINTS BETWEEN UNITS TO
BE 6MM. TO BE FILLED WITH
JOINTING MORTAR TO
ENGINEER'S SPECIFICATION

NOTES
FLAMED FINISH TO ALL EXPOSED SIDES

ALL OTHER SIDES TO BE SAWN

PENCIL EDGE TO ALL EXPOSED EDGES

CORNERS TO BE FORMED AS ONE UNIT -
NO MITRED JOINTS ON CORNERS

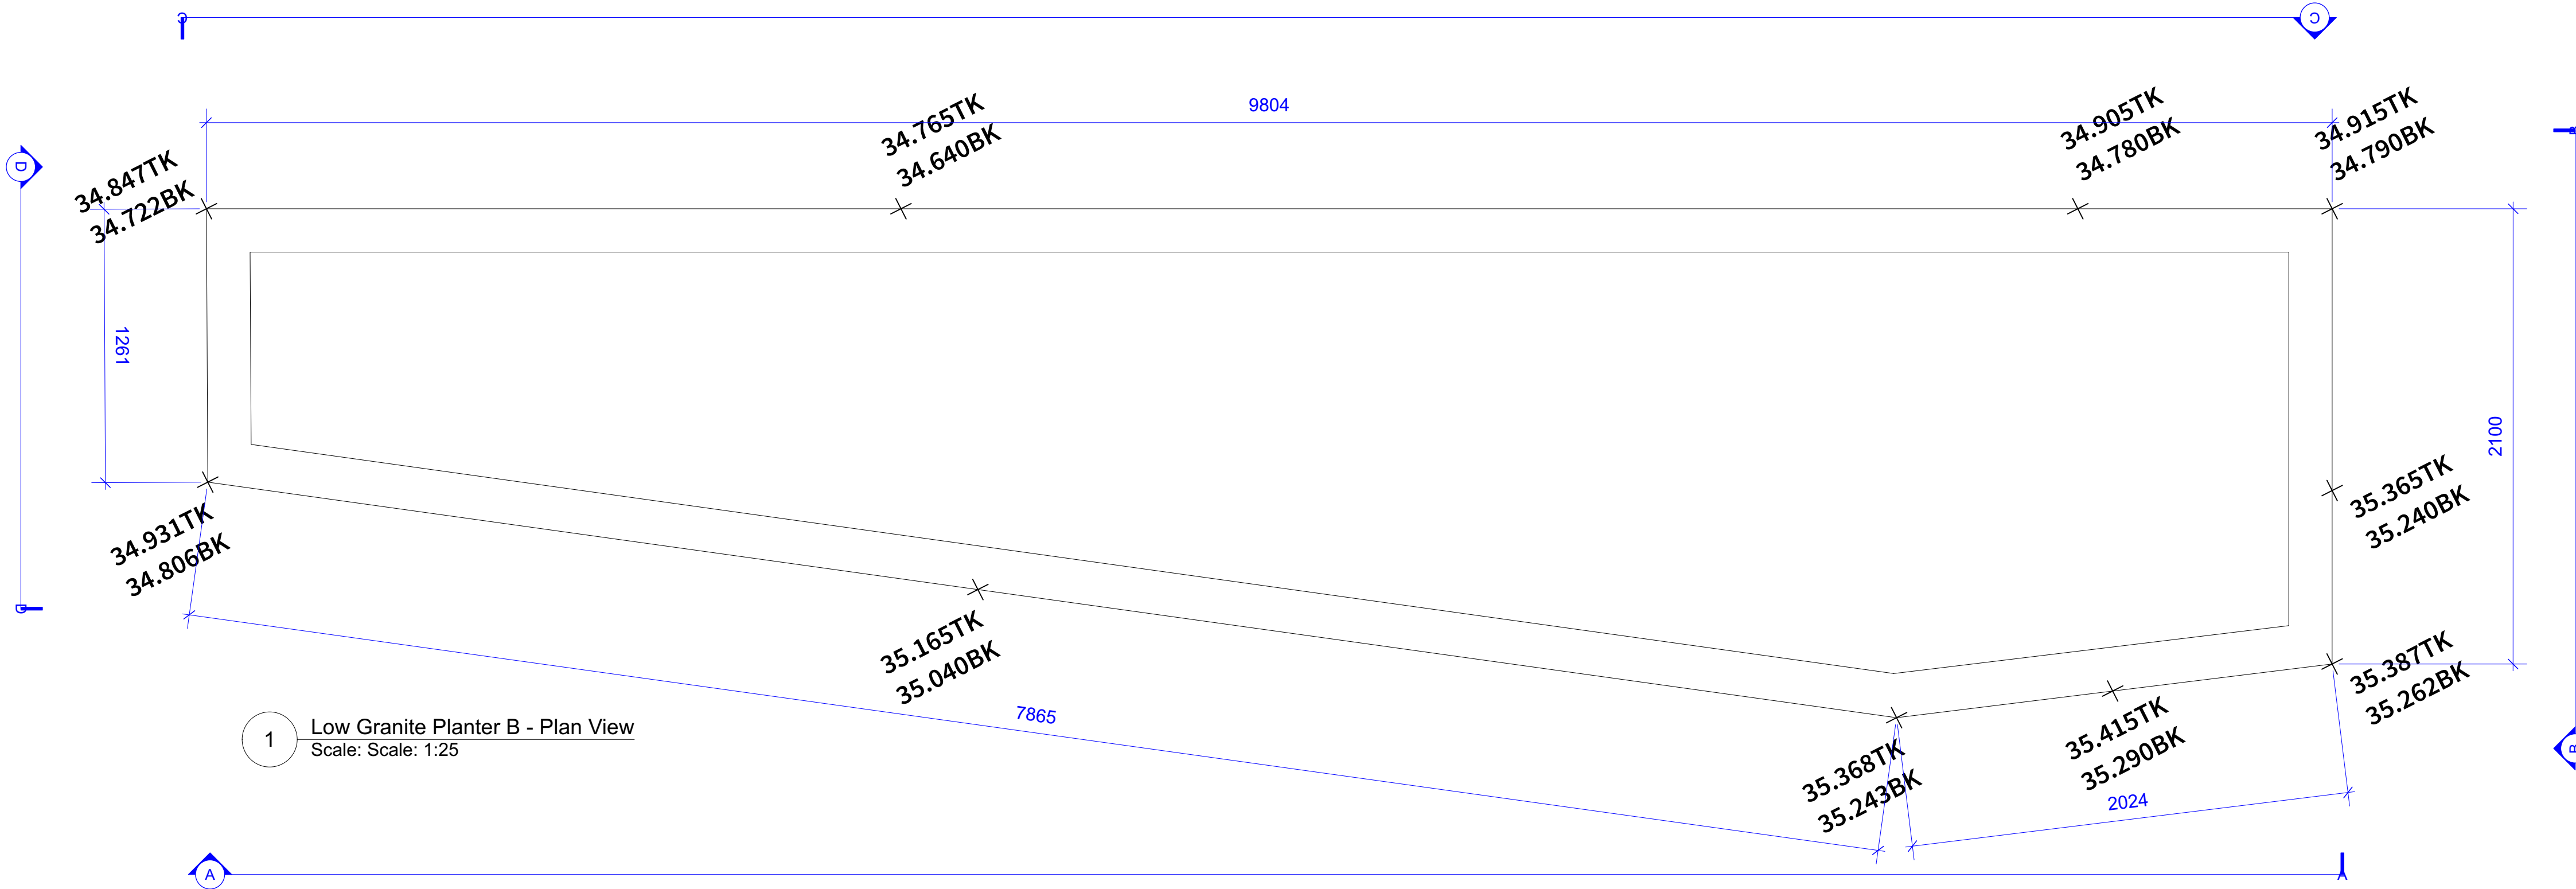

1 Low Granite Planter B - Plan View
Scale: Scale: 1:25

34.931
34.806

35.165
35.040

35.368
35.243

35.415
35.290

35.387
35.262

35.387
35.262

35.365
35.240

35.365
35.240

34.915
34.790

2 Elevation A-A'
Scale: Scale: 1:20

3 Elevation B-B'
Scale: Scale: 1:20

34.915
34.790

34.905
34.780

34.765
34.640


34.847
34.722

4 Elevation C-C'
Scale: Scale: 1:20

34.847
34.722

34.931
34.806

5 Elevation D-D'
Scale: Scale: 1:20

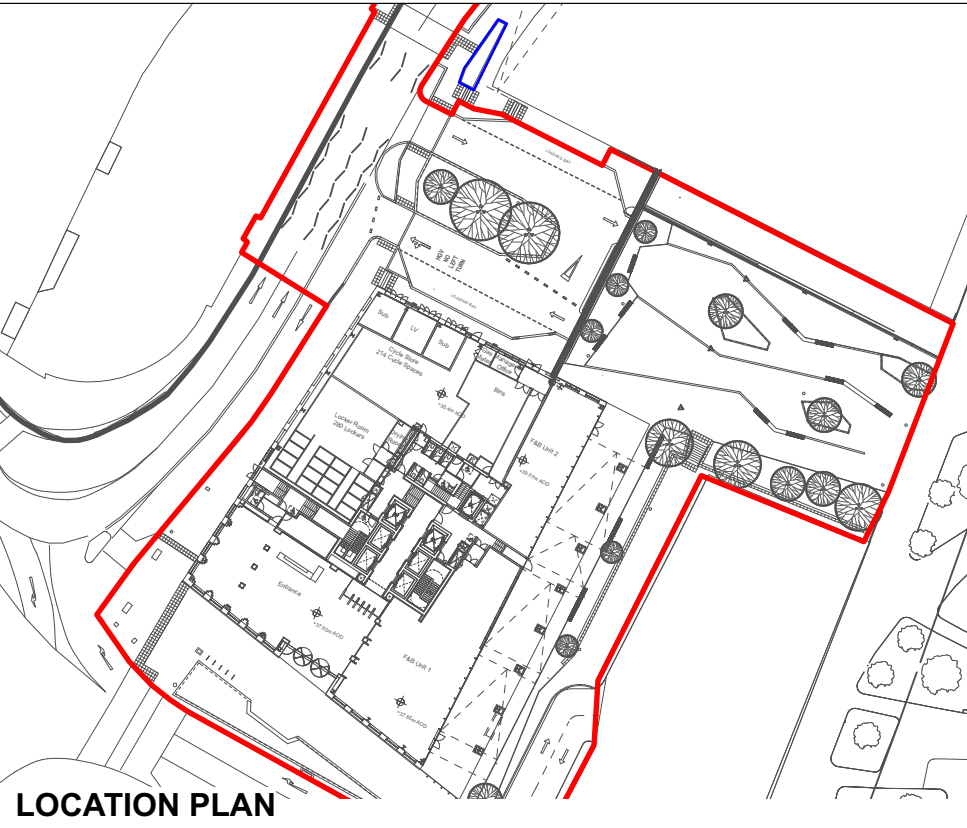

DESIGN INTENT ONLY
- refer to fabrication drawings

NOTE:
For all sub-surface and structurally
relevant elements refer to the engineers'
details and specification.
Don't scale from the drawing, engineers'
dimensions take precedence. Please
consult with us in case of
inconsistencies with engineers'
information.
Submit proposals and samples for all
surface materials for approval prior to
construction.

Client			MEPC		
Project			Noma, Plot P, Manchester		
Drg Title			Service Yard Low Planter B Detail		
Created on	Created by	Approved by			
26.07.22	TF	KR			
Scale	Size	Workstage			
1:20	A1	Stage 5			
Drg No.	Suitability	Revision			
NP4-PLA-04-XX-DR-L-5020	D4	C01			

Client

Project

Drg Title

Created on

Created by

Approved by

Scale

Size

Workstage

Drg No.

Suitability

Revision

MEPC

Noma, Plot P, Manchester

Service Yard Low Planter B Detail

26.07.22

TF

KR

1:20

A1

Stage 5

NP4-PLA-04-XX-DR-L-5020

D4

C01

Planit I.E. Limited

E: info@planit-ie.com W: planit-ie.com

MANCHESTER

2 Back Grafton St., Altrincham, WA14 1DY

T: 0161 928 9281

LONDON

Unit 6 Waterside, 44-48 Wharf Road, London, N1 7UX

T: 0207 253 5678

LIVERPOOL

No. 8 Princes Parade, Princes Dock, Liverpool, L3 1DL

T: 0151 705 6746

THIS DRAWING IS COPYRIGHT PROTECTED AND MAY NOT BE REPRODUCED IN WHOLE OR PART WITHOUT WRITTEN AUTHORITY FROM THE OWNER.

NOTES:

1. Do not scale from this drawing.

2. Always work to noted dimensions.

3. All dimensions are in millimetres unless otherwise stated.

4. All setting out, levels and dimensions to be agreed on site.

5. The dimensions of all materials must be checked on site before being laid out.

6. This drawing must be read with the relevant specification clauses and detail drawings.

7. Order of construction and setting out to be agreed on site.

© Planit I.E. Limited