


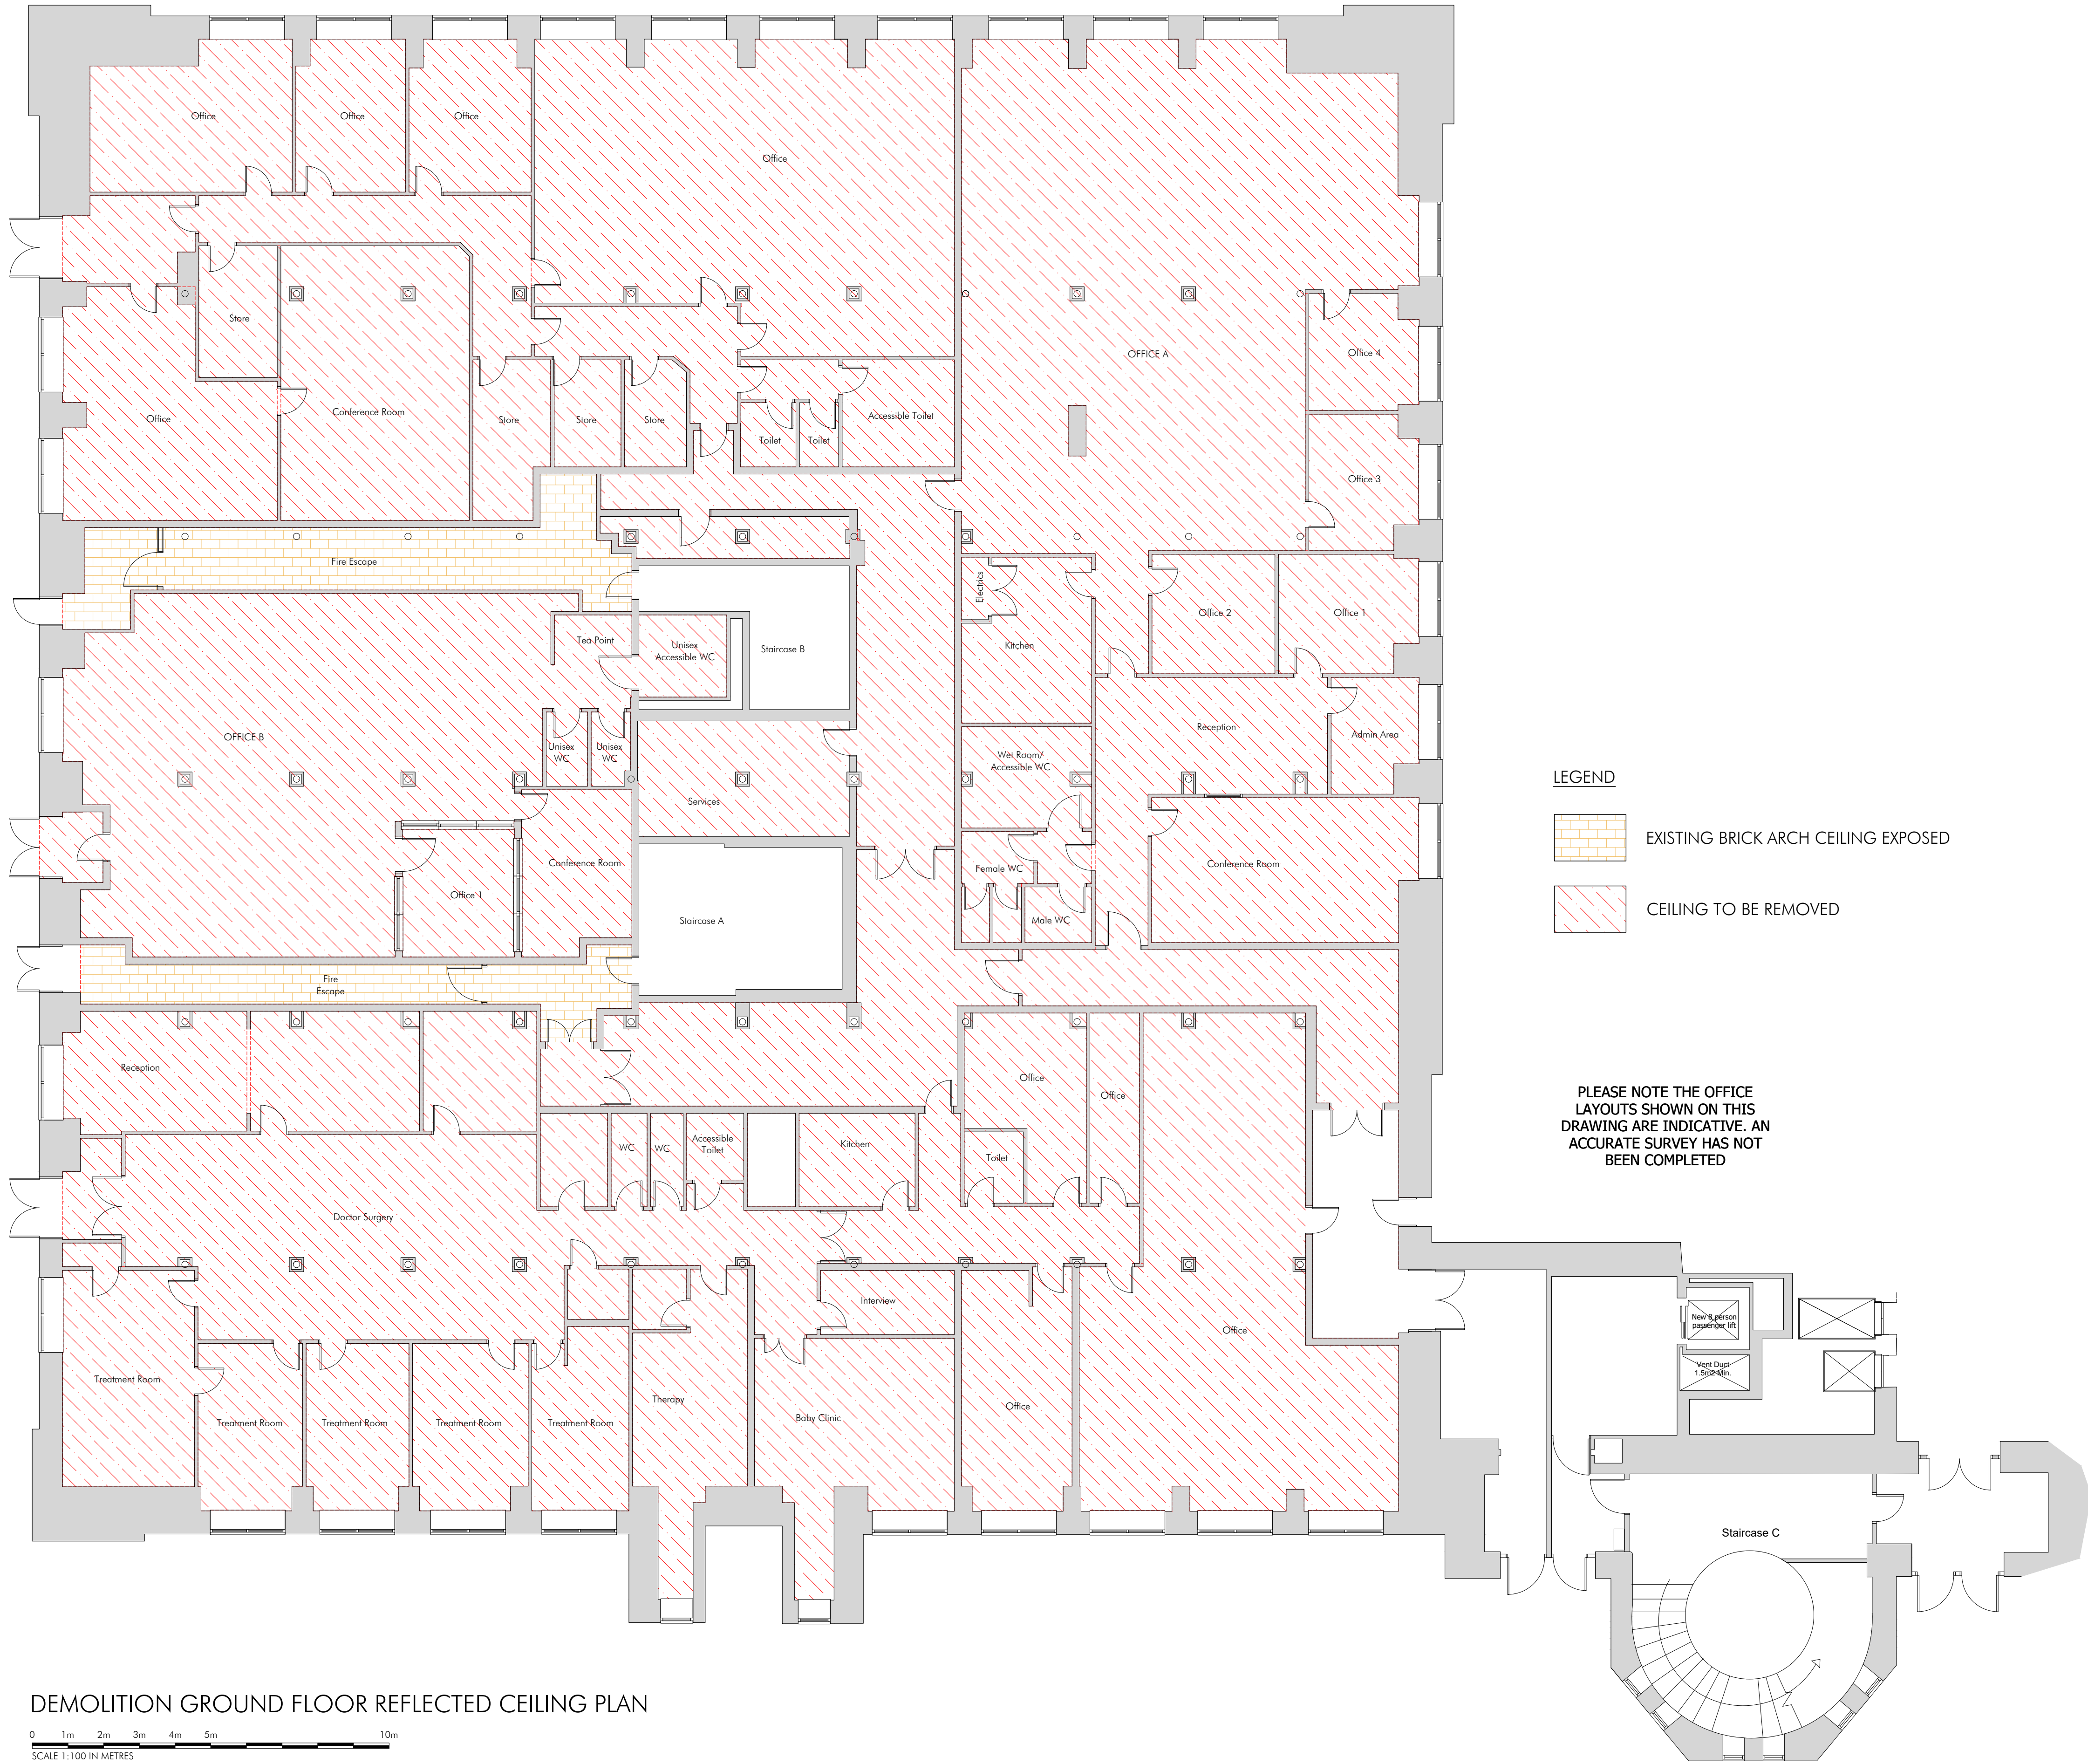

PHD DRAWN	DRAWN REVISION	DEC 22 DATE	VER
AP ALLISON PIKE ARCHITECTS & DESIGNERS			
7 Buxton Road West, Disley, Stockport, Cheshire, SK12 2AE. Website: www.allisonpike.com			
Telephone: 01663 763000 Facsimile: 01663 766772 Email: studio@allisonpike.com			
© Allison Pike Partnership Limited.			
PROJECT MEDLOCK VICTORIA MILL MILES PLATTING			
TITLE PLANNING AND LISTED BUILDING APPLICATION GROUND FLOOR REFLECTED CEILING DEMOLITION PLAN			
SCALE 1:100 @ A1			
JOB No MED02	DRAWING No AP312	REV /	