


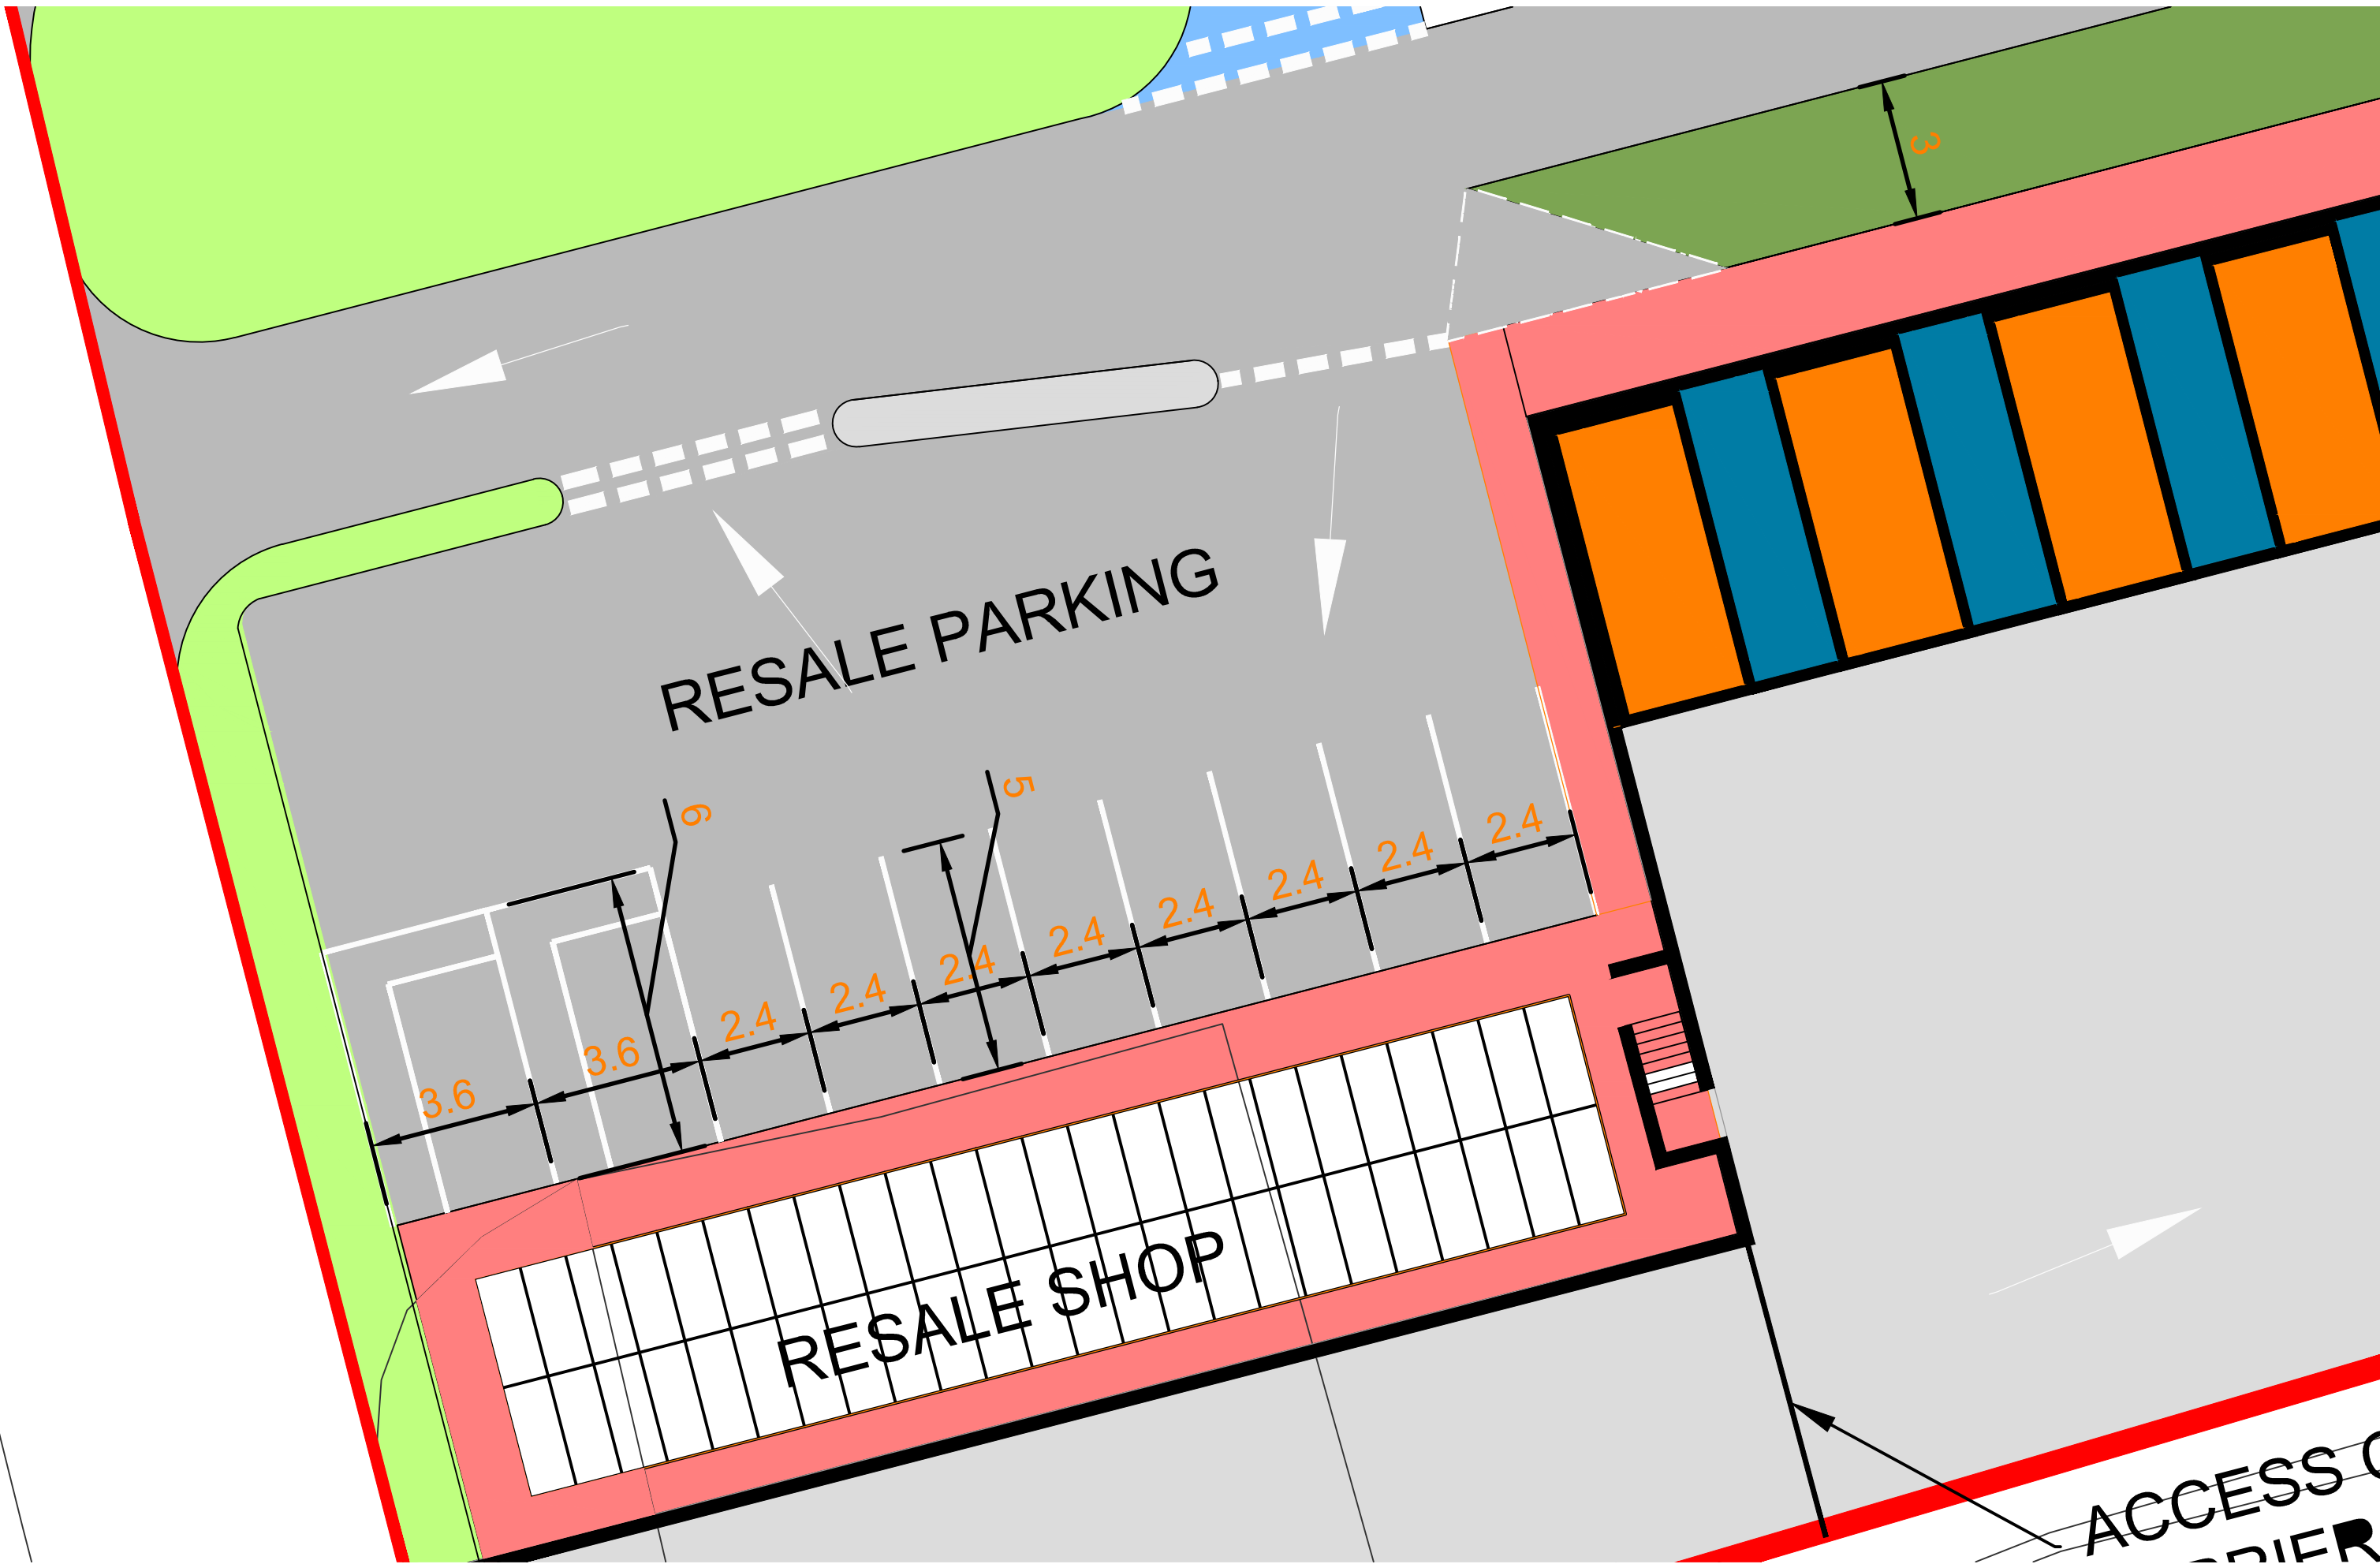

RESALE PARKING

RESALE SHOP

ACCESS C
PIER